


All dimensions are to be checked on site, any discrepancies are to be reported to the Architect before work commences. Do not scale from this drawing.

This drawing is to be read in conjunction with all relevant consultants and specialists drawings / documents, any discrepancies are to be reported to the Architect before the affected work commences.


All structural components shown are indicative only. Details / calculations of structural members are to be provided by the Structural Engineer.

This drawing is copyright.


A	First Issue	03/11/2020
B	General Corrections	11/11/2020
C	Amendments following planner's comments on 04/08/2021	03/11/2020
D	Amendments following planner's comments on 08/10/2021	20/10/2021
E	Amendments in preparation for Full Planning Submission requested by client on 27/01/2023	30/01/2023
F	Amendments following comments received from LPA on 17/01/2024 addition of Green Flat Roof	19/01/2024

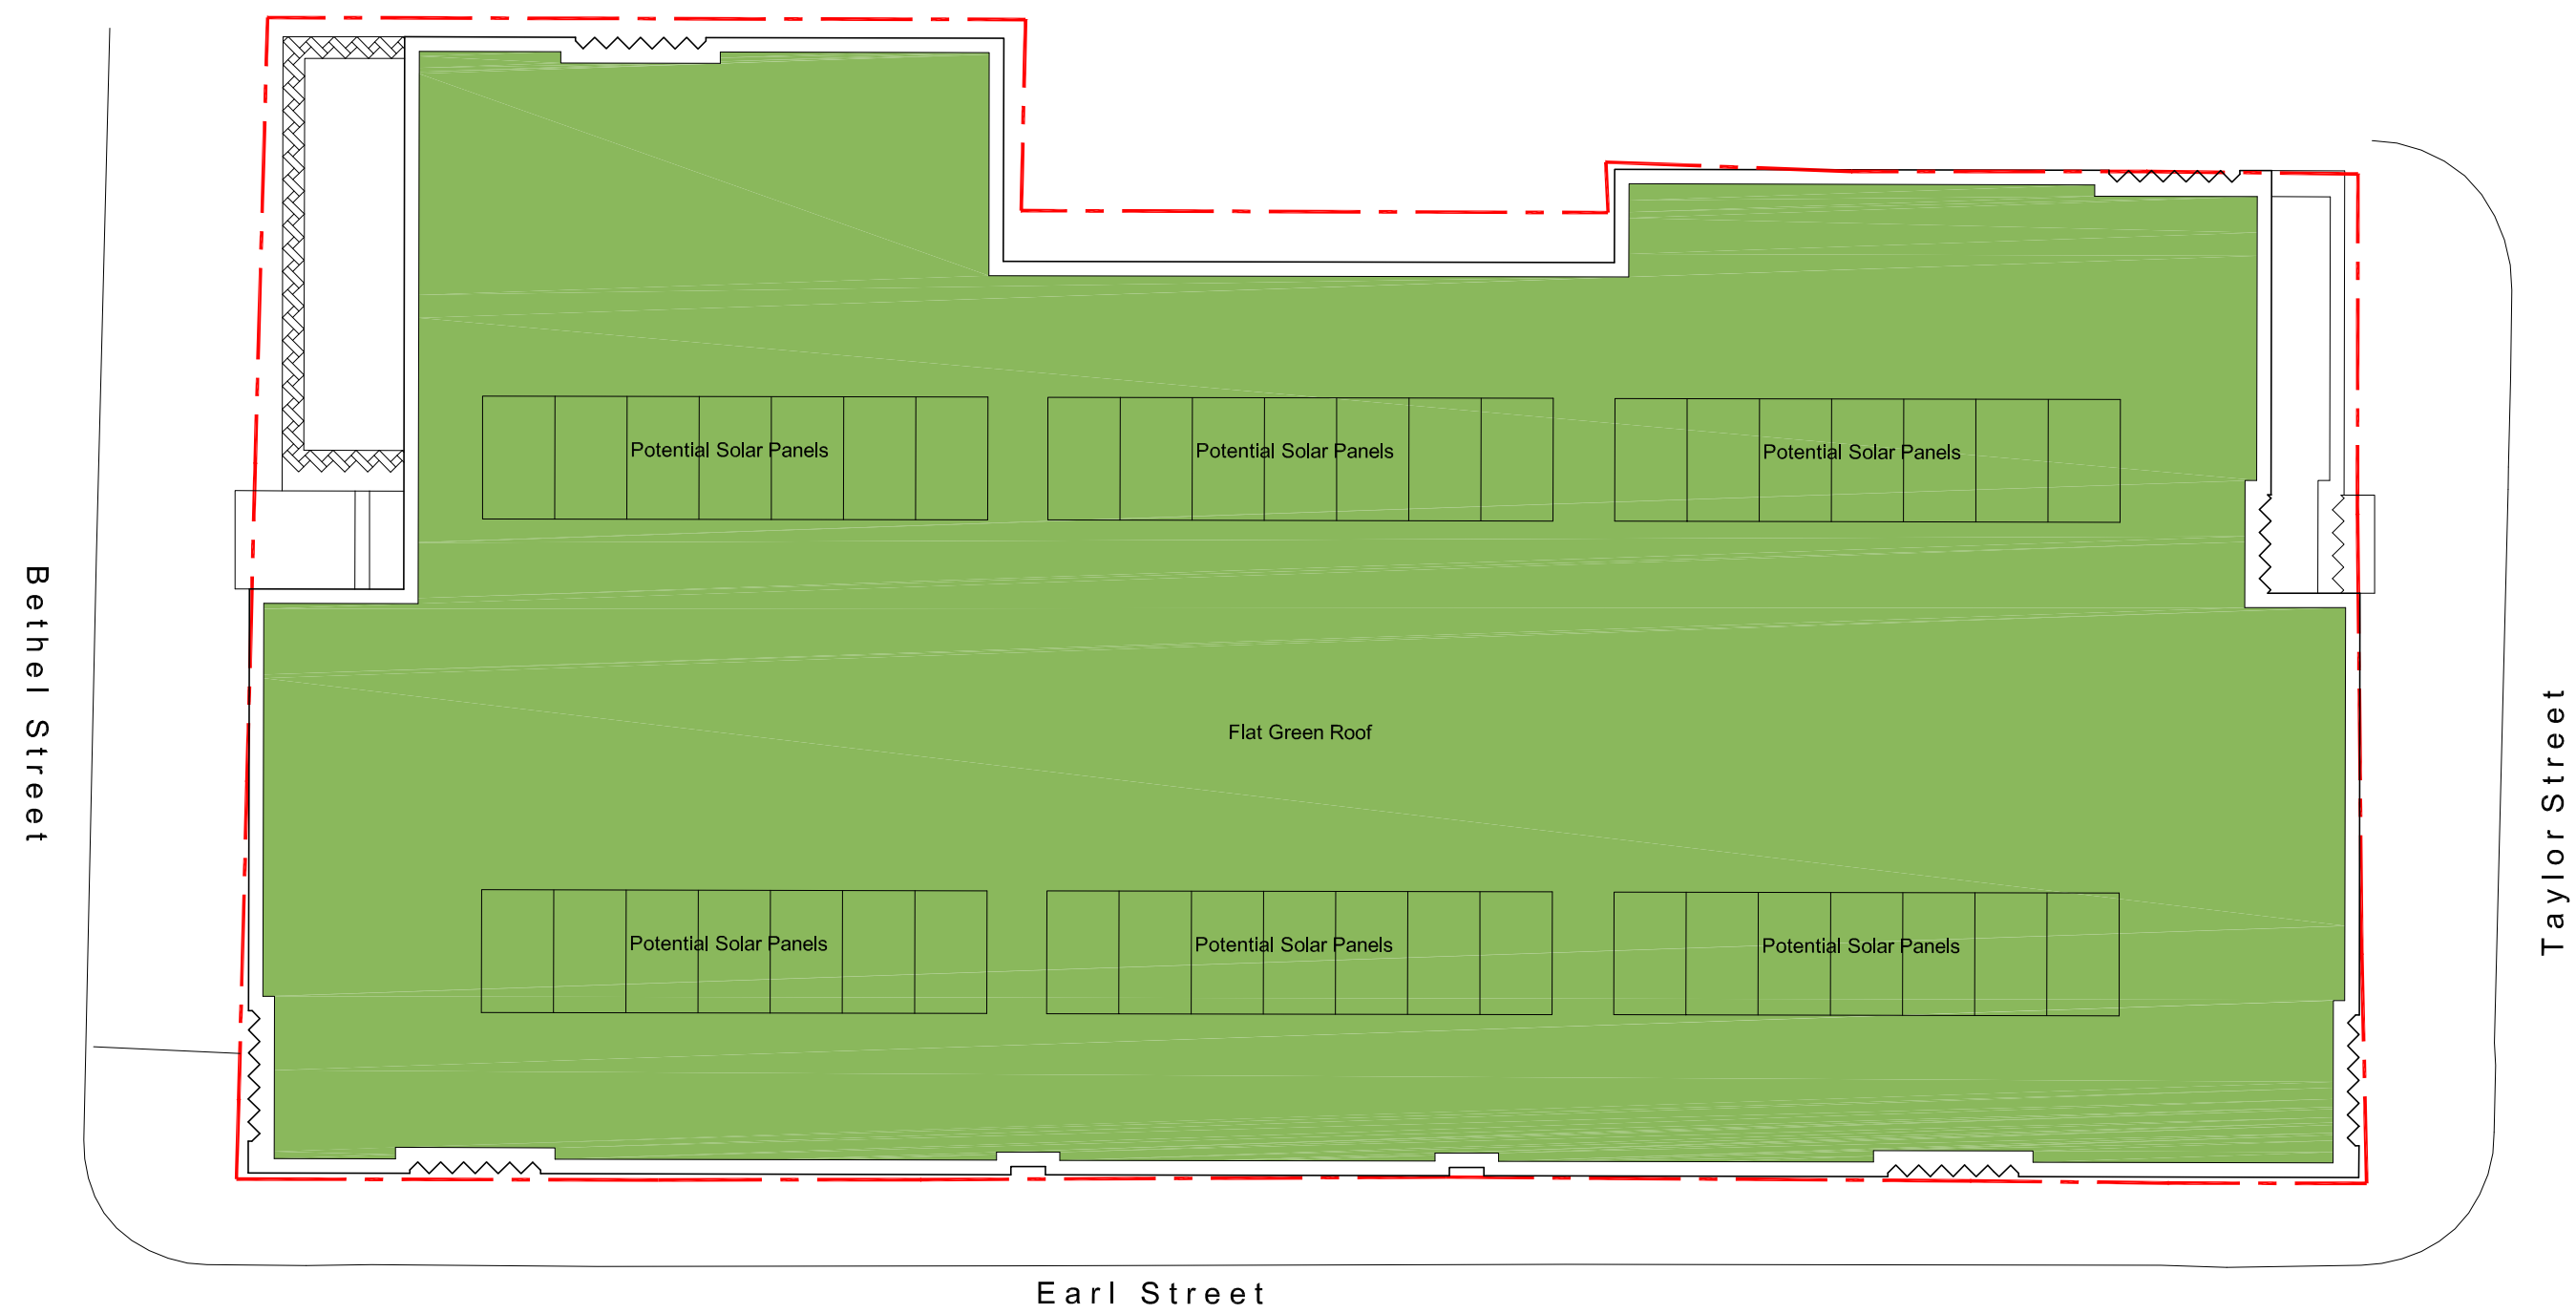

Proposed Roof Plan 1:100

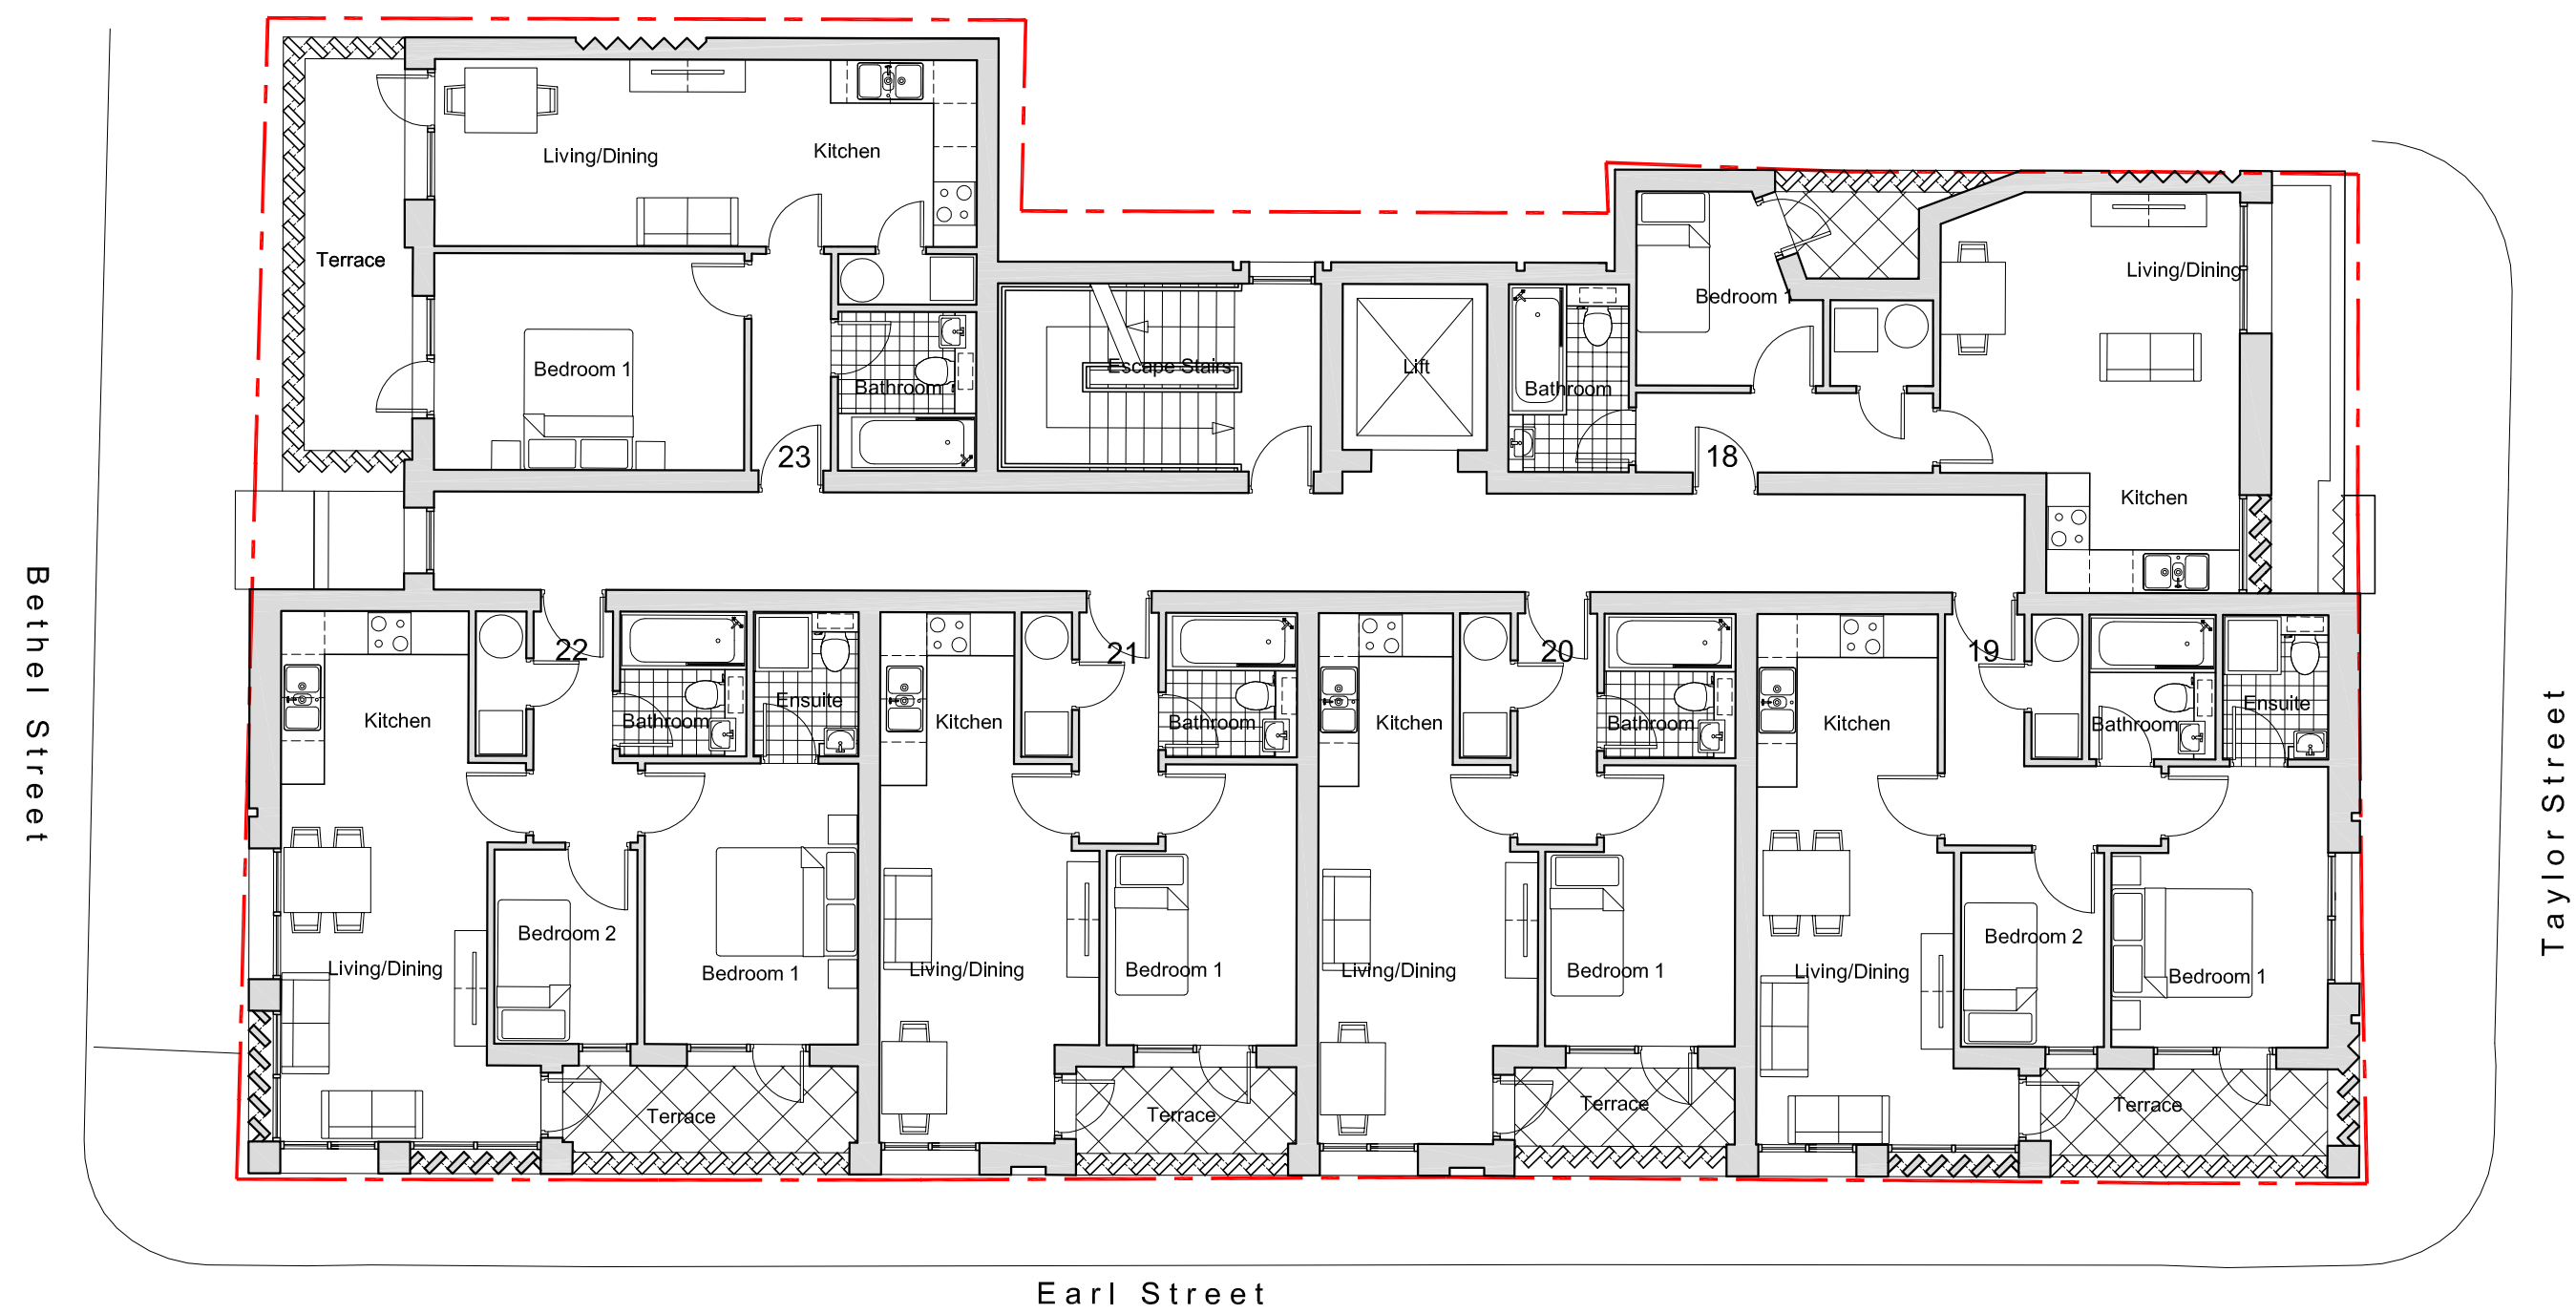

Proposed 3/F Plan 1:100

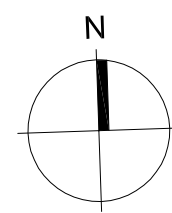

Scale Bar 1:100

0 5 10m

T+A Tang & Associates Ltd
Chartered Architects

Tel : 0161 877 9587
e-mail: barrytang@tangassociates.co.uk
Entrance W1, 1/F, Westwood House,
Greenwood Business Centre,
Manchester, M20 4GH, UK

Client:

Mr. Agron Elezi

Project:

Earl Street, Heywood

Drawing Title:

Proposed 3/F and Roof Plans

Scale:

1:100 @ A1

Date:

November 2020

Drawing No:

8435/312

Revision:

F