




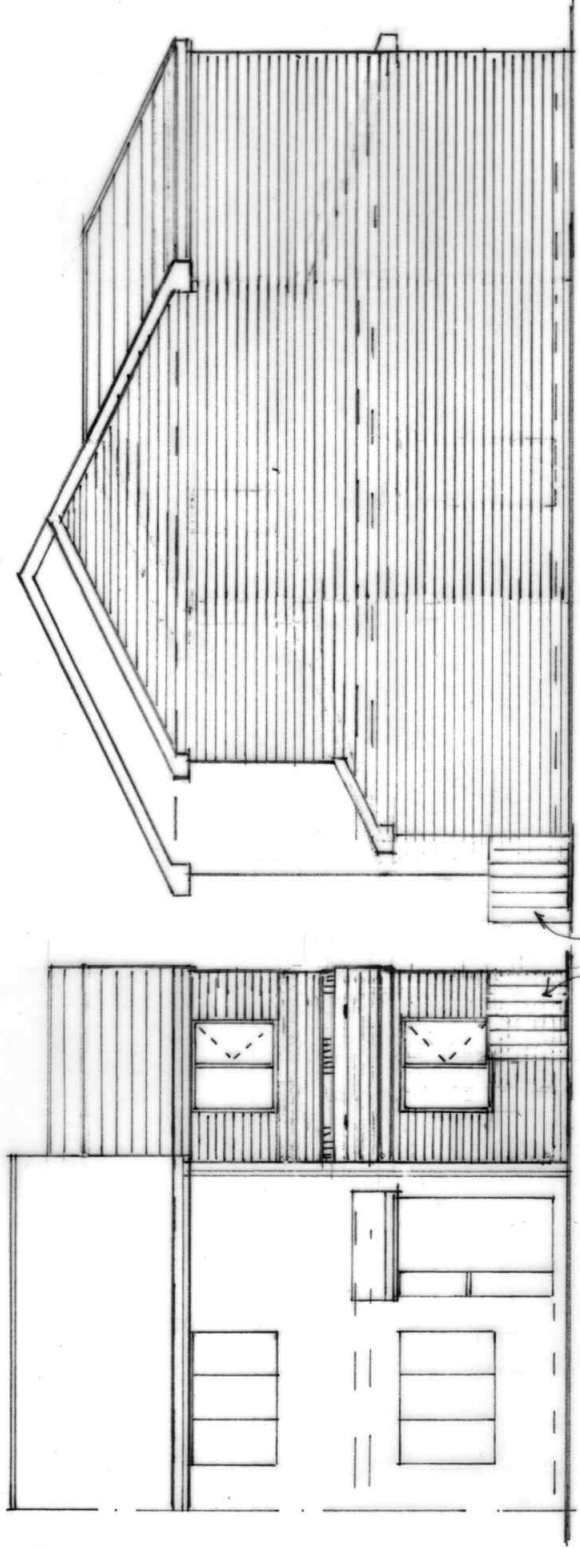


FRONT ELEVATION
(PROPOSED)

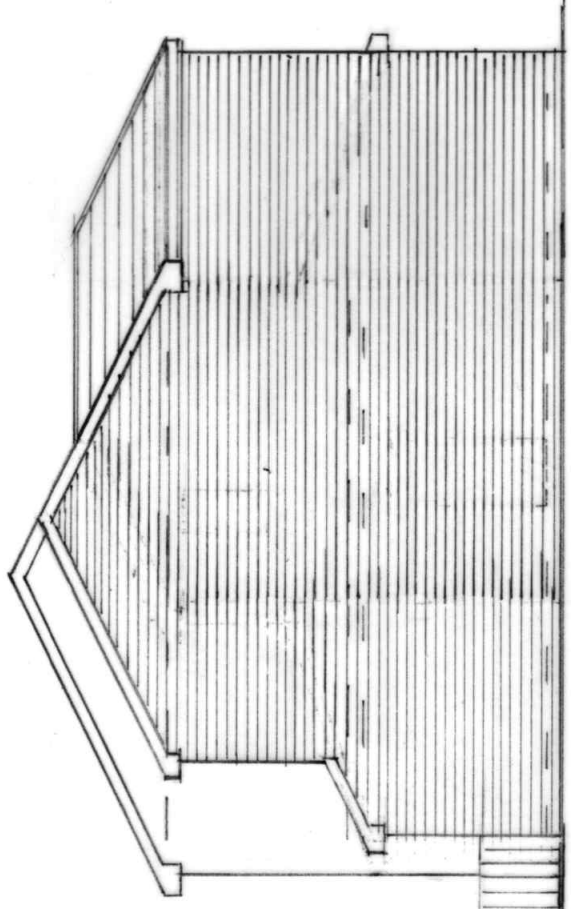

SIDE ELEVATION
(PROPOSED)

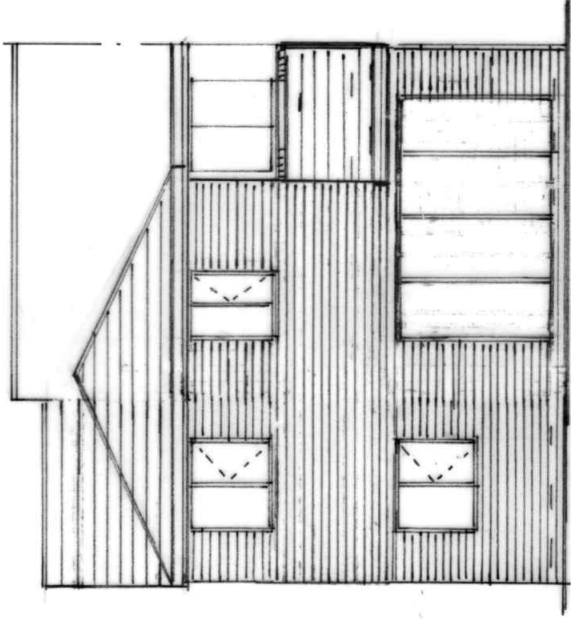

REAR ELEVATION
(PROPOSED)

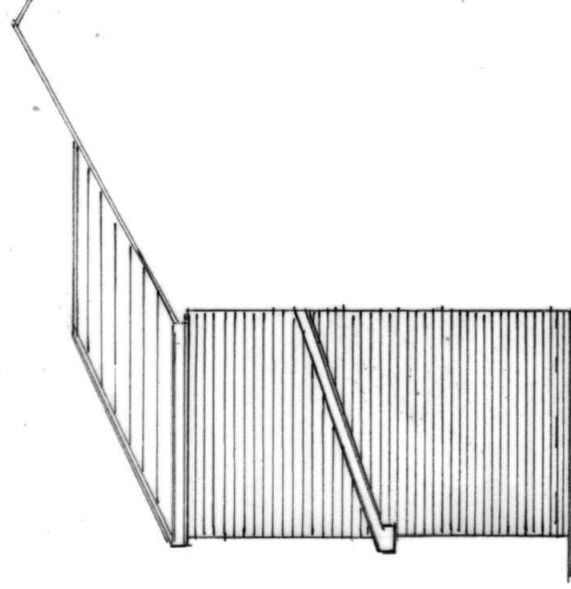

SIDE ELEVATION
(PROPOSED)

BUILDING DESIGN SERVICES

M. FAROOQ

6 Stock Close, Shawclough, Rochdale OL12 6BB

Tel: 01706 712231 Mob: 07967605763

PROPOSED DOUBLE STOREY SIDE AND SINGLE
STOREY REAR EXTENSION AT
18 GREEN BRIDGE CLOSE ROCHDALE OL11 1TL

For: Mr QUMAR KHAN

ELEVATION

Scale 1:100

2021/3