




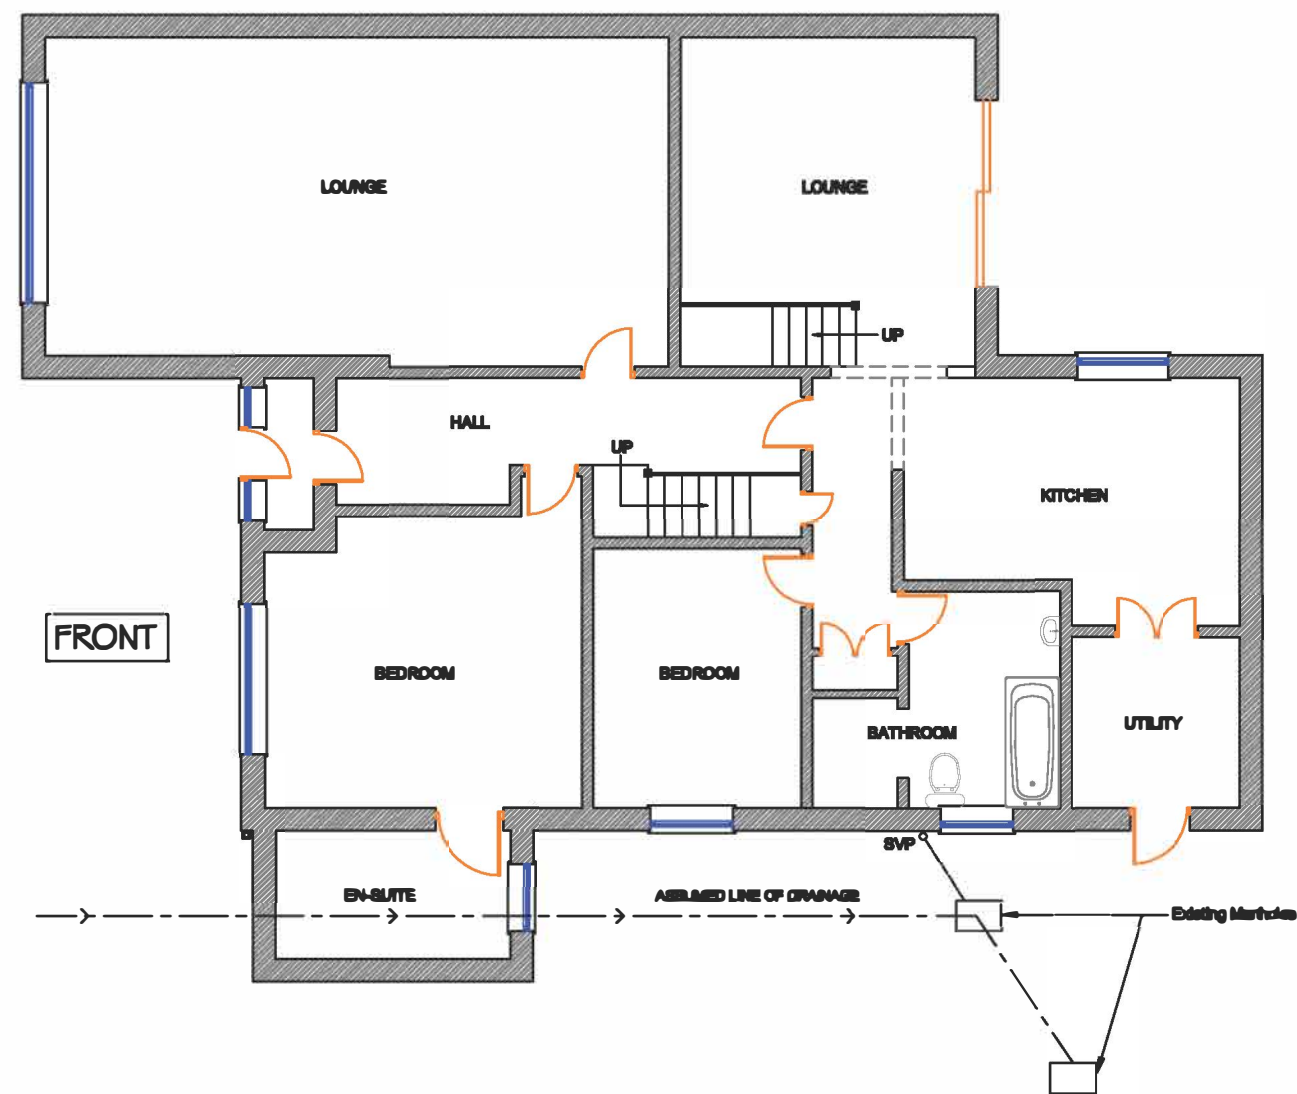

Pre Existing Ground Floor Plan (1:100)

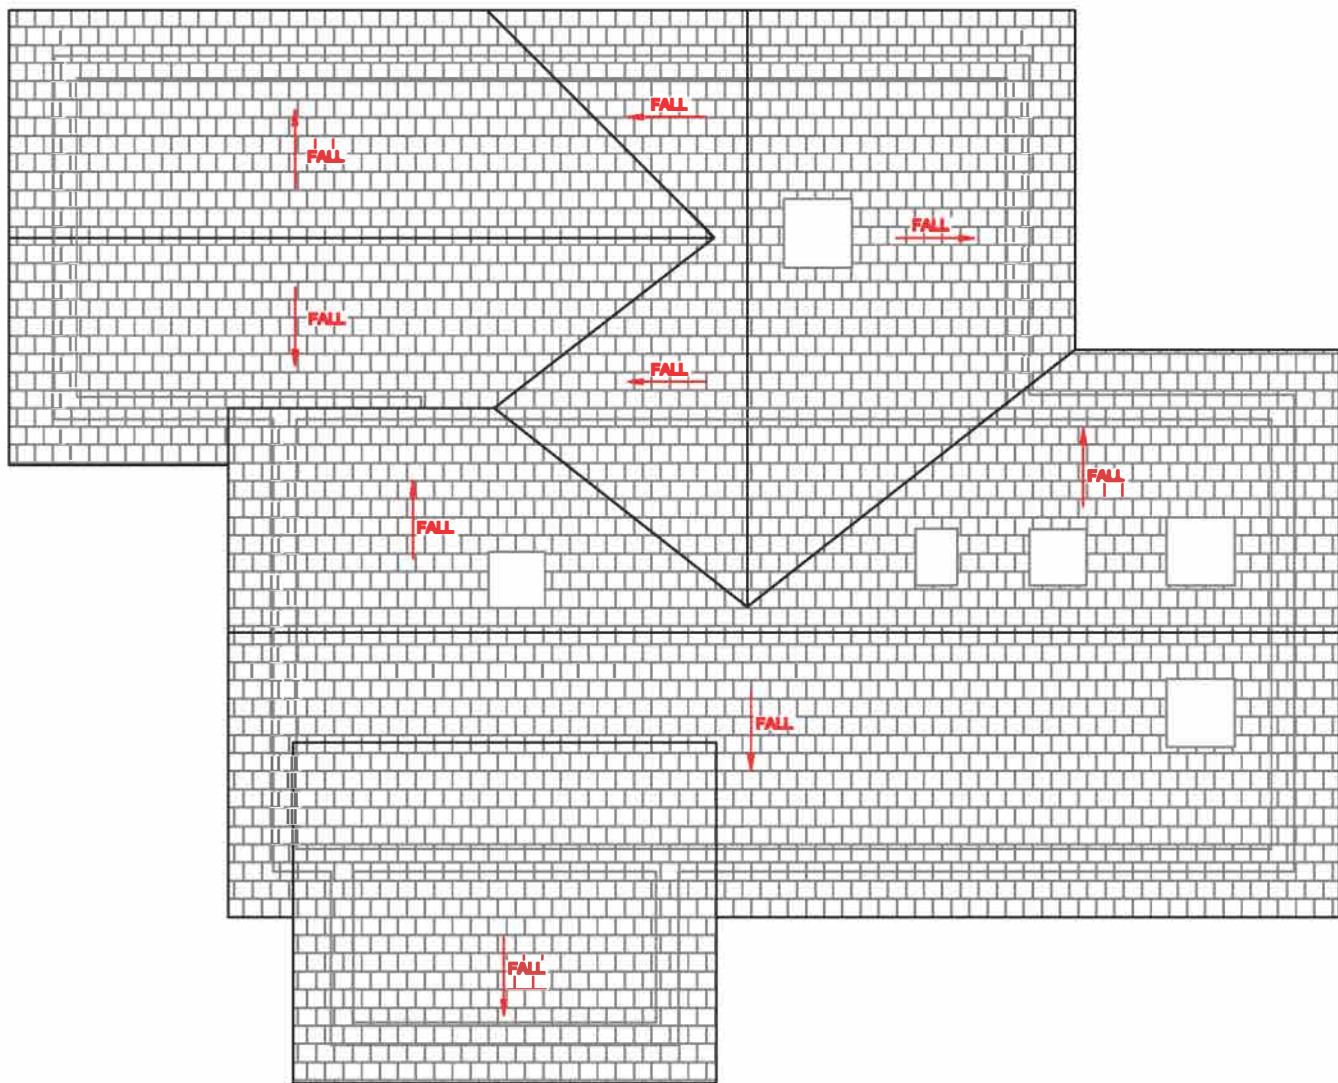


Pre Existing Roof Plan (1:100)

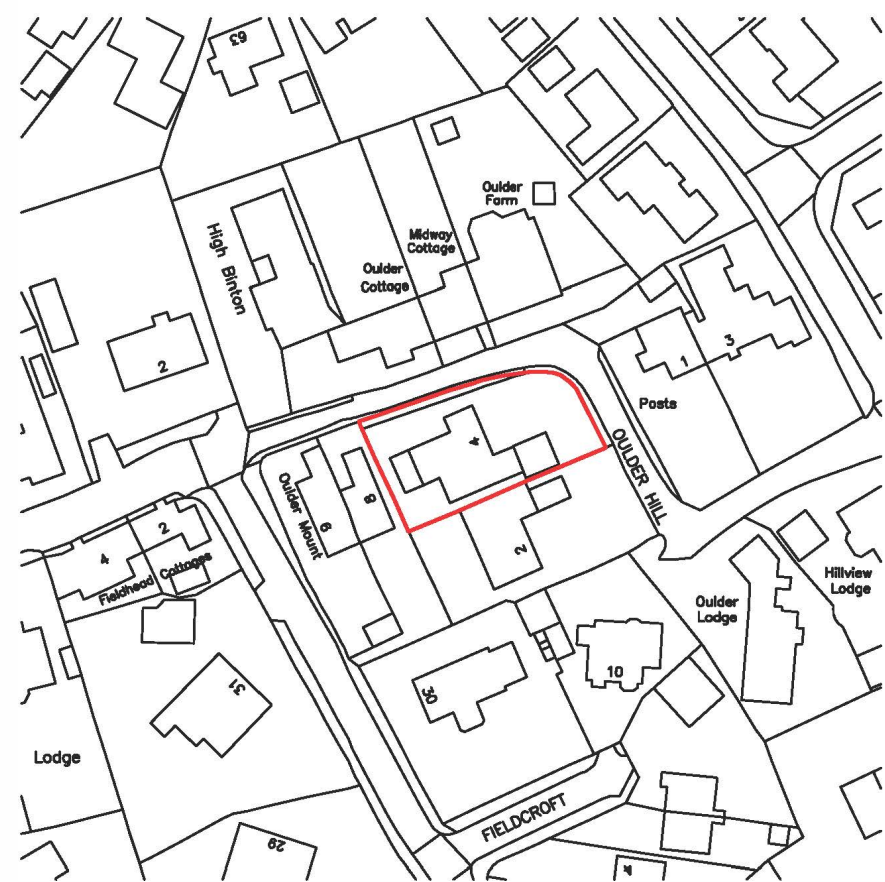


Location Plan (1:1250)




REFERENCE	
	EXISTING FACING BRICK
	EXISTING SLATE ROOF

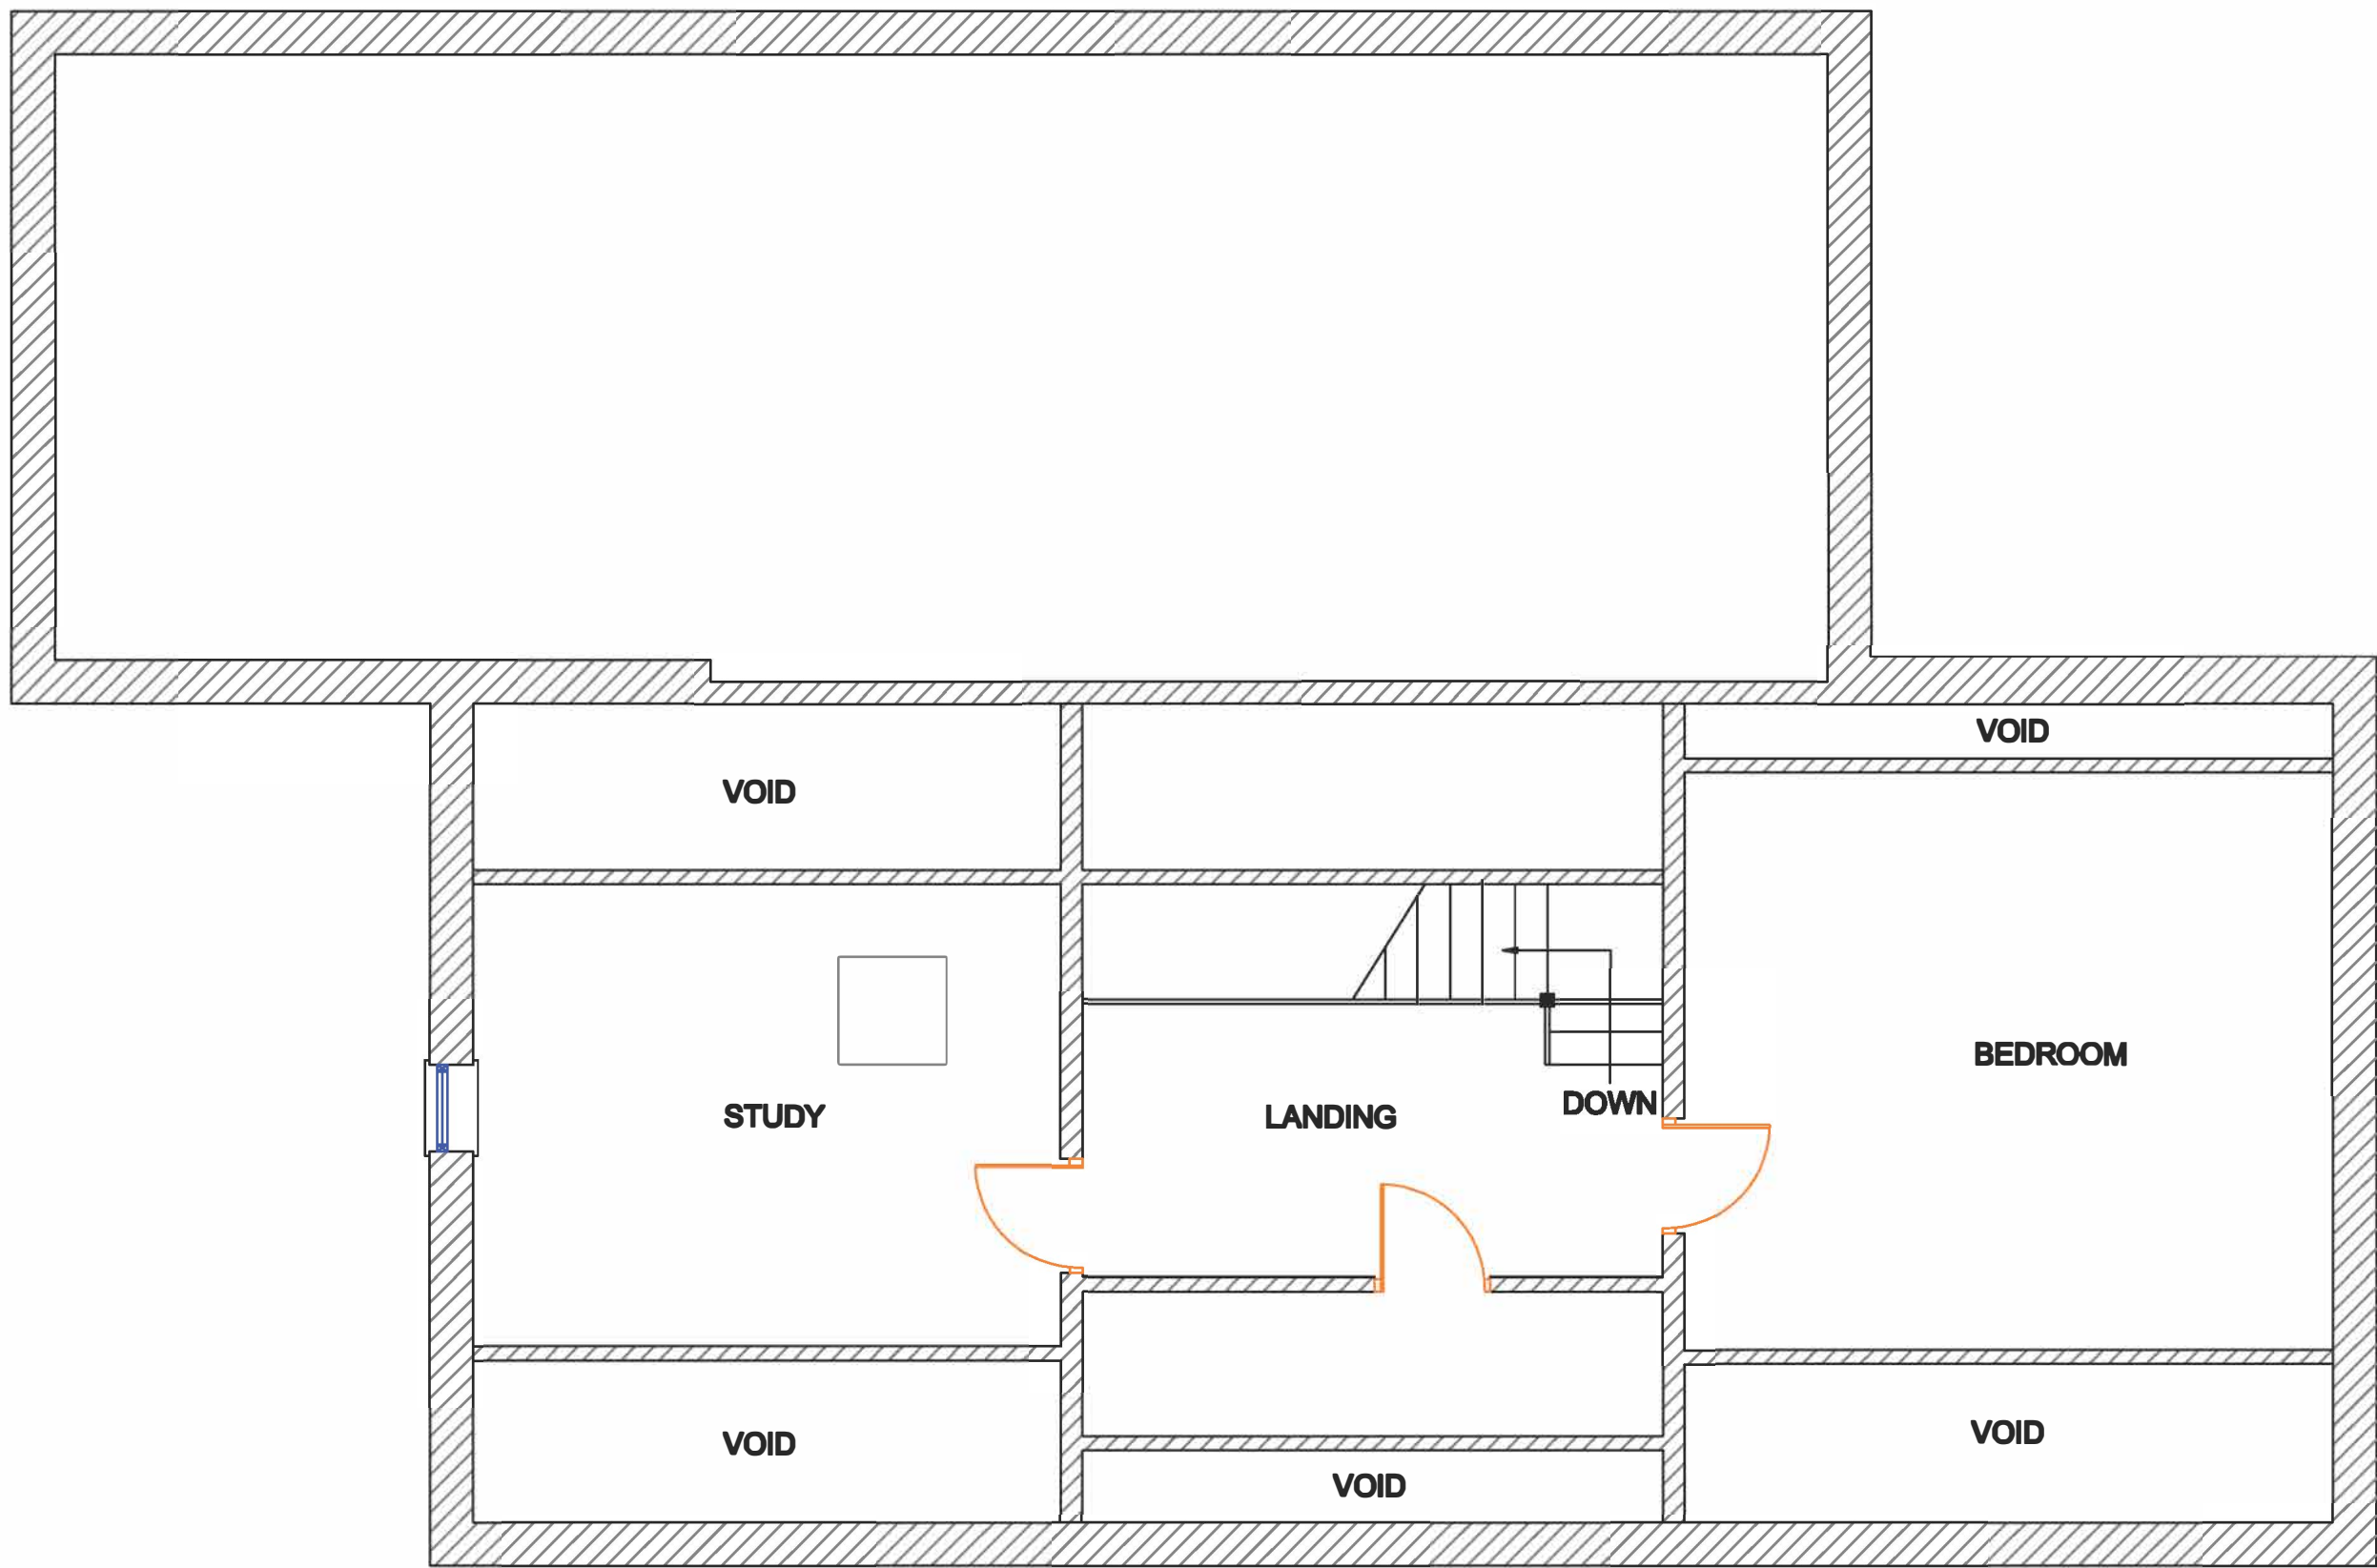

Pre Existing First Floor Plan (1:50)

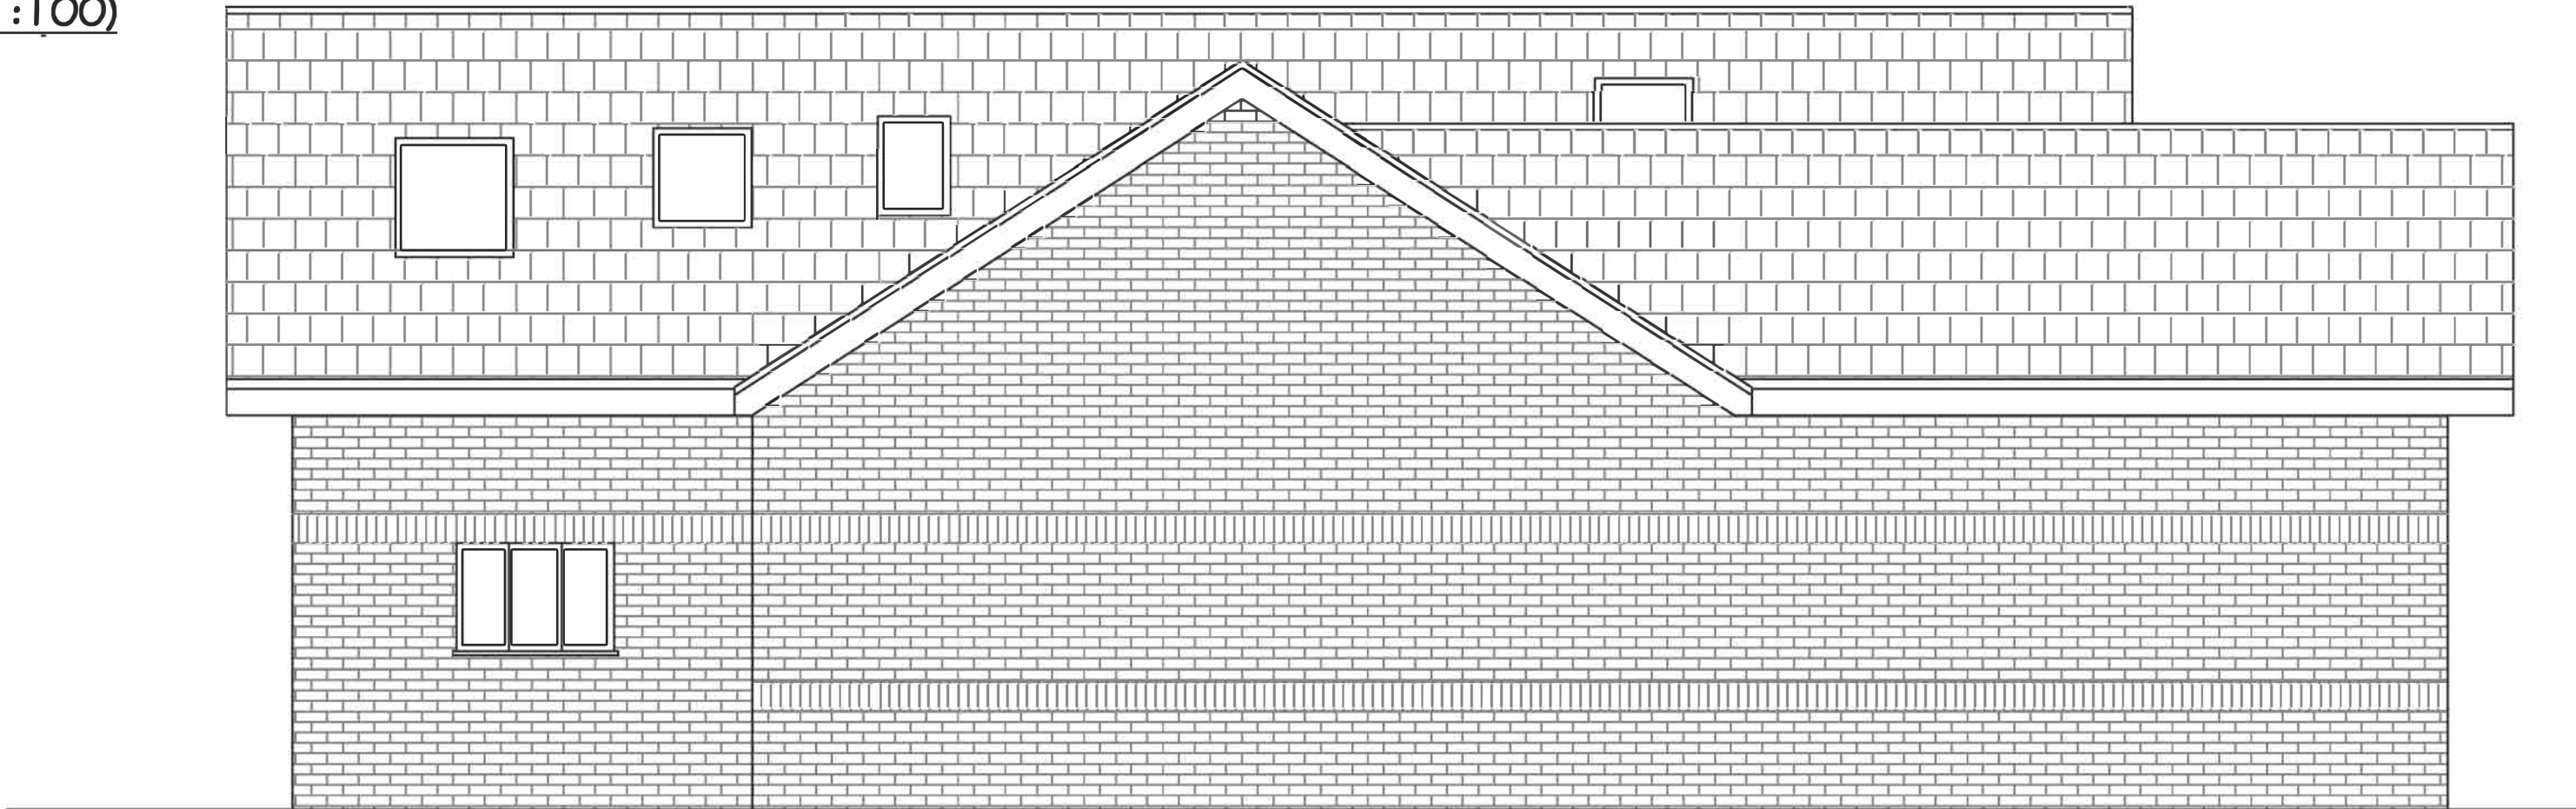

Pre Existing South Elevation (1:50)

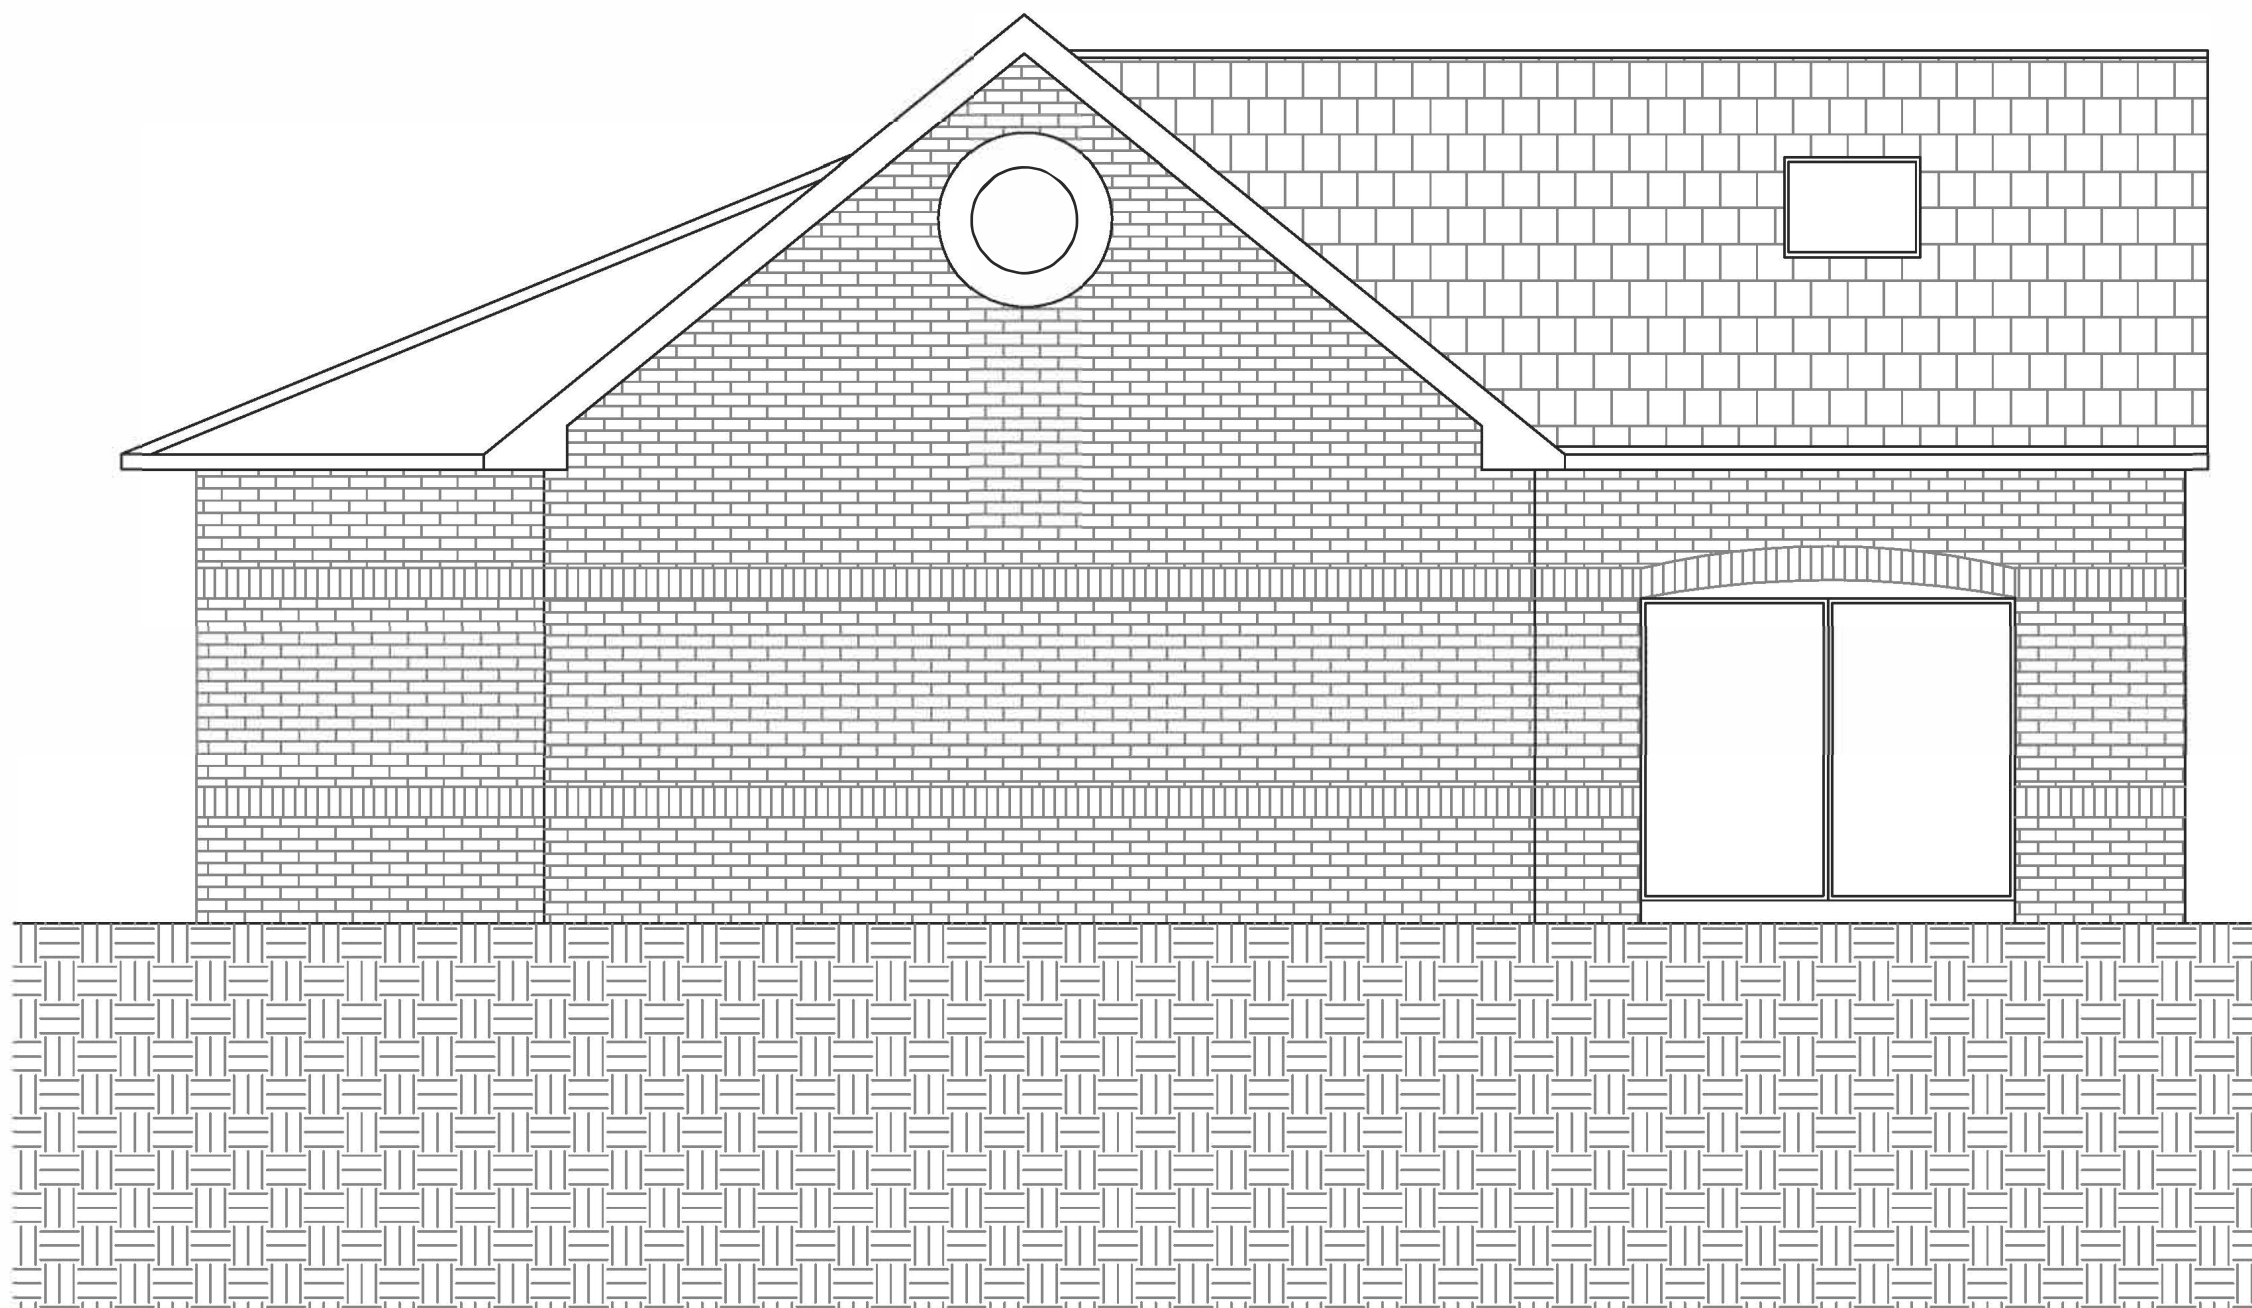

Pre Existing West Elevation (1:50)

SCALE AS SHOWN AT A1

GENERAL NOTES		
1. All dimensions are in millimetres unless otherwise noted.		
2. This drawing is not to be copied or disclosed by or forwarded on to any unauthorised persons without prior written consent of Gamble King and Noone Limited.		
3. Do not scale from this drawing and is only to be used for Planning Approval purposes only.		
Client		
Mr. M. Dupelycz		
Job 4 Oulder Mount, Rochdale, OL11 5LL.		
Drg Construction of Dormer Roof to South Elevation (PRE - Existing plans, elevations & location plan)		
Drawn	Date	Scale
S.King	March 2022	As Shown
Job No.	Drg No.	
D22.03.33	P01	
Gamble King and Noone Ltd		
Consulting Structural Engineers & Building Surveyors.		
5 Queen Street, Oldham, OL1 1RD, Tel: 0161 652 1183, Mobile: 07756 902 604, 07725 145 369		