


Notes

This drawing is to be read in conjunction with the following DLA-  
Architecture drawings numbers.

2022-052-20000 GROUND AND FIRST FLOOR GA  
2022-052-20002 ROOF PLAN  
2022-052-20010 GA ELEVATIONS AND SECTION

This Drawing is for planning only, it is not to be used for any other purpose.

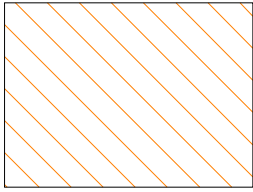

PROPOSED PHOTOVOLTAIC  
LOCATION SUBJECT TO  
SPECIALIST DETAIL DESIGN

External Materials Schedule-Roof

|    |   |
|----|---|
| 11 | Polycarbonate rooflight, triple skin, profile to match roof cladding                                                                  |
| 12 | Built up metal profile LPC approved insulation steel 32mm sheet laid narrow rib out roof construction on steel purlins on steel frame |


NOTE: THIS IS A COLOUR DRAWING. IN ORDER TO ENSURE  
ANY SUBSEQUENT REPRODUCTION IS VIEWED CORRECTLY IT  
IS TO BE RE-PRINTED IN FULL COLOUR

INFORMATION CONTAINED IN THIS DRAWING IS THE  
SOLE COPYRIGHT OF DLA ARCHITECTURE LTD AND IS  
NOT TO BE REPRODUCED WITHOUT PERMISSION

DO NOT SCALE, REFER TO FIGURED DIMENSIONS ONLY

REVISIONS

|      |                                    |                |
|------|------------------------------------|----------------|
| P 01 | PLANNING ISSUE                     | 14/07/22 BO    |
| P 02 | UPDATED FOR PLANNING<br>SUBMISSION | 18/08/22 OF PT |

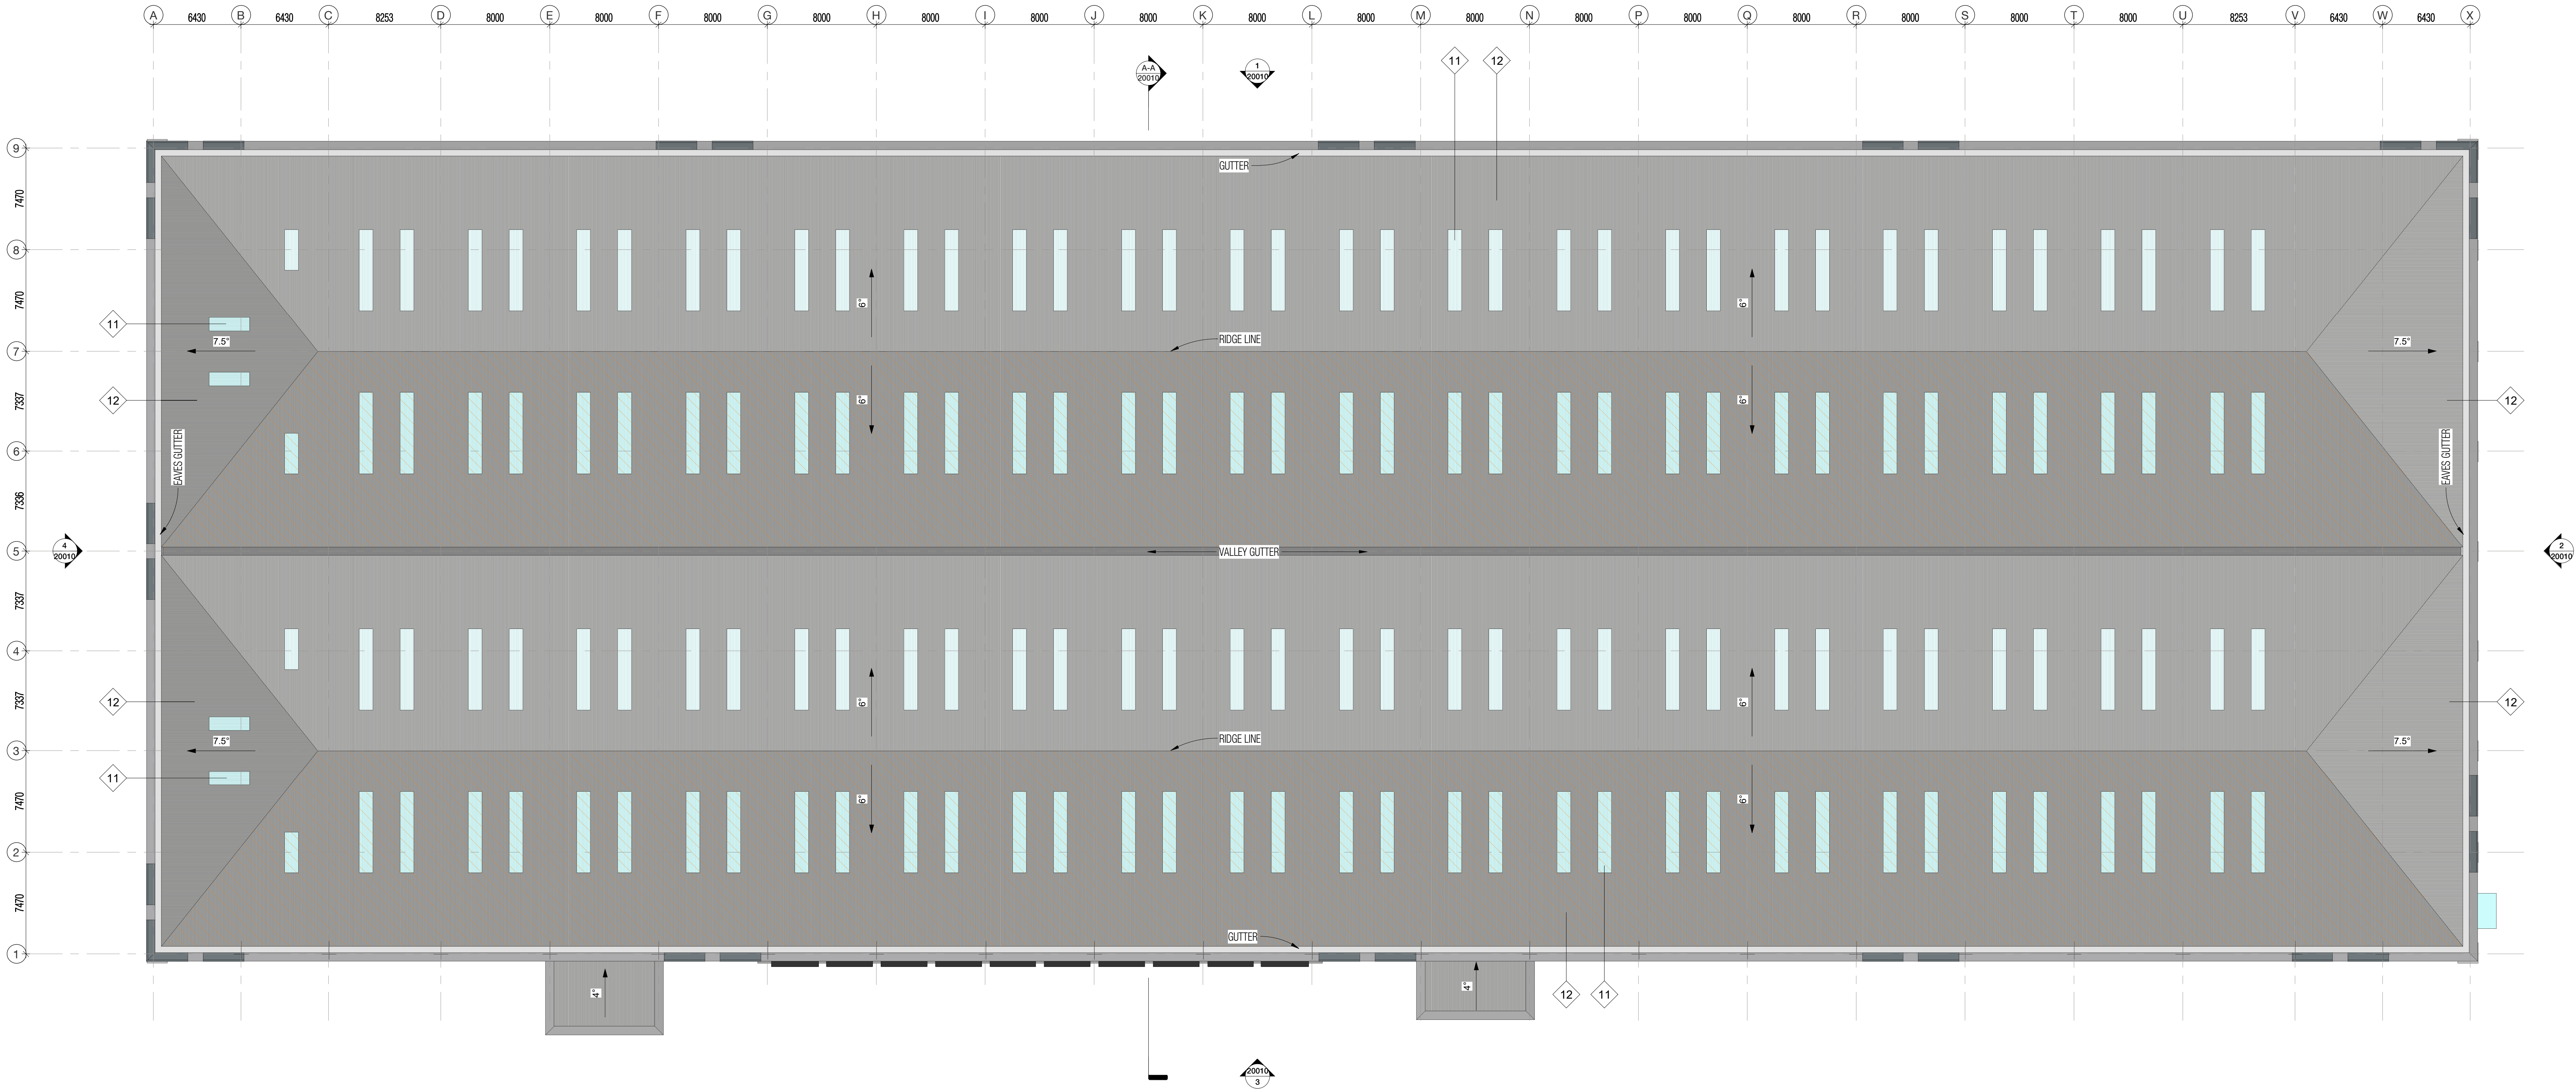

**dlA**  
ARCHITECTURE

55 St Pauls Street | Leeds | LS1 2TE  
0113 887 3100  
www.dla-architecture.co.uk

PROJECT  
KINGSWAY PLOT J

TITLE  
UNIT J1 ROOF PLAN GA

SCALE  
1 : 200 @ A0

DATE  
20/05/22

|          |       |          |
|----------|-------|----------|
| DLA REF  | DRAWN | REVIEWED |
| 2022-052 | CF    | PT       |

|         |        |      |       |      |      |        |
|---------|--------|------|-------|------|------|--------|
| PROJECT | ORIGIN | ZONE | LEVEL | TYPE | ROLE | NUMBER |
| KPJ     | DLA    | J1   | XX    | DR   | A    | 20002  |

STATUS  
PLANNING

REVISION  
P 02

