


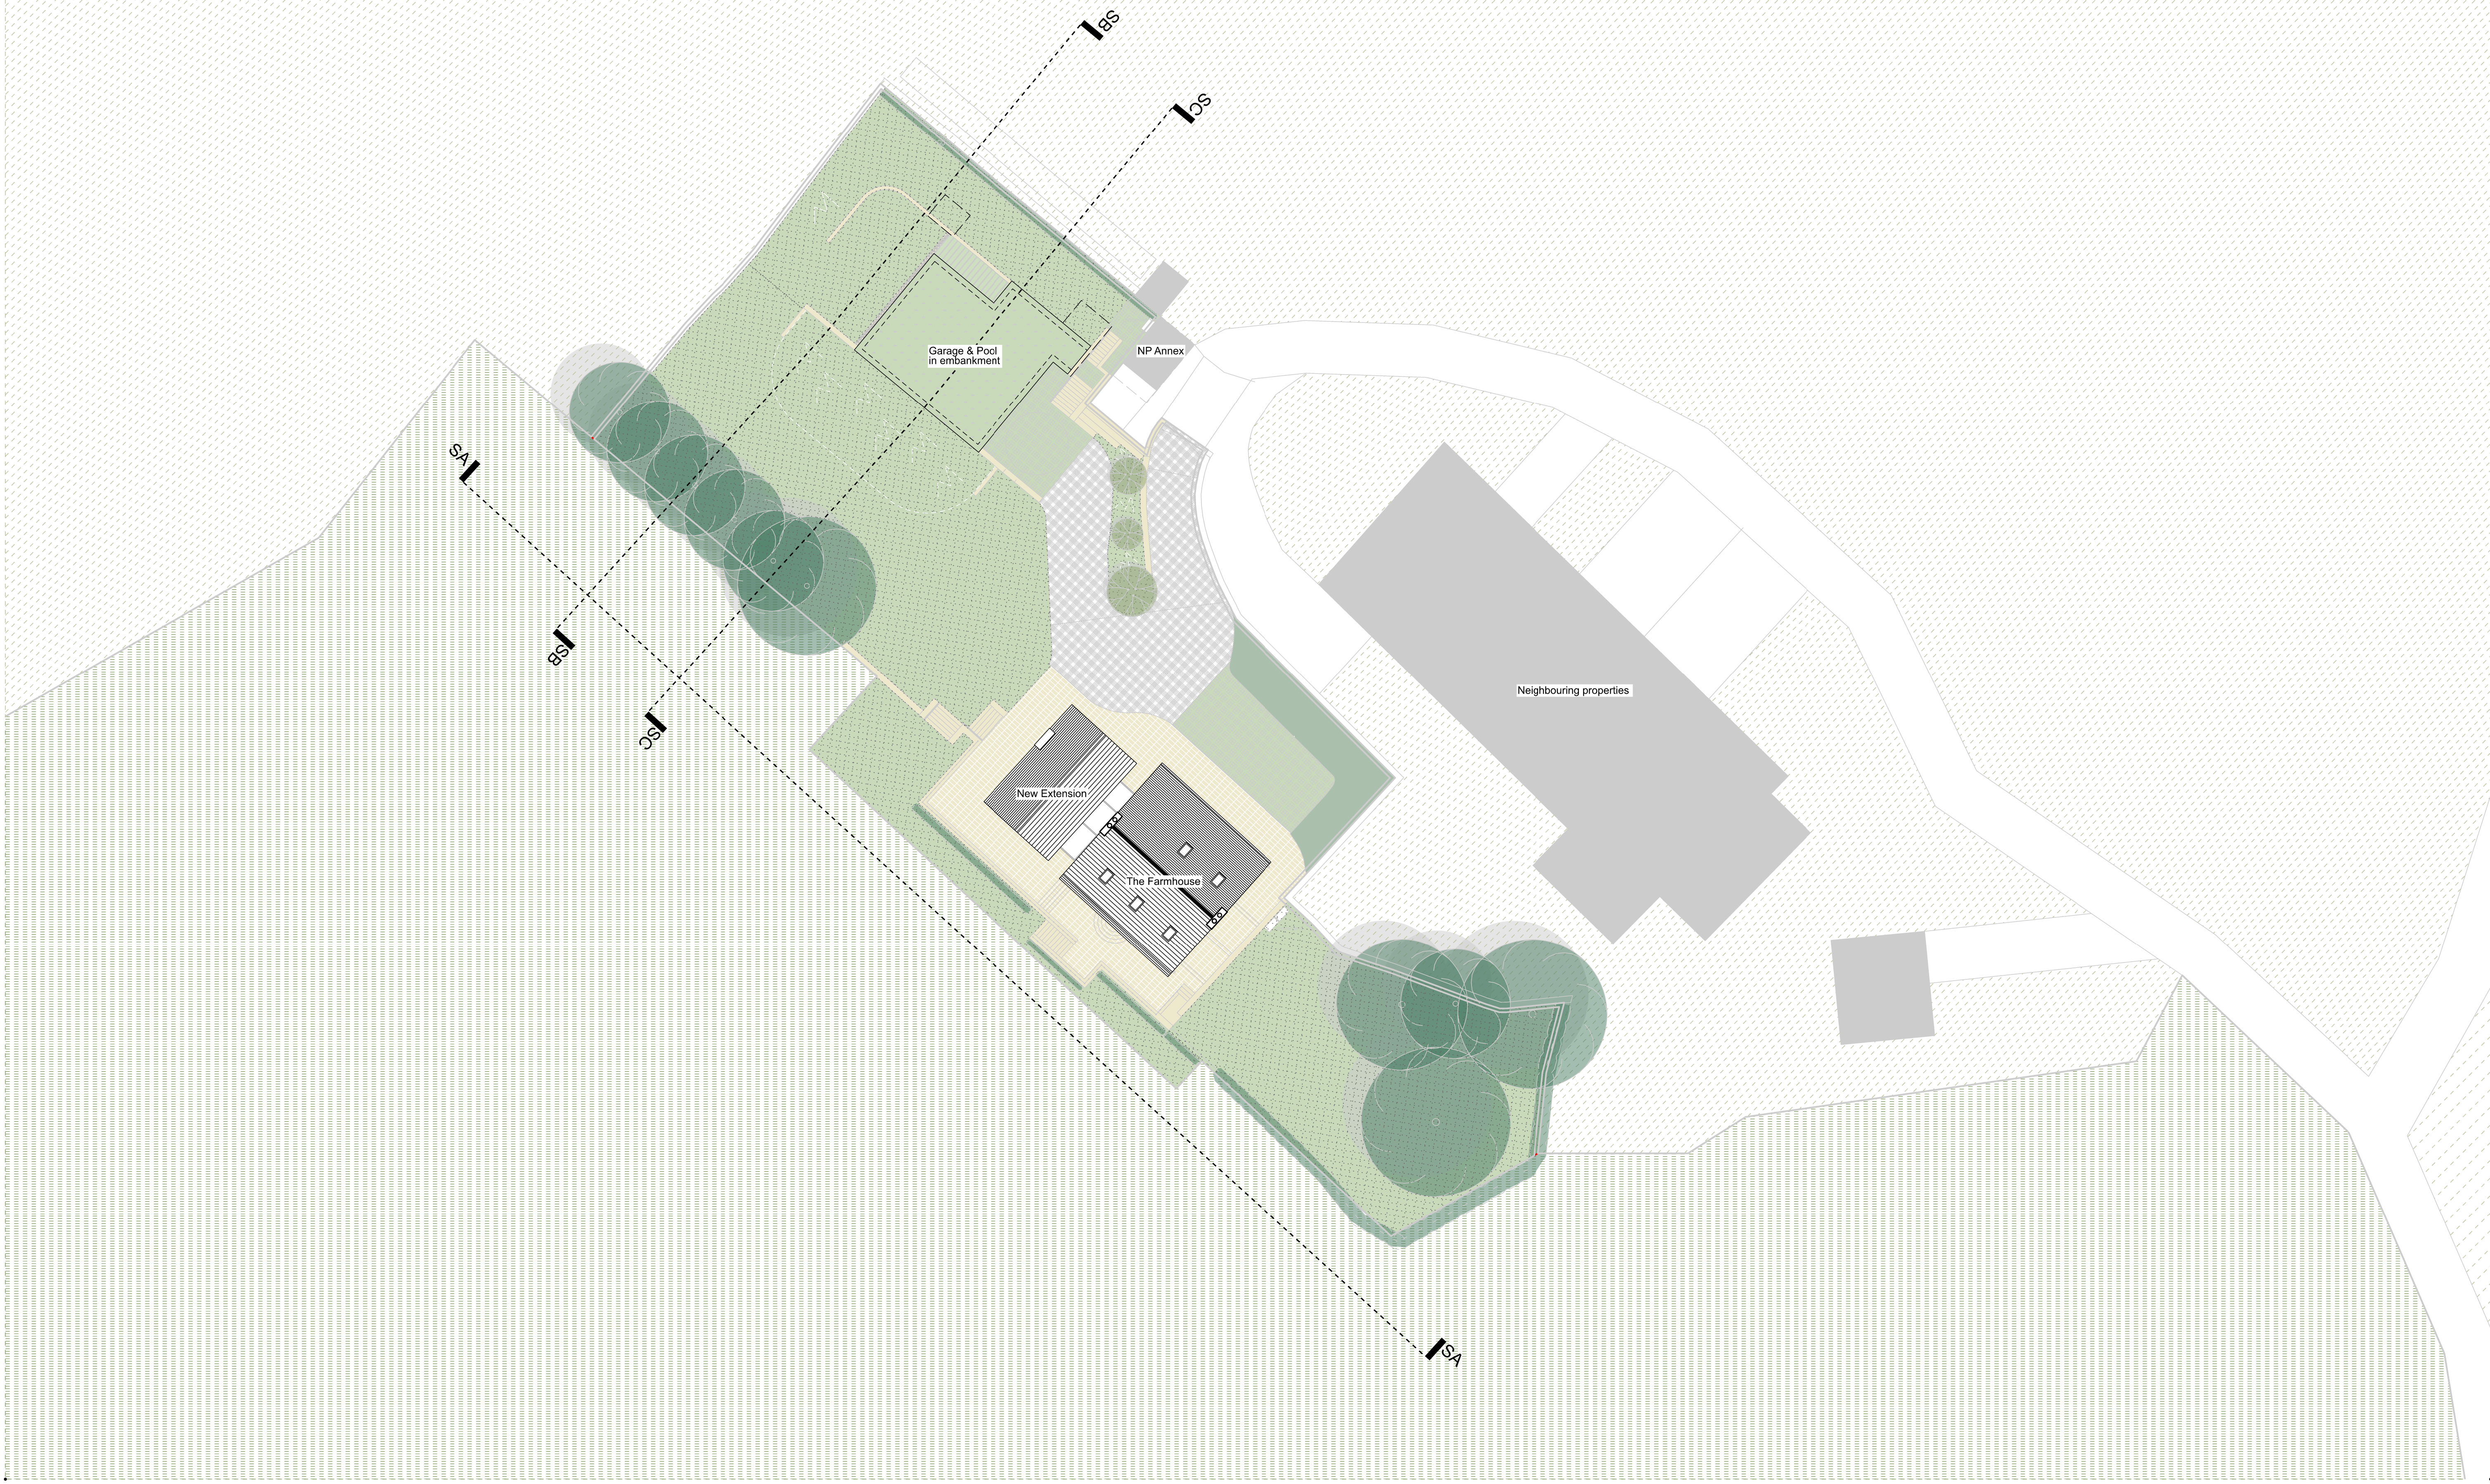

Notes:

Do not scale from this drawing.
All dimensions are in millimetres unless otherwise noted
All dimensions to be checked on site before proceeding
with work.
All omissions and discrepancies to be reported in writing
to Project 3 Architects Ltd.
Areas indicated on this drawing are approximate and
indicative only.
© Project 3 Architects Limited Registered in England &
Wales Number 08021795.

Rev:	Date:	Description:	By:
I01	29/09/23	First Issue	AS
P01	27/10/23	Planning	AS
P02	02/11/23	Planning Submission	AS

KEY


- indicative red line boundary (planning outline)
— indicative blue line boundary (ownership)
■ site buildings
■ other buildings
existing buildings on site

-  grass (outside ownership)
-  grass (within ownership)
-  grass
-  sedum roof
-  greengap paving

-  paving
-  stone
-  gravel
-  tarmac
-  embankment

-  hedge (existing)
 hedge (proposed)
 trees existing
 trees new

NB:
1. For Landscape details refer to Make Space Landscaping proposal.
2. For site survey details refer to N D Oliver survey information.

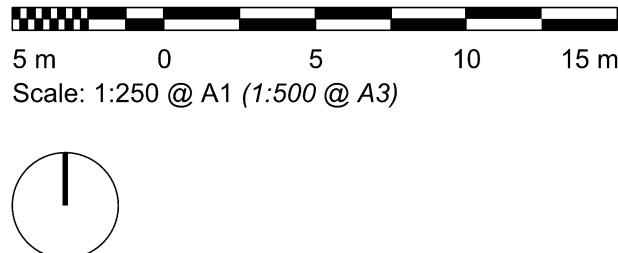

PROJECT3
architects

4 back grafton street
altrincham
cheshire
WA14 1DY

0161 233 0575
mail@project3architects.com
www.project3architects.com

Project:
The Farmhouse. Littleborough

Title:
SITE PLAN - PROPOSED
Roof Plan

Status: **PLANNING**

Drawing Number:
0763-P3A-XX-XX-DR-A-05506

Scale @ ISO A1:

1:250

Revision:
P02