
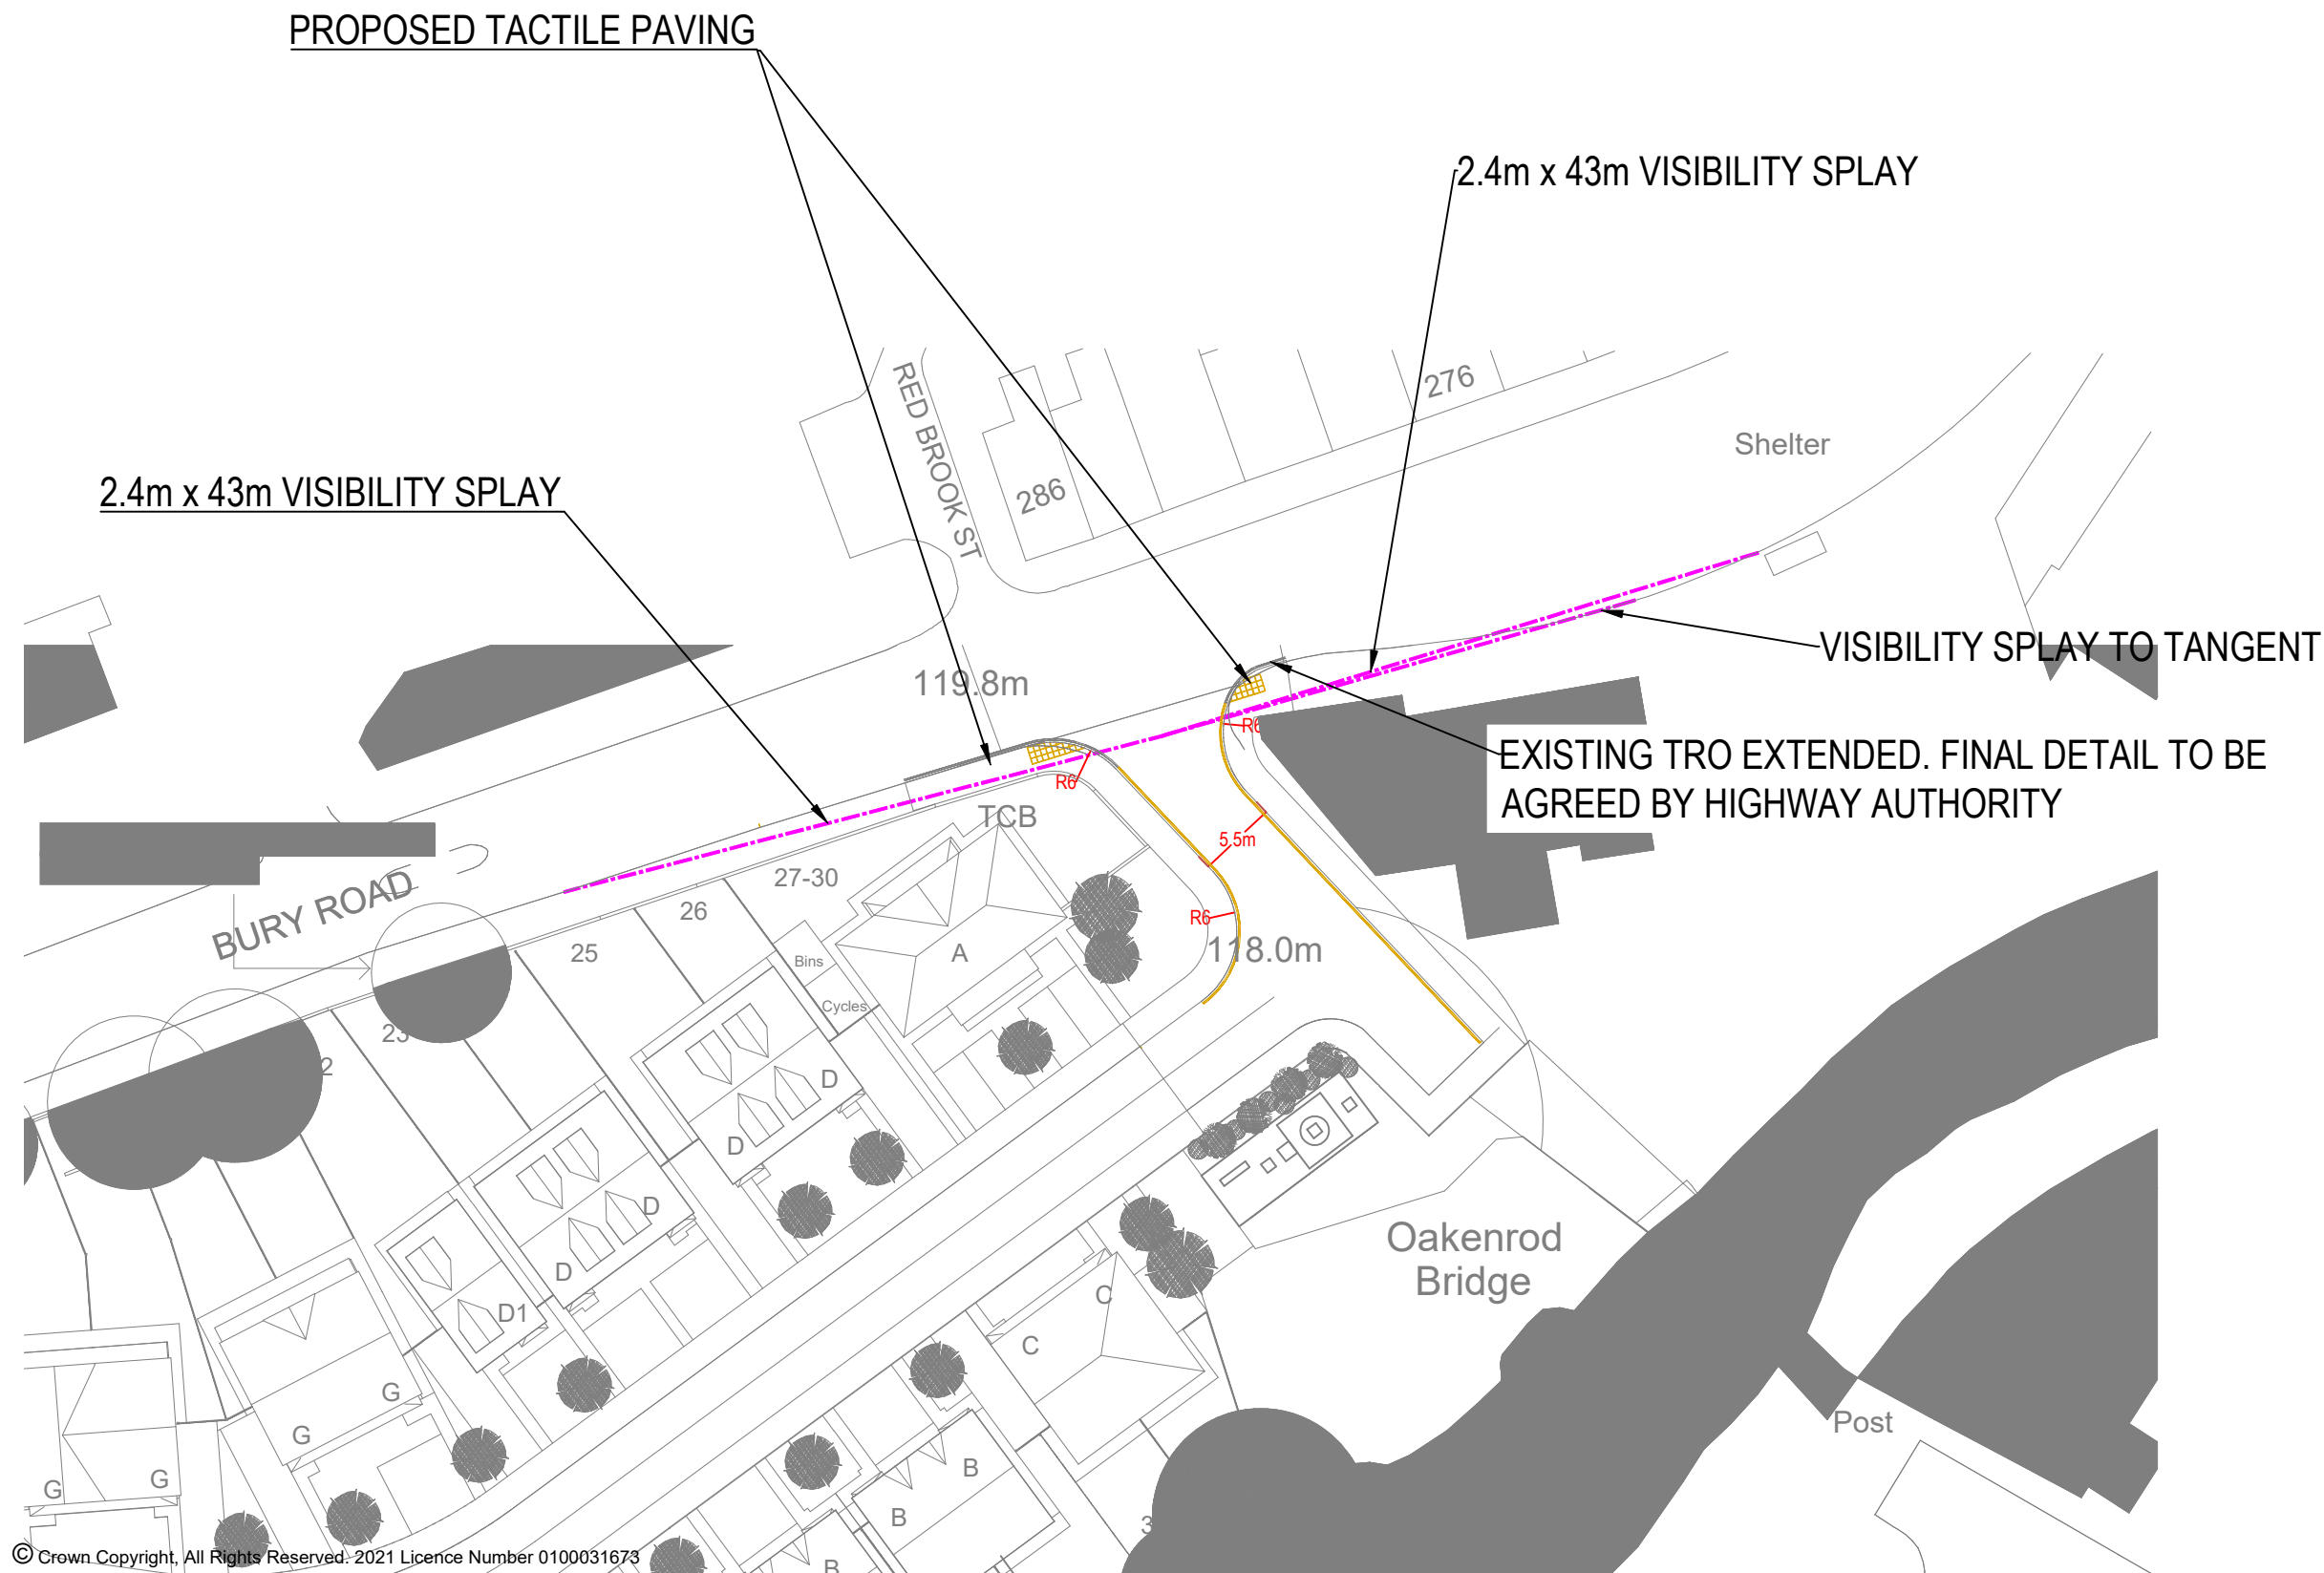


 

NOTES

REVISIONS

REV	DESCRIPTION	DATE	BY
A	UPDATED SITE PLAN	11.12.23	AM

S|C|P
Transportation Planning : Infrastructure Design
Colwyn Chambers, 19 York Street, Manchester, M2 3BA, Tel 0161 832 4400,
www.scptransport.co.uk, Email info@scptransport.co.uk

Client Name:
**HALLMARK DEVELOPMENTS
(NW) LTD**

Project Title:
OAKENROD, ROCHDALE

Drawing Title:
VISIBILITY SPLAYS

Drawn By:	AM	Date:	15.11.2022
Checked:	PT	Scale:	1:500 @ A3
Status:	PLANNING	Approved/Unapproved:	-

Drawing No.	SCP/220751/D02	Rev.	A
-------------	----------------	------	---