




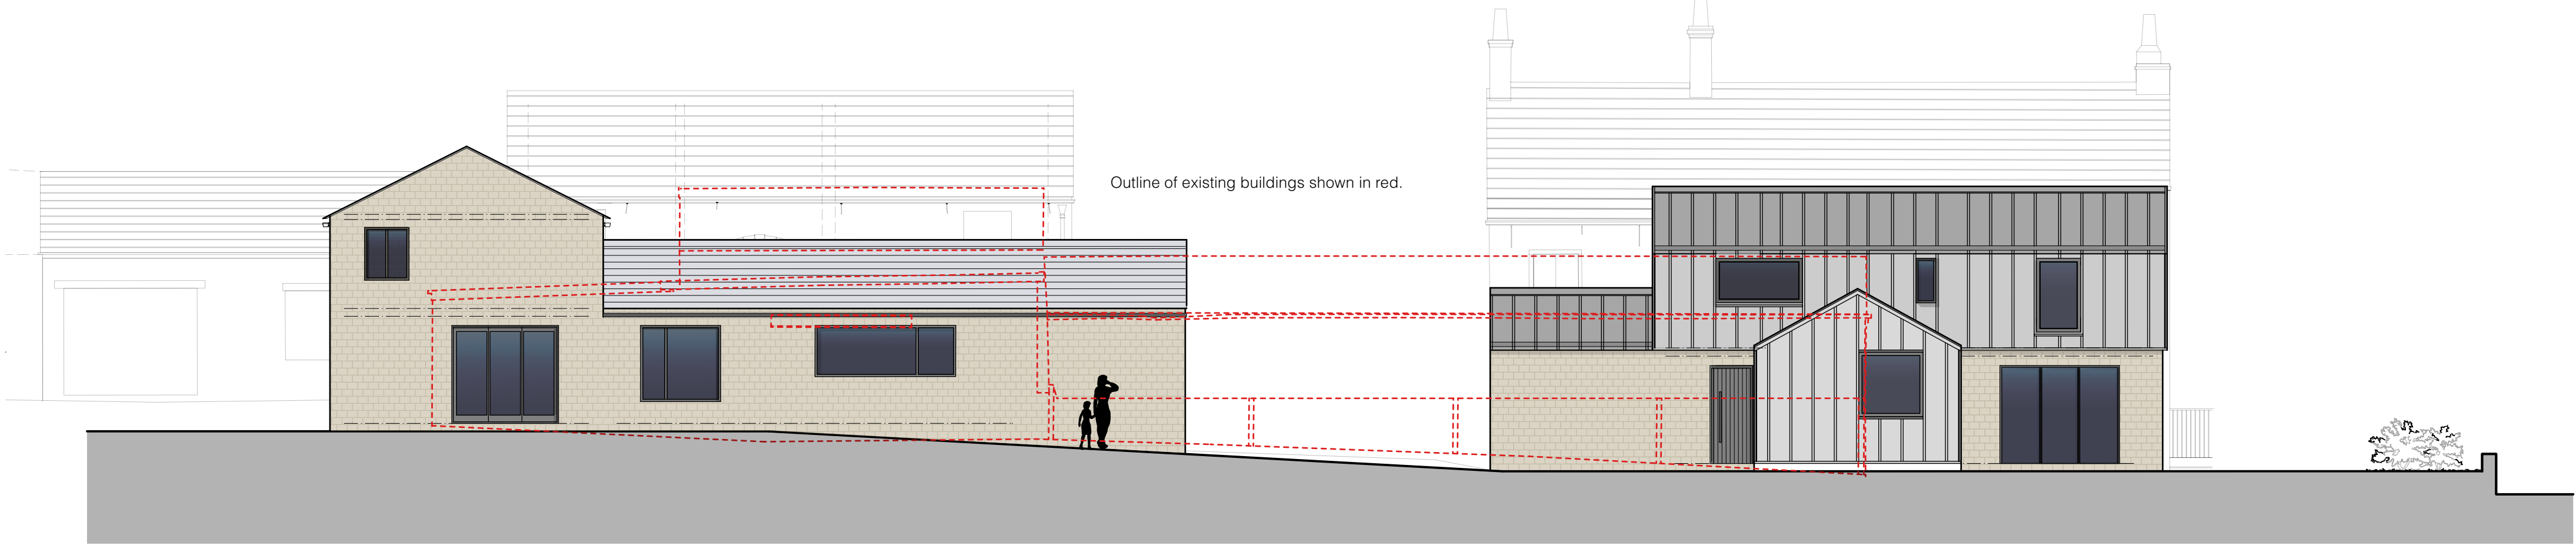


NORTH ELEVATION
1:100 SCALE
0 1 3 5m
Scale 1:100

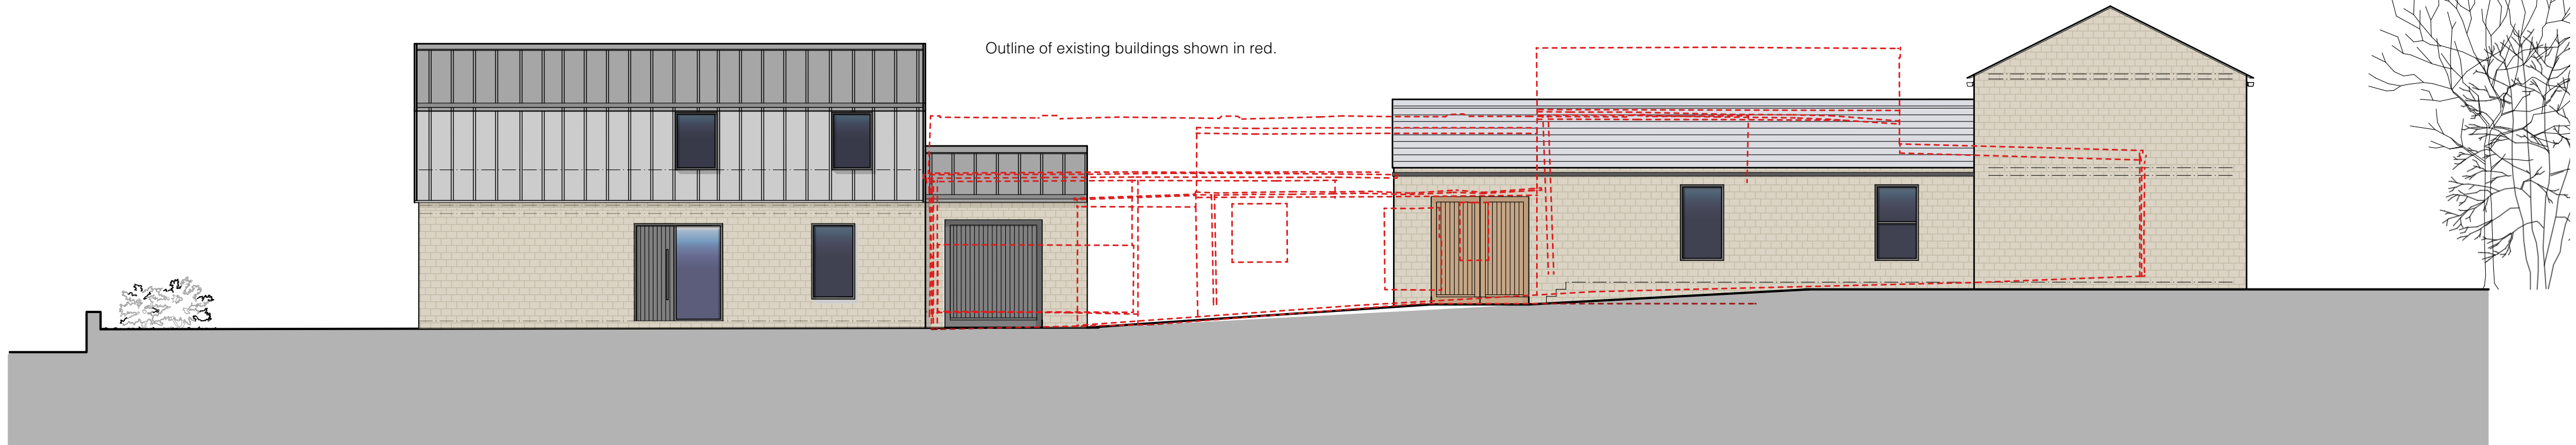

SOUTH ELEVATION
1:100 SCALE
0 1 3 5m
Scale 1:100

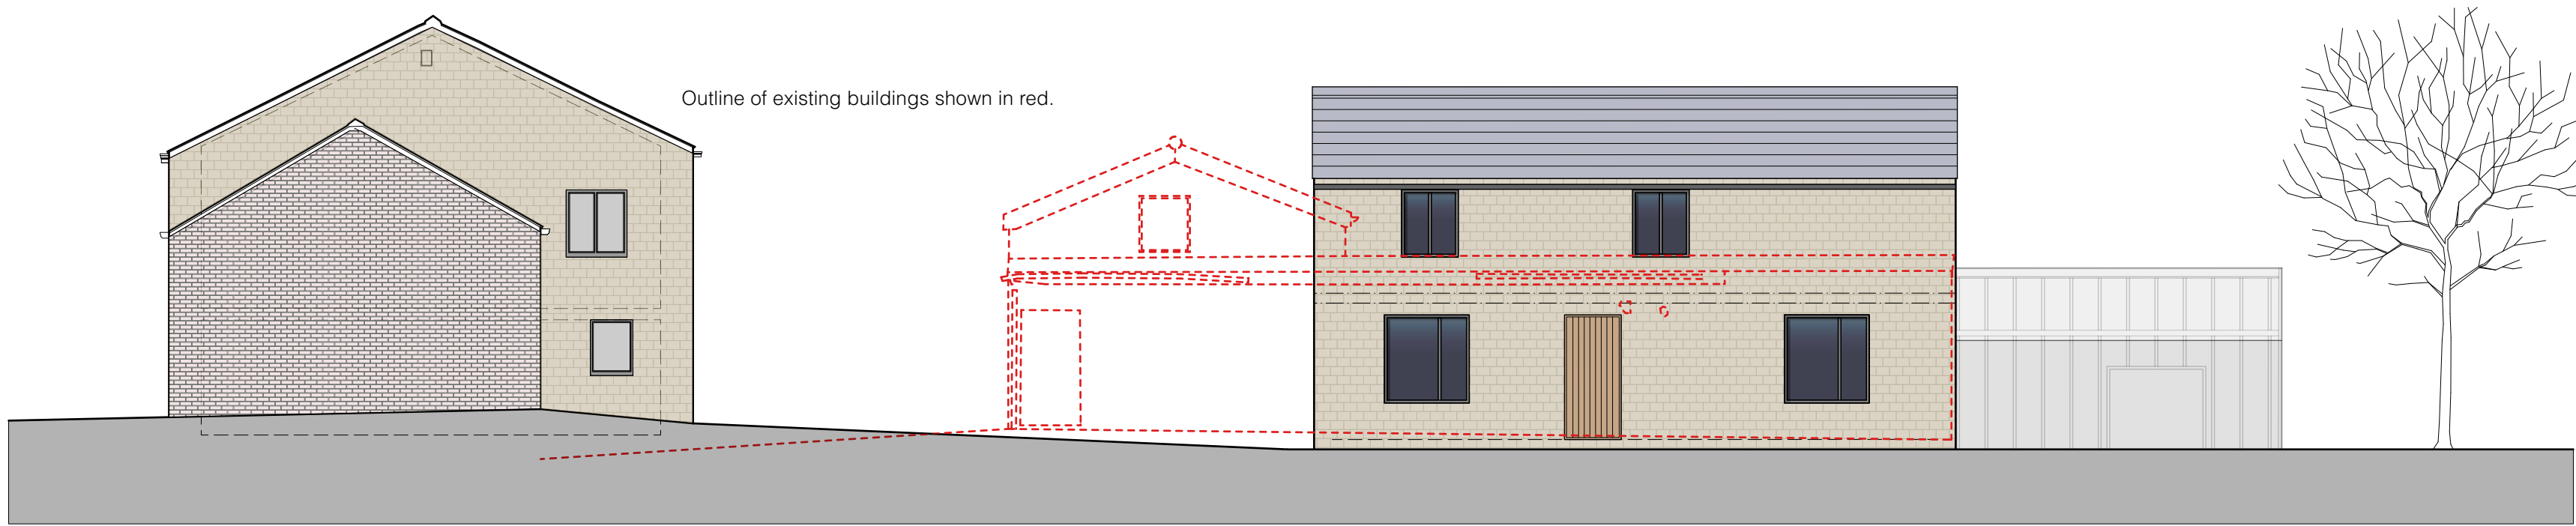

EAST ELEVATION
1:100 SCALE
0 1 3 5m
Scale 1:100

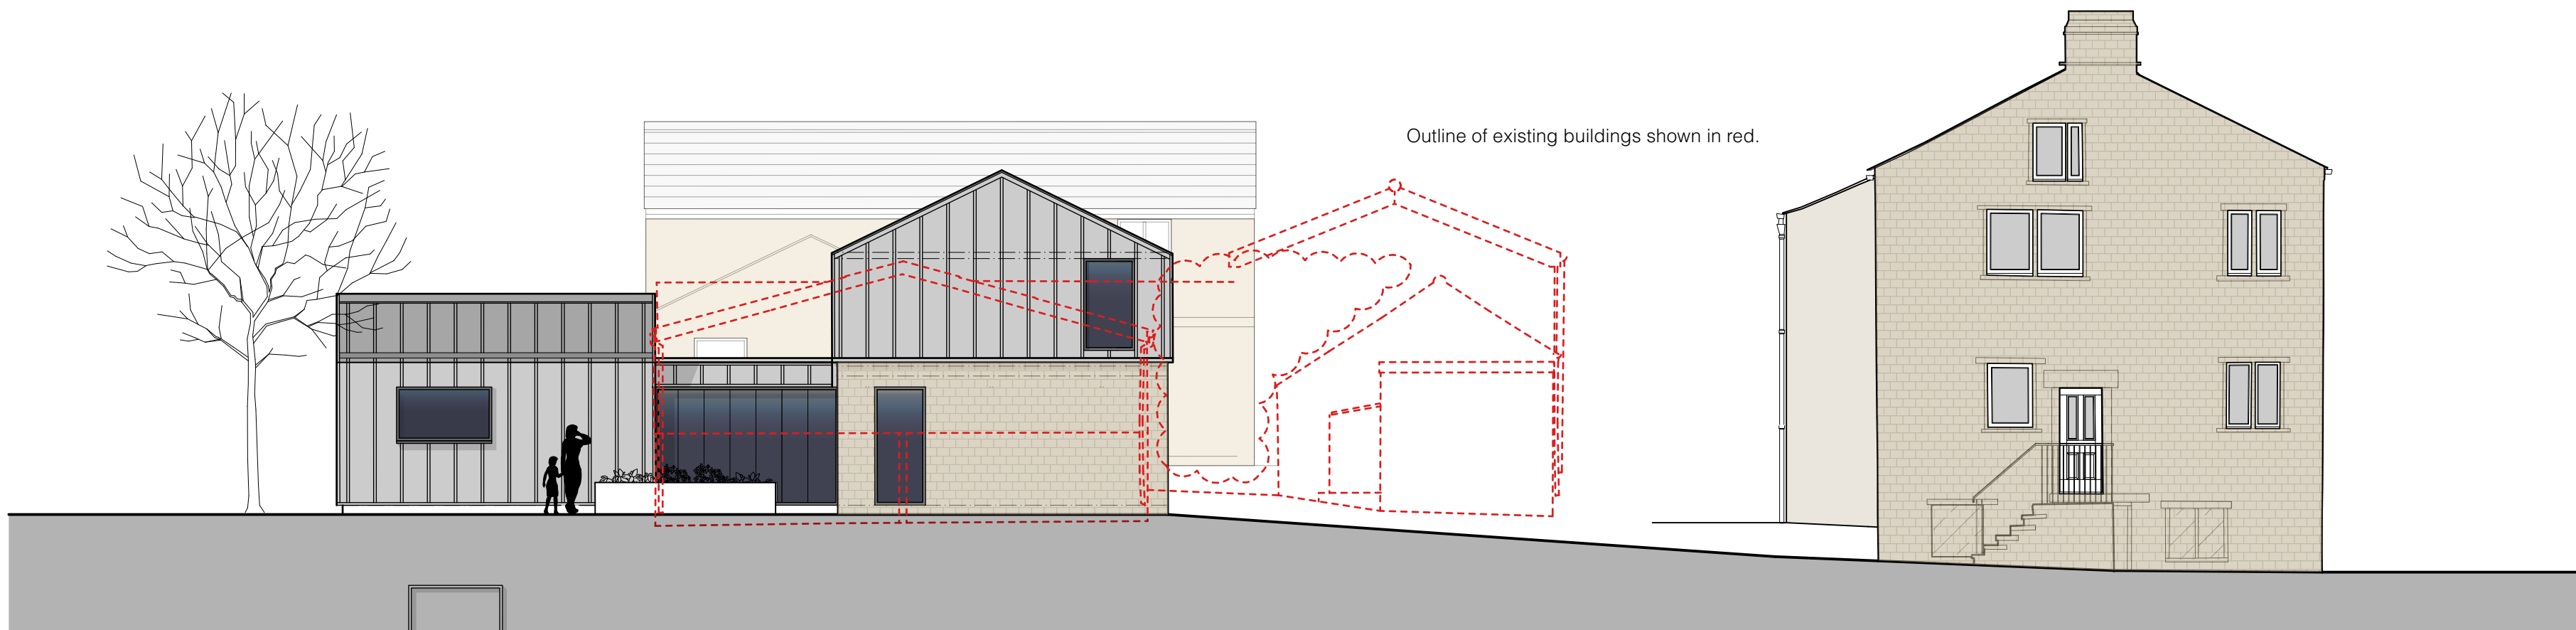

WEST ELEVATION
1:100 SCALE
0 1 3 5m
Scale 1:100



N
SITE PLAN
1:500 SCALE

B 28/11/2023 Door and sidelight amended to house 1
A 24/11/2023 Revised following further LPA comments.
Revision
Project

Proposed Redevelopment

Address
Silver Hill Farm
Rochdale

Client
Barratt & David Wilson Homes
North West

Drawing
Demolitions & New Elevations

storaharchitecture
Chartered Architects
RIBA Chartered Practice

www.storah.com mail@storah.com 01706 813214
Scale Sheet Size Date Drawn
1:50 ISO A1 12/11/21 MB

Drawing Number Revision

21-088-210 B

© Storah Architecture Ltd