




EXISTING WALL

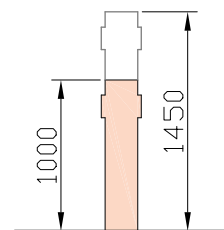

PROPOSED WALL SECTION

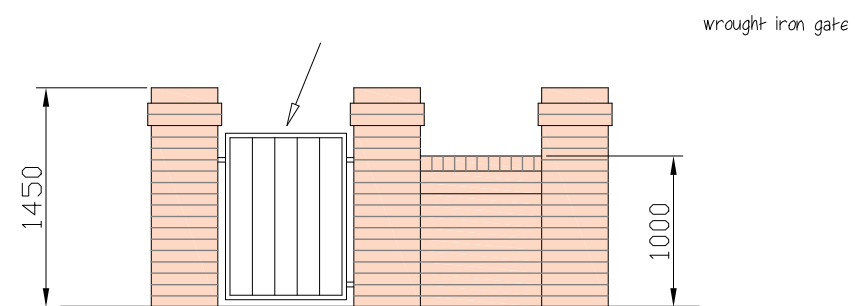

PROPOSED WALL NORTH EAST

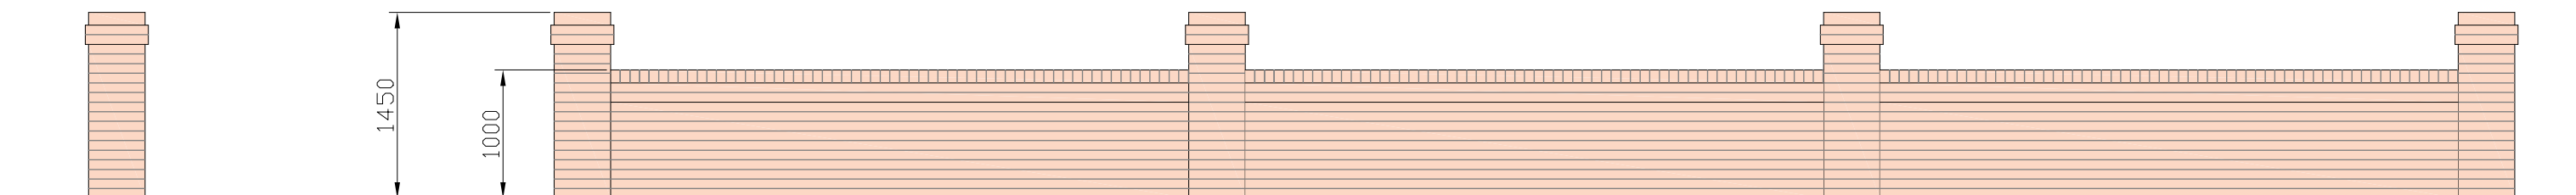

PROPOSED WALL NORTH WEST

PROPOSED WALL DETAILS

Dwg No. 2330.04

Scale 1: 50 @ A3