
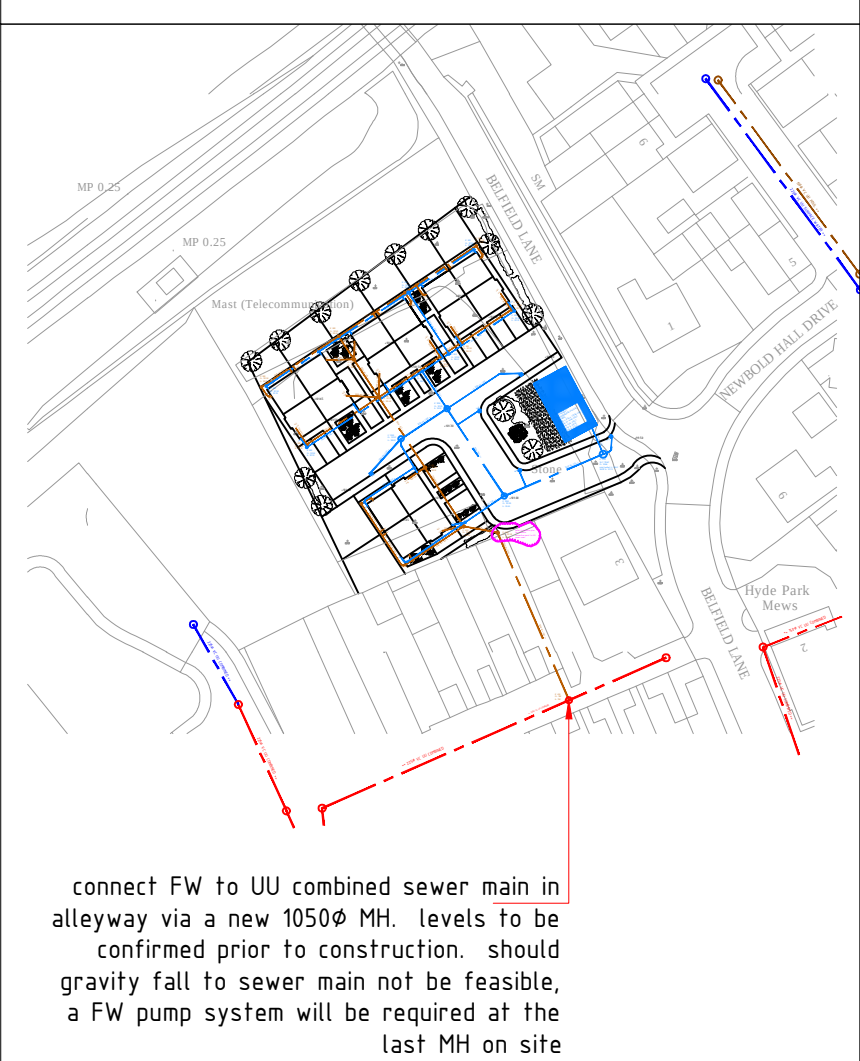


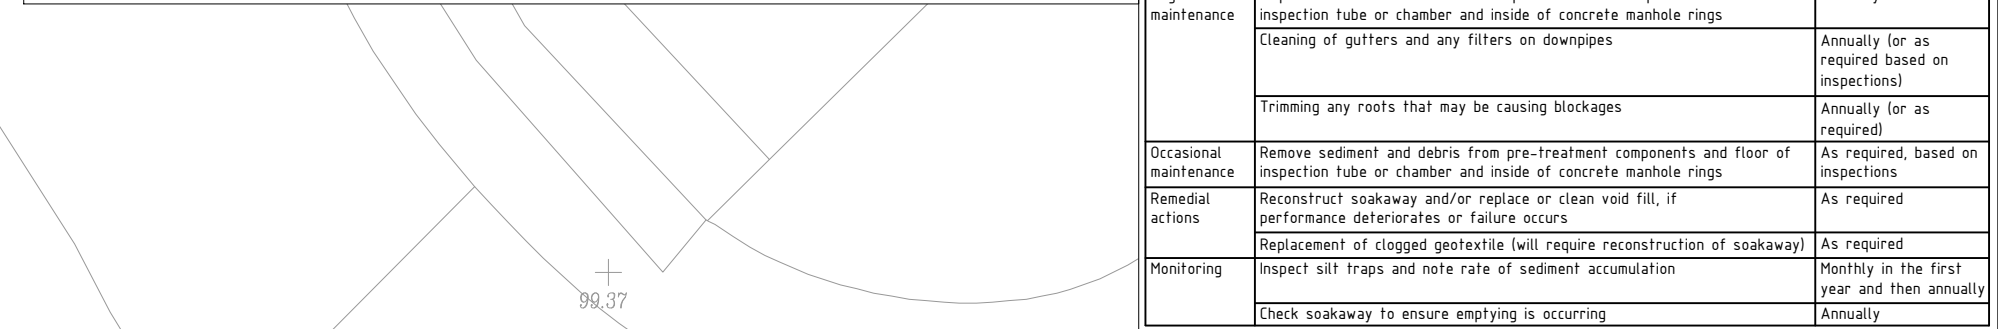

PLANNING ONLY NOT EOP

PLANNING ONLY NOT FOR
CONSTRUCTION

CONSTRUCTION

T J B O O T H A S S O C I A T E S



20A Eastgate Street
Rochdale
Lancashire
OL16 1DH

CONSULTING CIVIL & GEOTECHNICAL ENGINEERS Tel:01706 868288

DRAINAGE PLAN & DETAILS

DRAINAGE PLAN & DETAILS

FILE NAME: dwqs-tiba-igbal-belfield lane-201023

SCALE: 1 : 100 & as indicated @ A1