
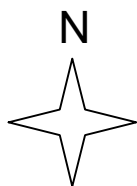


Makin Metal Powders (UK) Ltd

Planning Application 21/01594/FUL

Proposed Site Plan

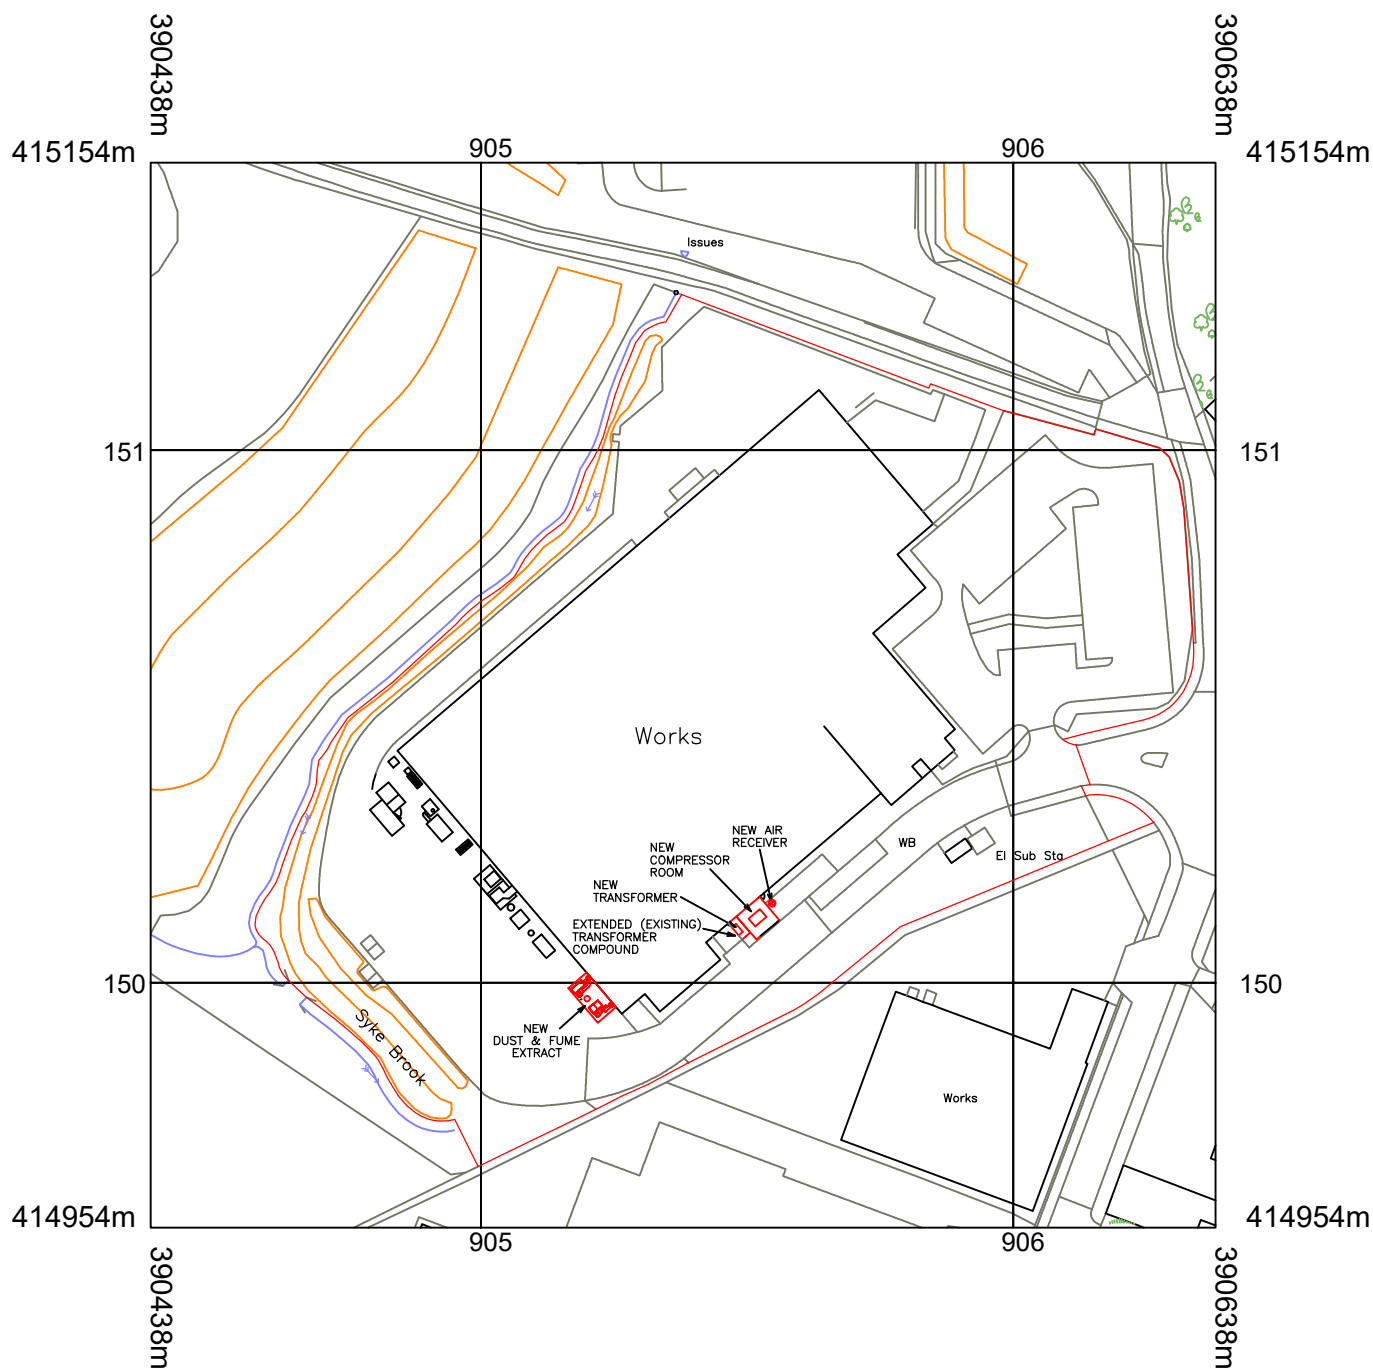

Drg. No. MM/BR/007-02
Scale: 1 : 1250 Rev 1