
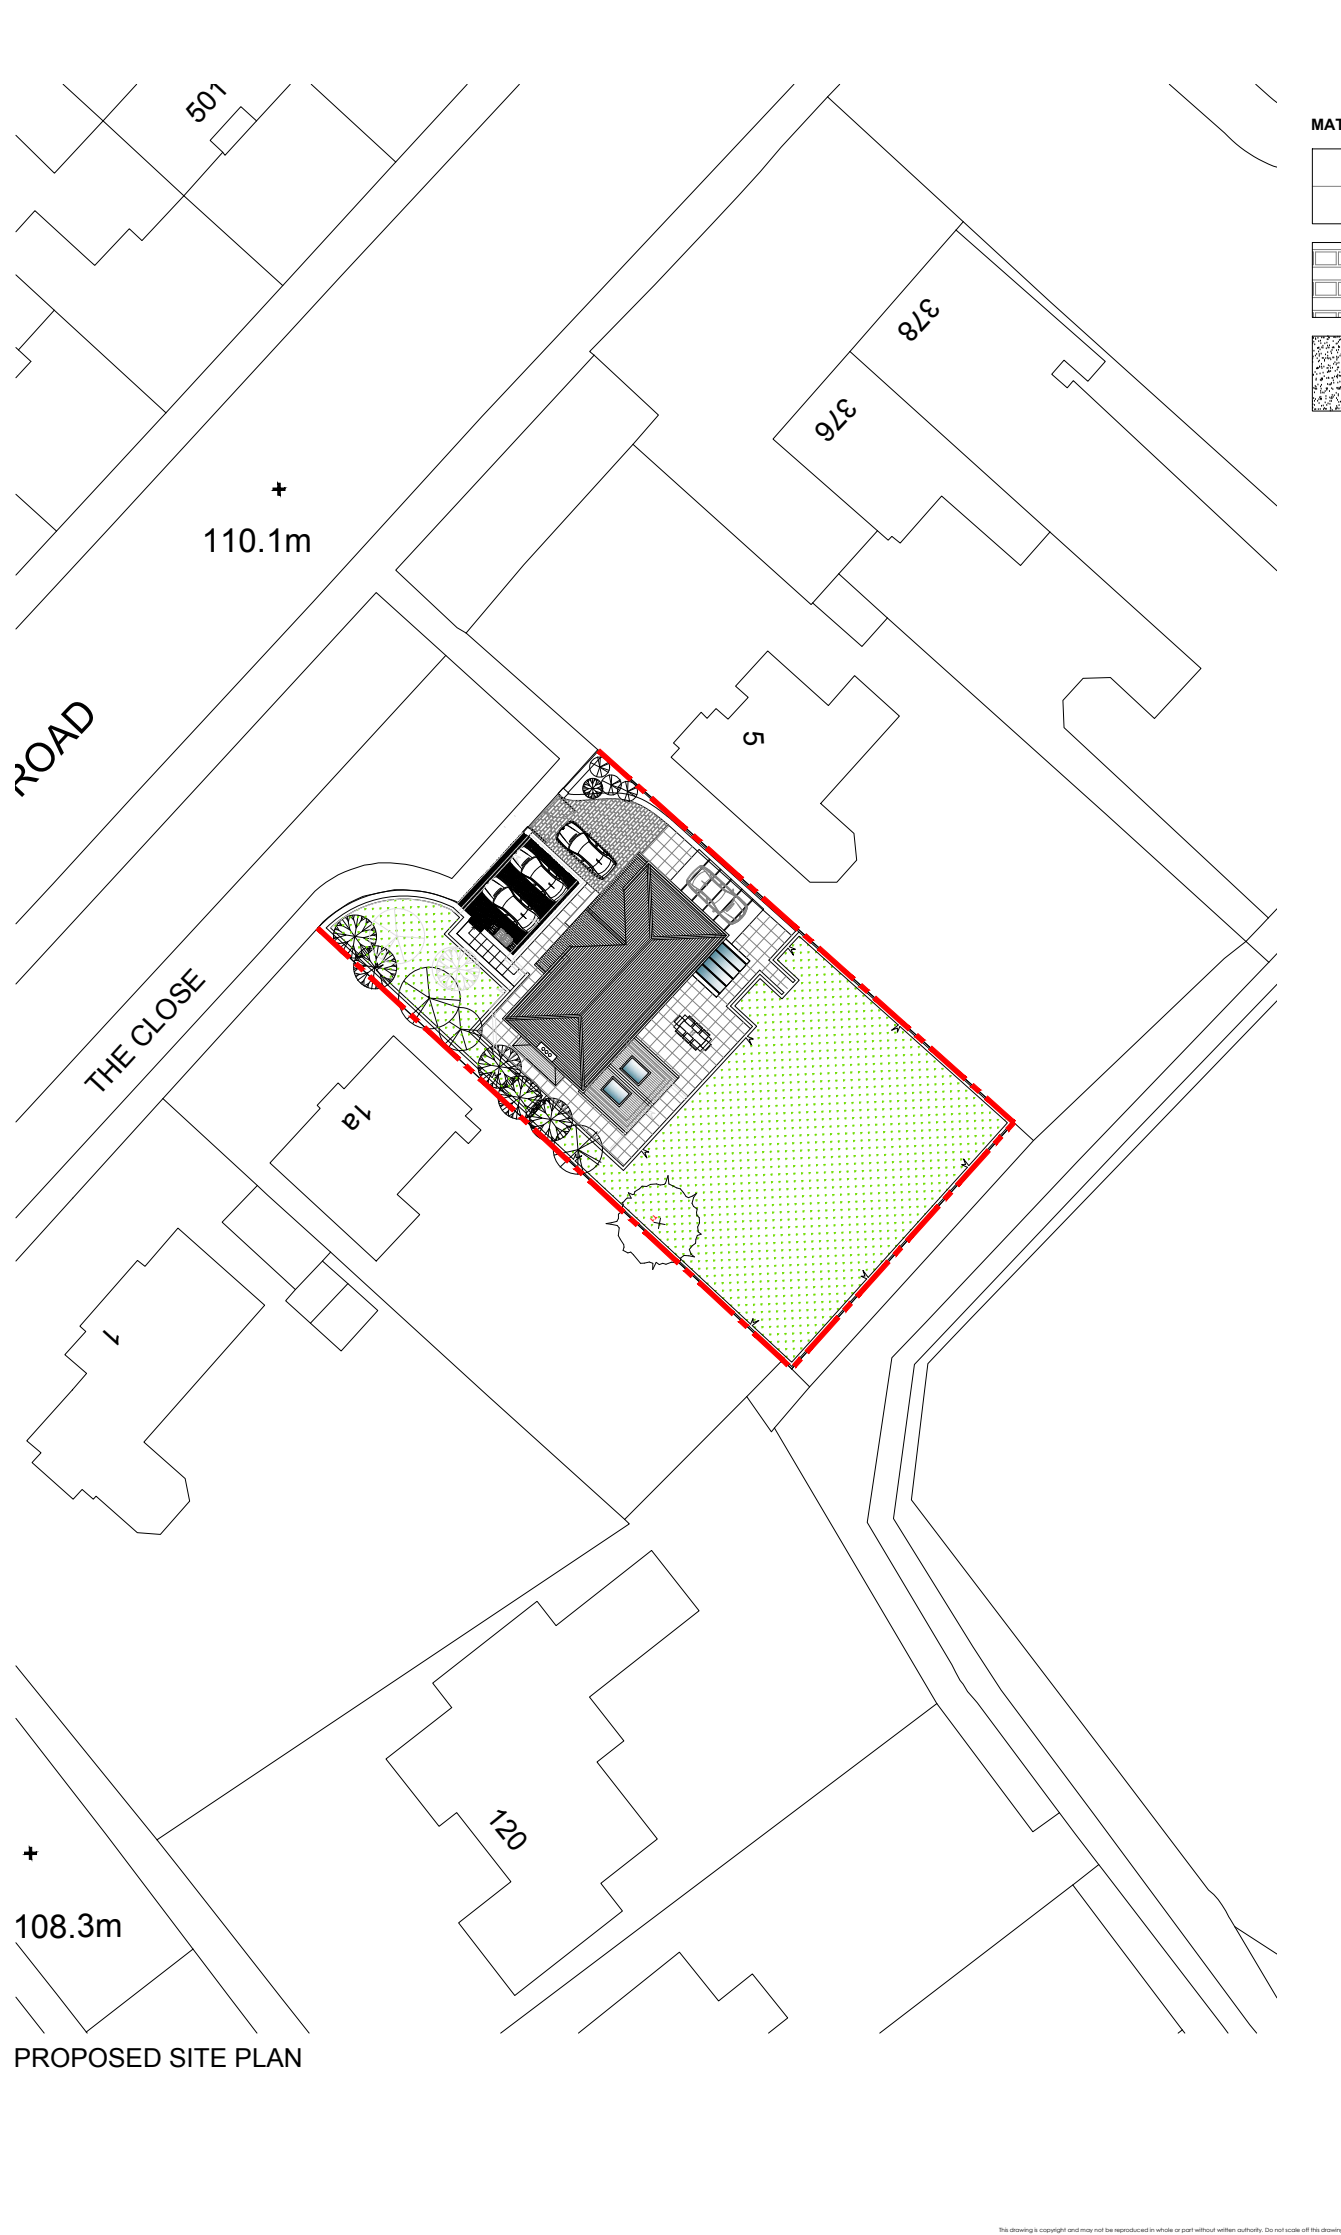


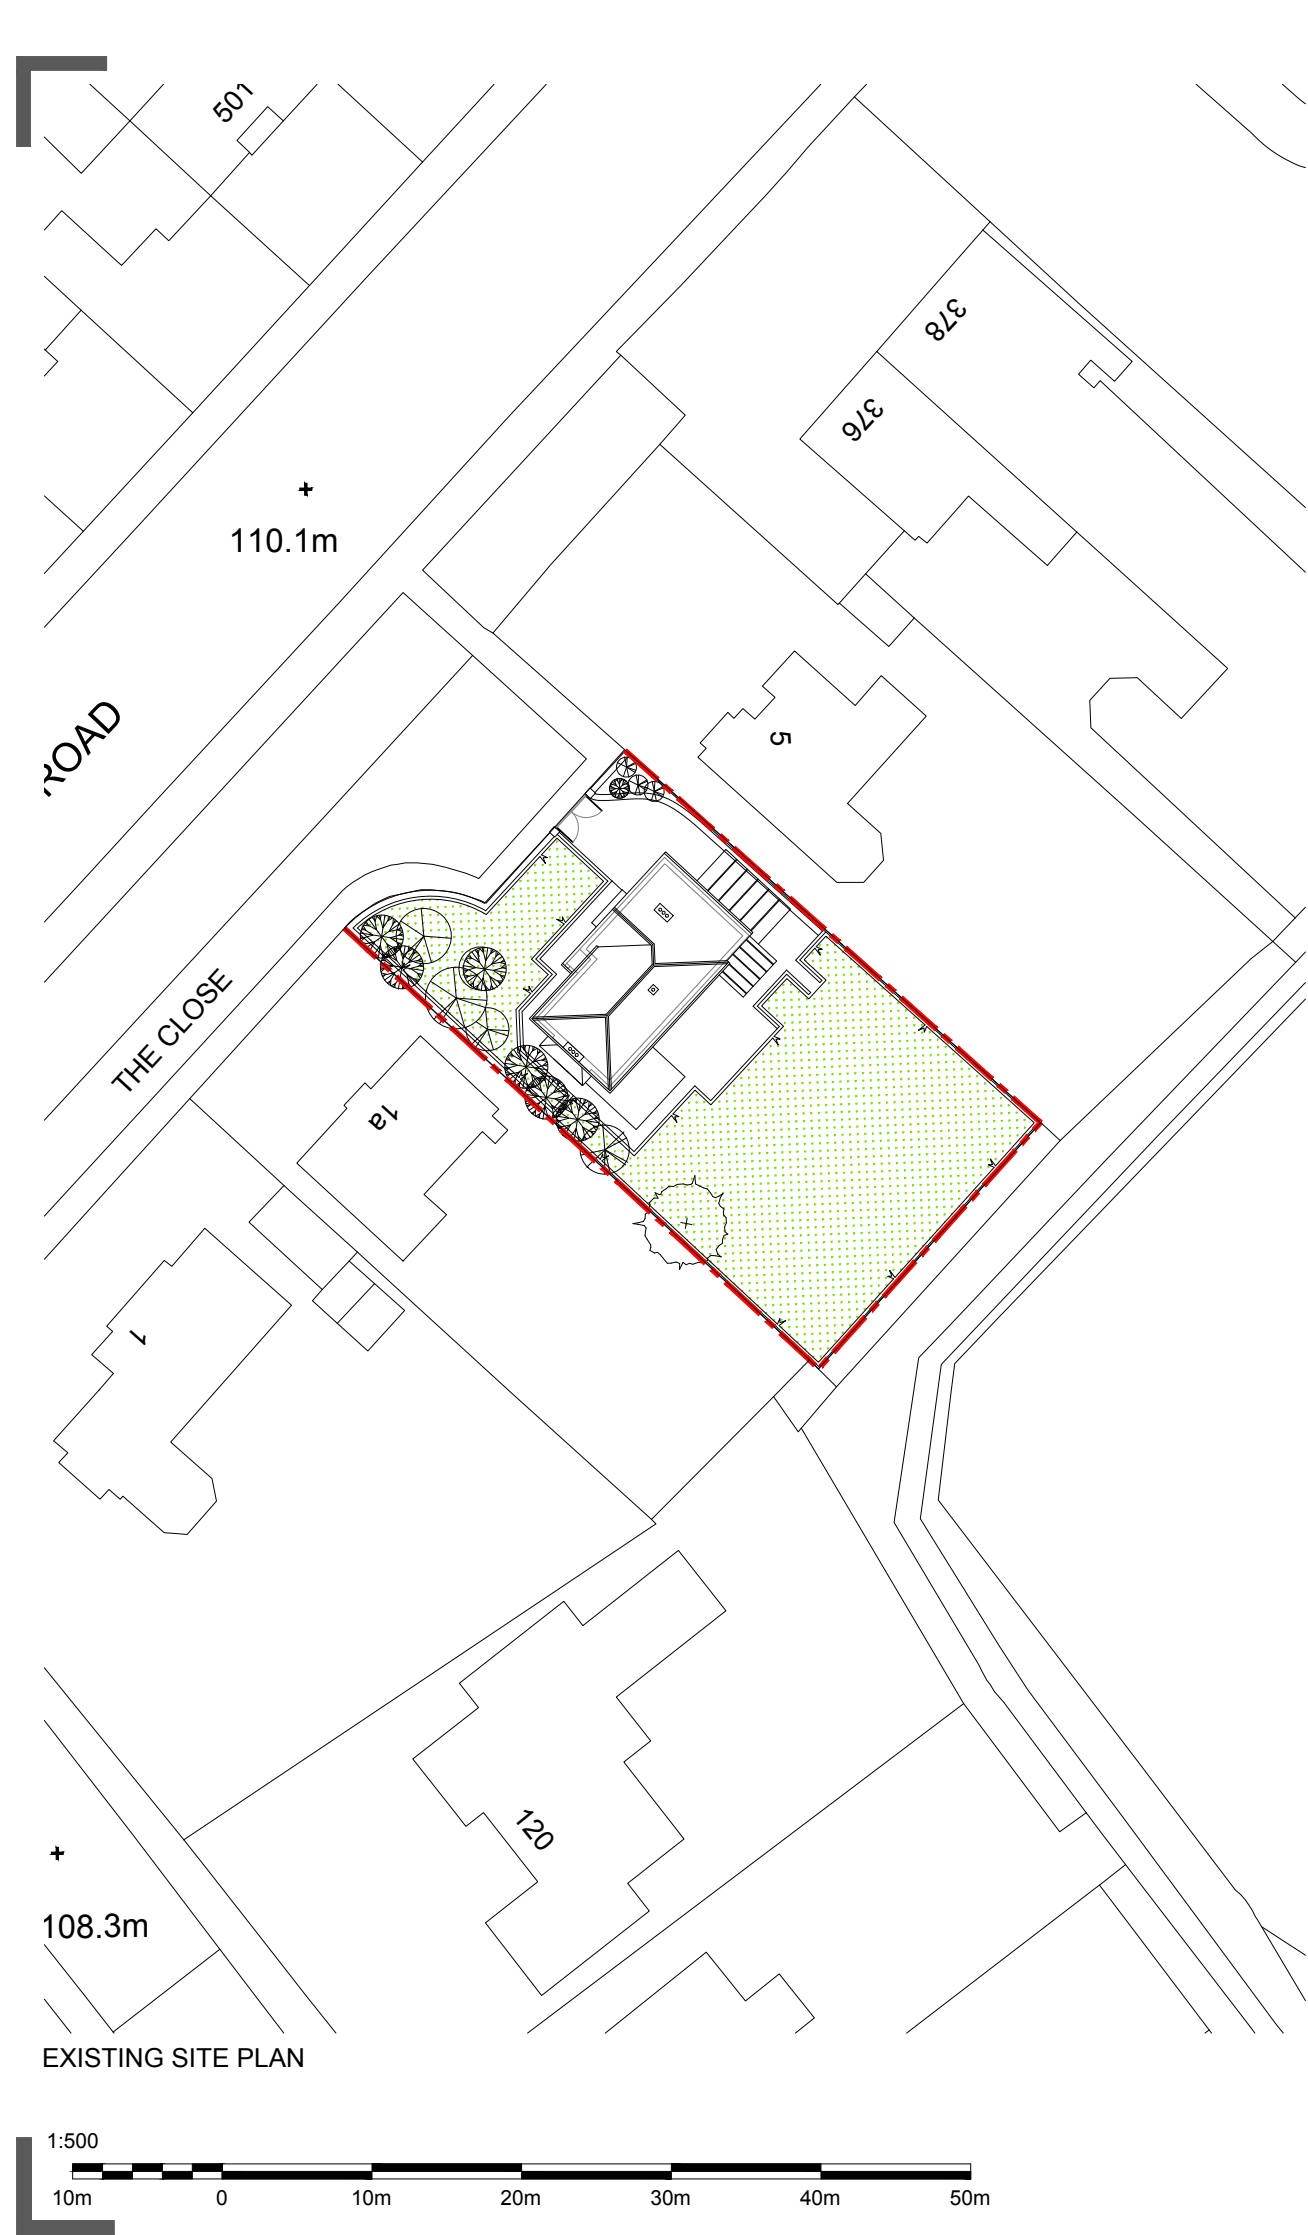

MATERIALS KEY	
	EXISTING PAVING
	EXISTING PRINTED CONCRETE
	PERMEABLE TARMAc AND SUB BASE TO DRIVE

B	16.02.24	Permeable tarmac specified.	SFW	PDP
A	11.01.24	Materials key added.	SFW	PDP
Rev	Date	Description	Rev By	Ch'd By
Project Title		HOME REMODEL & EXTENSION		
		3 THE CLOSE MIDDLETON ROCHDALE M24 2QN		
Client		MR HAMPSON		
Status		PLANNNG		
Scale		1:500	Drawing Size	A3
Drawn By	SFW	Checked By	PDP	Date 12/23
Drawing Title		SITE & ROOF PLANS		
Job-Dwg No		538ROC-101.1B		
ABODE MANCHESTER 0161 711 0858 No.1 Spinningfields, WeWork (Abode) Quay Street, Manchester, M3 3JE LONDON 020 3053 8255 1 Knightsbridge Green, 7th Floor, Office 7.02 London, SW1X 7NE info@abode-architecture.co.uk www.abode-architecture.co.uk				