


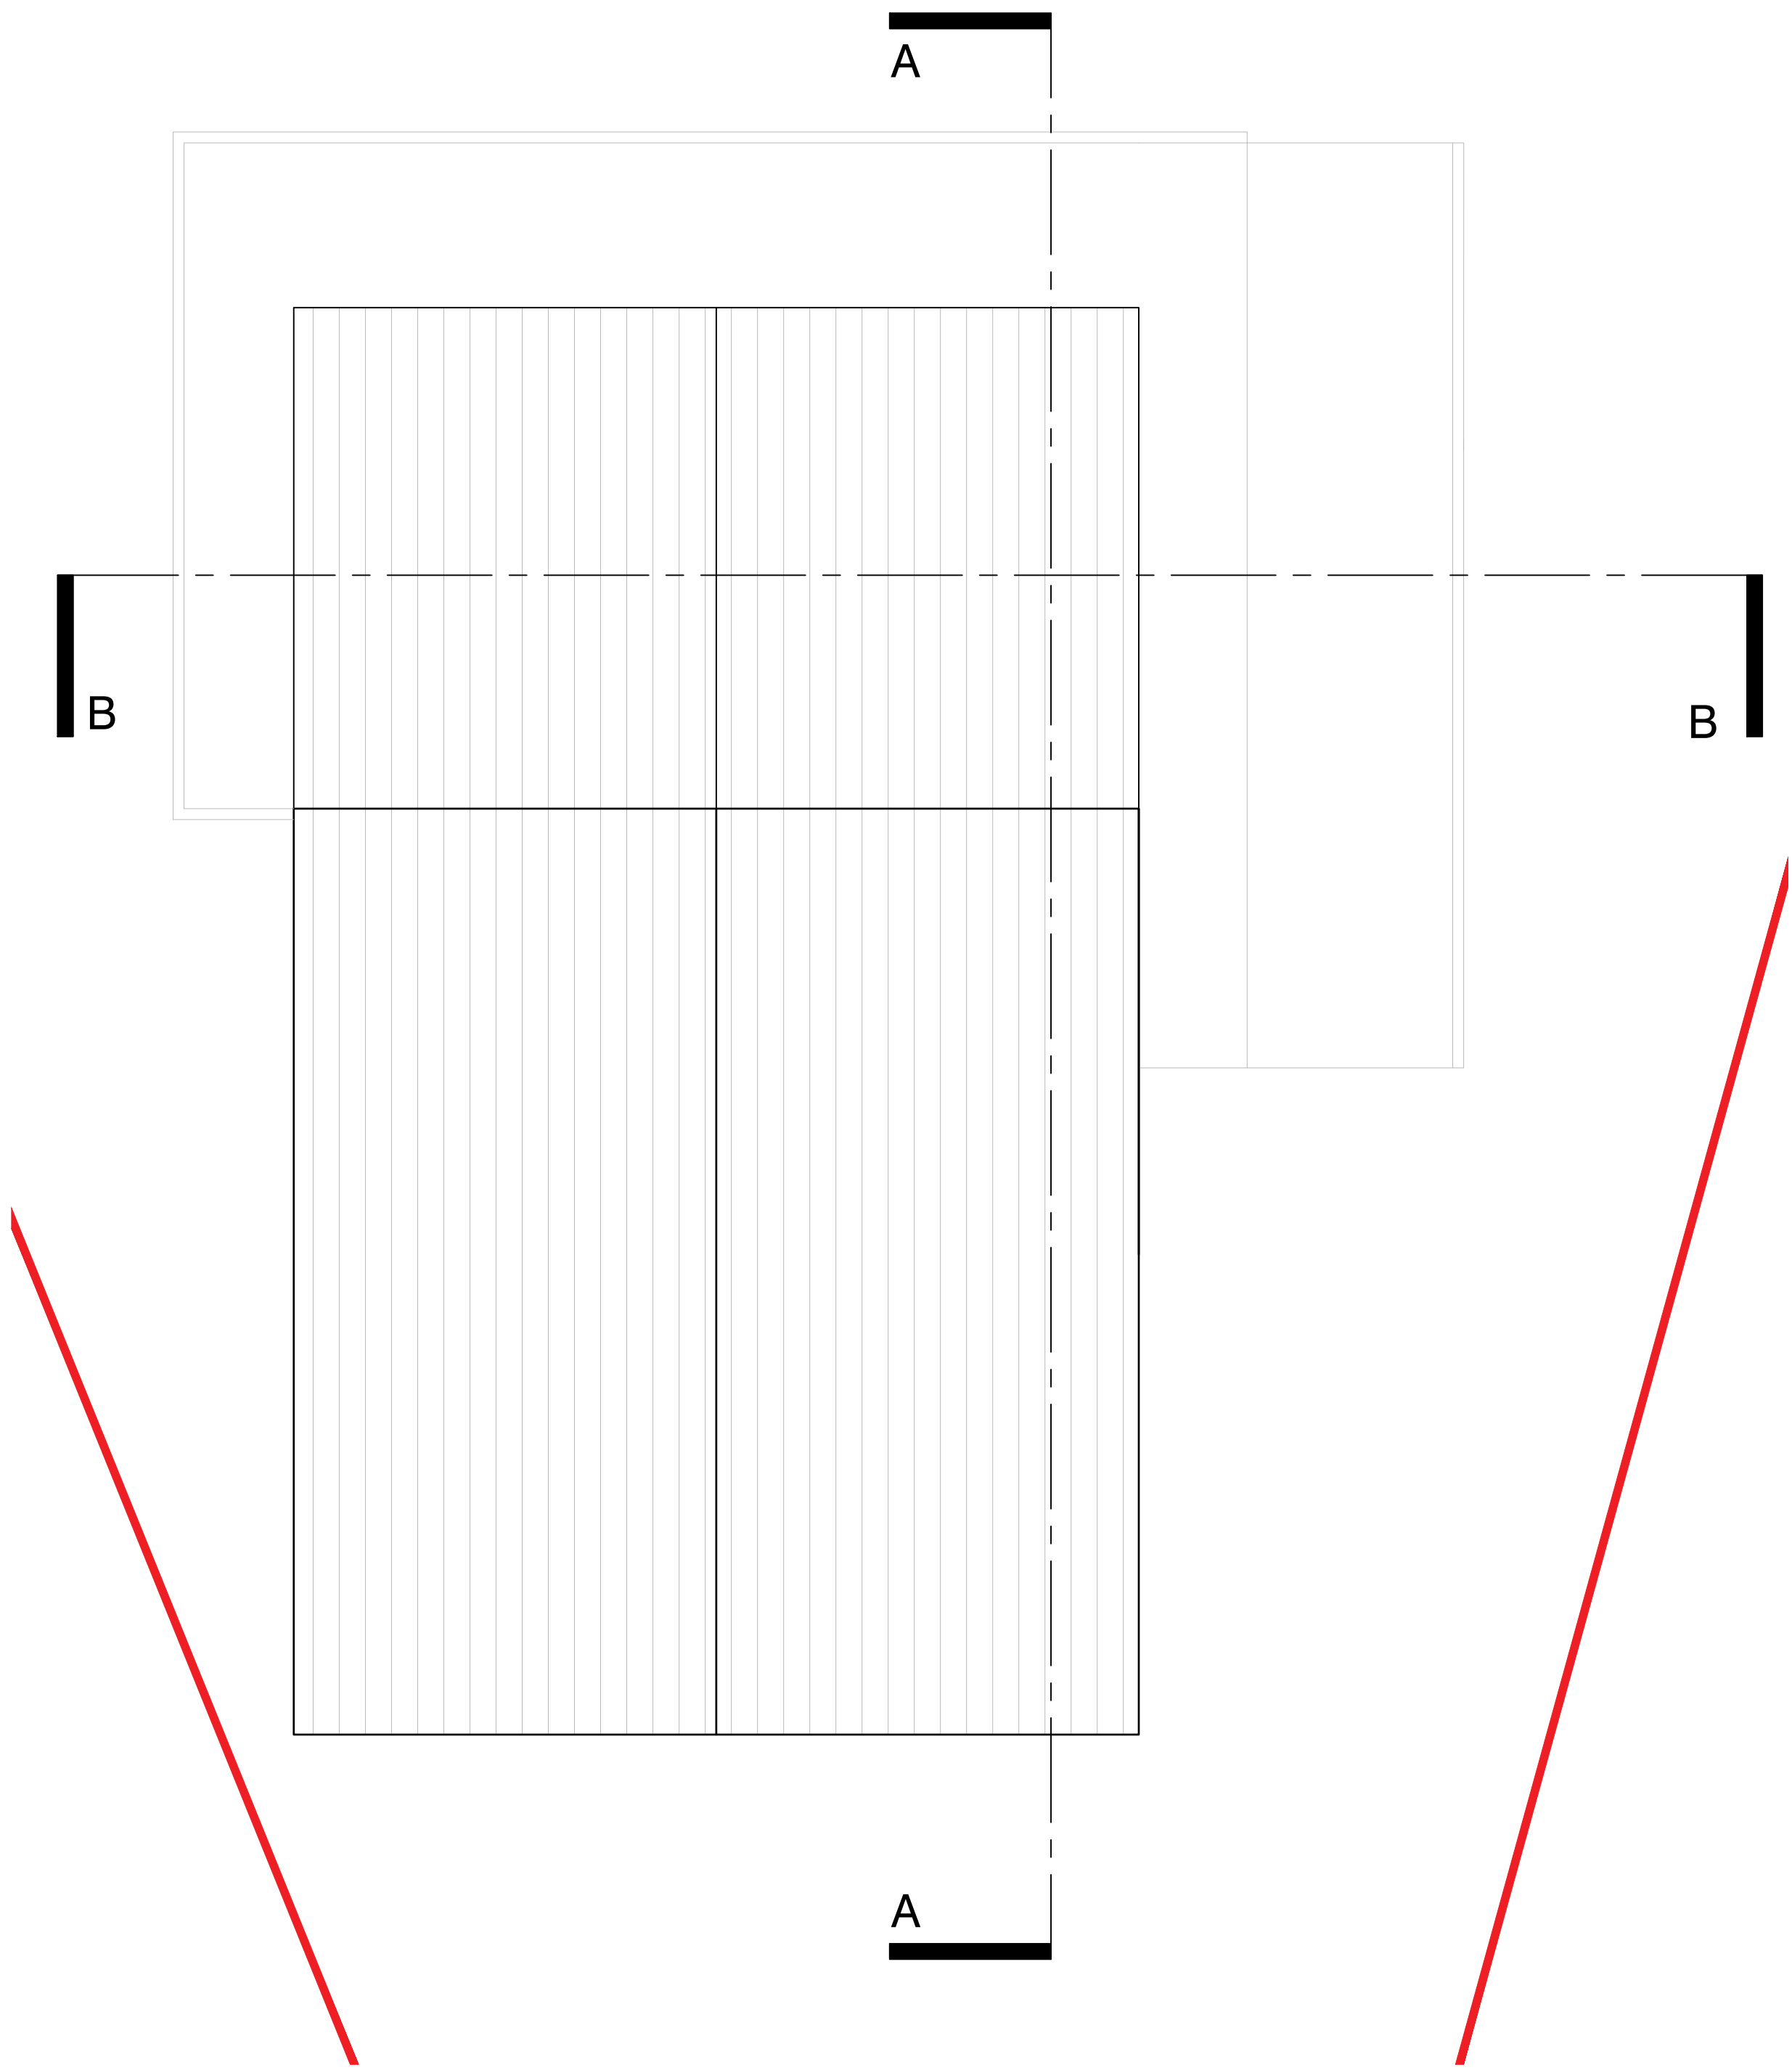

proposed roof plan
scale 1:50

Site Boundary Line

