
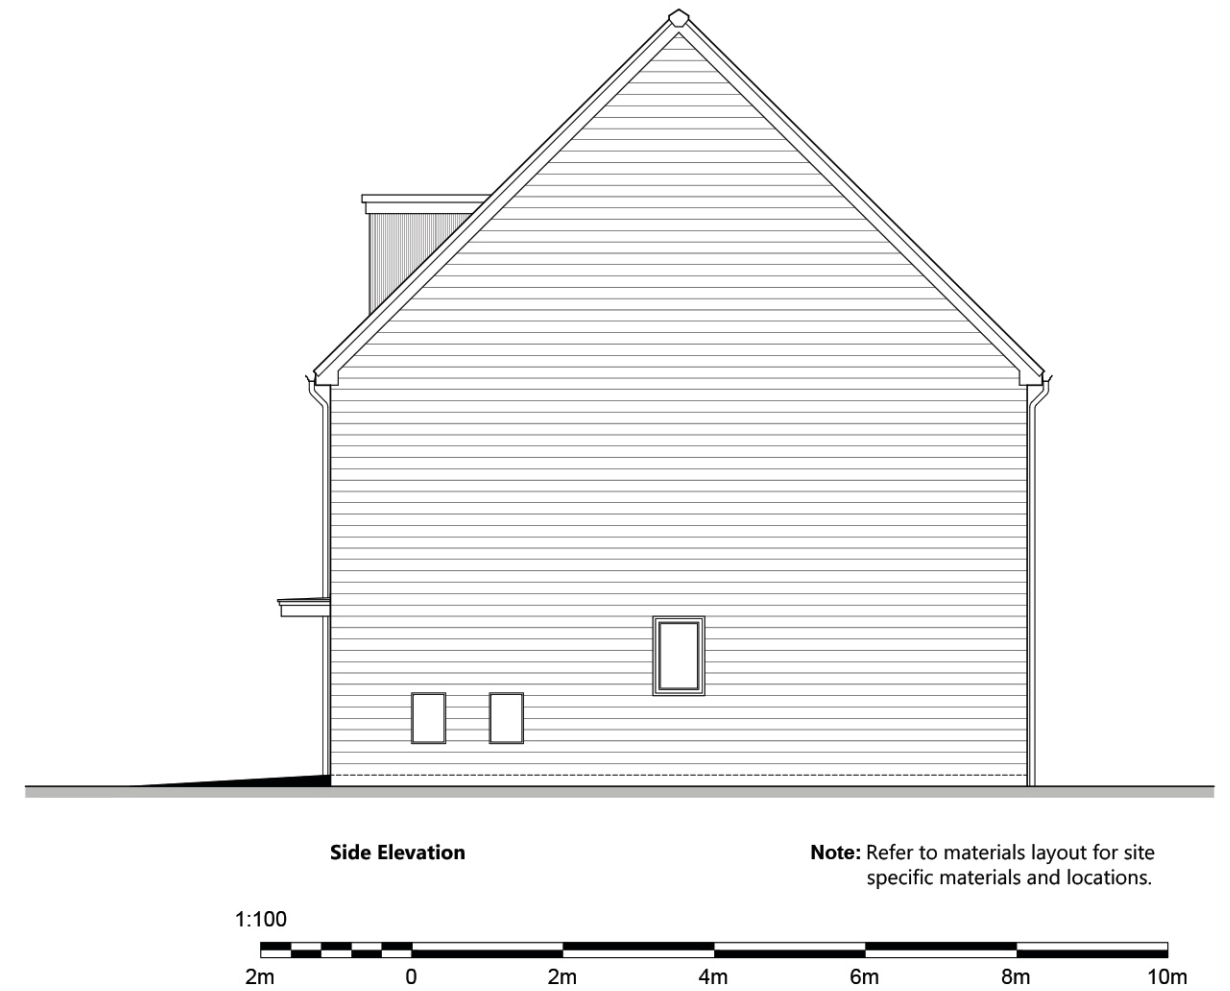


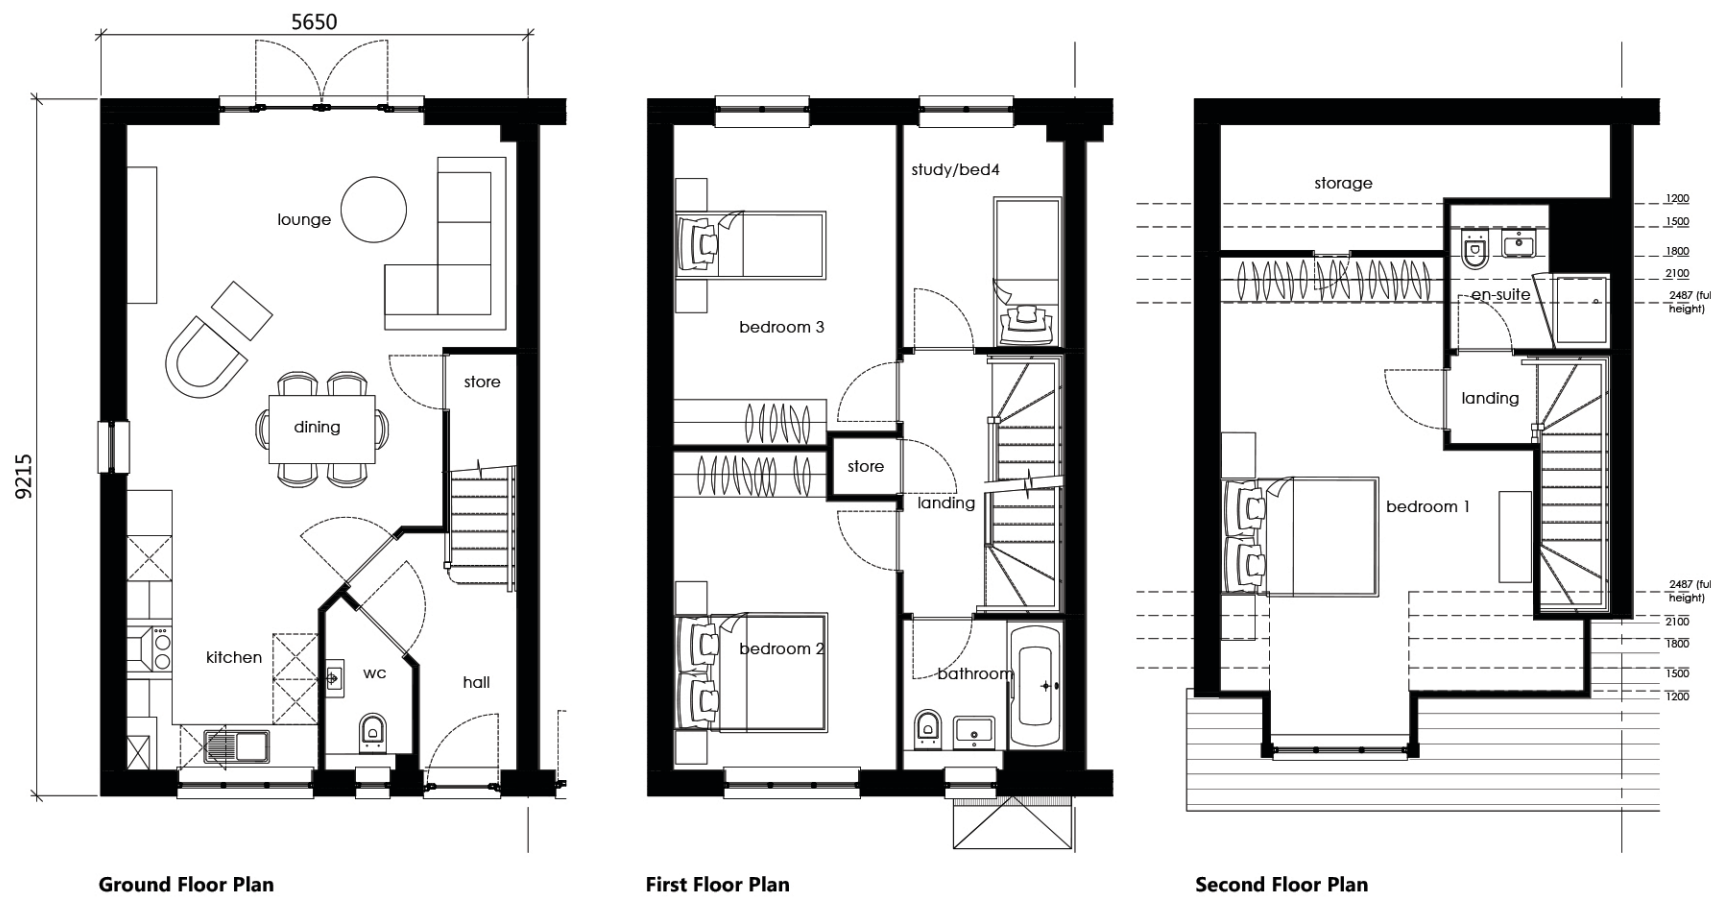

Bower 4B6P Semi-detached (120.5 sqm / 1297 sqft)

Floor Plans & Elevations - DWG: 19060_HT_10 - Scale 1:100 @ A3, Date - April 2022