





South Facing Front Elevation

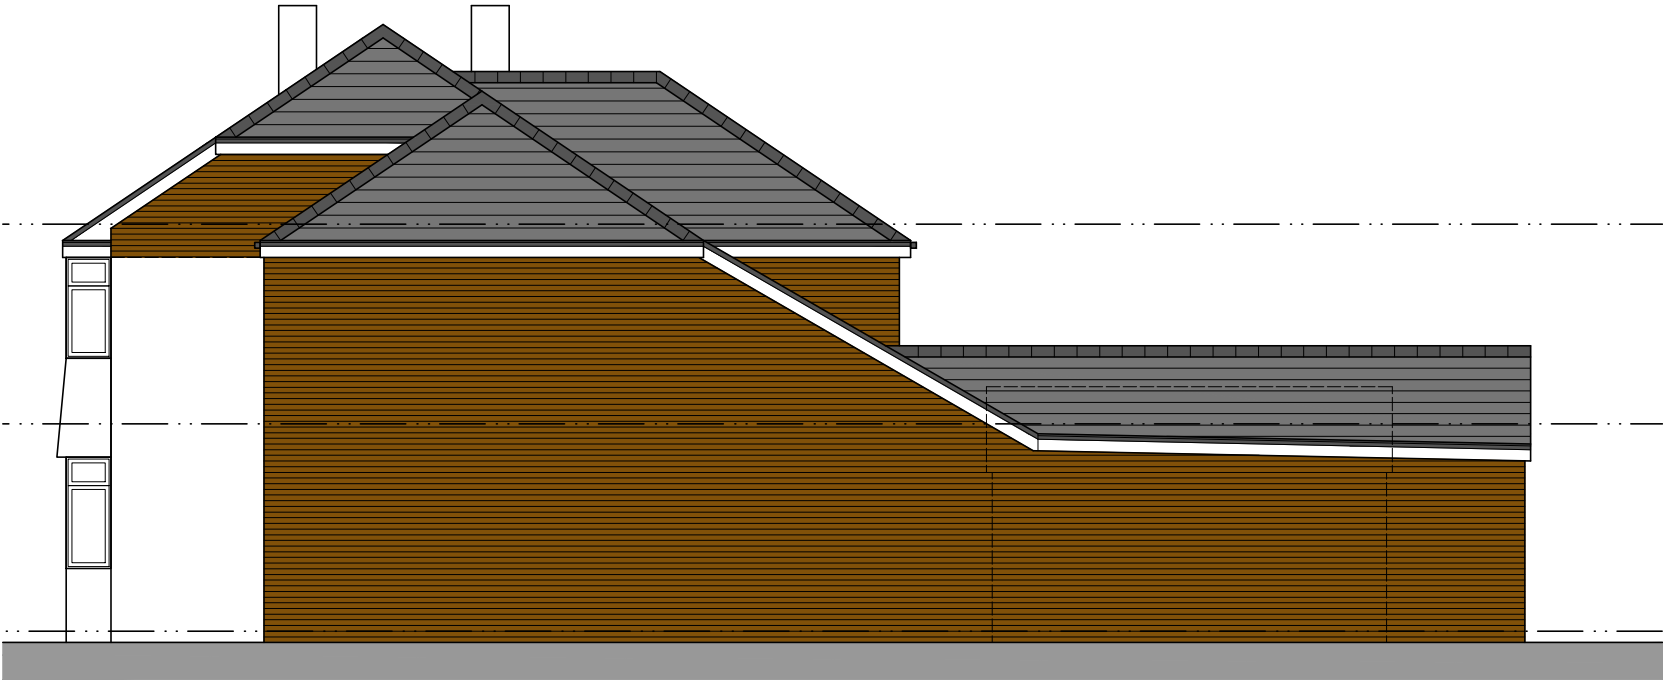

East Facing Side Elevation



North Facing Rear Elevation

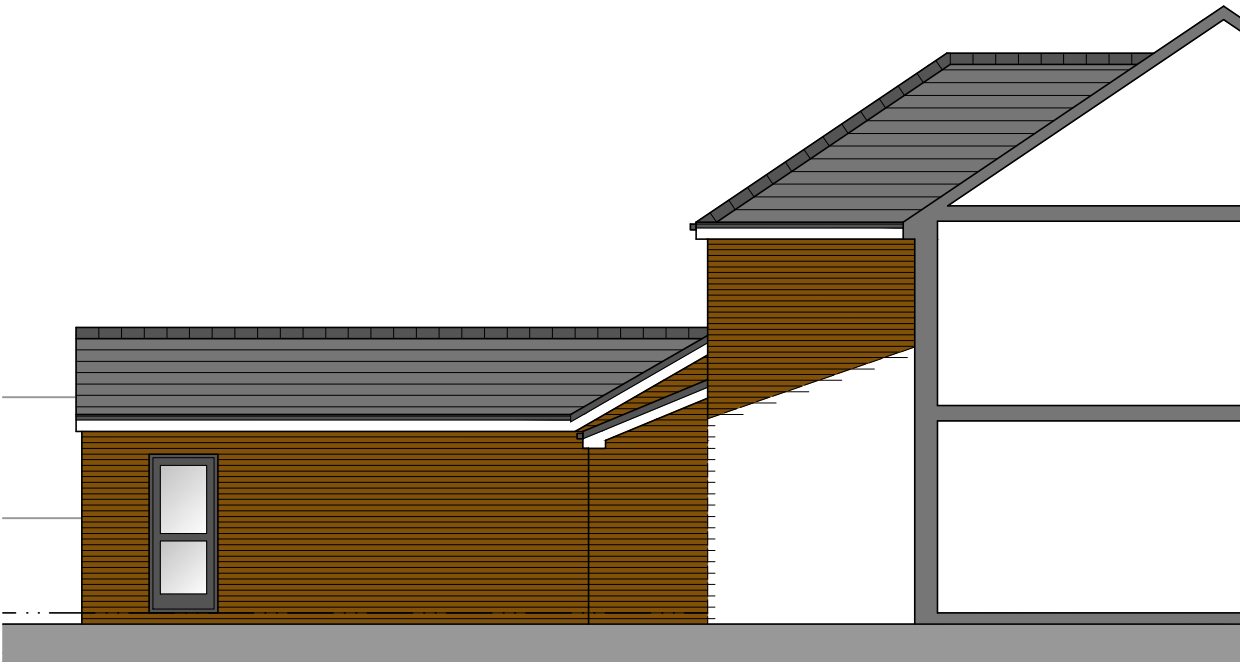

West Facing Side Elevation

Conway Architectural Design shall have no responsibility for any use made of this document other than for that which it was prepared and issued. This drawing should not be scaled. Work to figured dimensions only.
All dimensions and levels to be checked on site. No building work is to be started until all relevant approvals are in place.
Any discrepancies should be reported to Conway Architectural Design.
This drawing should not be reproduced without written permission from Conway Architectural Design.
Standard Building Regs Notes are to be provided by Conway Architectural Design prior to a building regs application being submitted.

New Elevational Finishes

Brickwork	Brown to match existing
Roof Tiles	Grey to match existing
Windows	Grey Upvc
Doors	Grey Upvc
Rainwater Goods	Black Upvc
Soffits & Fascias	White Upvc

Conway
Architectural
Design

6 Conway Close
Alkrington
Middleton
Manchester, M24 1EW

E: conway-design@outlook.com

JOB TITLE :
ADDRESS :
DRAWING TITLE :
SCALE :
DRAWN : xxx

Proposed Extension/Alterations
11 Malvern Road, Alkrington
Proposed Elevations
1:100 @ A3
DATE : 01.04.23

JOB NO./
DWG NO.

712-12