



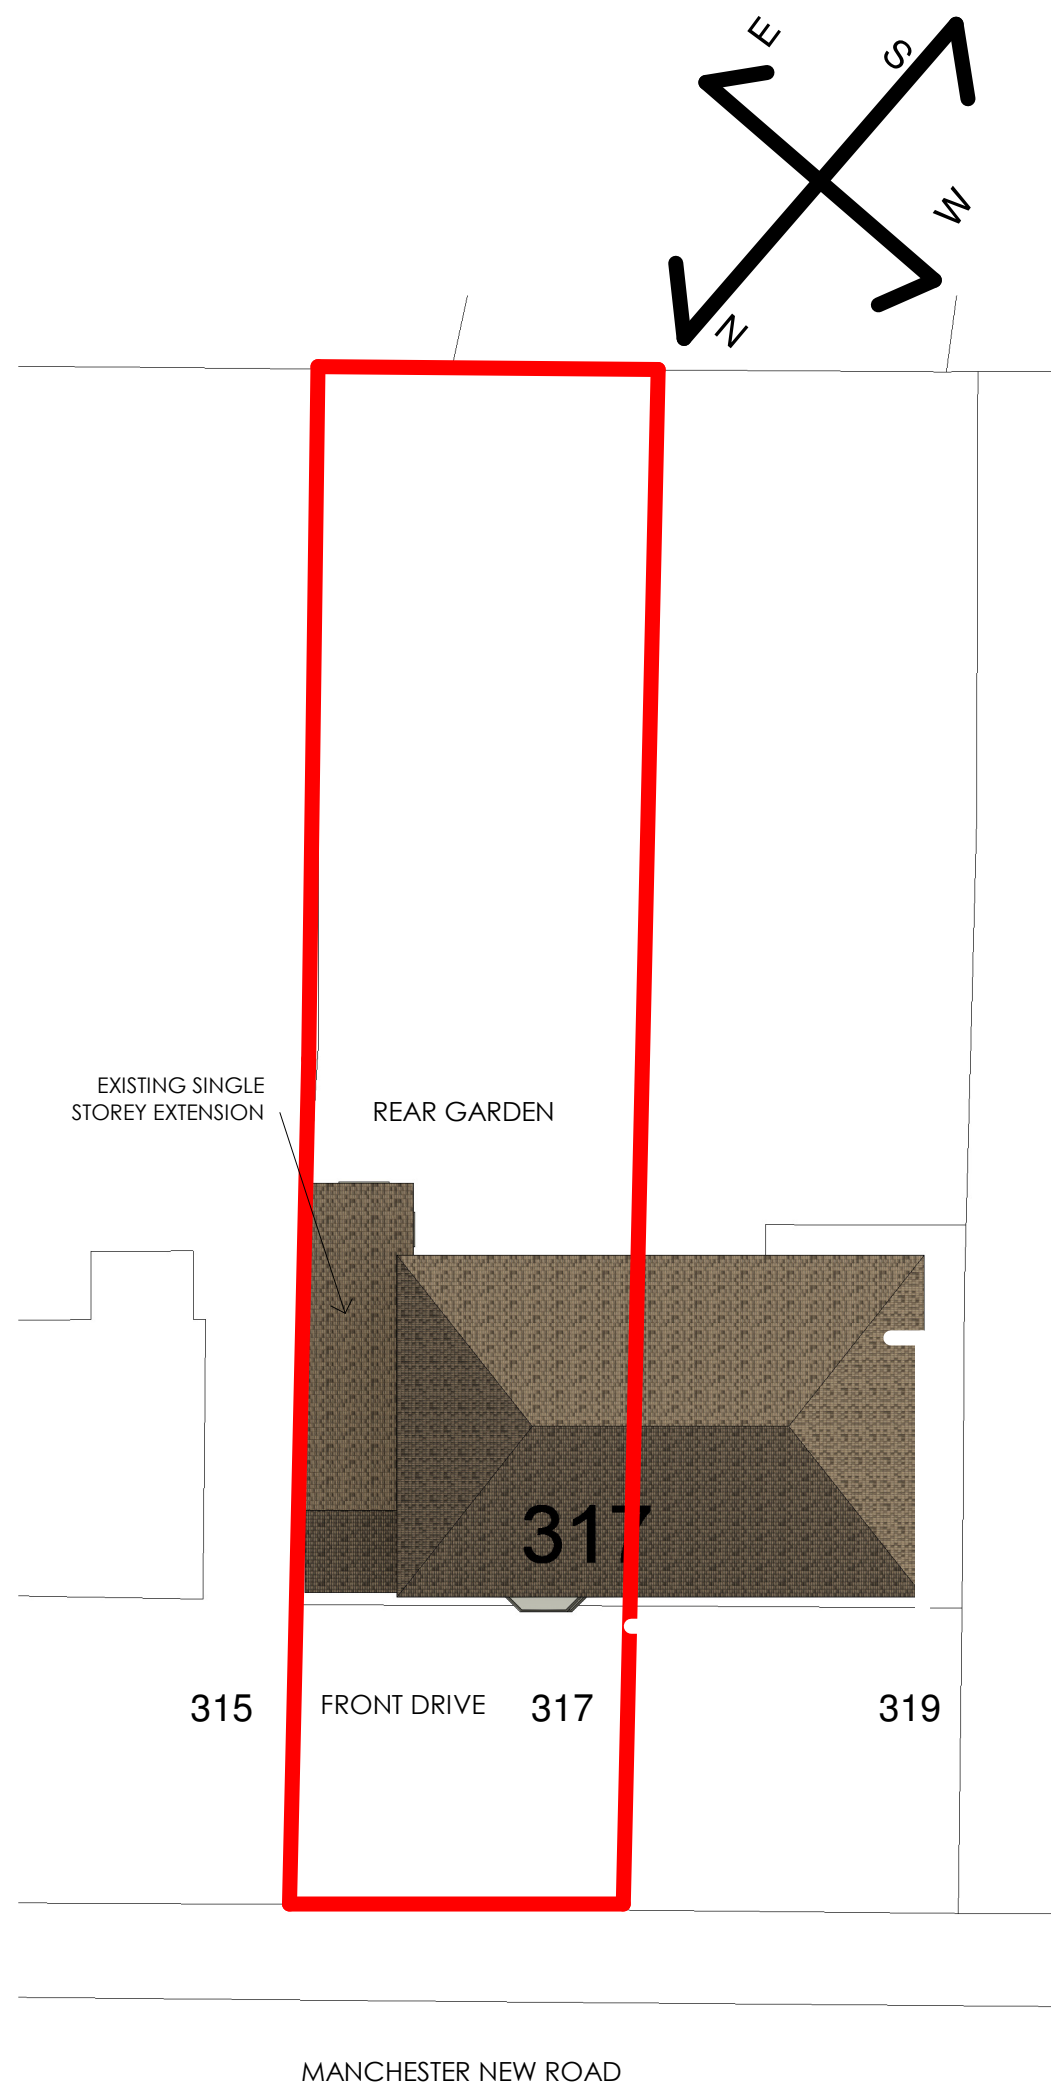


1 Existing Site Plan
SCALE 1:200

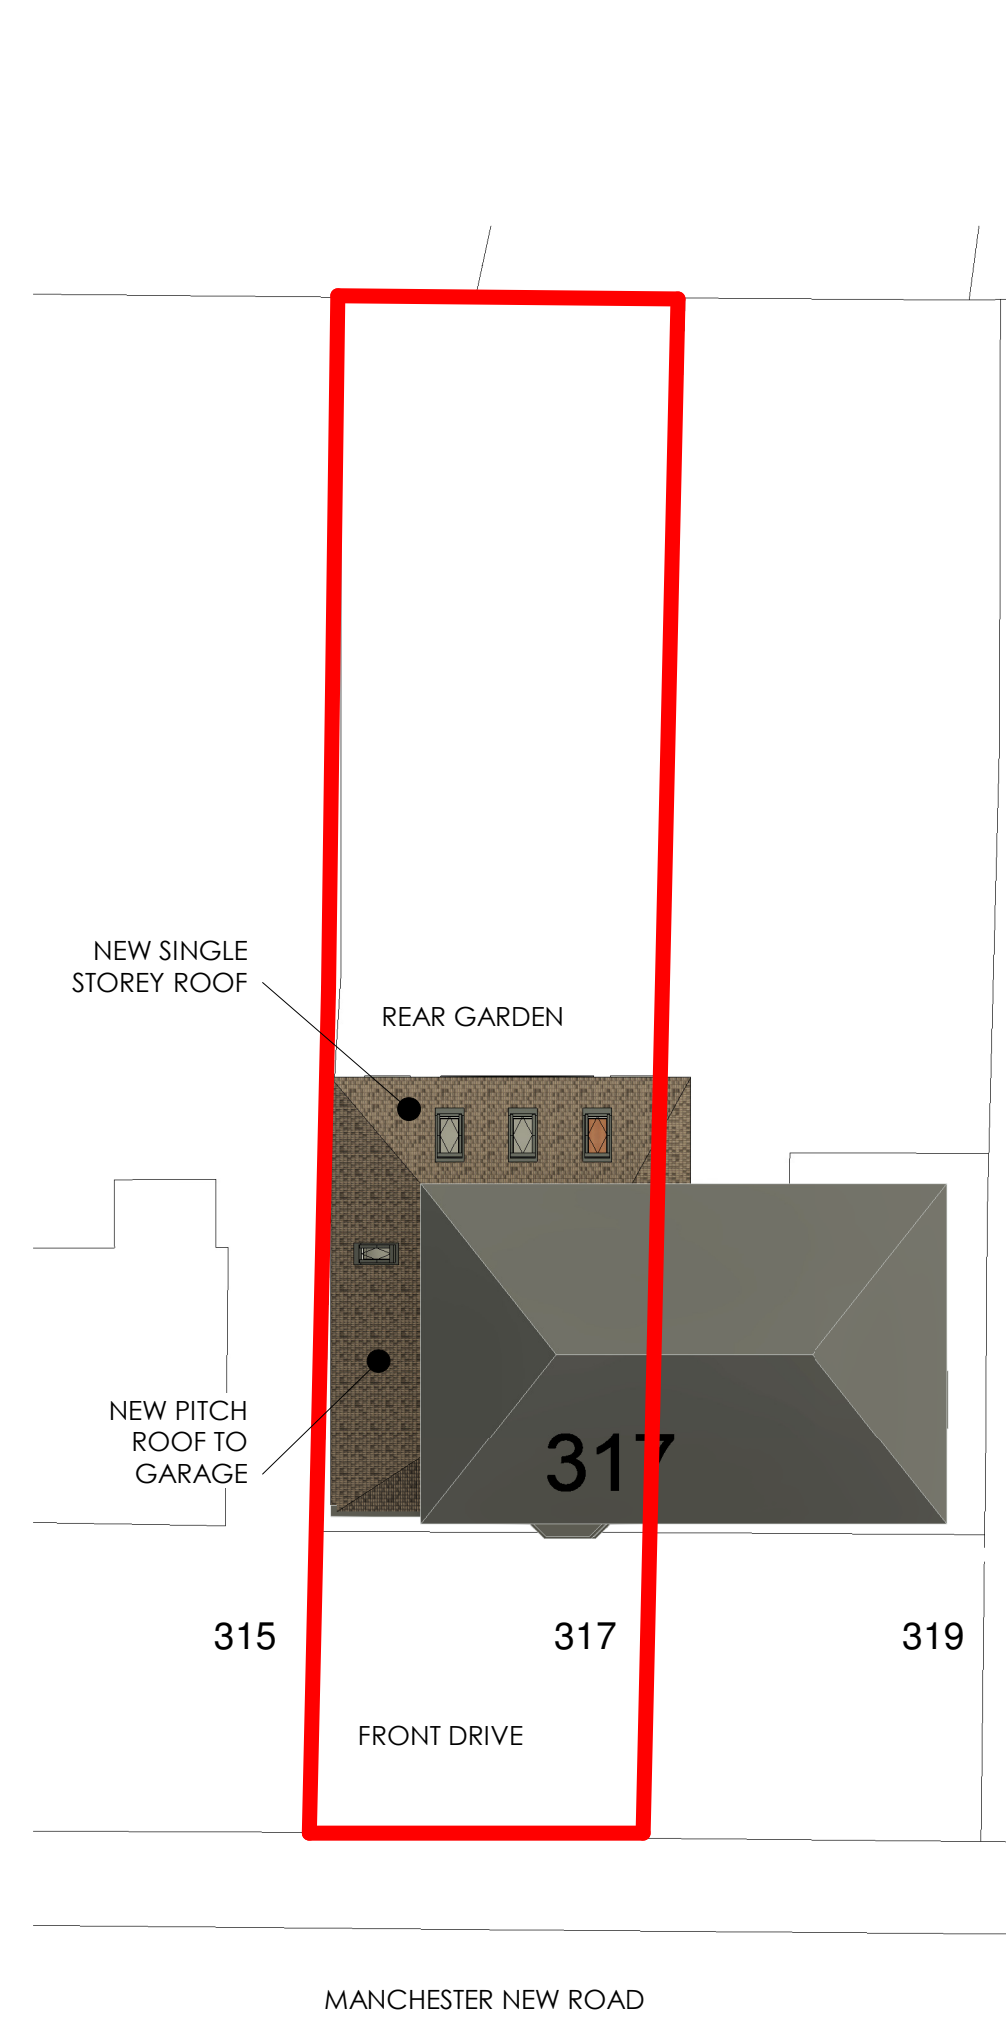

2 Proposed Site Plan
SCALE 1:200



3 Location plan
1 : 1250

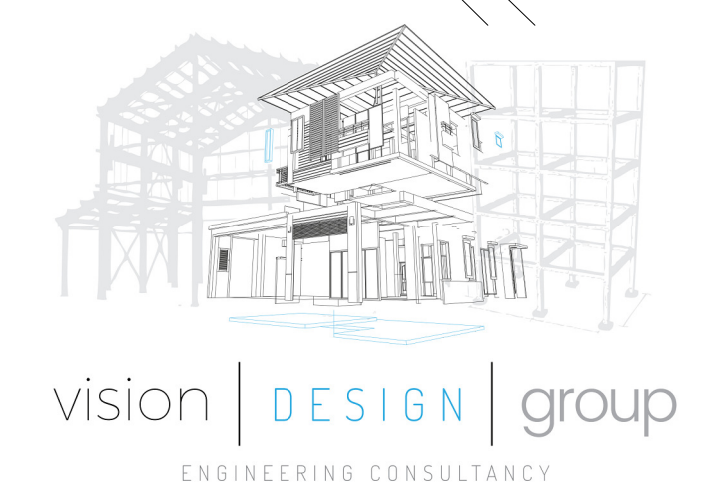

Rev	Description	Date
1	PLANNING ISSUE	02/03/23
CODE	SUITABILITY DESCRIPTION	
I	PLANNING ISSUE	
STATUS	PURPOSE OF ISSUE	
S2	PLANNING ISSUE	
PROJECT		
317 MANCHESTER NEW ROAD		
TITLE		
SITE PLAN AND LOCATION PLAN		
CLIENT		
317 MANCHESTER NEW ROAD		
DRAWN BY	CHECKED BY	DATE
MW	MW	29/12/22
SCALE (@ A1)		PROJECT NUMBER
As indicated		MCS2185
DRAWING NUMBER		REV
A100		1