




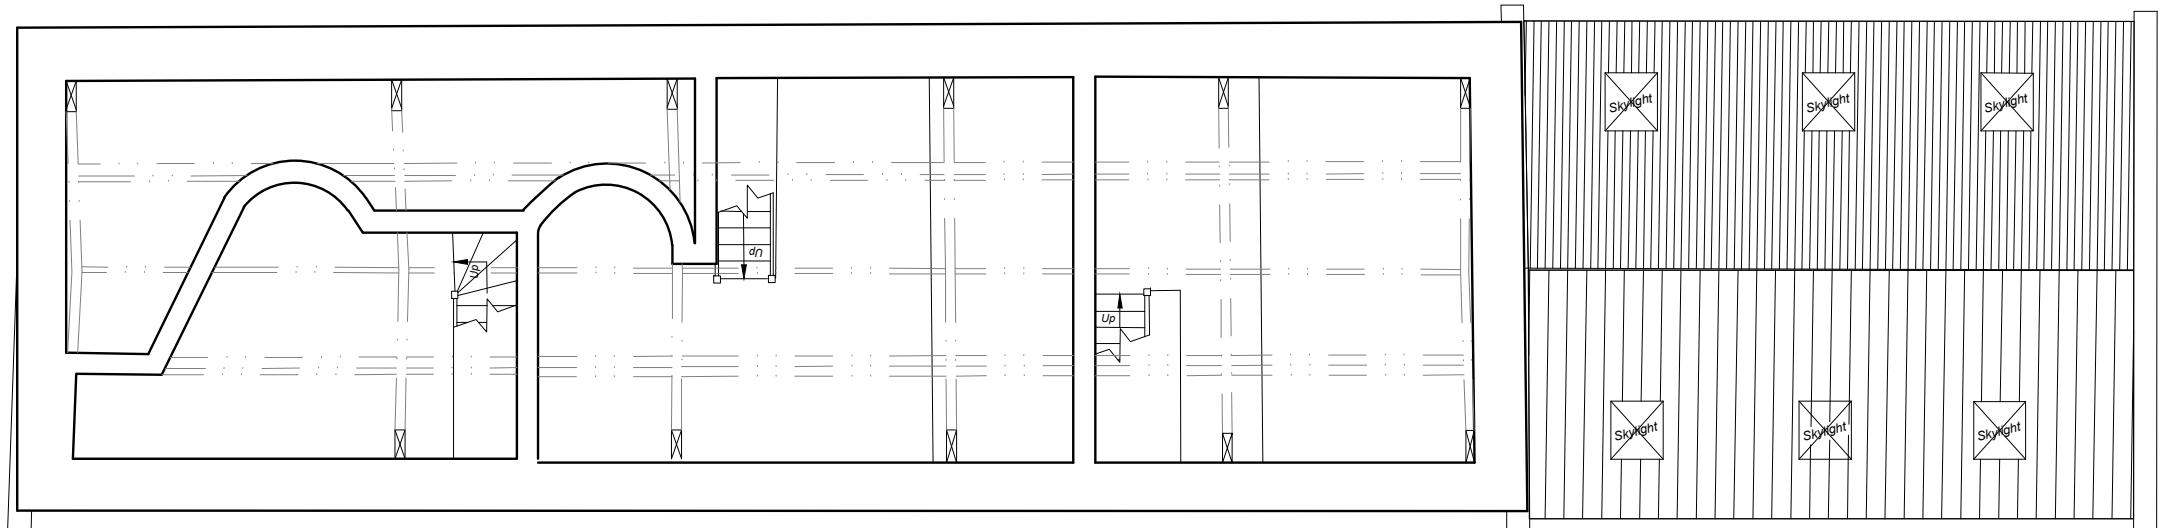


Third Floor Plan

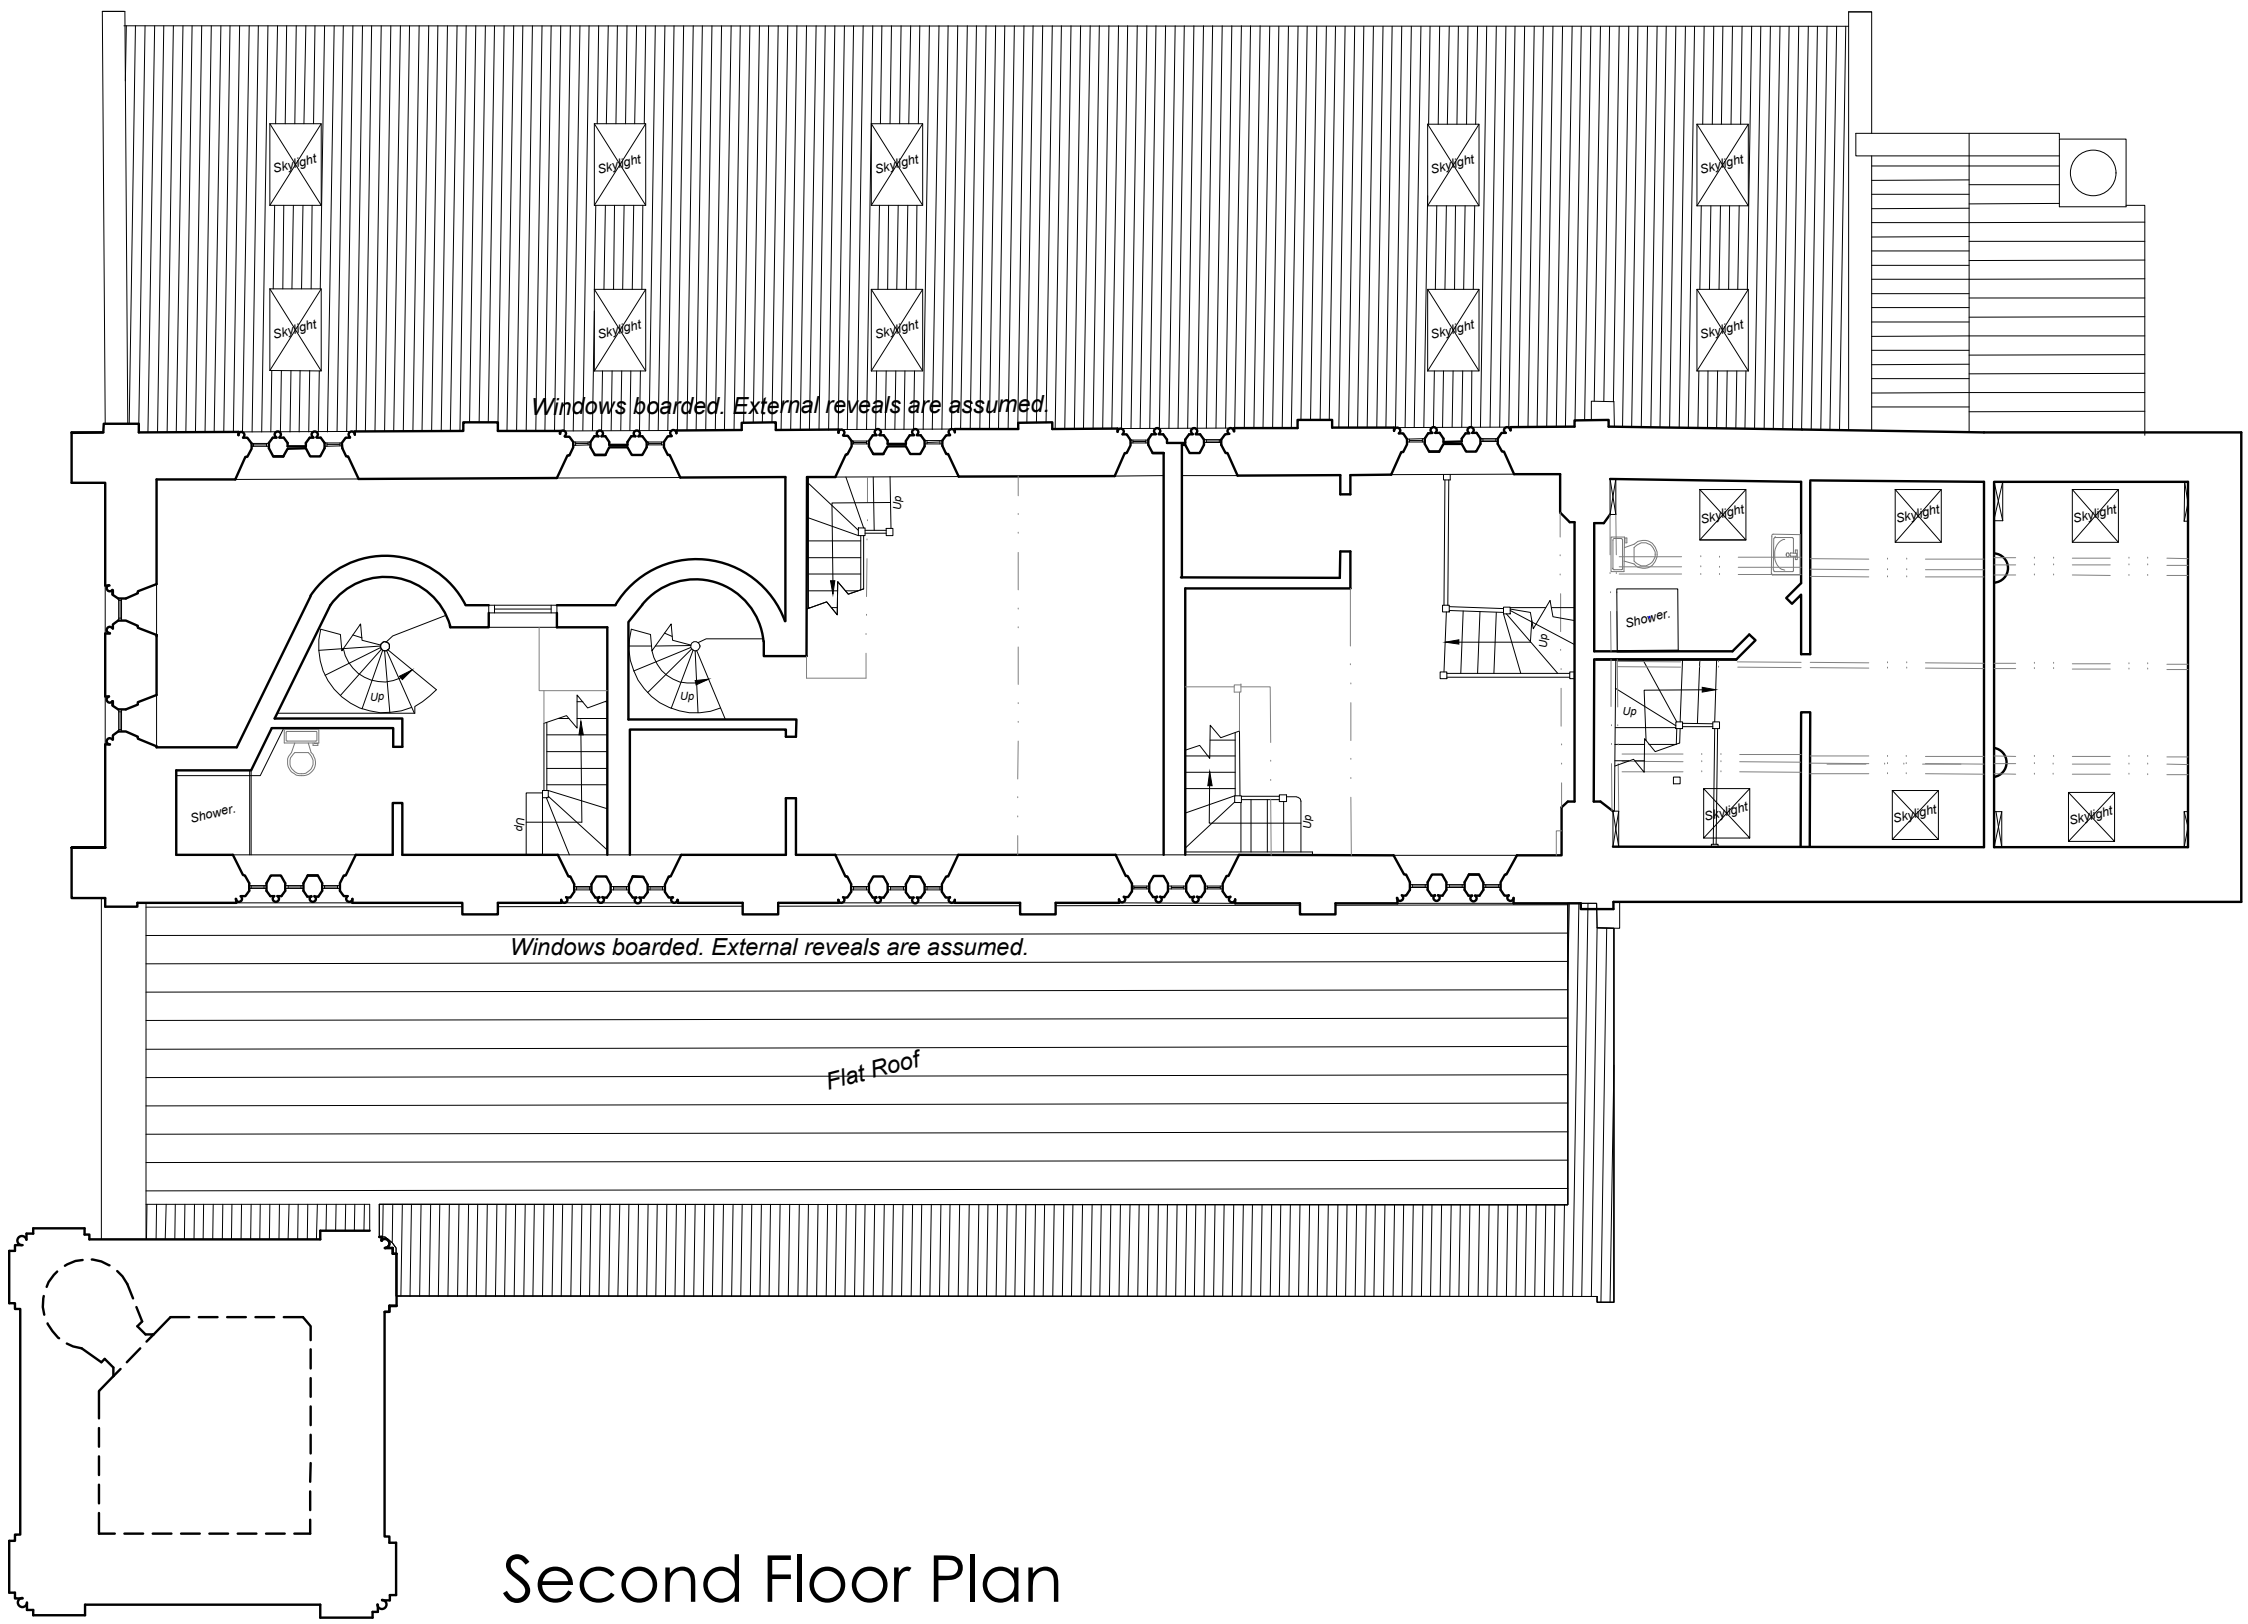


Second Floor Plan

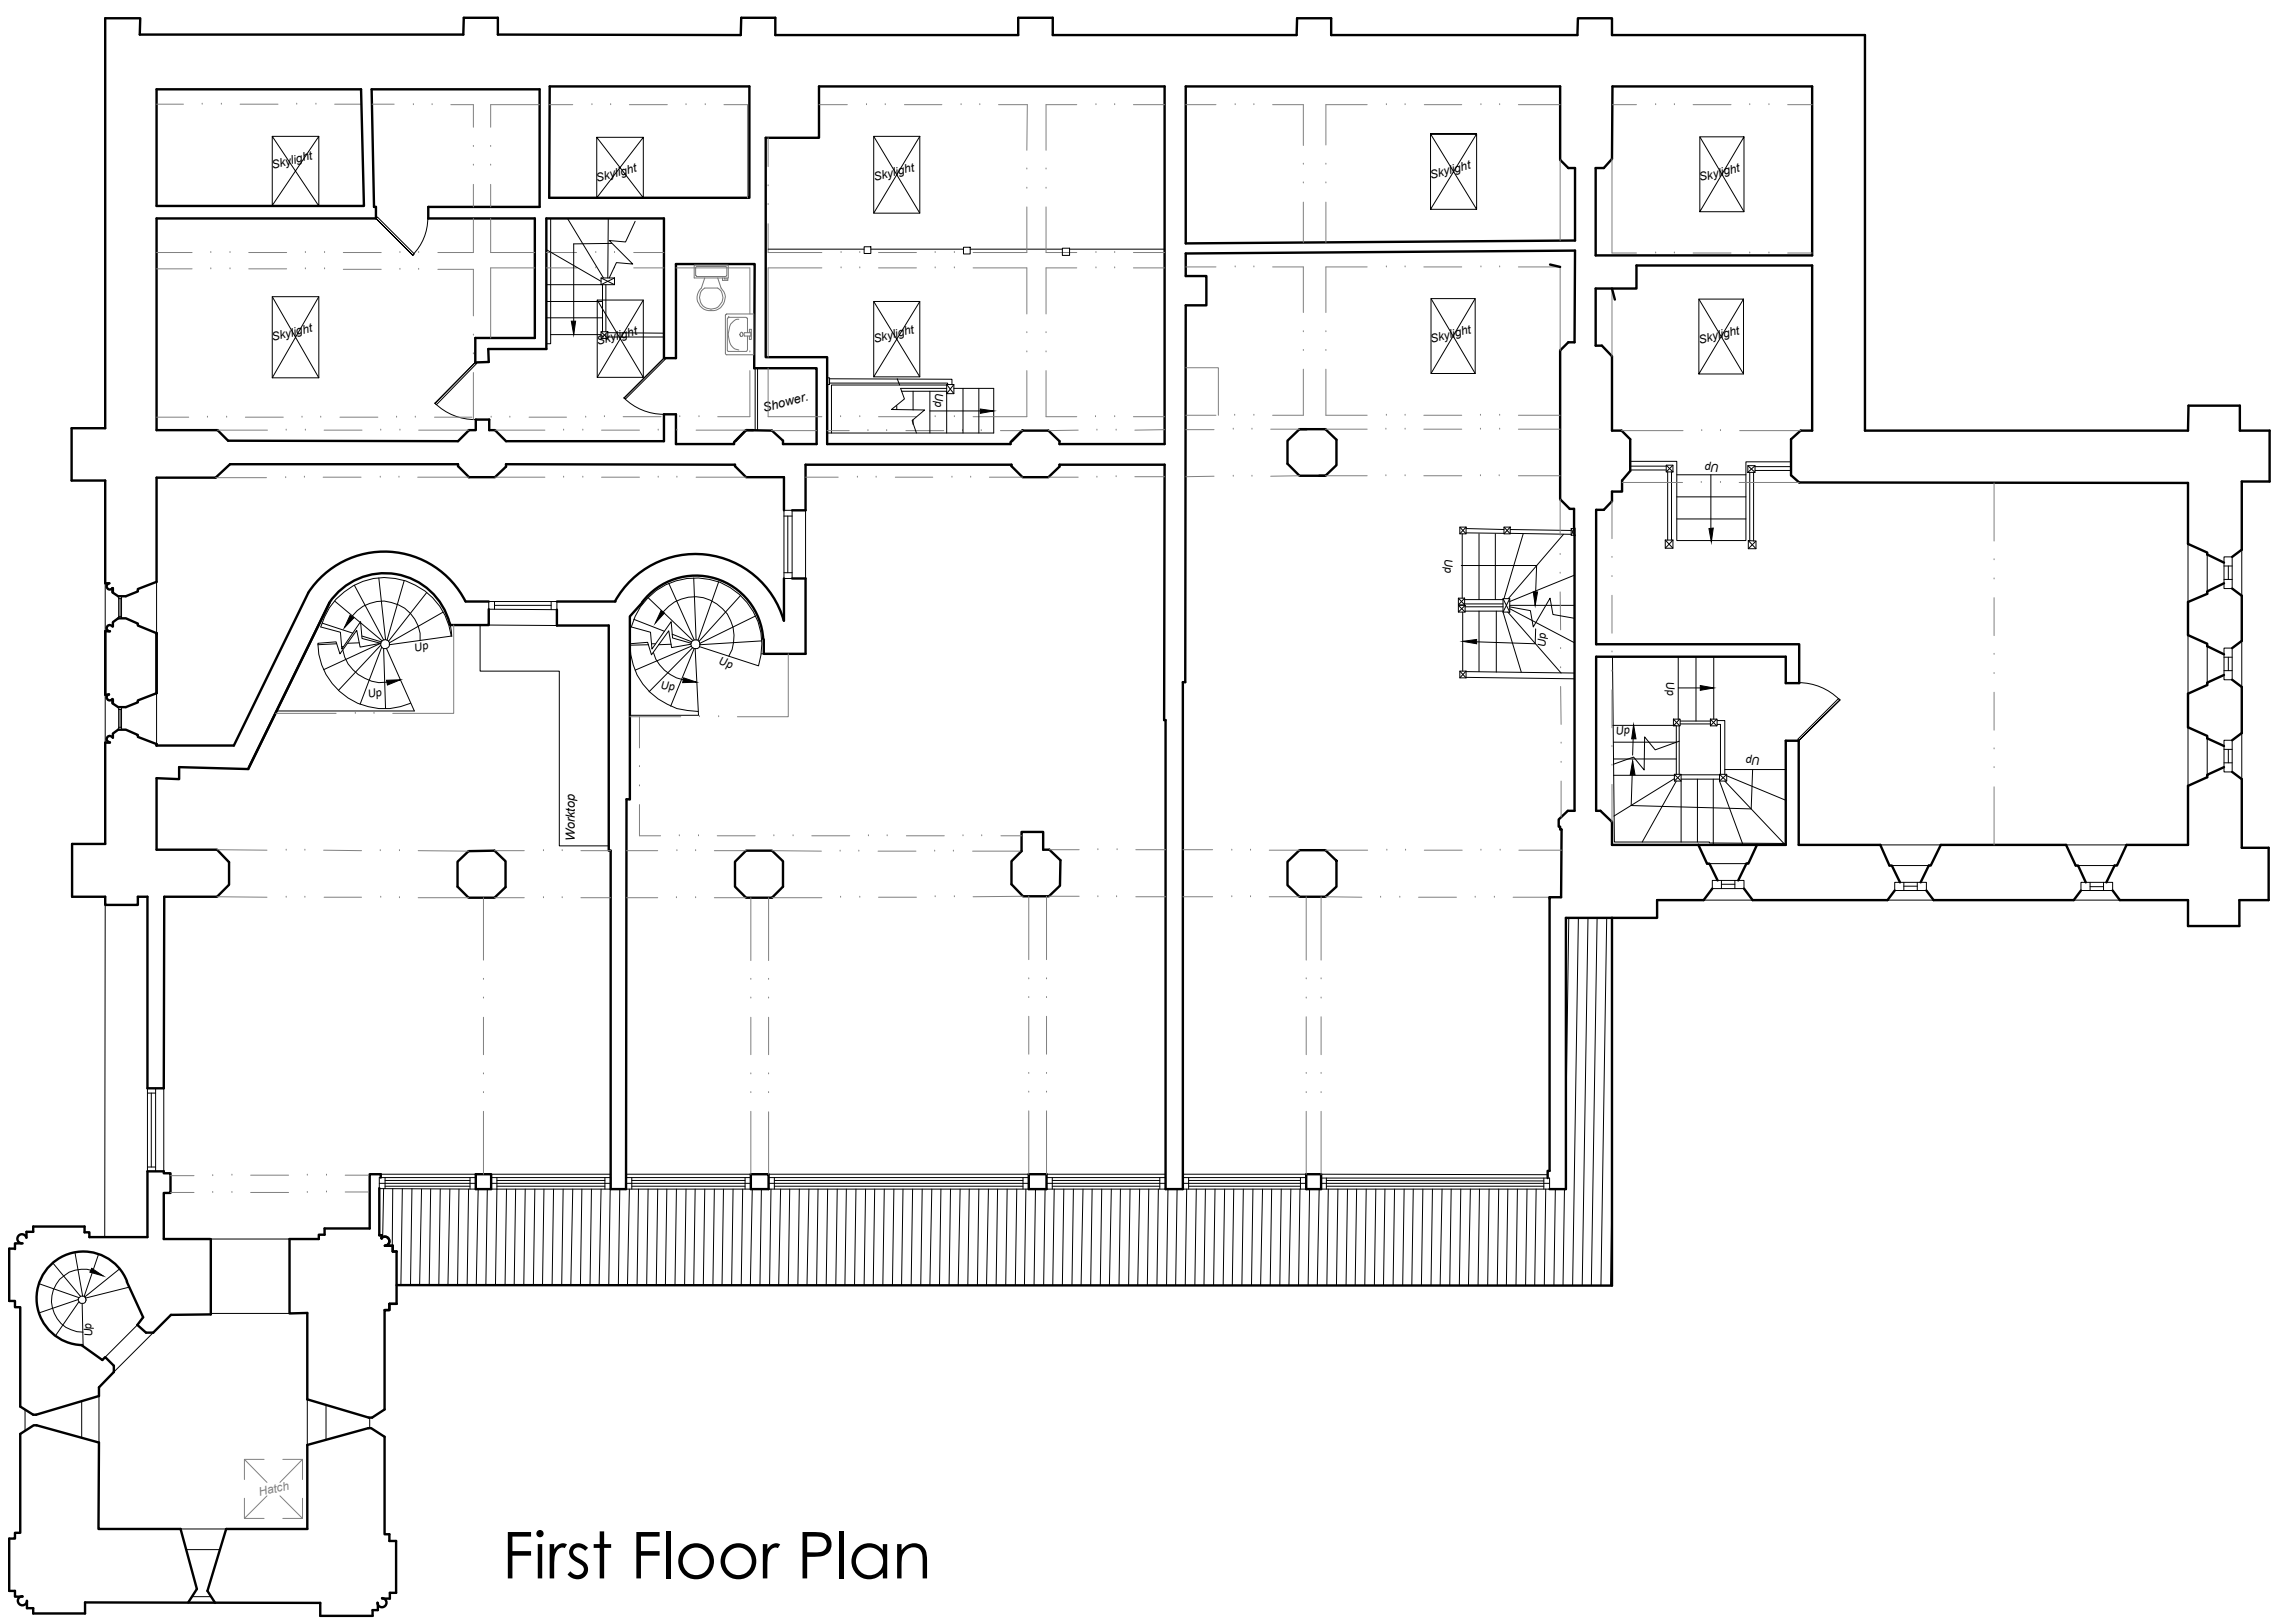


First Floor Plan

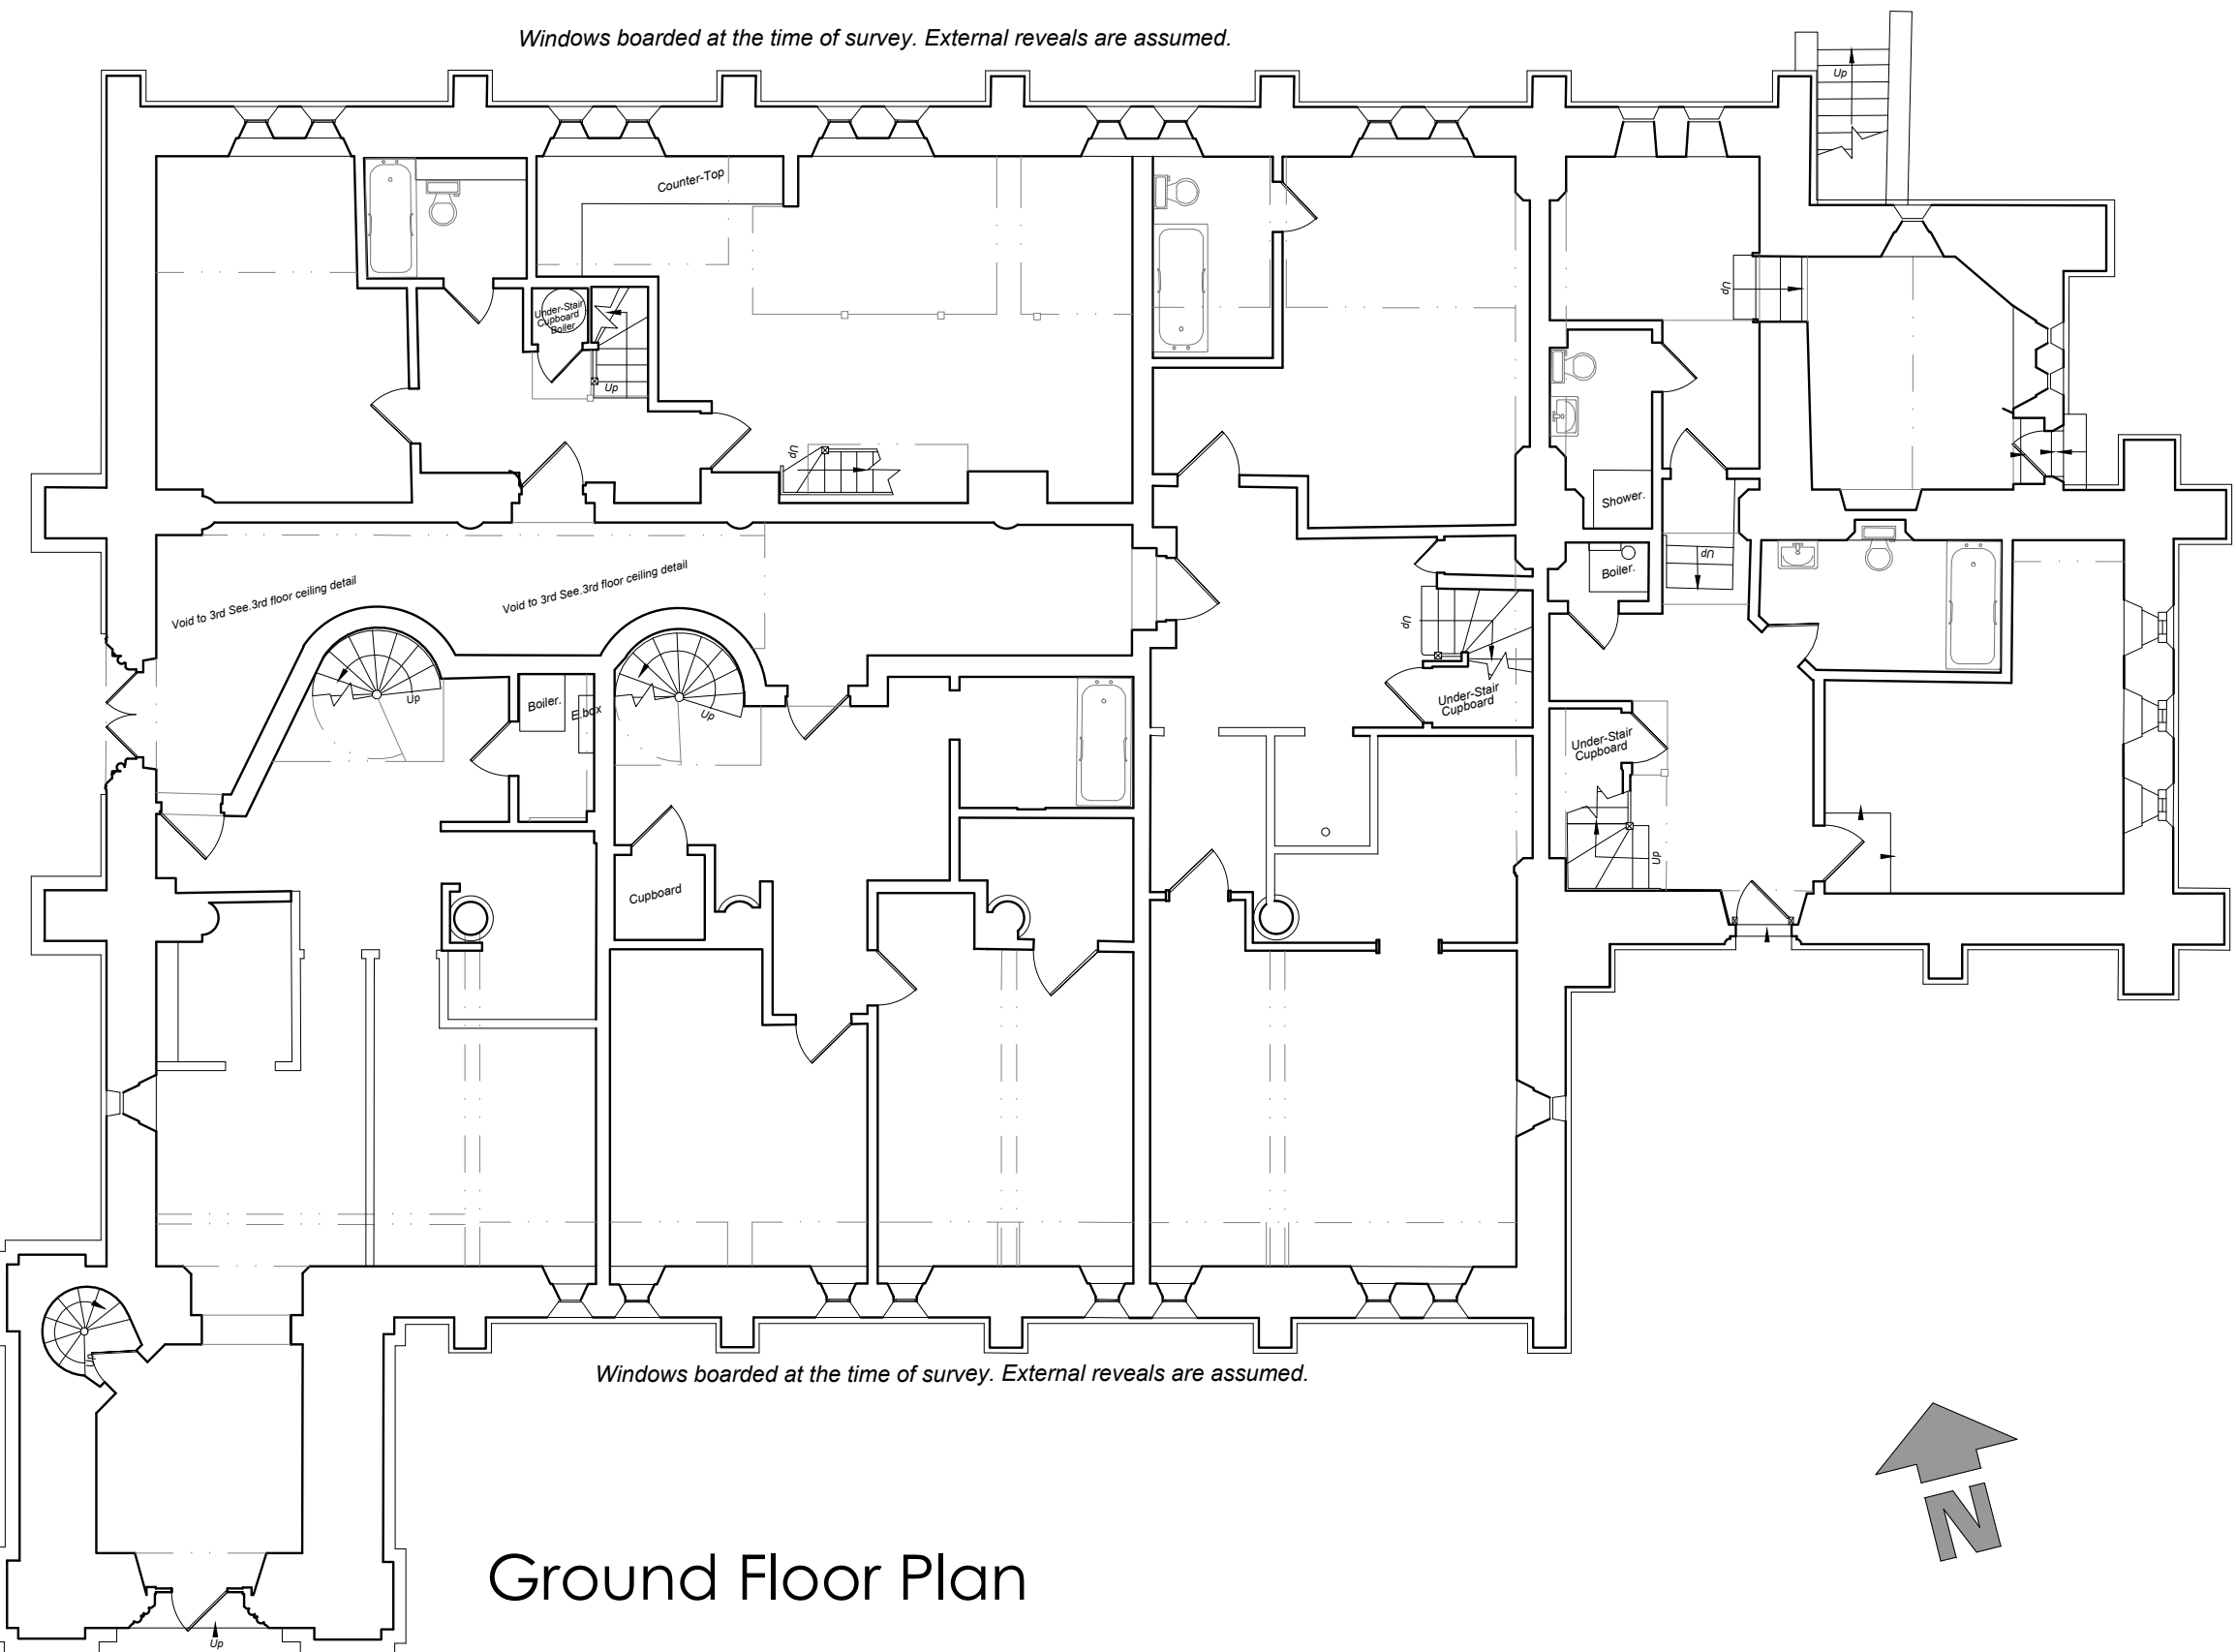

Ground Floor Plan

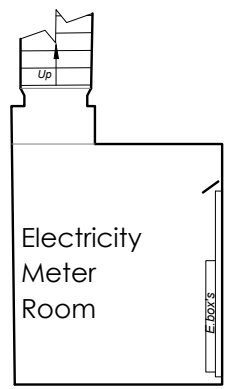


Basement

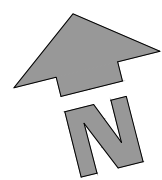


North Elevation



South Elevation

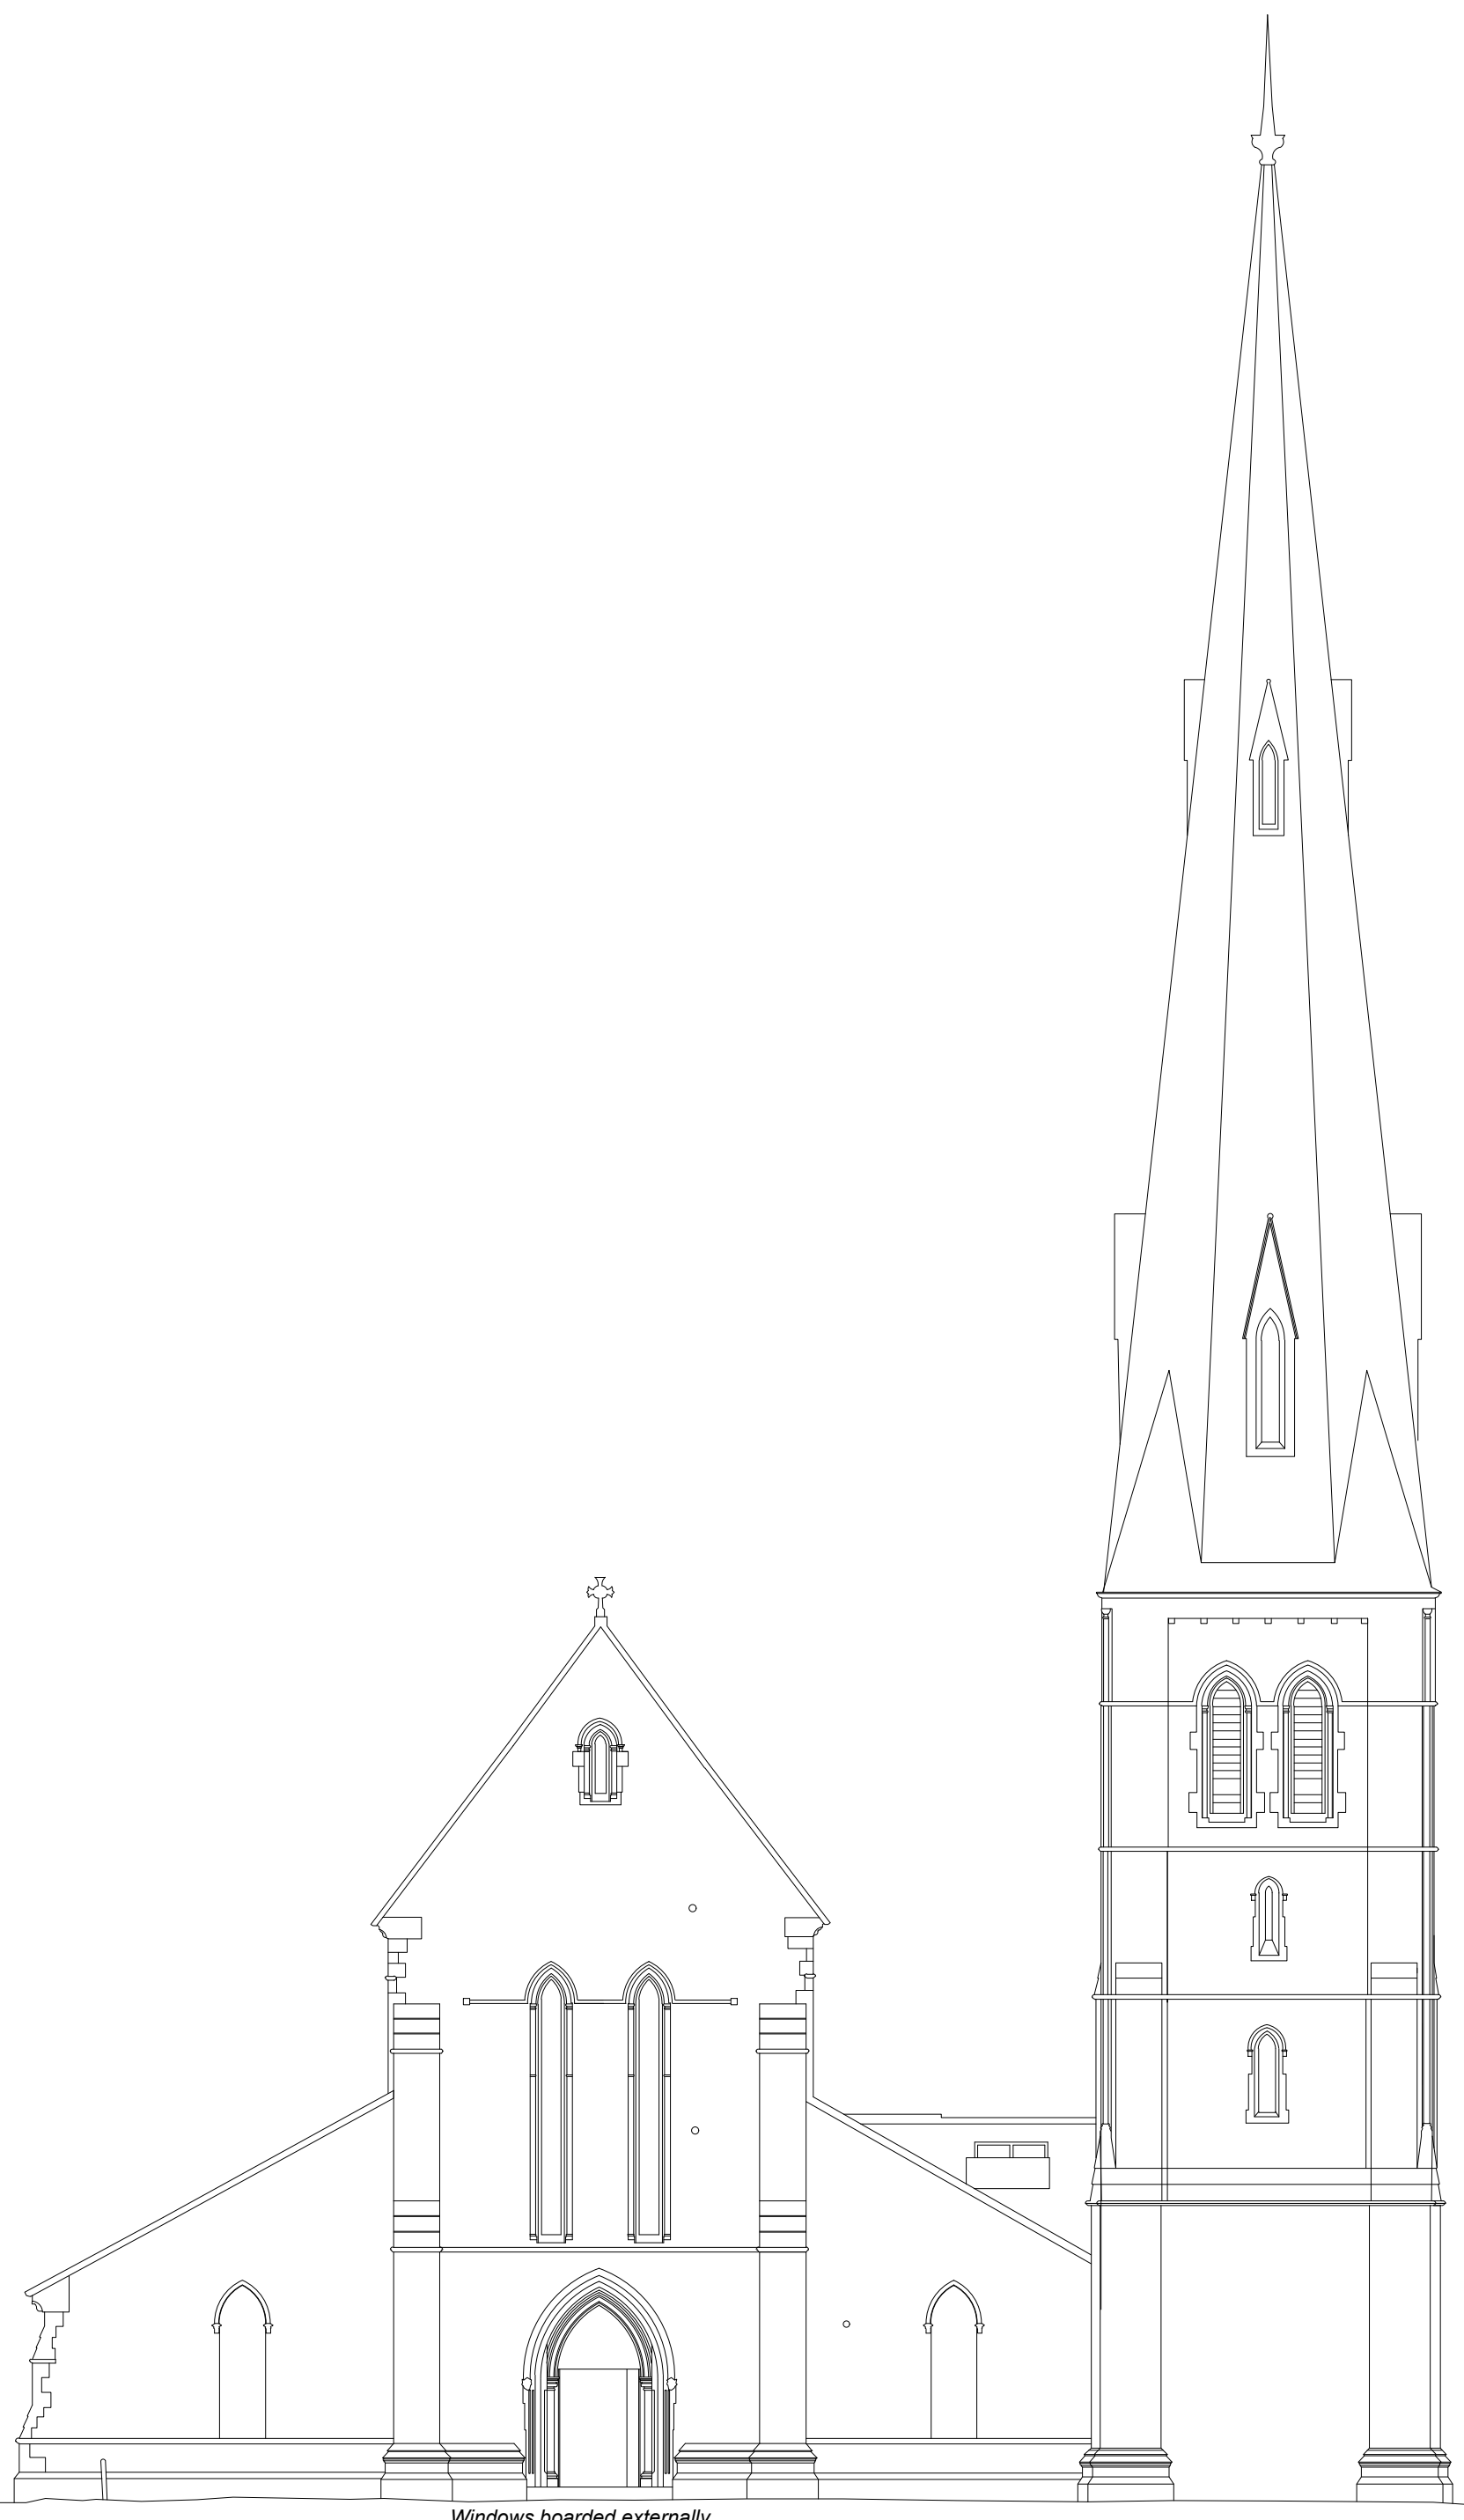

West Elevation

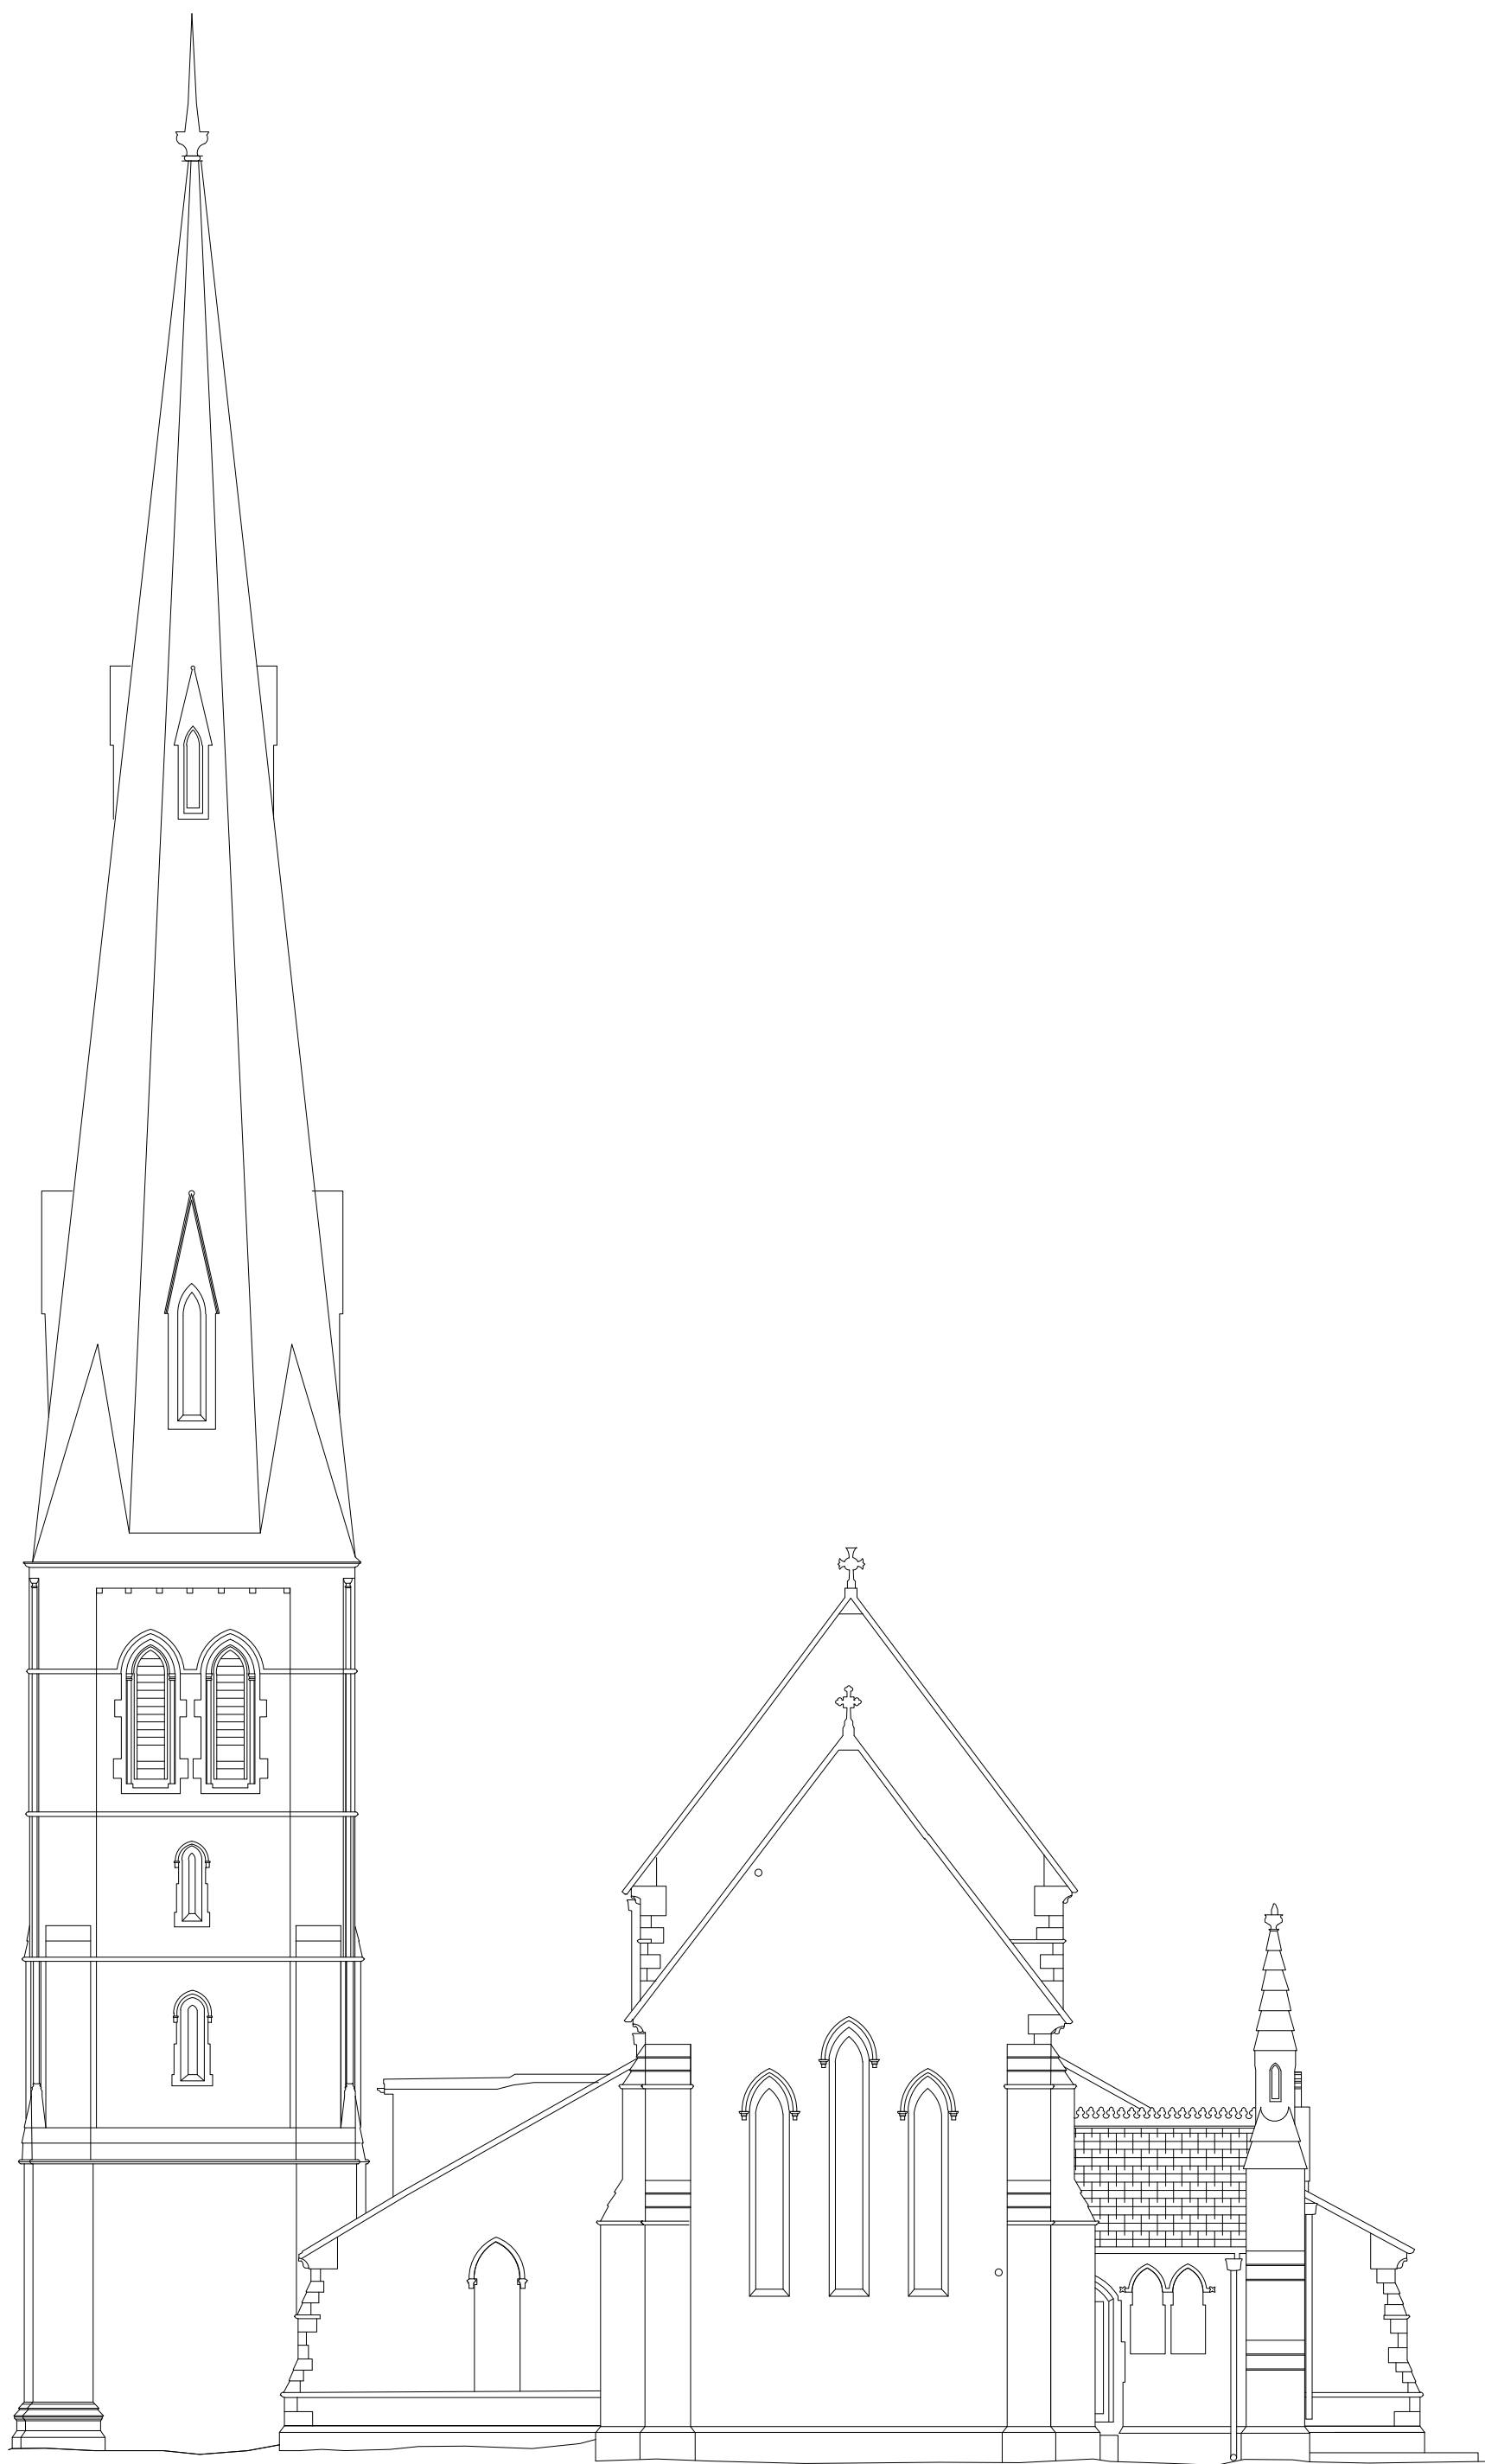

East Elevation

Rev.	Date	Revision Details
Client:	Wardle Properties Ltd	
Project:	St James's Church, Ramsden Road, Wardle OL12 9NX	
Title:	Ground Floor As Existing (Works to April 2023)	
 Fisher German LLP, The Estates Office Norman Court, Ashby de la Zouch Leicestershire, LE65 2UZ fax: 01530 413896 tel: 01530 412821 e-mail: ashby@fishergerman.co.uk		
Scale:	1:100 [A0], 1:200 [A2]	
Date:	April 2023	
Drawn:	KS	Checked: TB
Drwg No:	129042-002	
THIS DRAWING IS PROTECTED BY COPYRIGHT. IT MAY NOT BE REPRODUCED IN ANY FORM OR BY ANY MEANS FOR ANY PURPOSE WITHOUT WRITTEN PERMISSION OF FISHER GERMAN LLP. FISHER GERMAN LLP IS A LIMITED LIABILITY PARTNERSHIP. REPRODUCED USING ORDNANCE SURVEY DATA. CROWN COPYRIGHT. ALL RIGHTS RESERVED. LICENSE NUMBER: 1000007		