

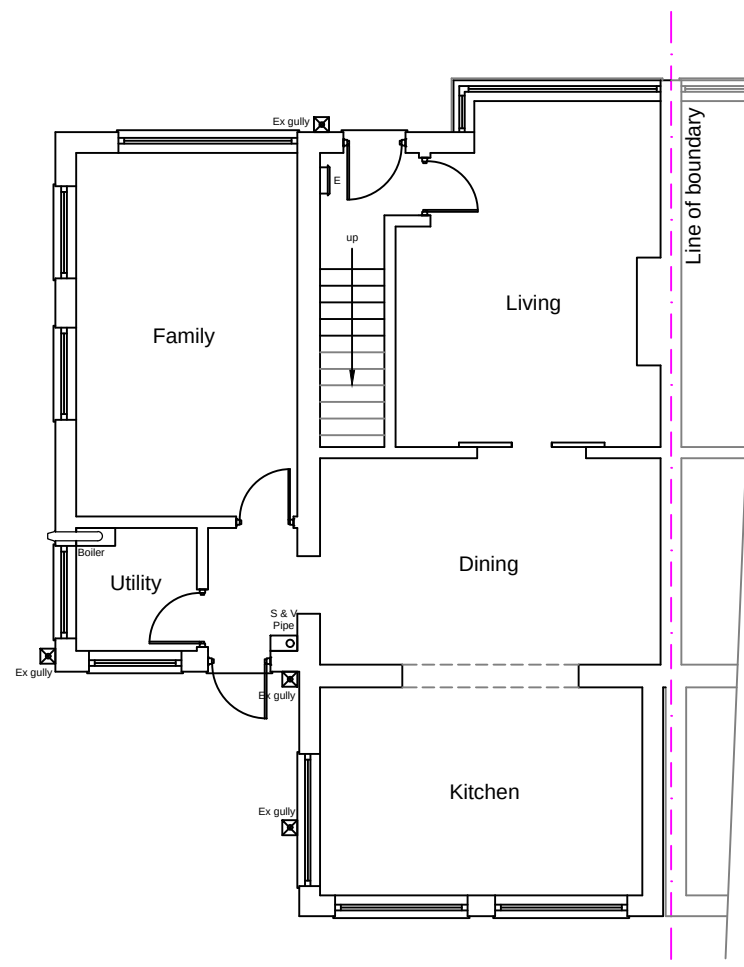


This drawing is protected by copyright and the information contained therein is the property of William McCall.  
The drawing must not be copied and the information contained therein may not be used or disclosed without written permission of and in the manner permitted by William McCall.

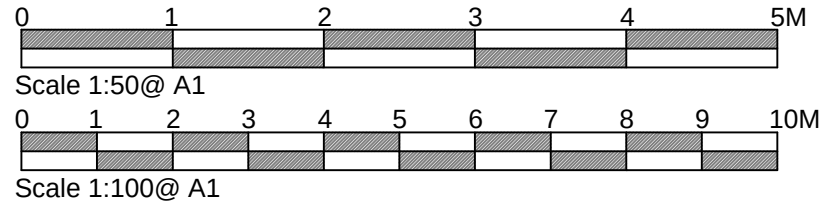

Existing Ground Floor Plan


1:100

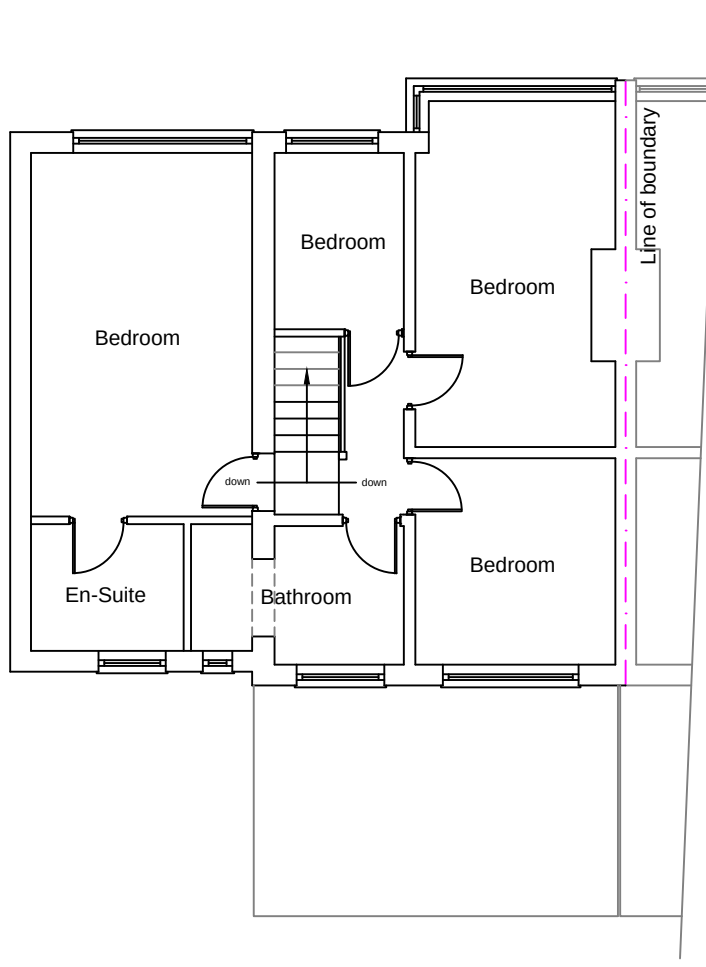

Existing First Floor Plan



Existing Front Elevation

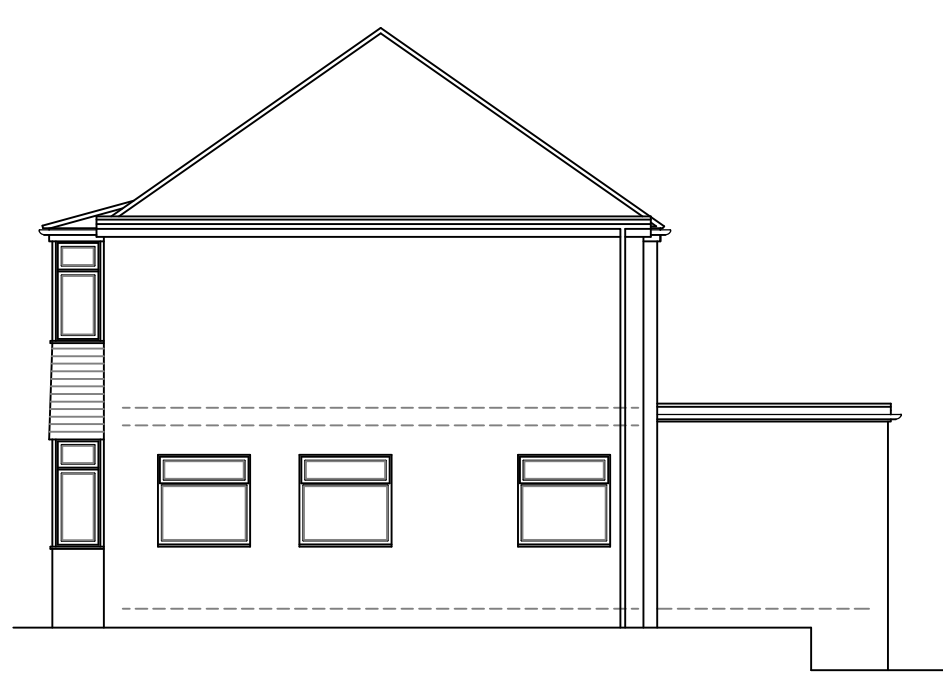


Existing Side Elevation




Existing Rear Elevation


1:100

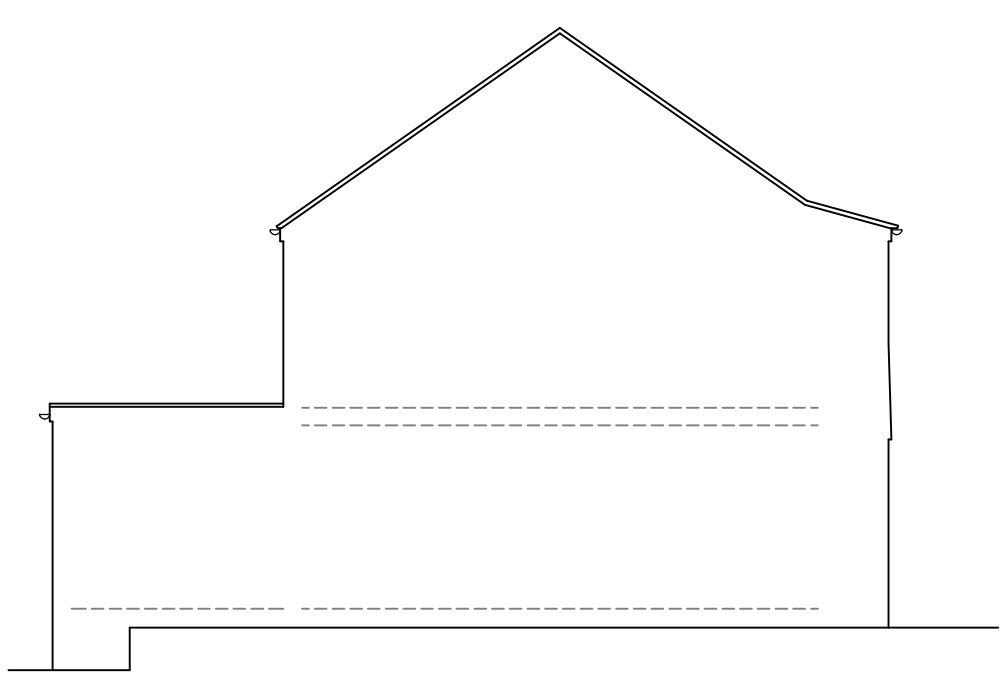


Existing Side Elevation

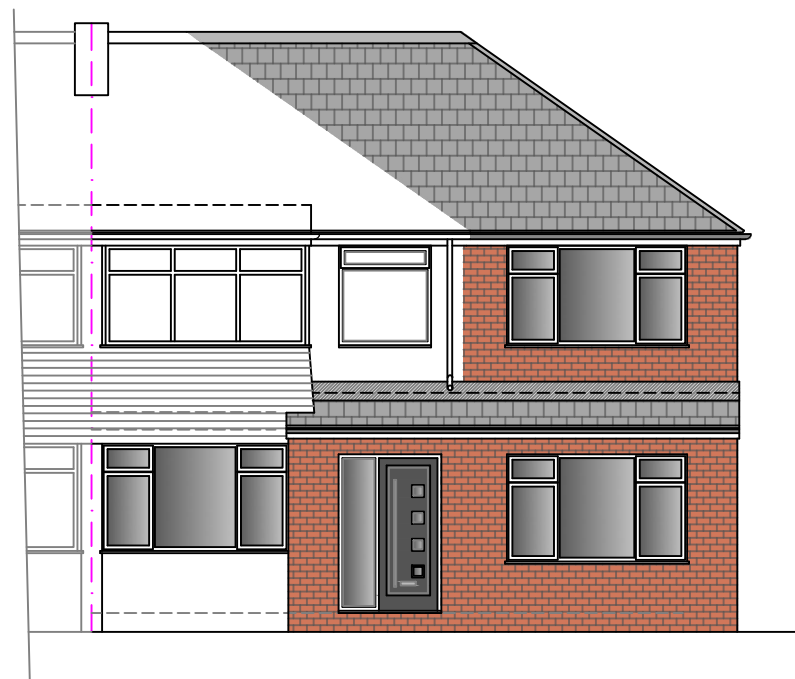

Proposed Front Elevation

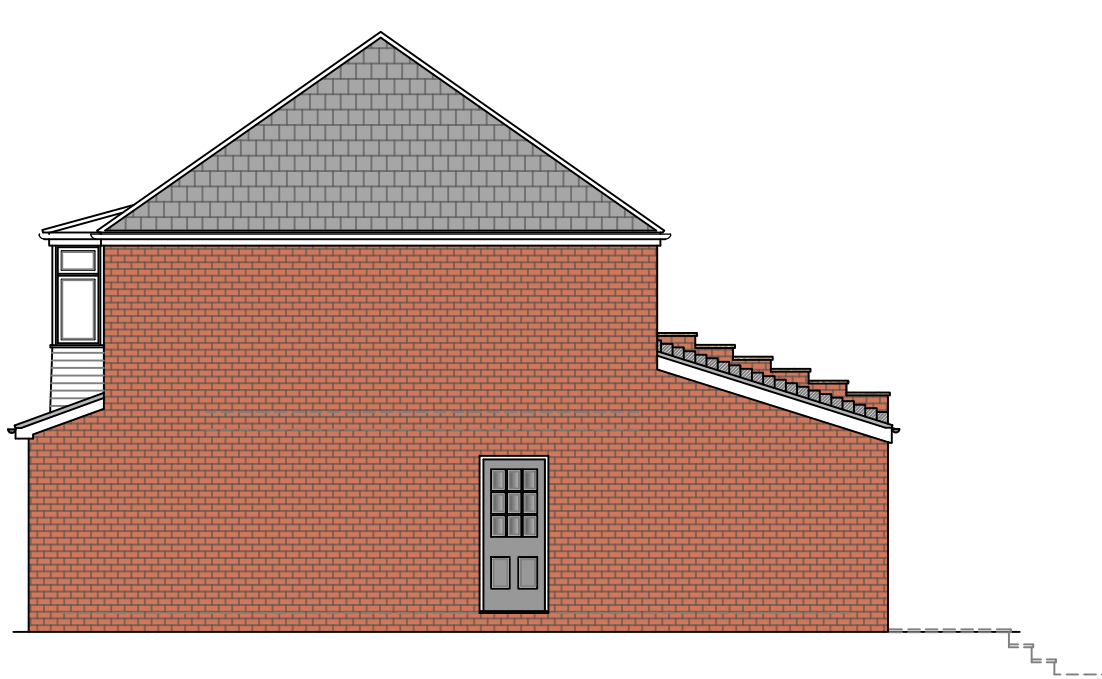


Proposed Side Elevation

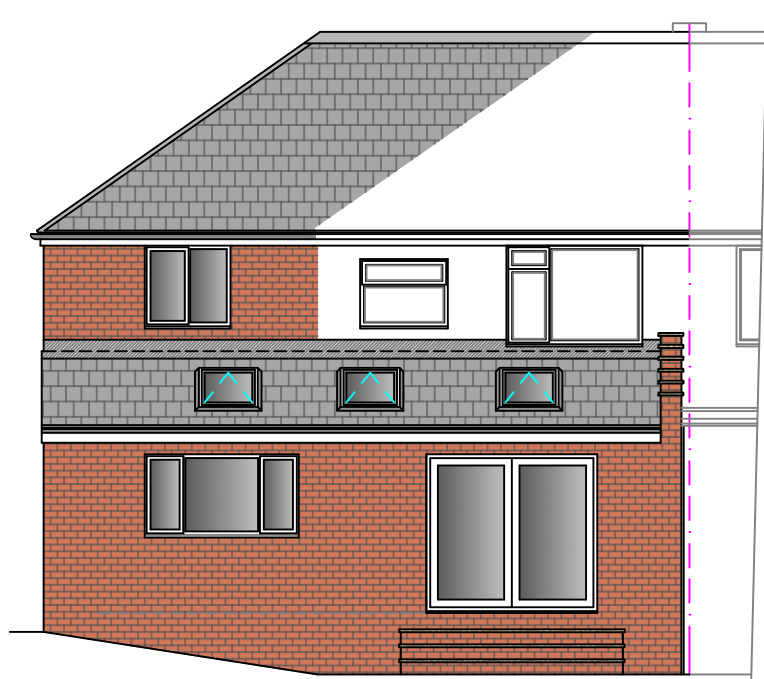


Proposed Rear Elevation

1:100

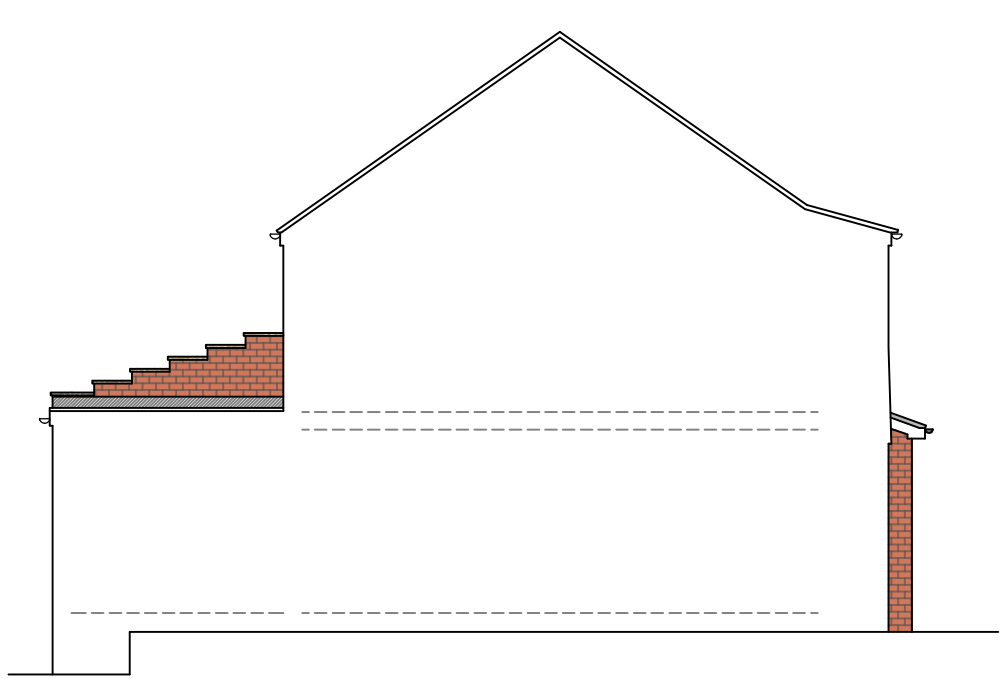


Proposed Side Elevation

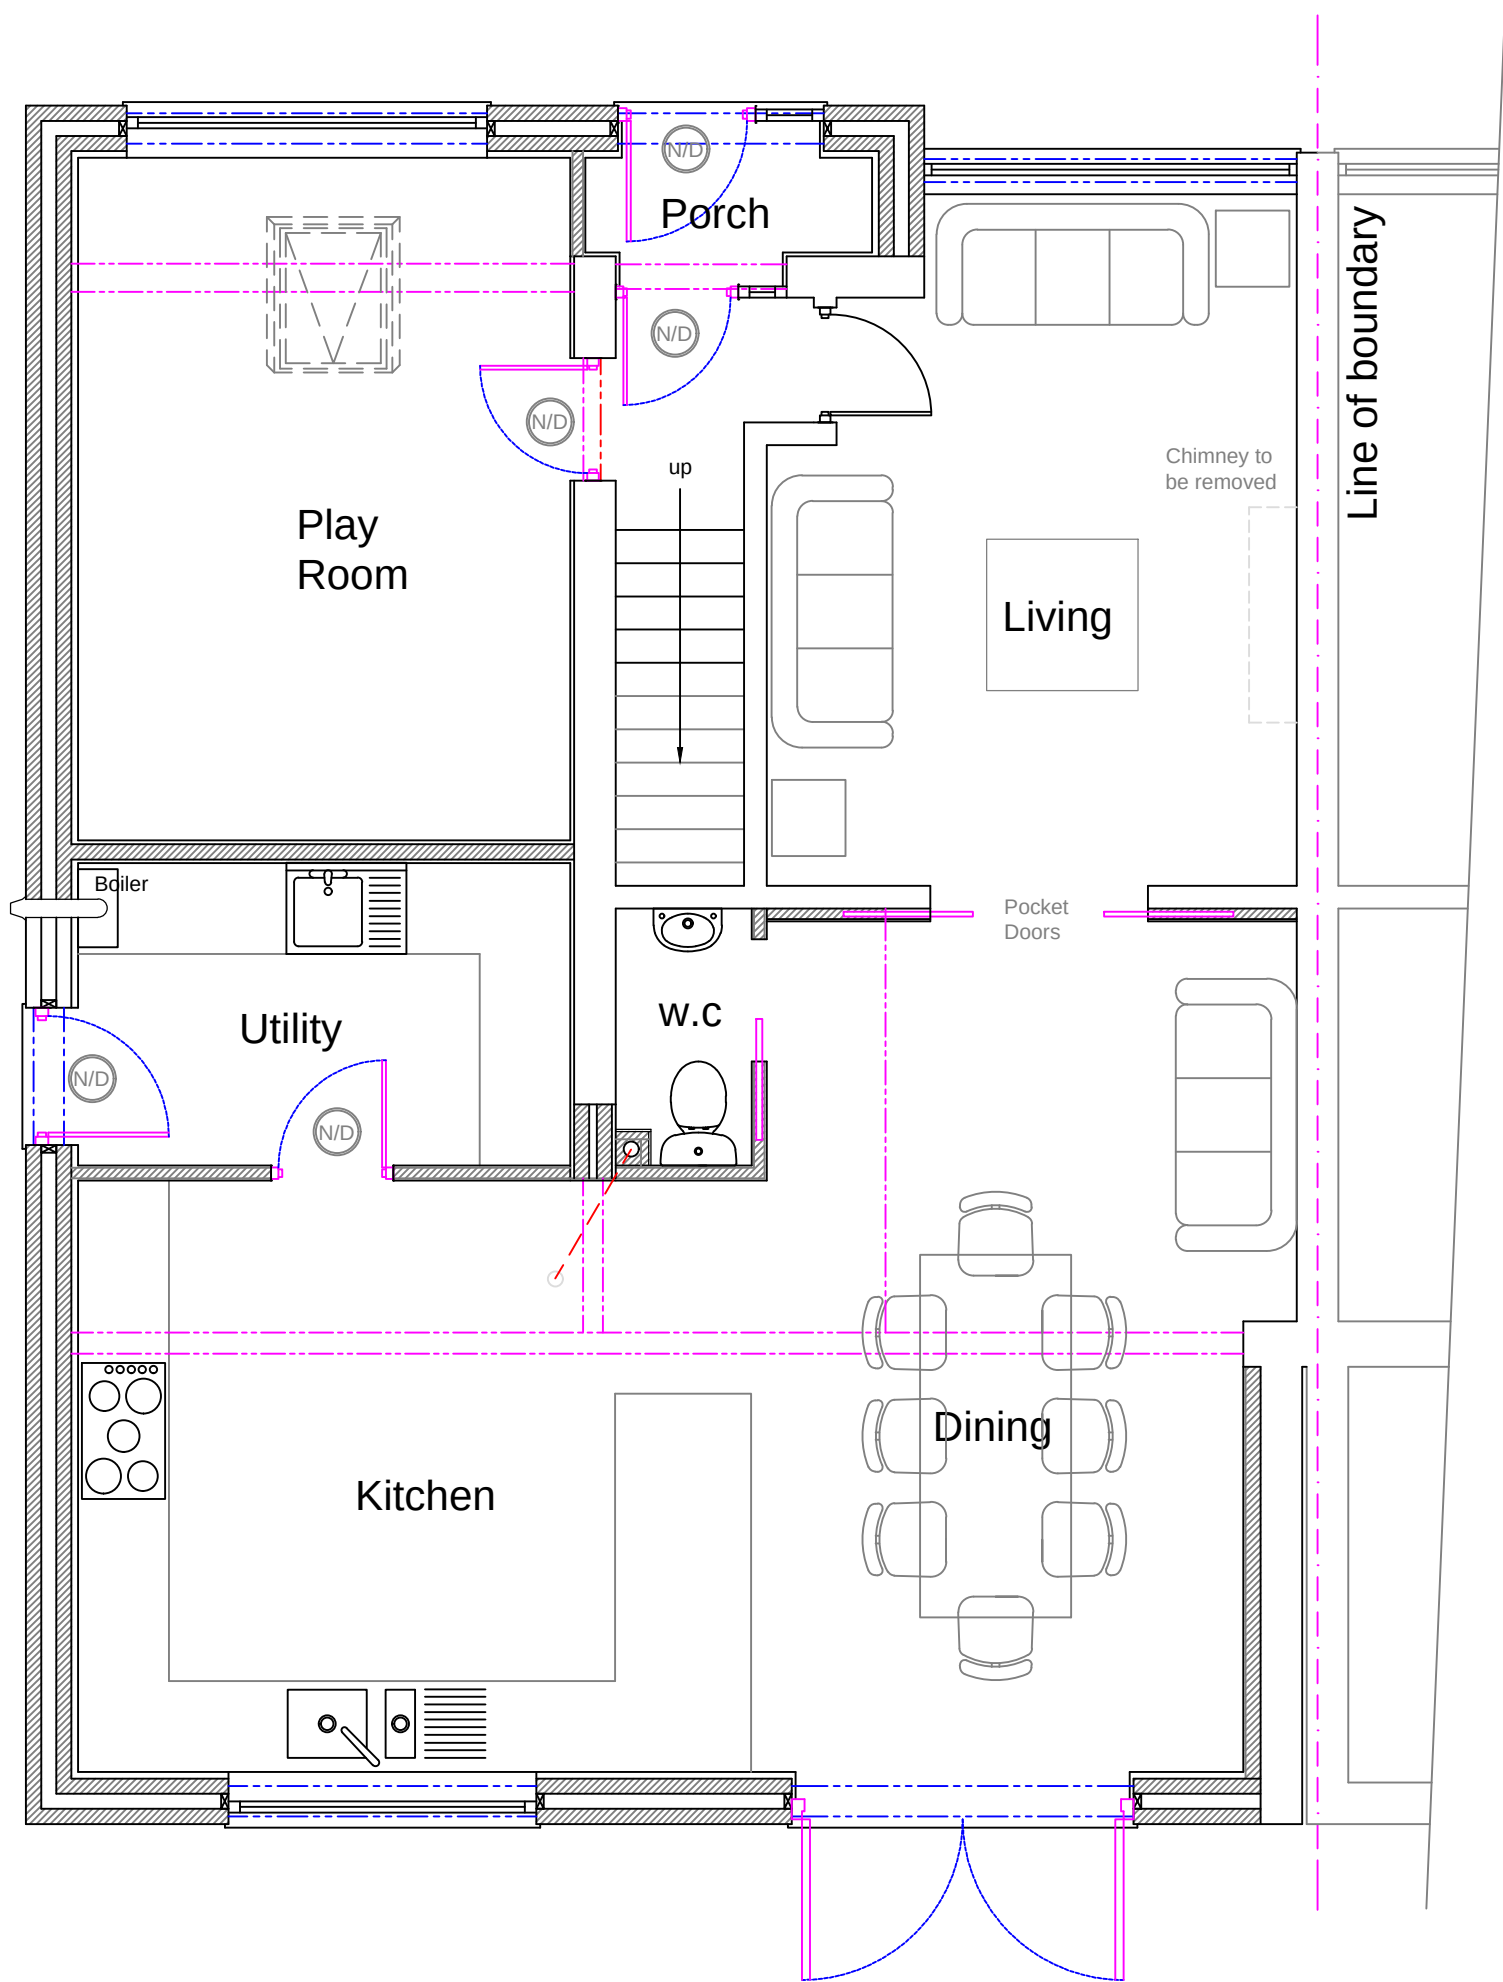


Proposed Ground Floor Plan

1:50

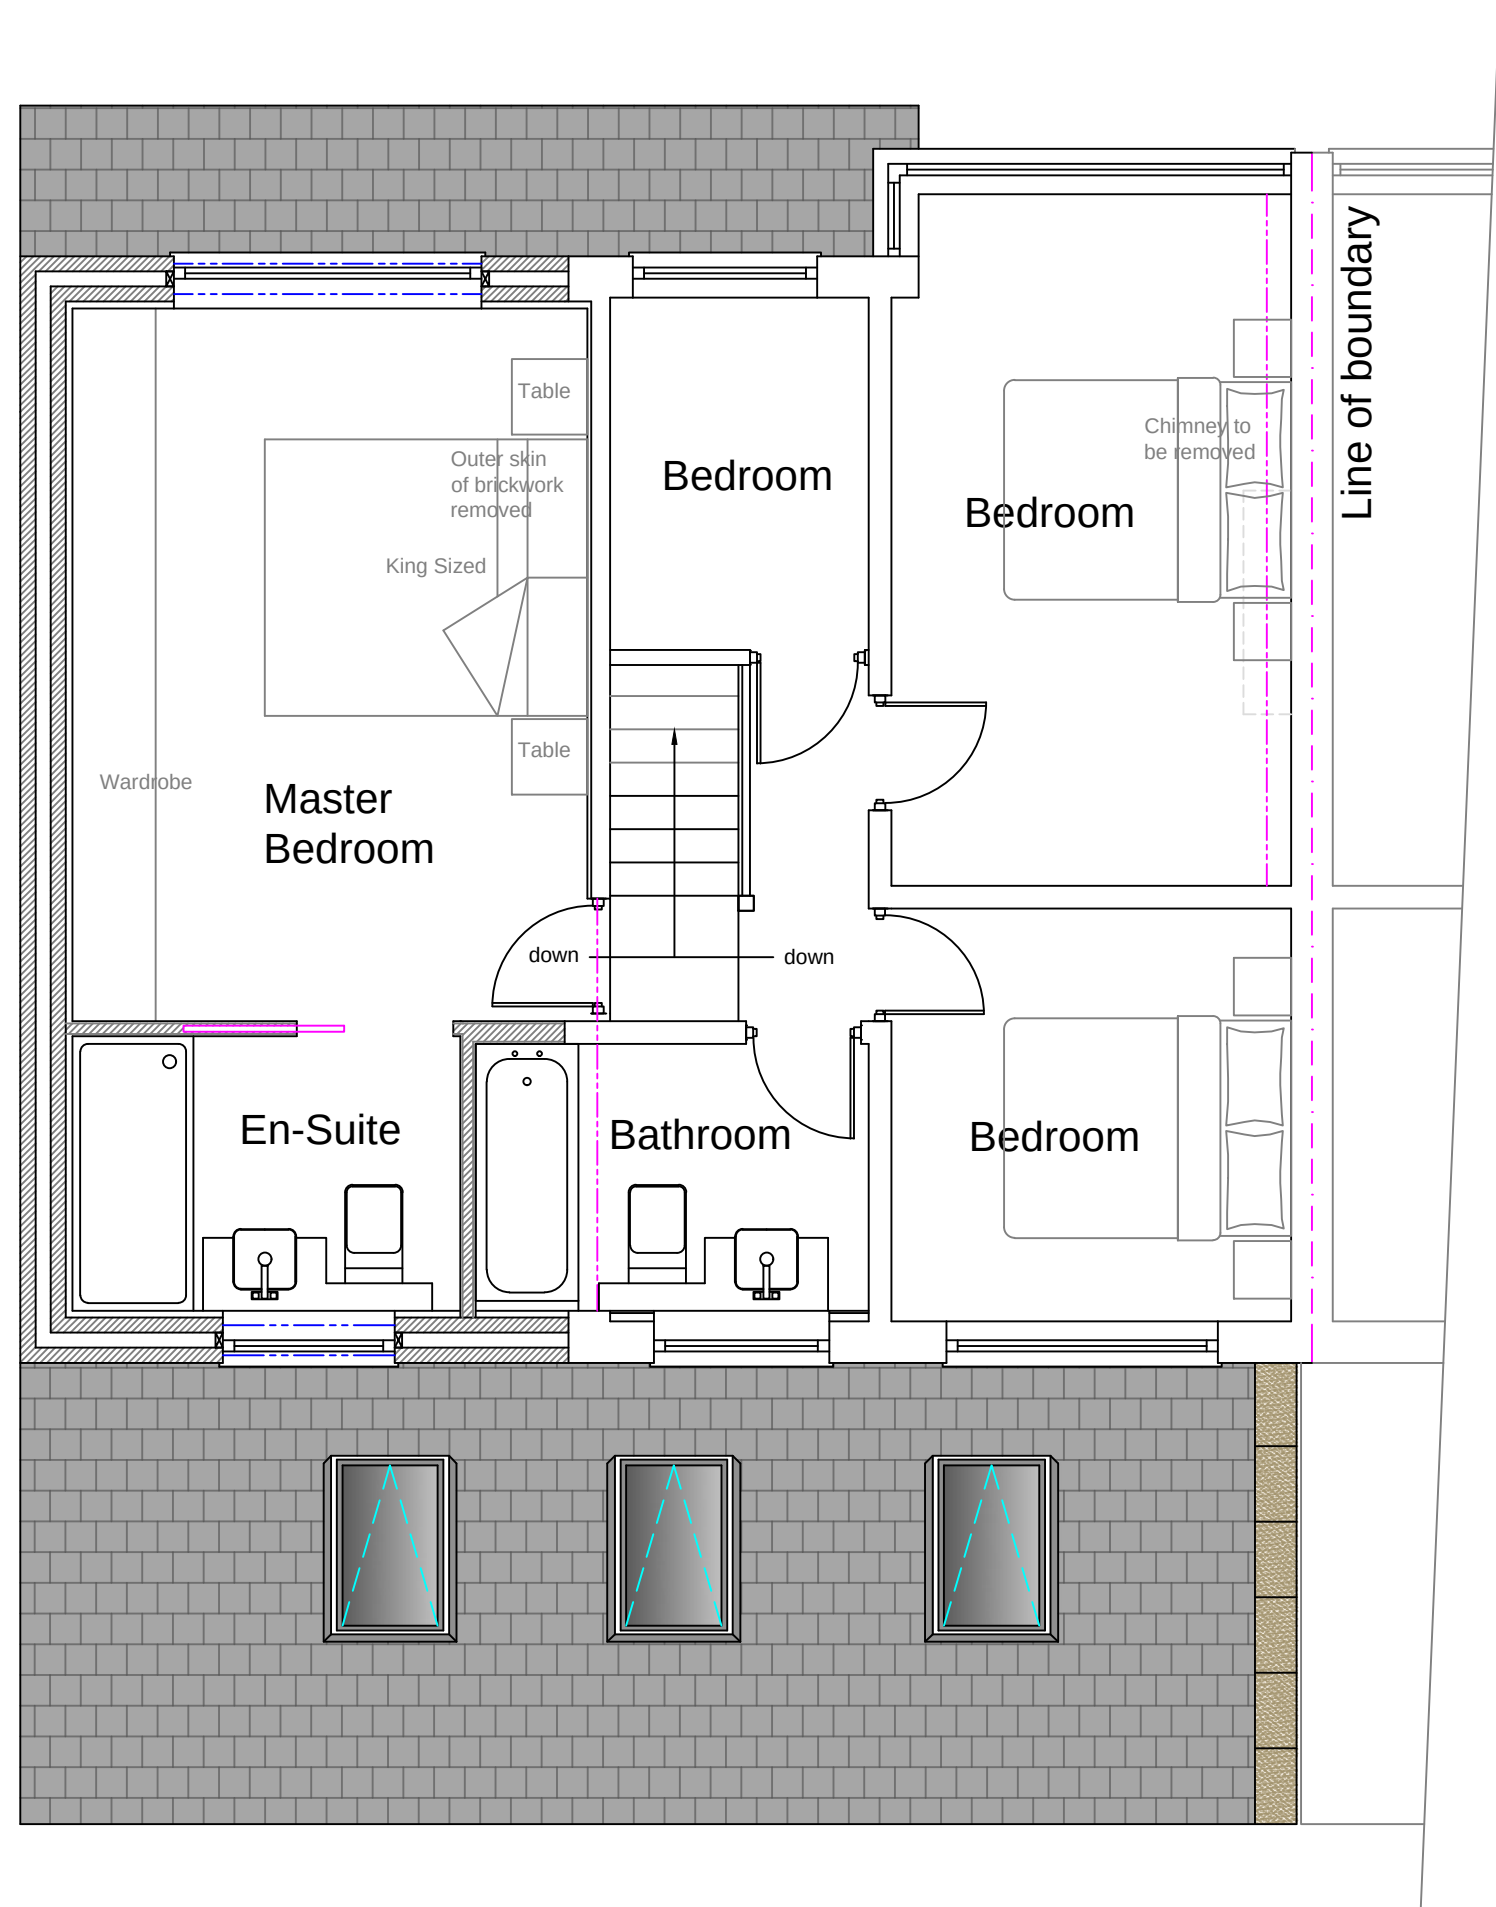

Proposed First Floor Plan
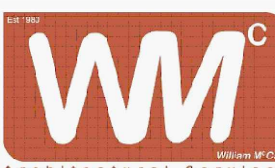
|   |                |   |        |
|---|----------------|---|--------|
| Stage :- <b>Householder Planning</b>                                                                                            |                |   |        |
| Project Title :- Proposed Replacement Of Existing Two Storey Side & Single Storey Rear Extensions Including New Front Porch     |                |   |        |
| Drawing Title :- Existing & Proposed Plans & Elevations                                                                         |                |   |        |
| Client :- Ms D McPhail   |                |   |        |
| Drwg No :-<br>12/23/119   | 1 of 2         | Date :-<br>Dec '23   | Rev :- |
| Scale :-<br>1:100 & 1:50@A1   | Drawn:-<br>SCM | Checked :-   |        |
| Site Address :- 80 Ruthin Avenue,<br>Middleton,<br>Manchester,<br>M24 1FG                                                       |                |   |        |
| The Old Post Room<br>34 Chew Valley Road<br>Greenfield<br>Saddleworth<br>OL3 7DA<br>Tel: 01457 871202<br>www.william-mccall.com |                | <br>enquiries@william-mccall.com |        |
|   |                | <br>Partner Authority Scheme     |        |
|   |                | A1   |        |