


IMPORTANT

- © This drawing is copyright and remains the property of this practice
- All dimensions to be checked on site
- Positions of existing services to be confirmed prior to proceeding

REVISION STATUS


S Information issued for feasibility or scheme design
I Information issued for tender purposes only
C Information issued for Construction
NB: Only those drawings containing a C revision to be used for construction

NOTES

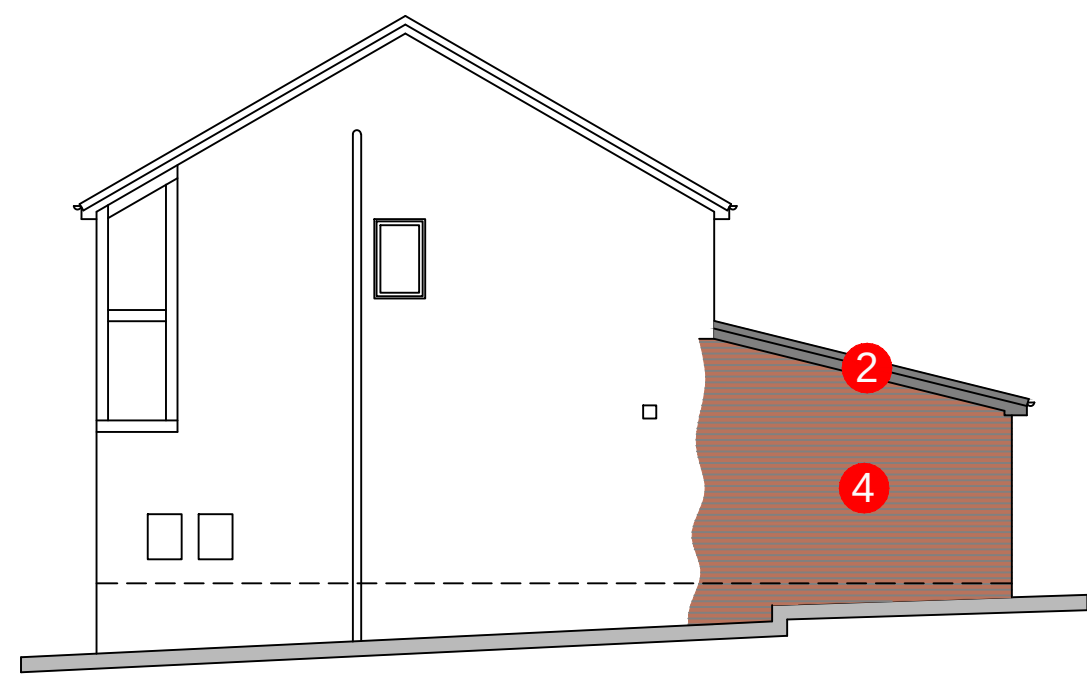


NORTH EAST ELEVATION

SCALE 1:100

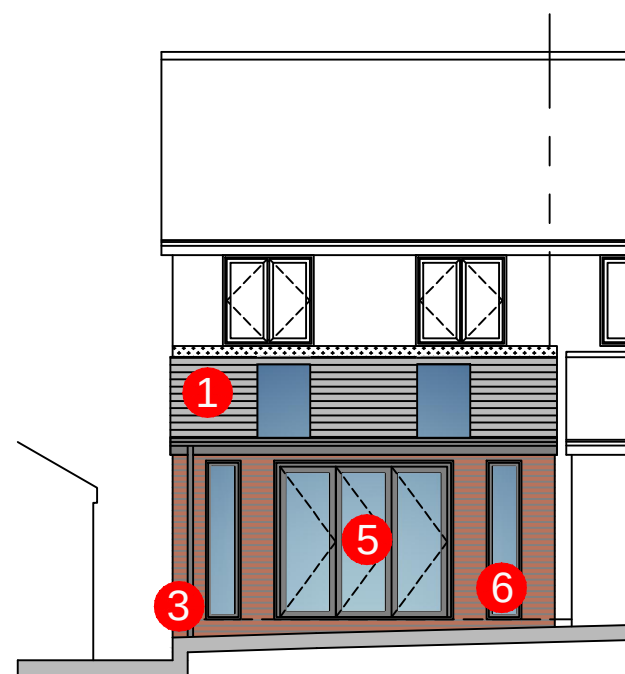


NORTH WEST ELEVATION

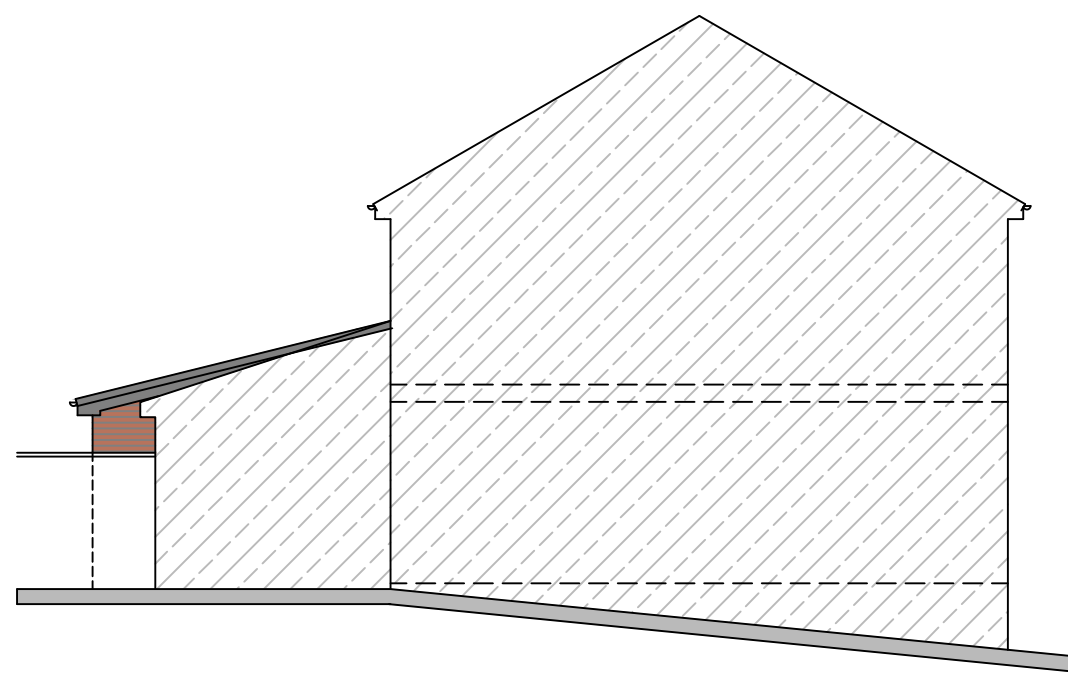

SOUTH WEST ELEVATION


MATERIAL SCHEDULE

- 1 All seasons pitched roof: Lightweight plain roof tiles; colour to match, with verge trims to match
- 2 Foil faced fascia & barge boards; Colour: Black
- 3 uPVC Rainwater goods over PVCU fascia; Colour: Black
- 4 Walls: Red facing brickwork to match
- 5 Doors: PPC Aluminium Colour: Black
- 6 Window: PVCu Double Glazed; Colour: Black

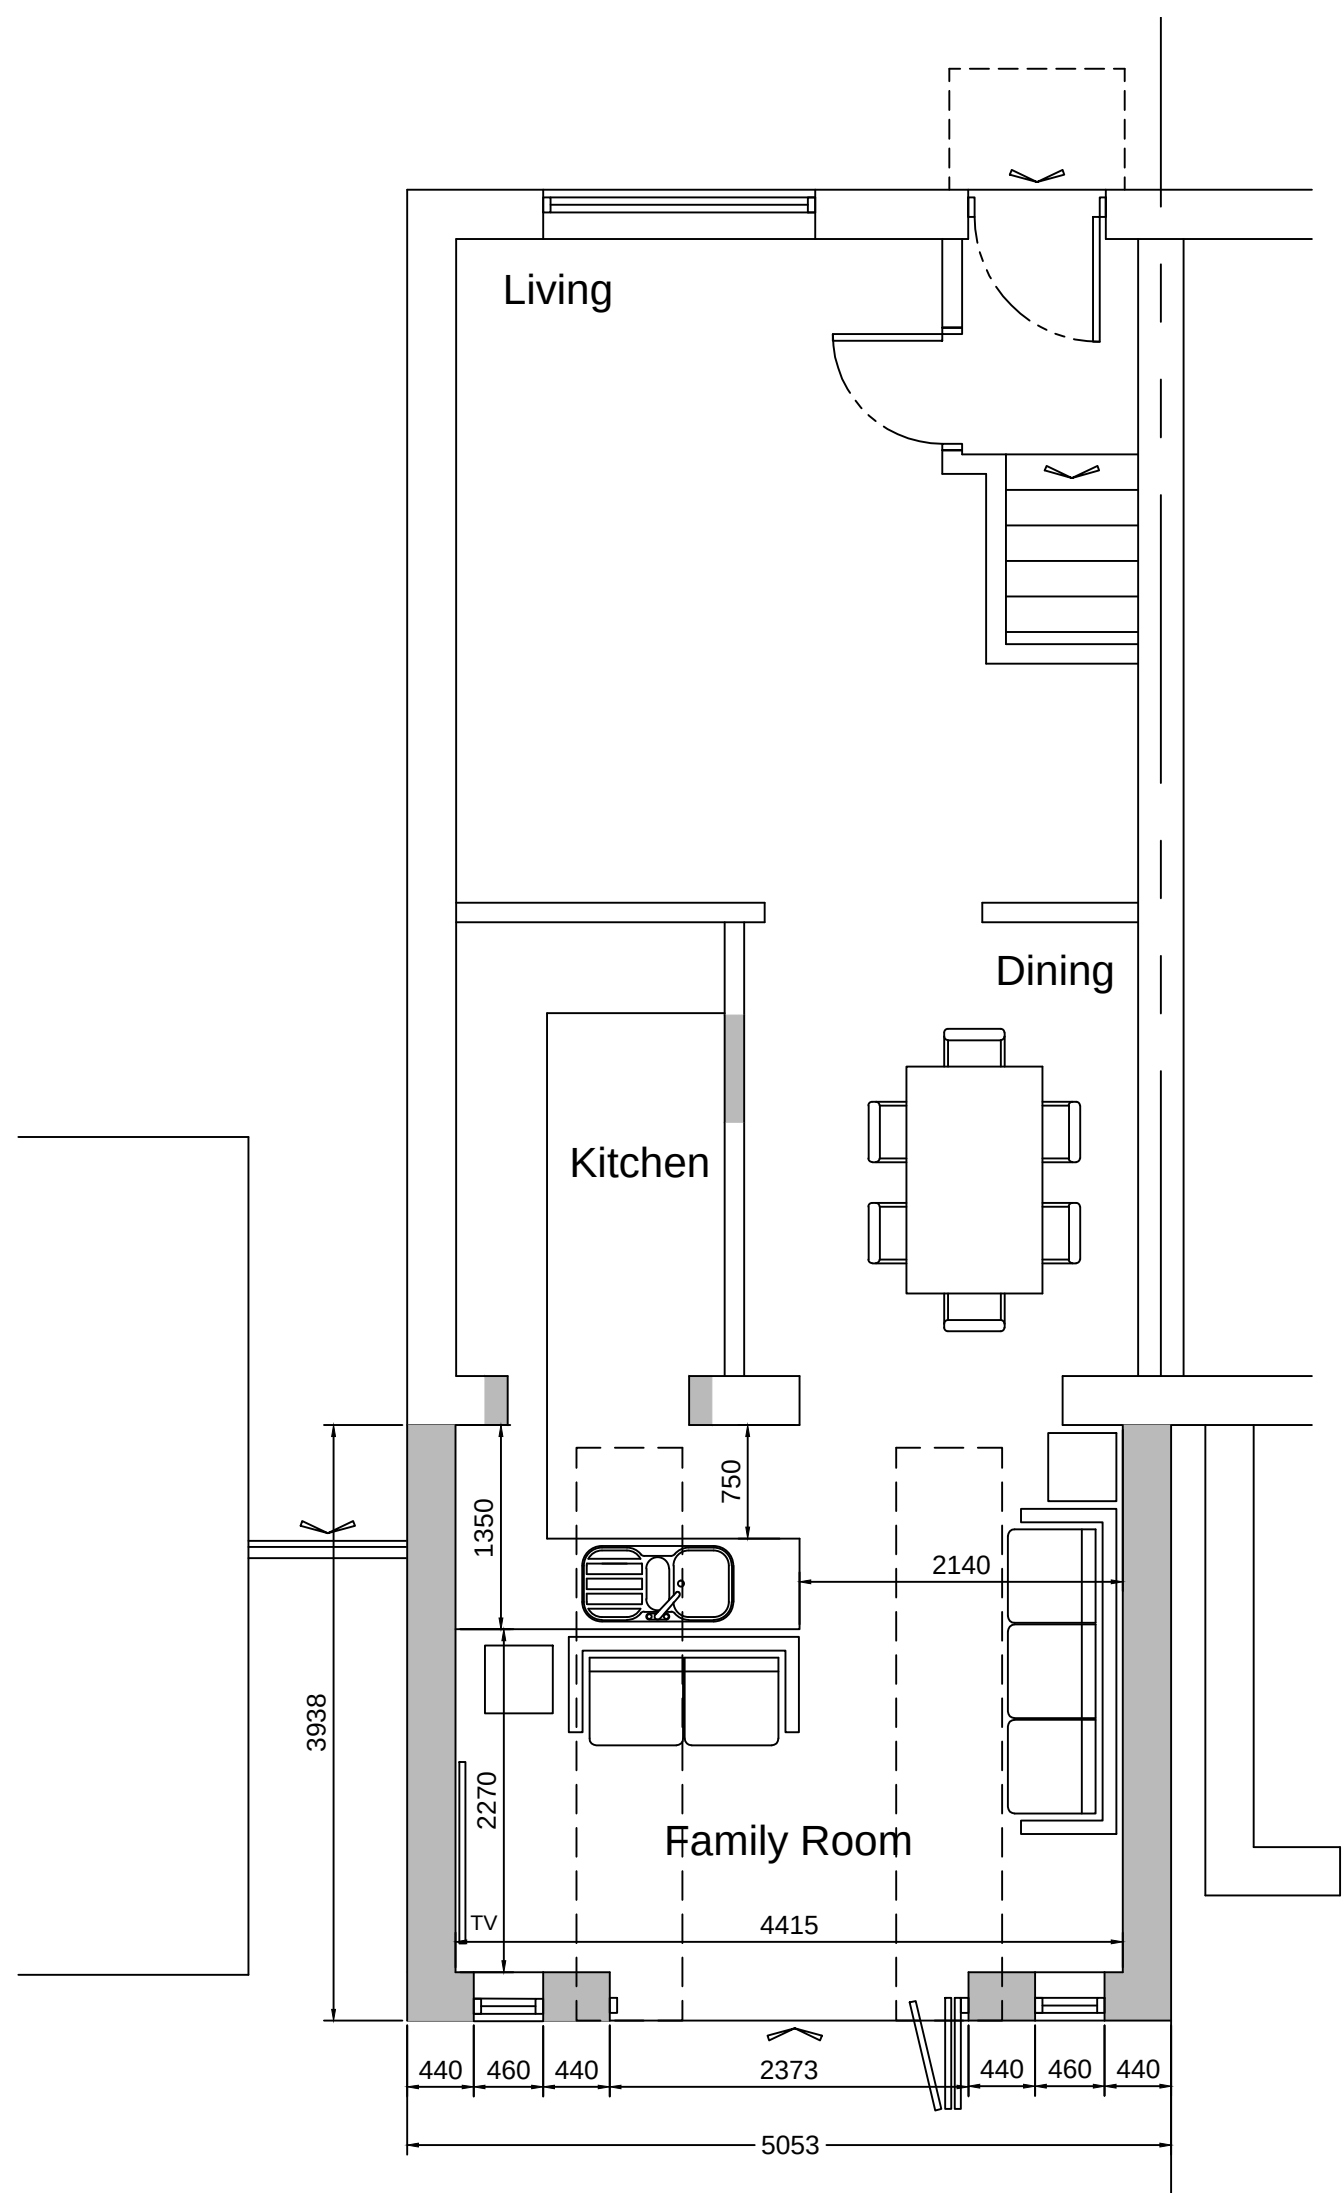


GROUND FLOOR PLAN

SCALE 1:50

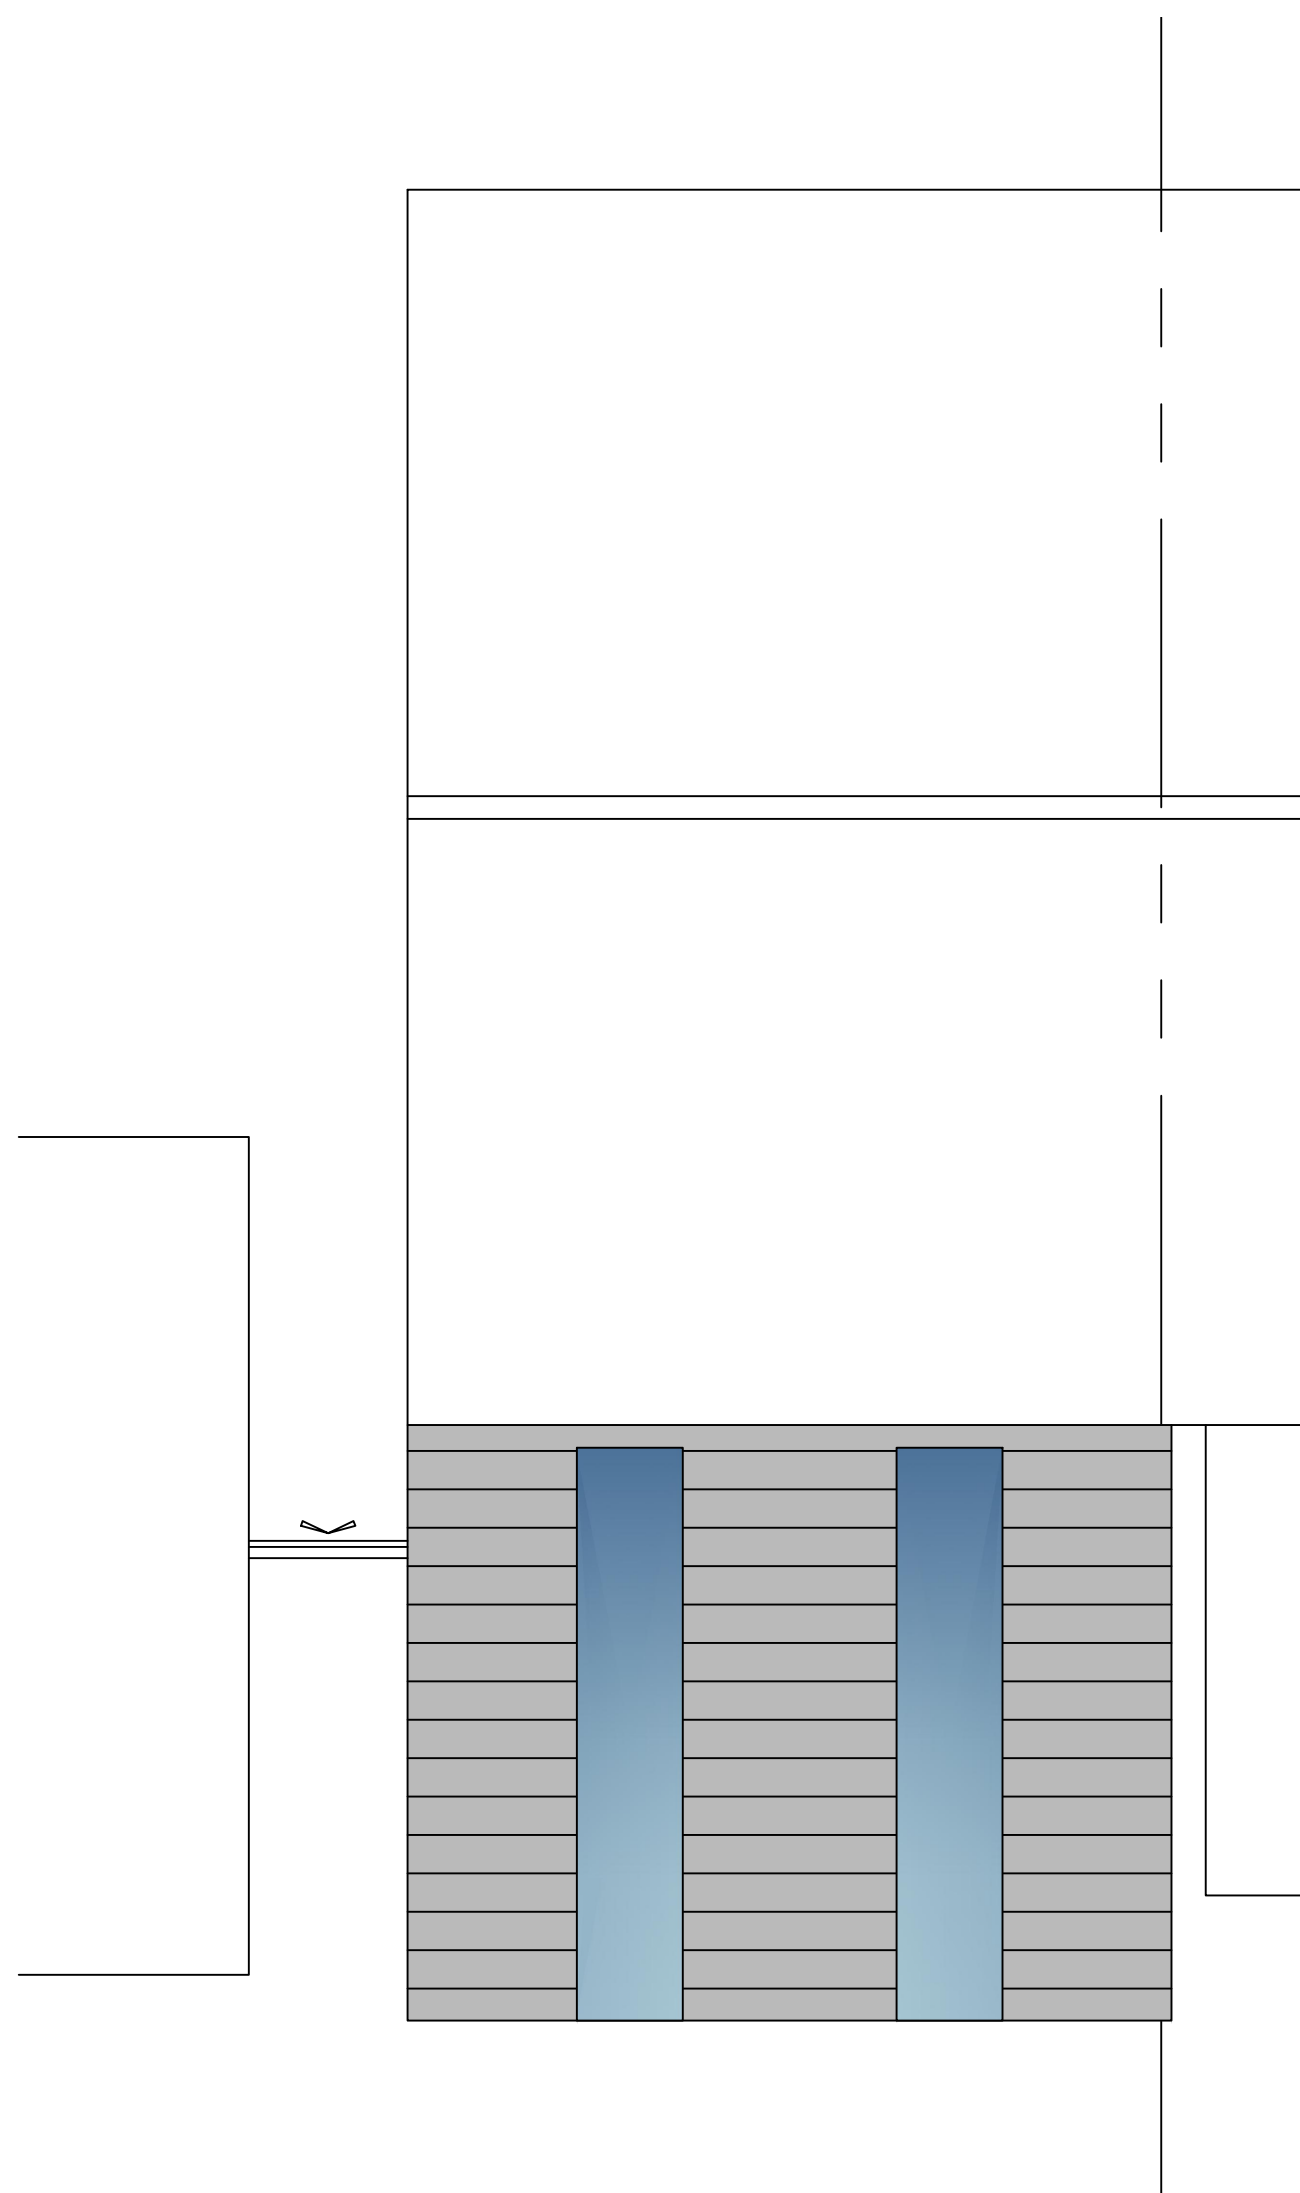

ROOF PLAN

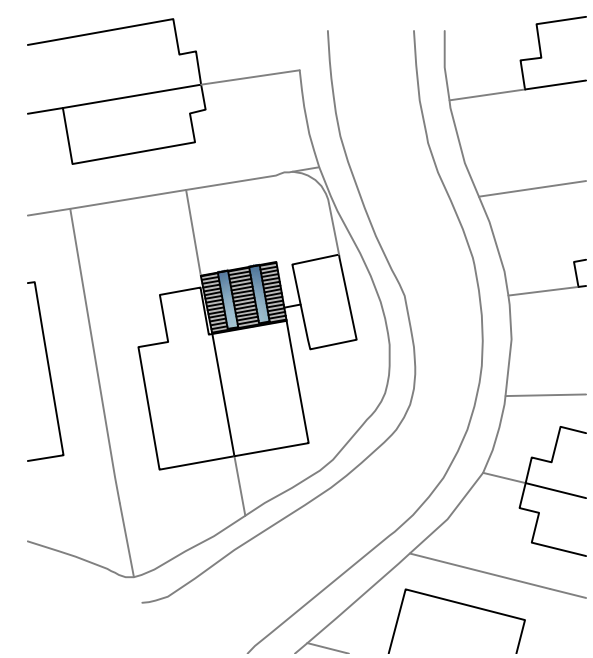

SITE PLAN

SCALE 1:500

P1 13.02.24 Planning Status

REVISION DATE DESCRIPTION



CLIENT
Mr & Mrs R Woodward

PROJECT
3 Whitemoss, Rochdale
Manchester OL12 7GF

DRAWING TITLE
Floor Plan & Elevations
as PROPOSED

SCALE DATE DRAWN CHECKED
Shown@A1 Feb'24 DT

DRG NO. REVISION
10922.02 P1