




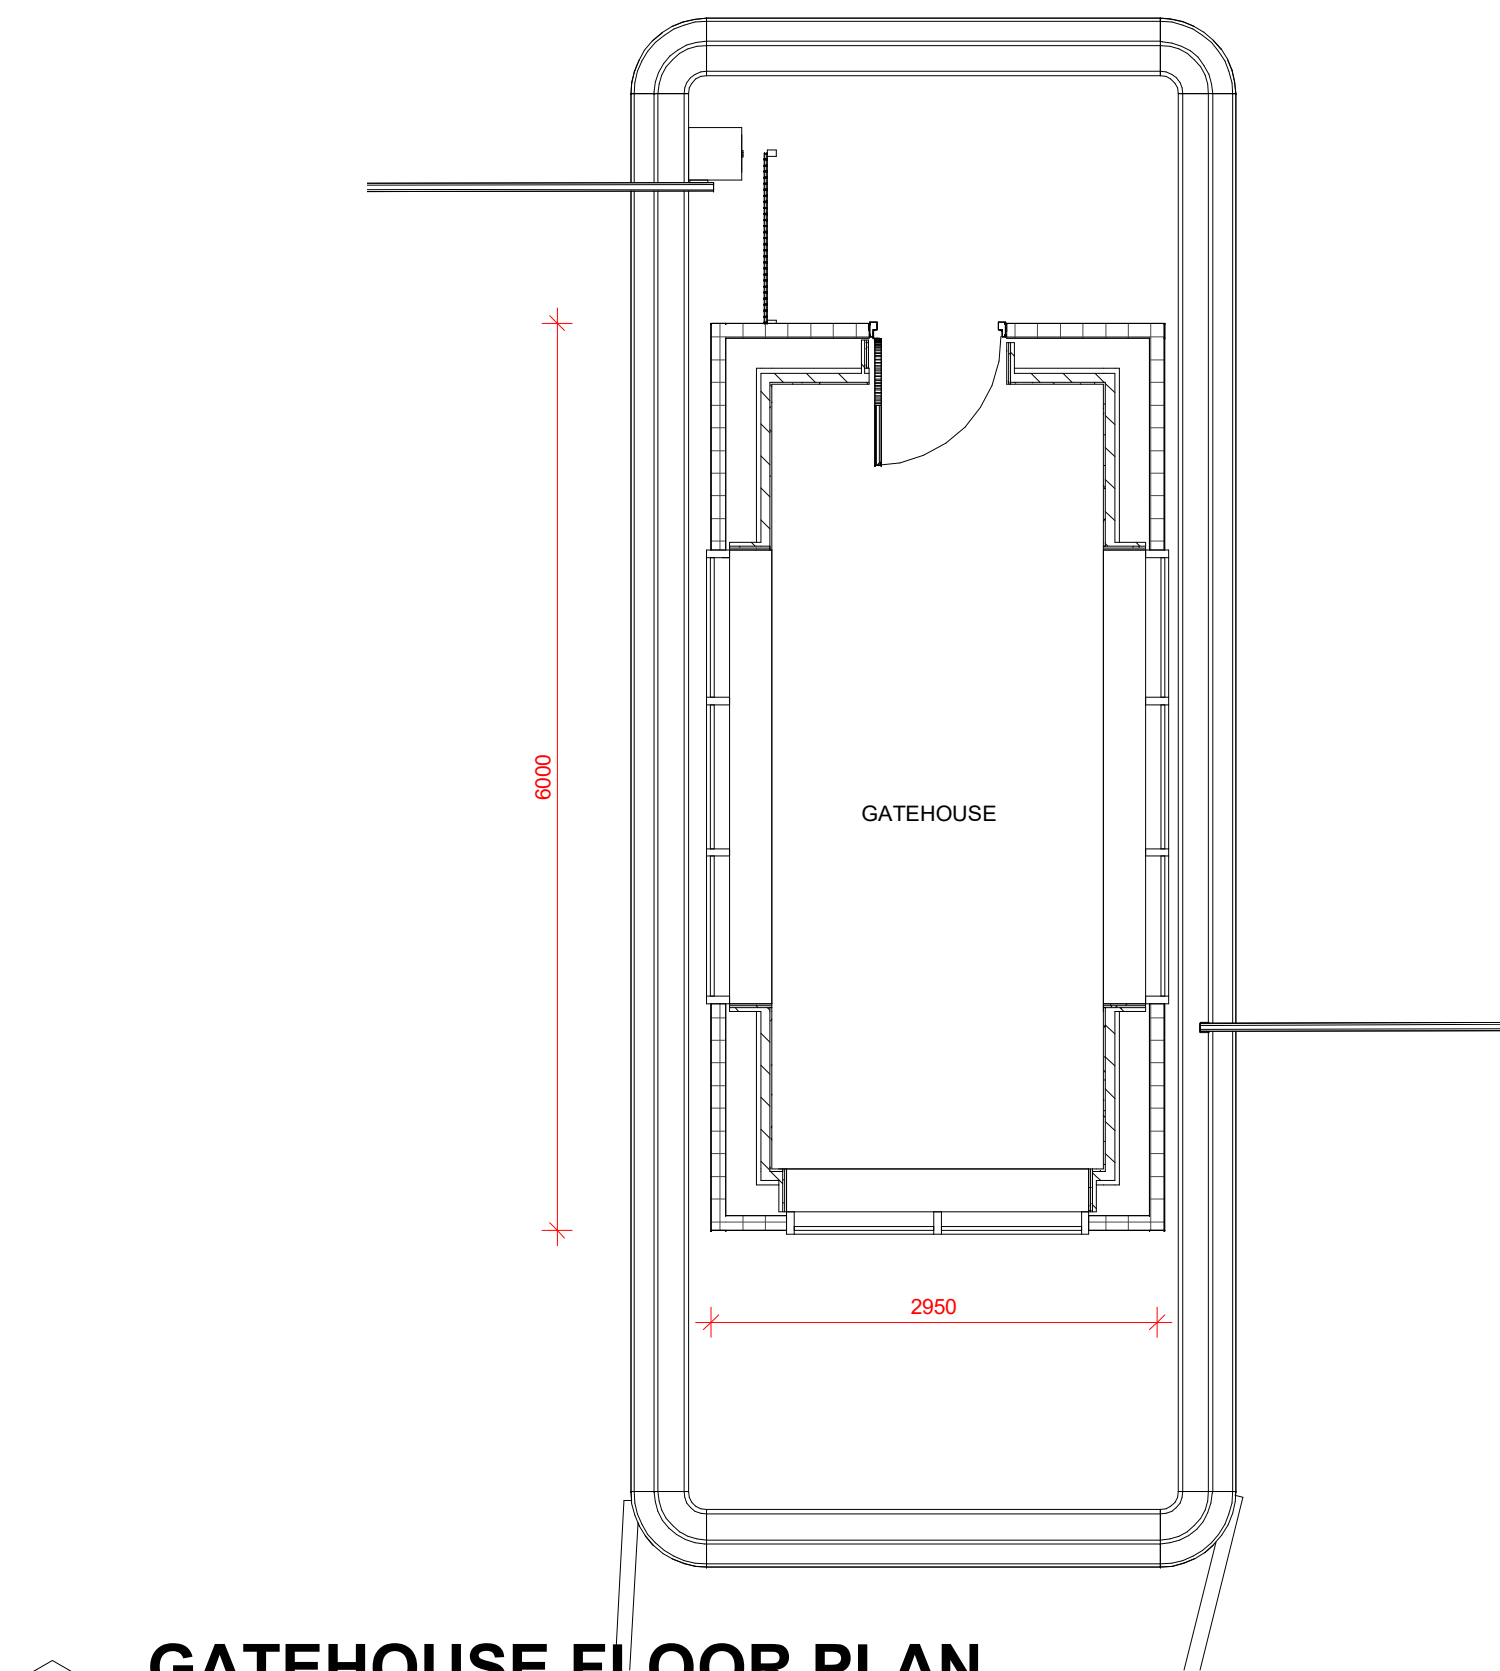


1 **GATEHOUSE FLOOR PLAN**
1 : 50

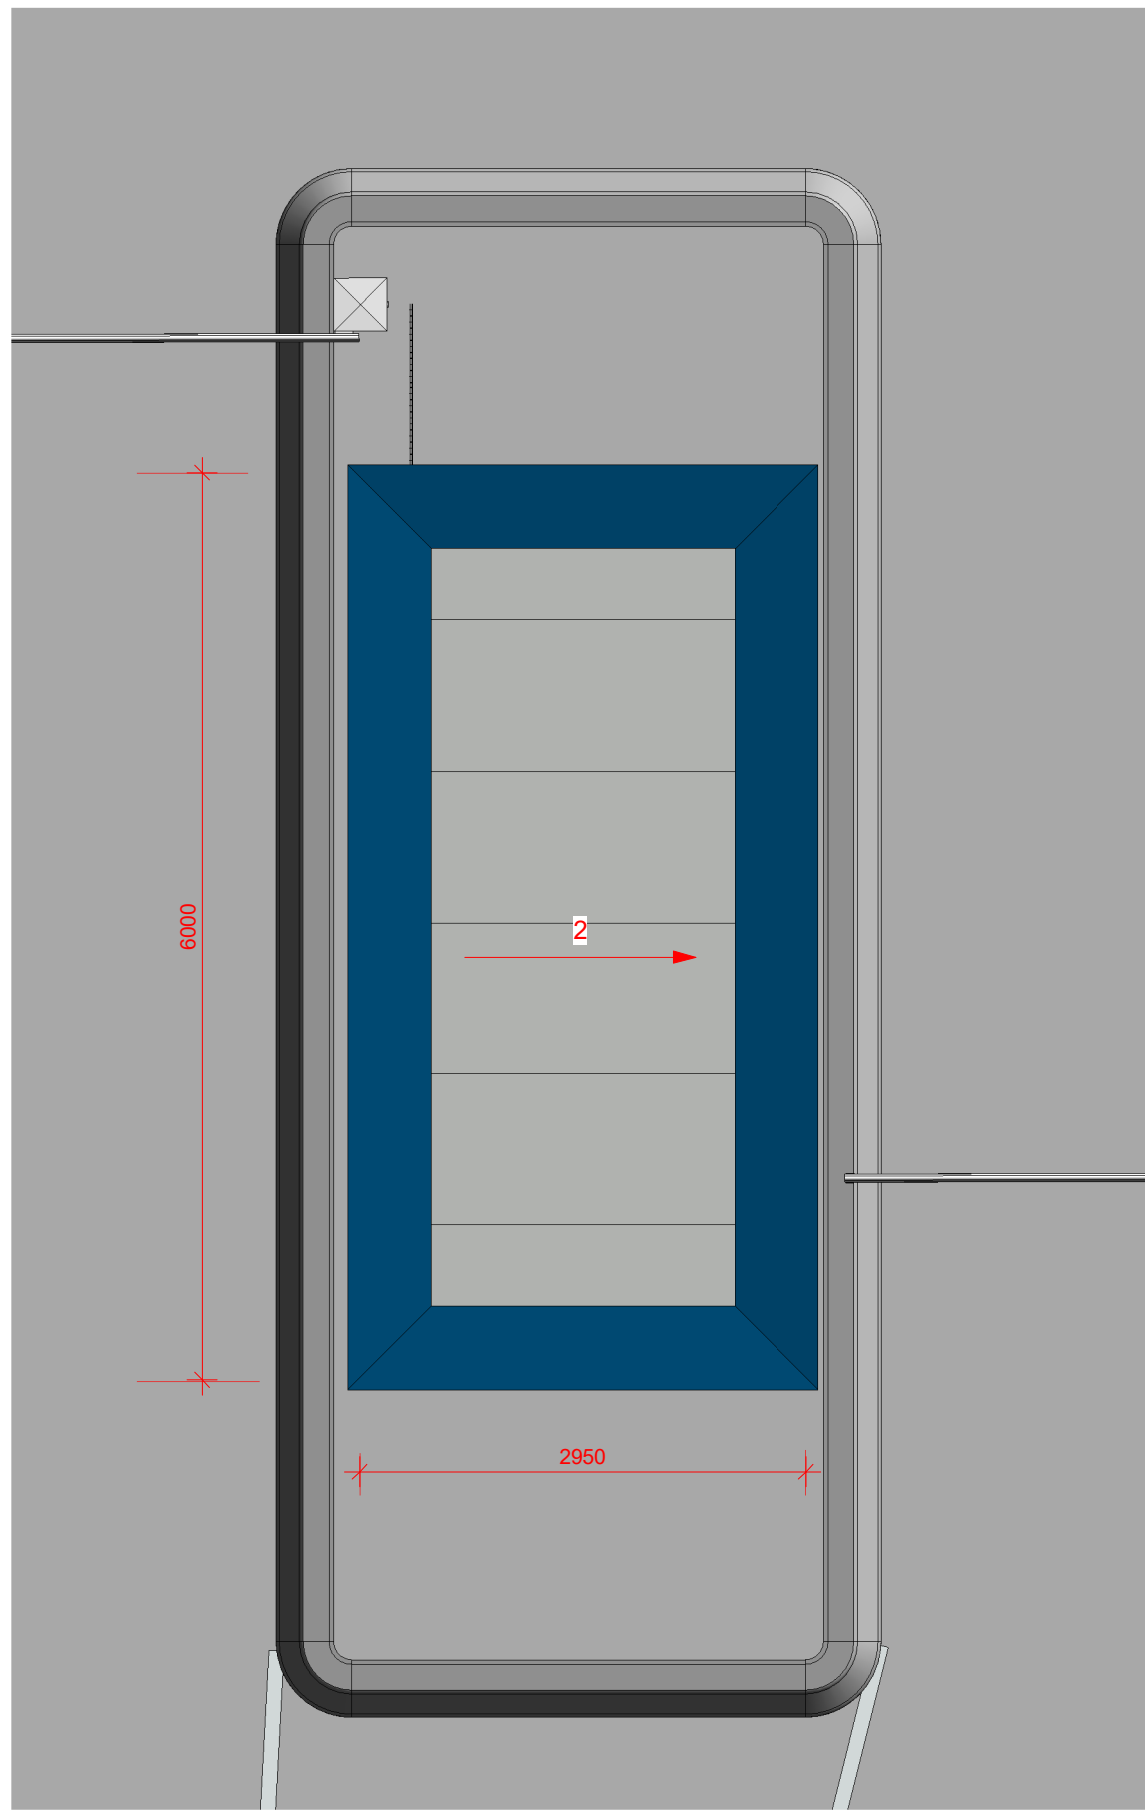


2 **GATEHOUSE ROOF PLAN**
1 : 50

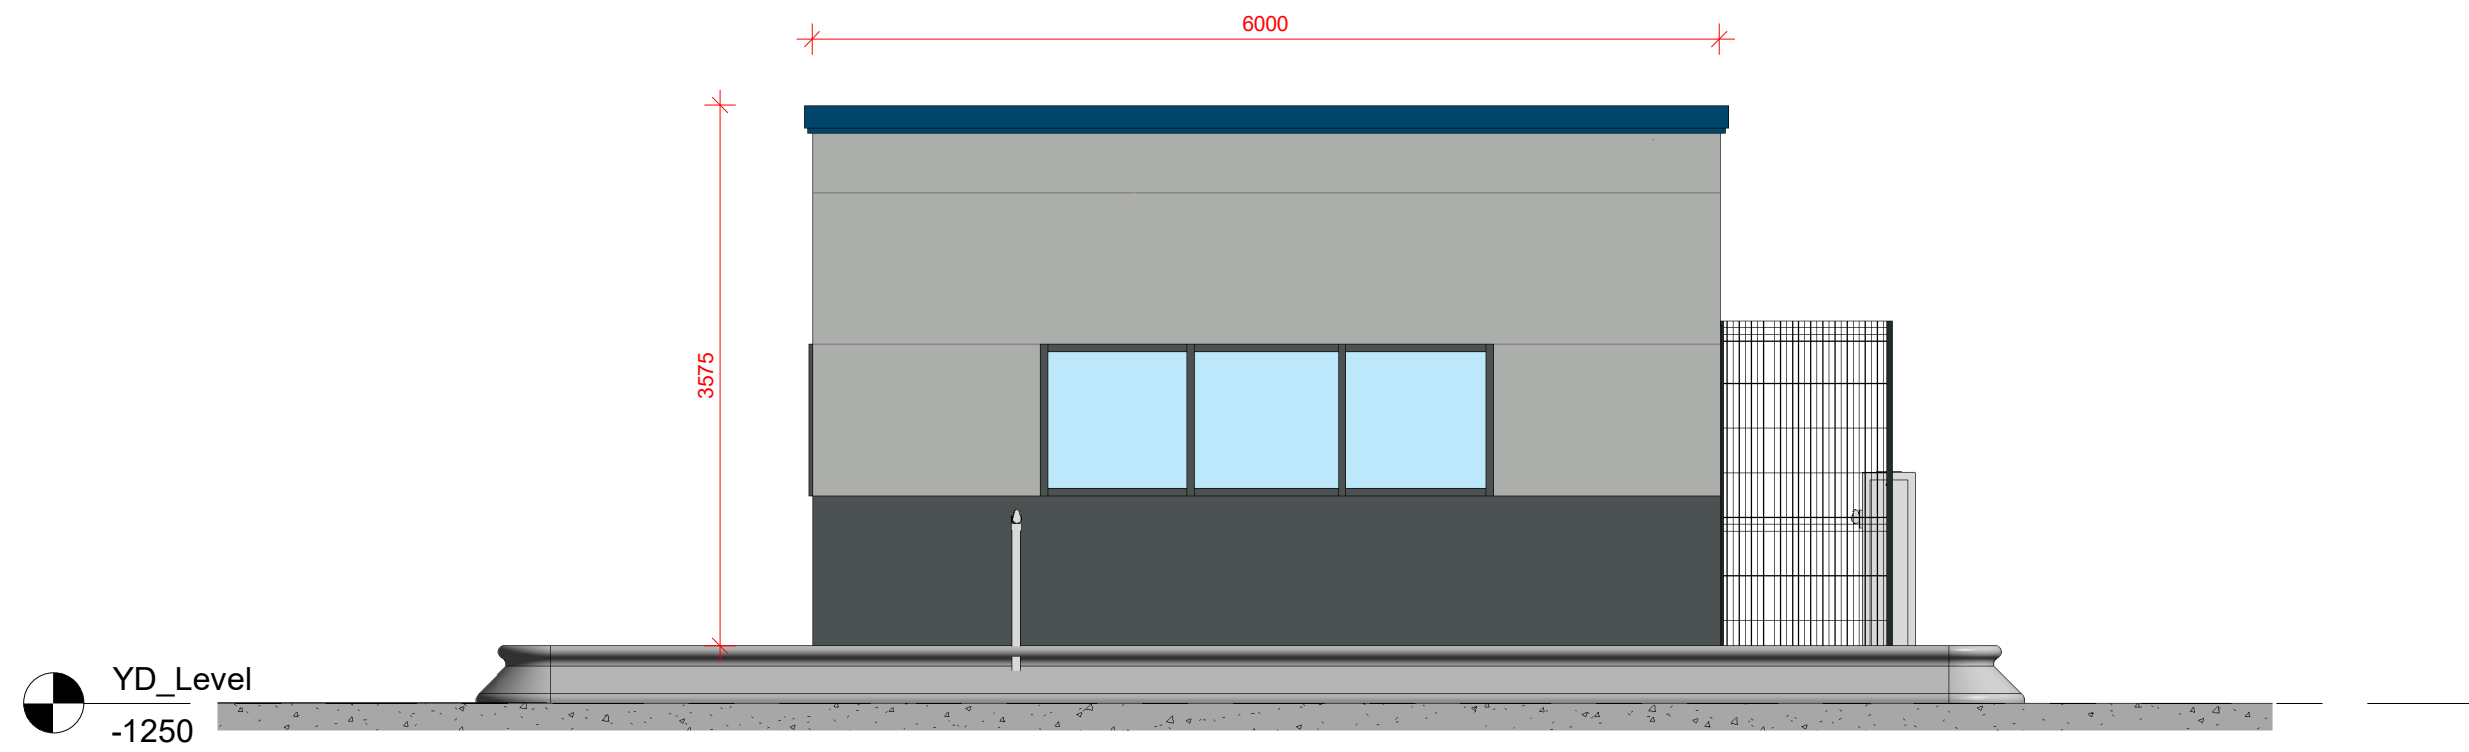


6 **EAST ELEVATION**
1 : 50

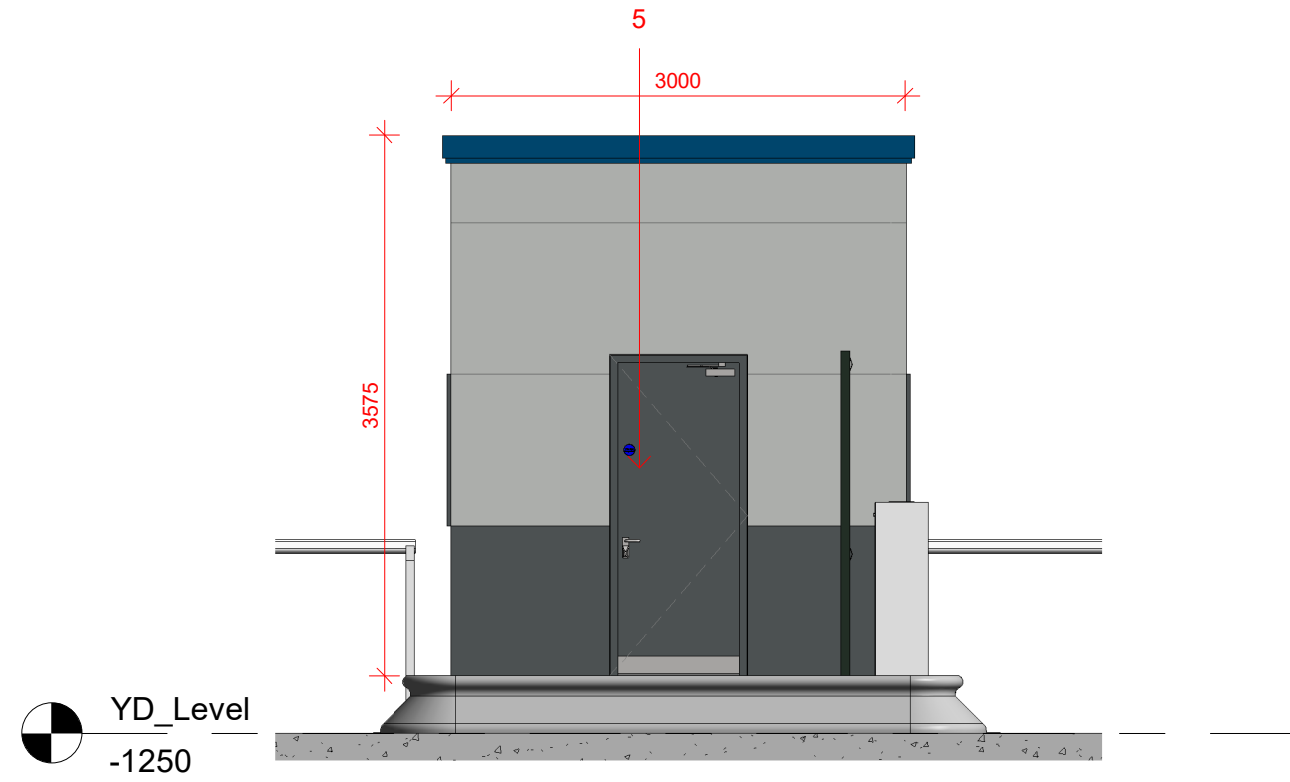


7 **NORTH ELEVATION**
1 : 50

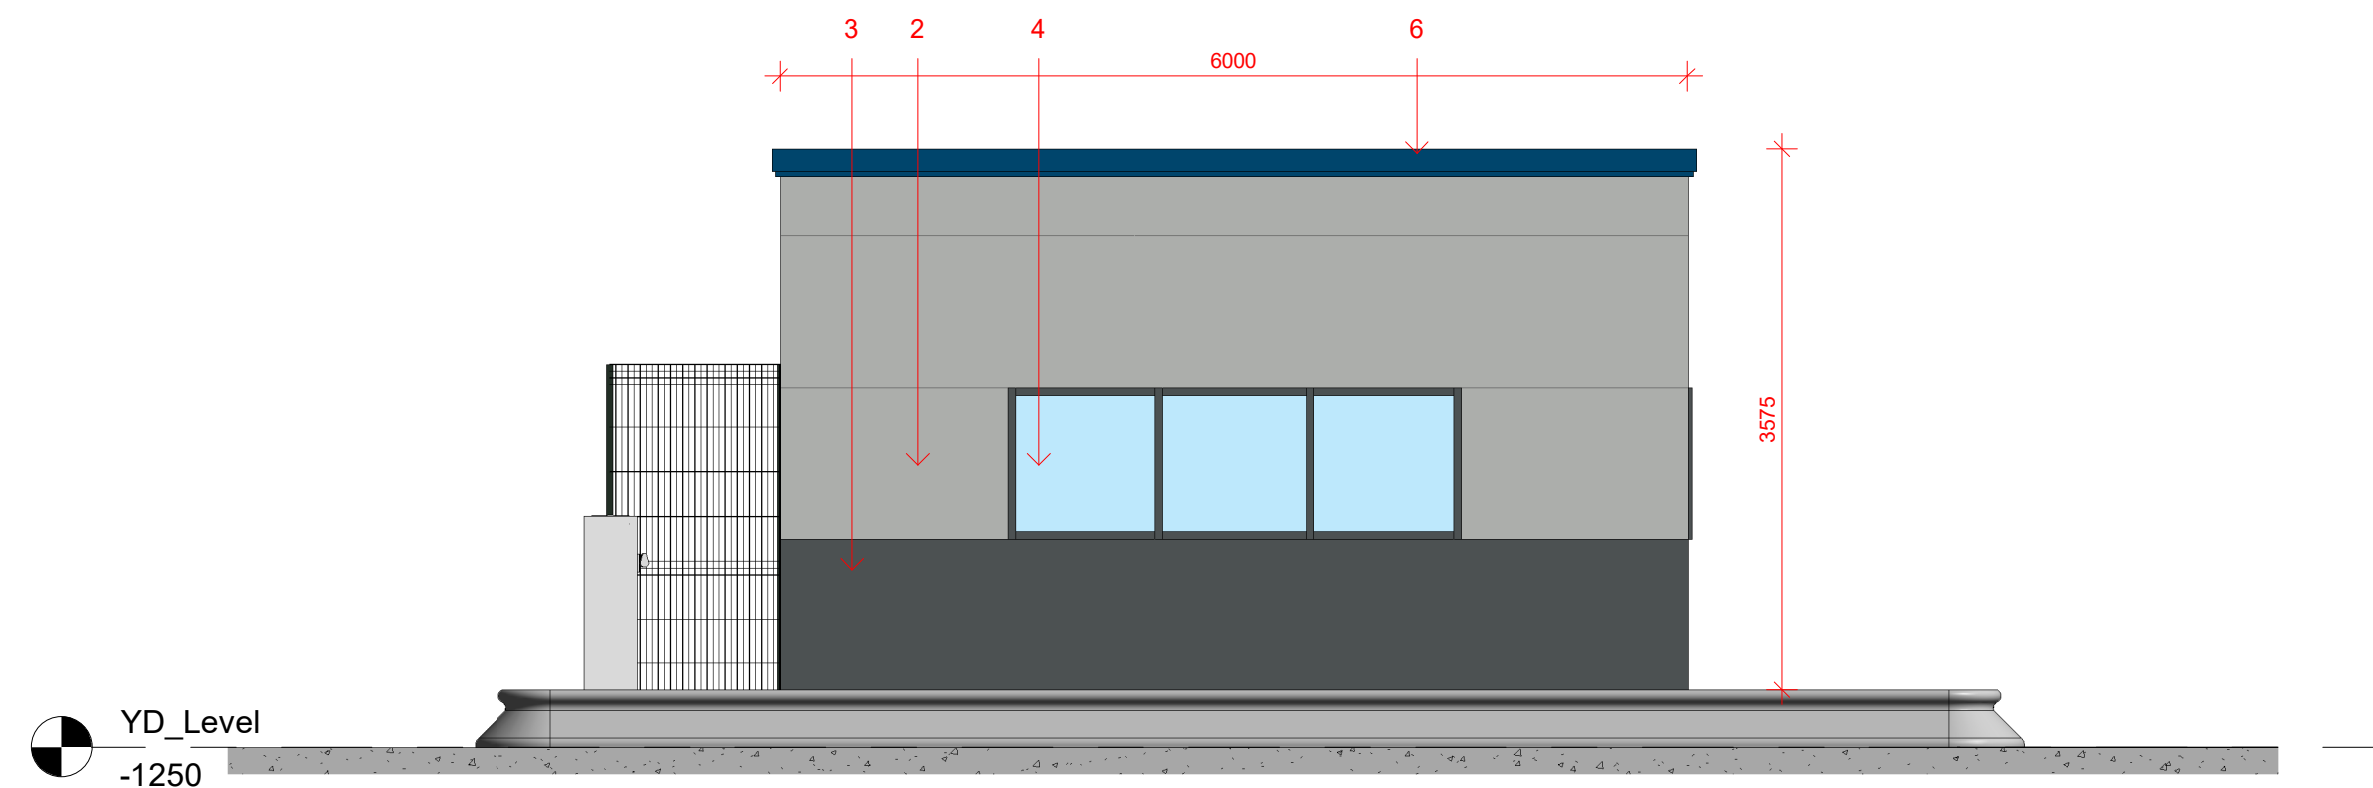


5 **WEST ELEVATION**
1 : 50

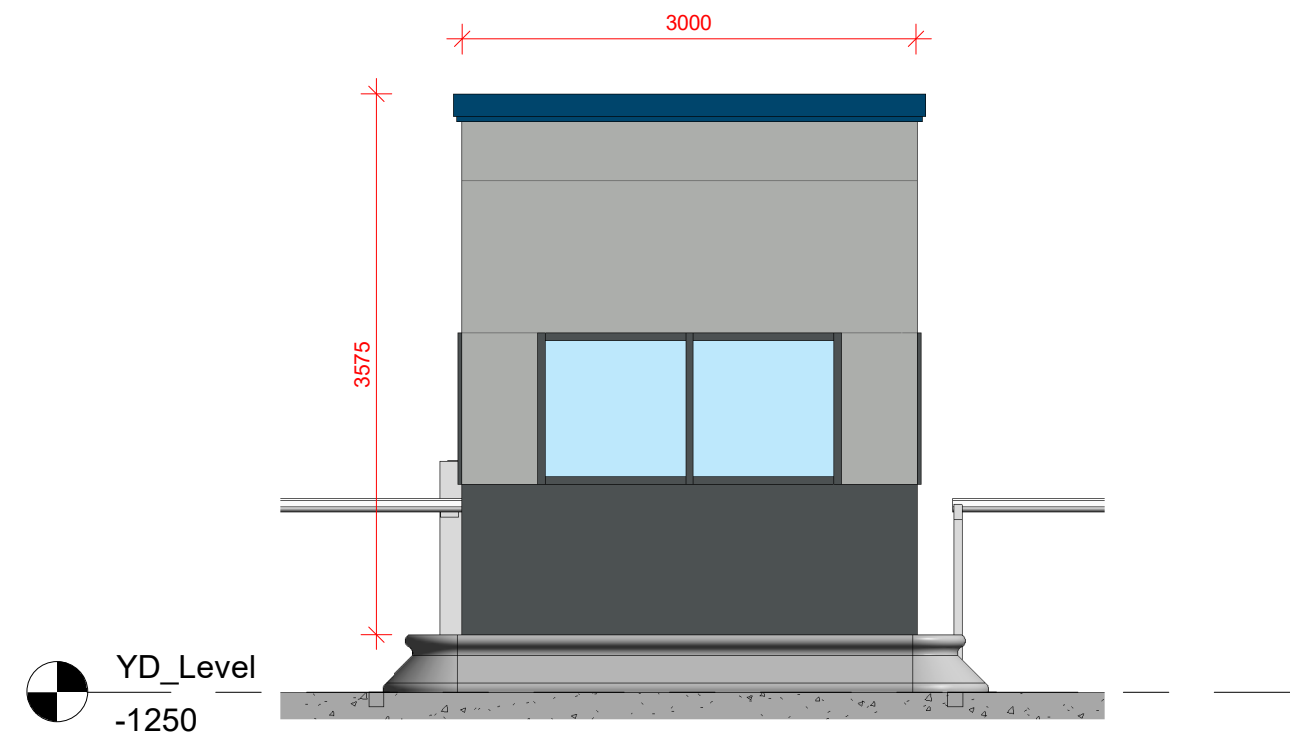

8 **SOUTH ELEVATION**
1 : 50

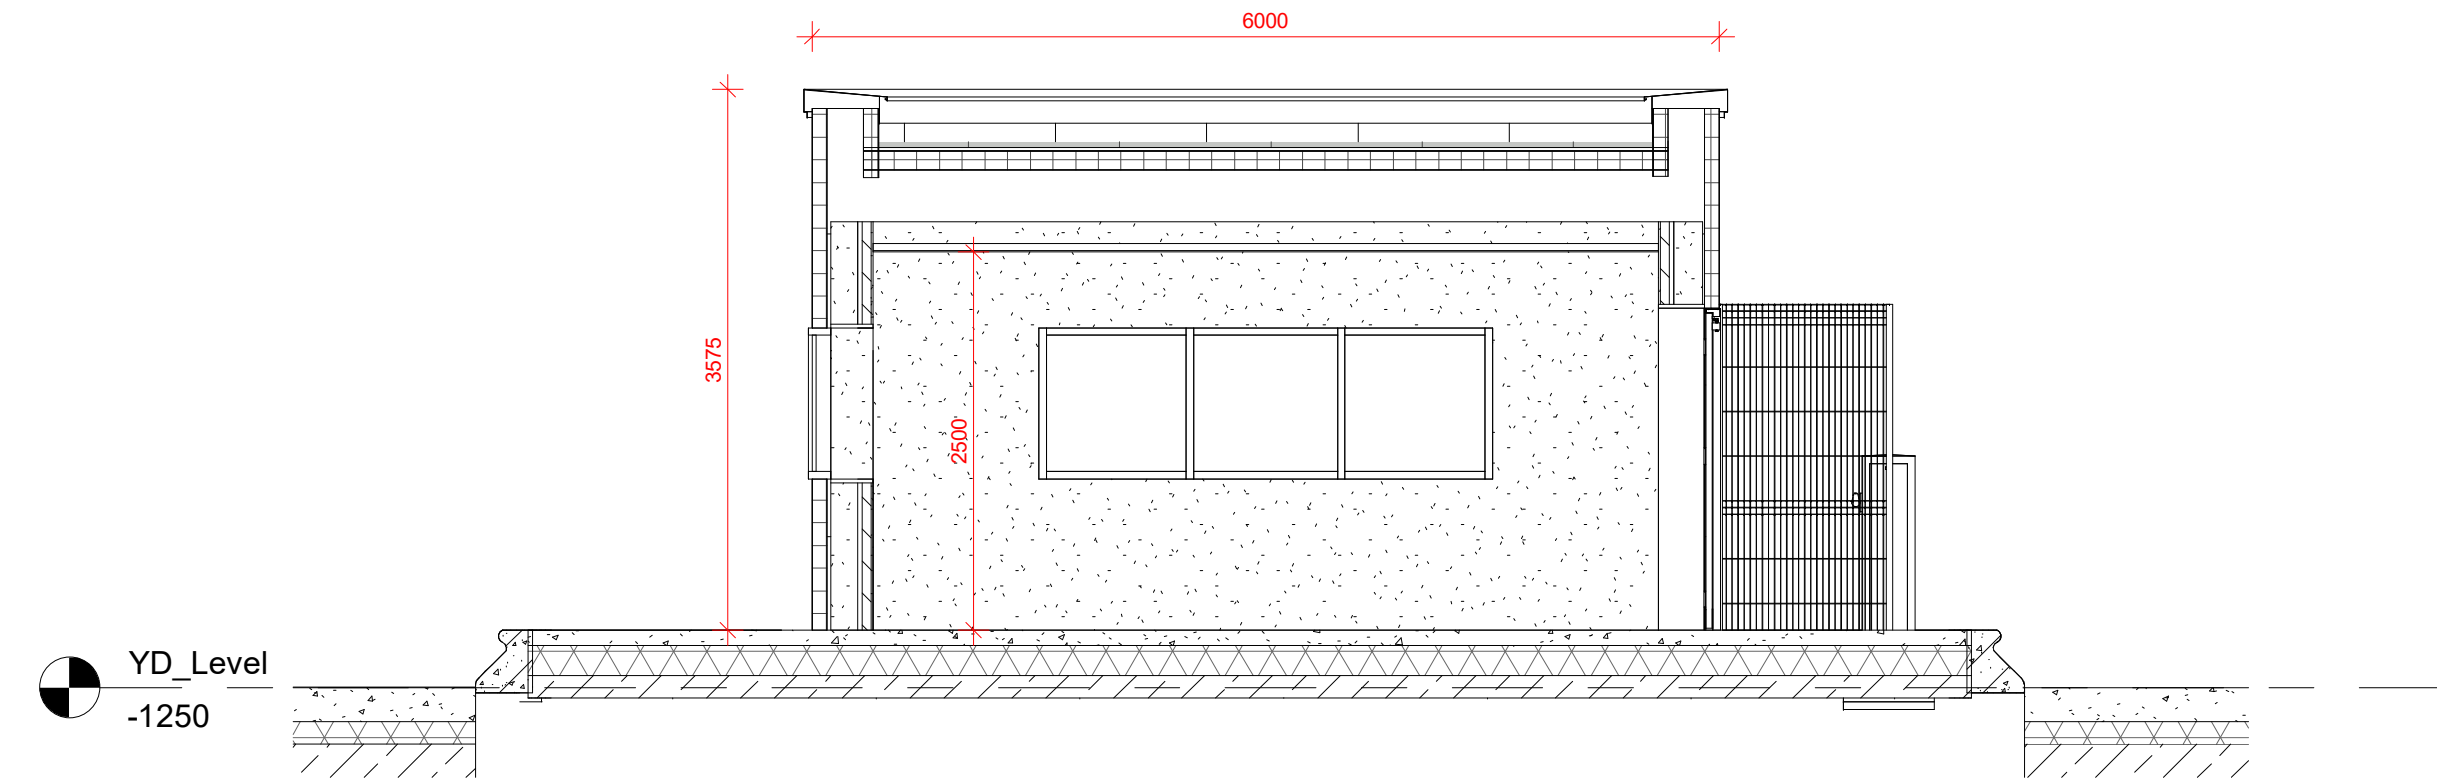

3 **SECTION**
1 : 50

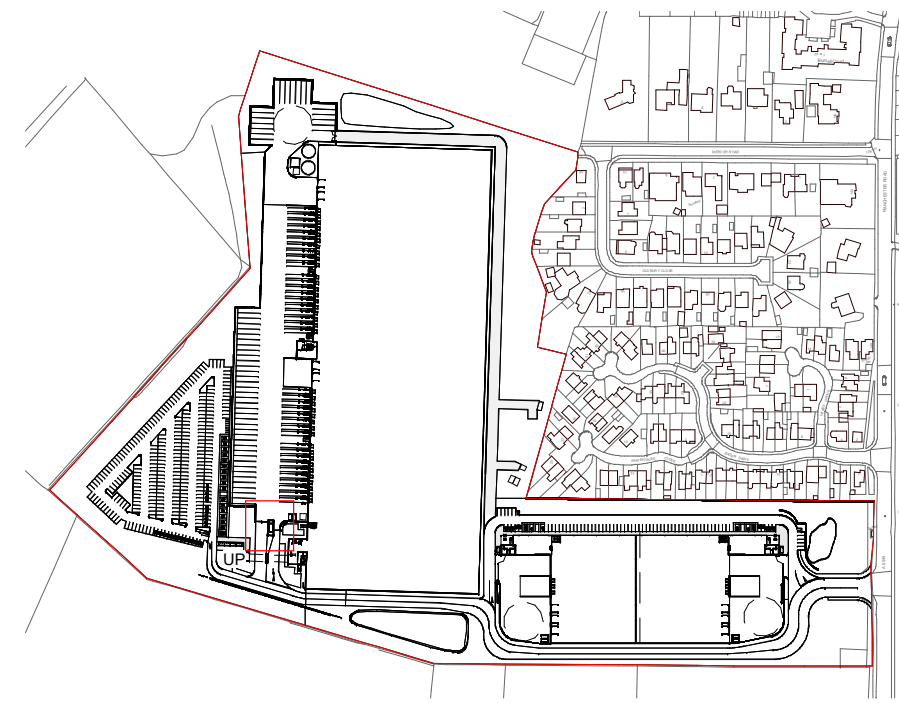

4 **LOCATION PLAN**
1 : 5000

Do not scale this drawing
ashton smith to be notified of discrepancies in figured dimensions
Contractors must check all dimensions from site
This drawing is copyright and is for use on this site only
This drawing is to be used solely for information as entitled
For other information refer to the latest revision of any cross referenced drawing



LOCATION PLAN:

NOTES:

MATERIALS KEY

- COMPOSITE CLADDING PANELS (TBC) - KYANITE RAL 5010
- COMPOSITE CLADDING PANELS (TBC) - MOONSTONE RAL 7035
- COMPOSITE CLADDING PANELS (TBC) - BASALT GREY RAL 7012
- ALUMINIUM FRAMED WINDOWS - FRAME: BASALT GREY RAL 7012
- EXTERNAL DOORS: RAL 7012
- PARAPET CAPPING - KYANITE RAL 5010

REV	DATE	DESCRIPTION	DRAWN BY	CHECK BY
P1		Initial Drawing Issue	JA	RR

PROJECT TITLE MANCHESTER ROAD, HEYWOOD			
DRAWING TITLE PROPOSED GATEHOUSE UNIT 3			
RIBA STAGE	STATUS	DRAWN BY	CHECKED BY
A1	As indicated	JA	RR
SHEET	SCALE	DATE	SUITABILITY
A1	As indicated	06/10/22	S3
DRAWING NO.	DATE	REVISION	REVISION
21157-ASA-00-EX.YD-D-A-0028_(S3-P1)		P1	
BIM MODEL NUMBER: 21157-ASA-ZZ-ZZ-M3-A-0001_(S0-P01)			

CLIENT Trammell Crow Company	
AshtonSmith Beyond Design	
Ashton Smith, Belvedere House, 2 Victoria Avenue, Harrogate, North Yorkshire, HG1 1EL Tel: 01423 522882 Fax: 01423 565104 www.ashtonsmith.co.uk	

JOB NO. 21157