


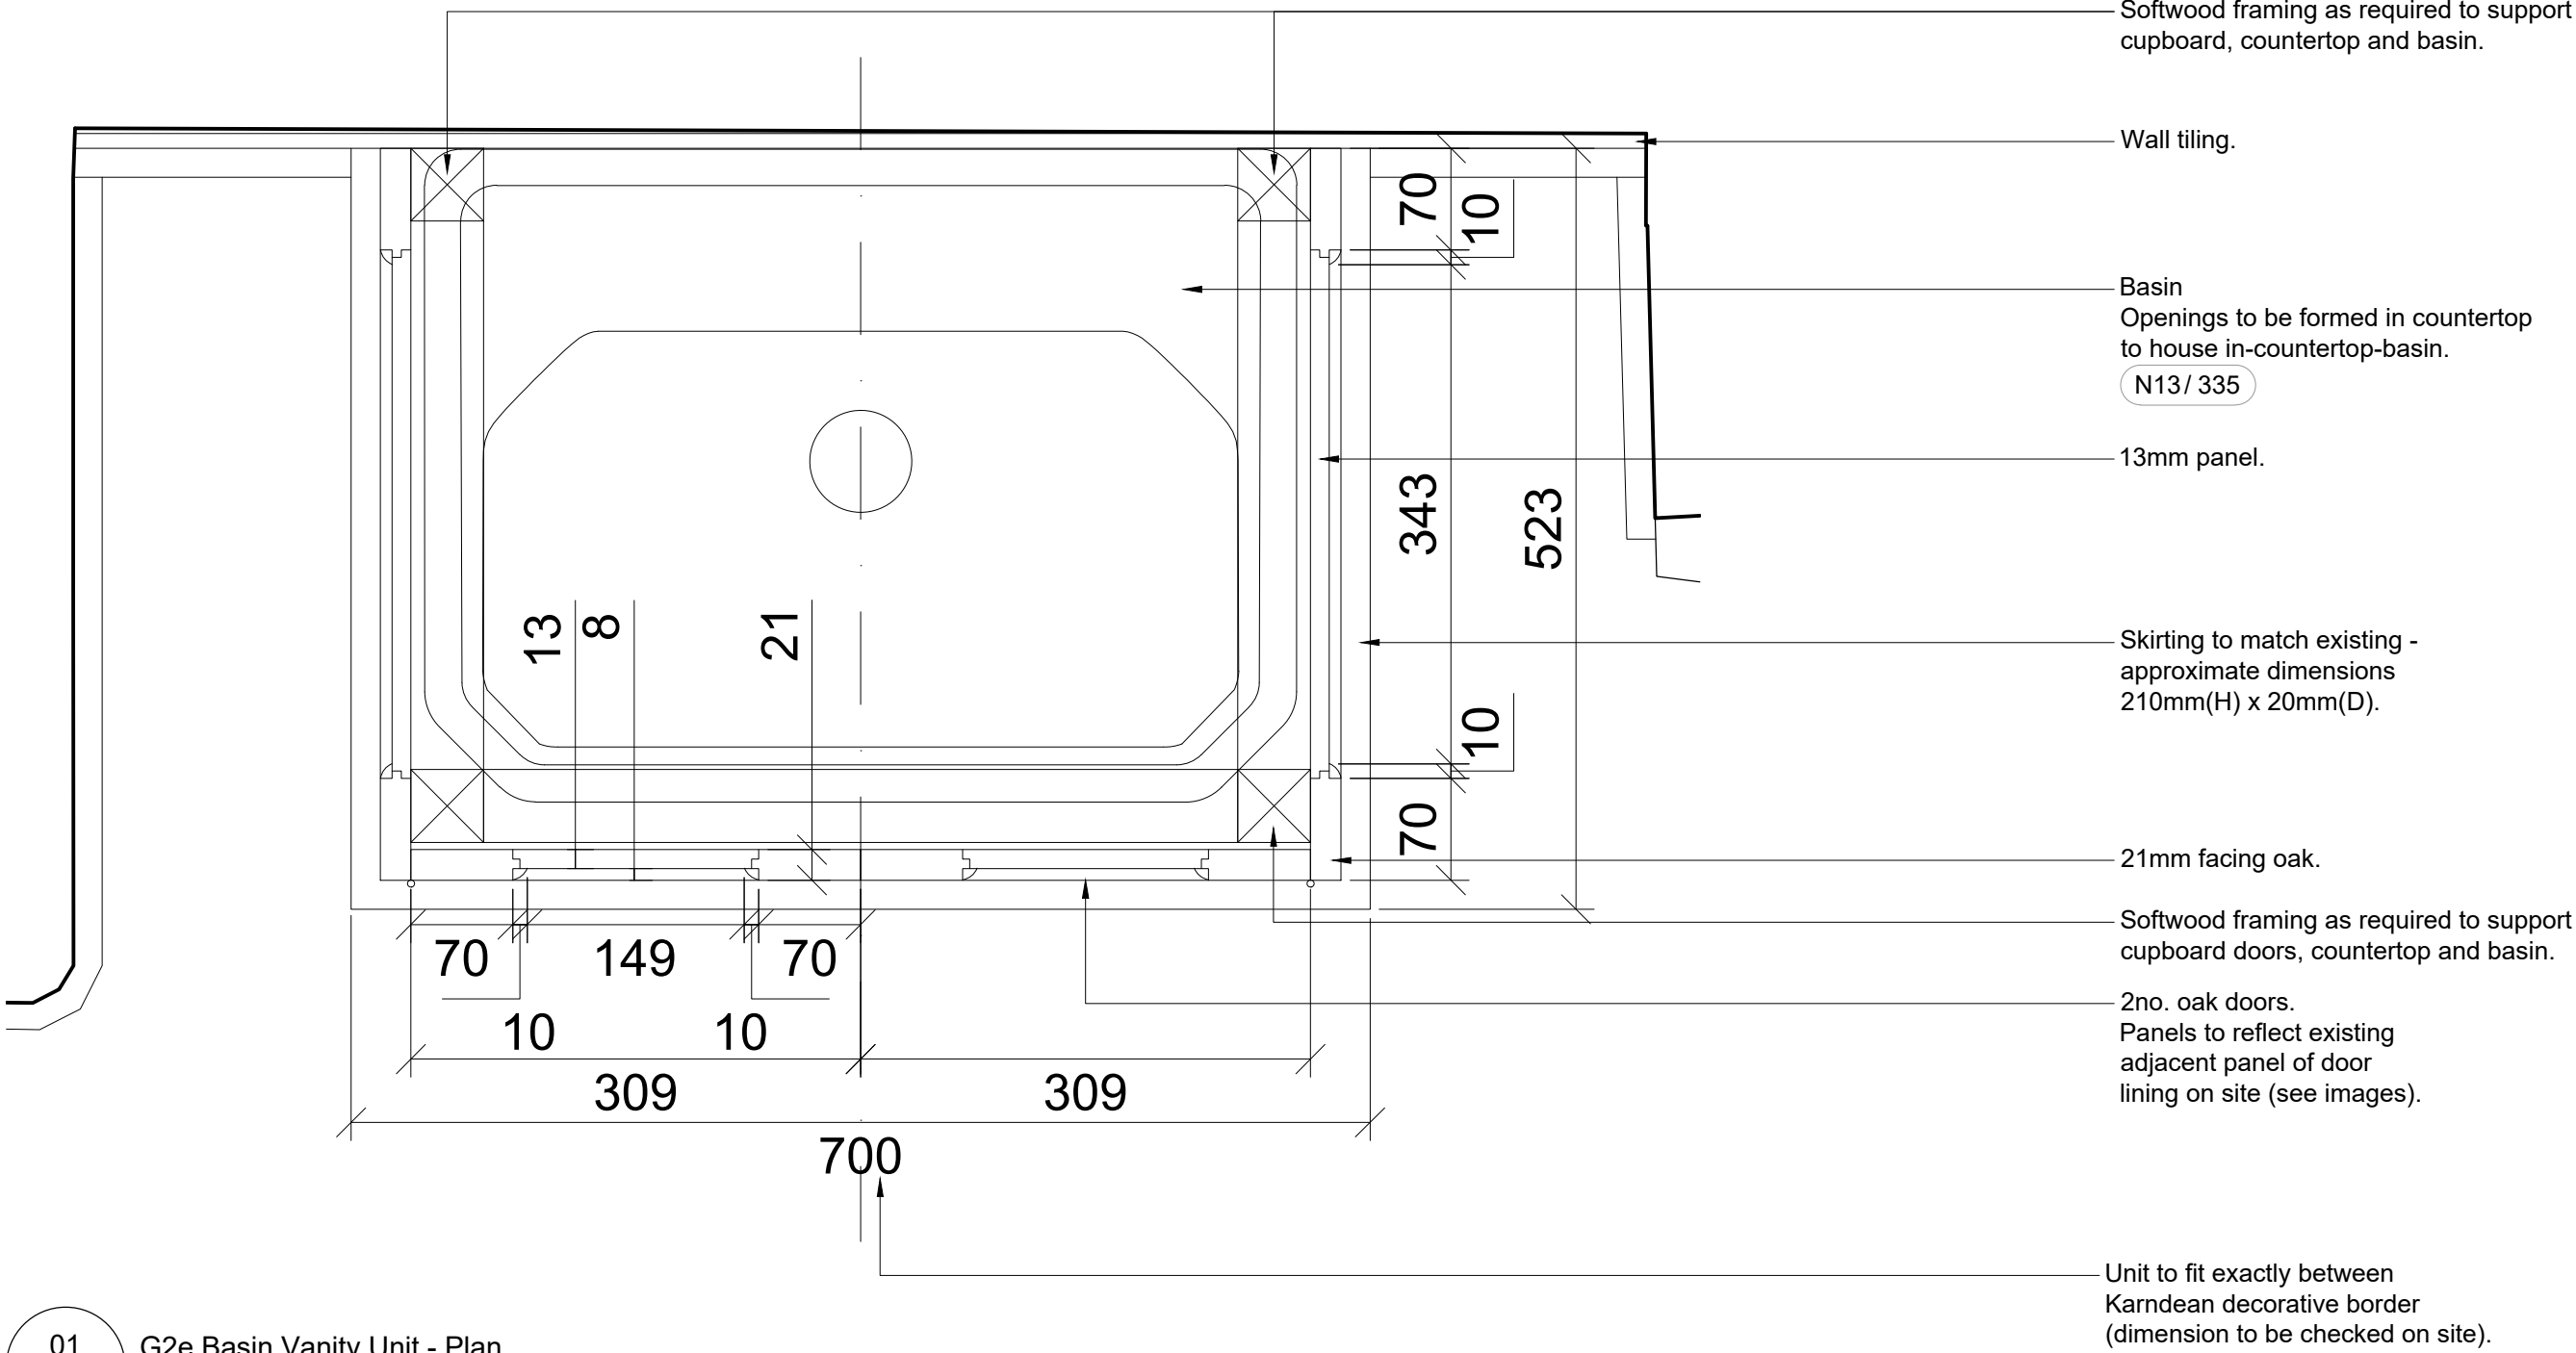

01 G2e Basin Vanity Unit - Plan
0091 Scale 1:5 @ A1



2no. cupboard door panels to reflect existing adjacent door lining panels on site.



Note:


Ironmongery to be provided by Red Chili Project Ltd.
To be instructed under separate cover.

Fixing of cupboard to be into the walls, NOT FLOOR, to avoid damage to Karndean flooring.


- Notes
- Any dwg format drawing is to be read in conjunction with and at the scale of the accompanying pdf.
 - Where colours other than black or grey are used, the drawing must be plotted in colour.
 - For status 'C' (Construction) drawings all dimensions are to be checked on site by the contractor, scaling is for Local Authority purposes only.
 - Unless otherwise indicated, all dimensions are in millimeters.
 - All information on this drawing is to be read in conjunction with the relevant Donald Insall Associates specification and trade contractors' drawings and information by specialists.
 - In the event of any discrepancy, please contact us immediately.
 - This drawing may contain survey information by others and is to be used solely for the purposes for which it was issued.
 - These are uncontrolled documents issued for information purposes only. If you have any queries regarding the drawings, please contact DIA immediately.
 - Please note DIA cannot be held responsible for any errors arising from changes made to an uncontrolled dwg file.

© 2019 DONALD INSALL ASSOCIATES LTD


Status codes			
S0	Work in Progress	D1	Suitable for Costing
S1	Suitable for Co-ordination	D2	Suitable for Tender
S2	Suitable for Information	D3	Suitable for Contractor Design
S3	Suitable for Review & Comment	D4	Suitable for Manufacture/Procurement
S4	Suitable for Stage Approval		
A1,A2,A3, An etc.	Approved and accepted as stage complete		
B1,B2,B3, Bn etc.	Partially signed off: with minor comments from the Client		
CR	Construction Record		

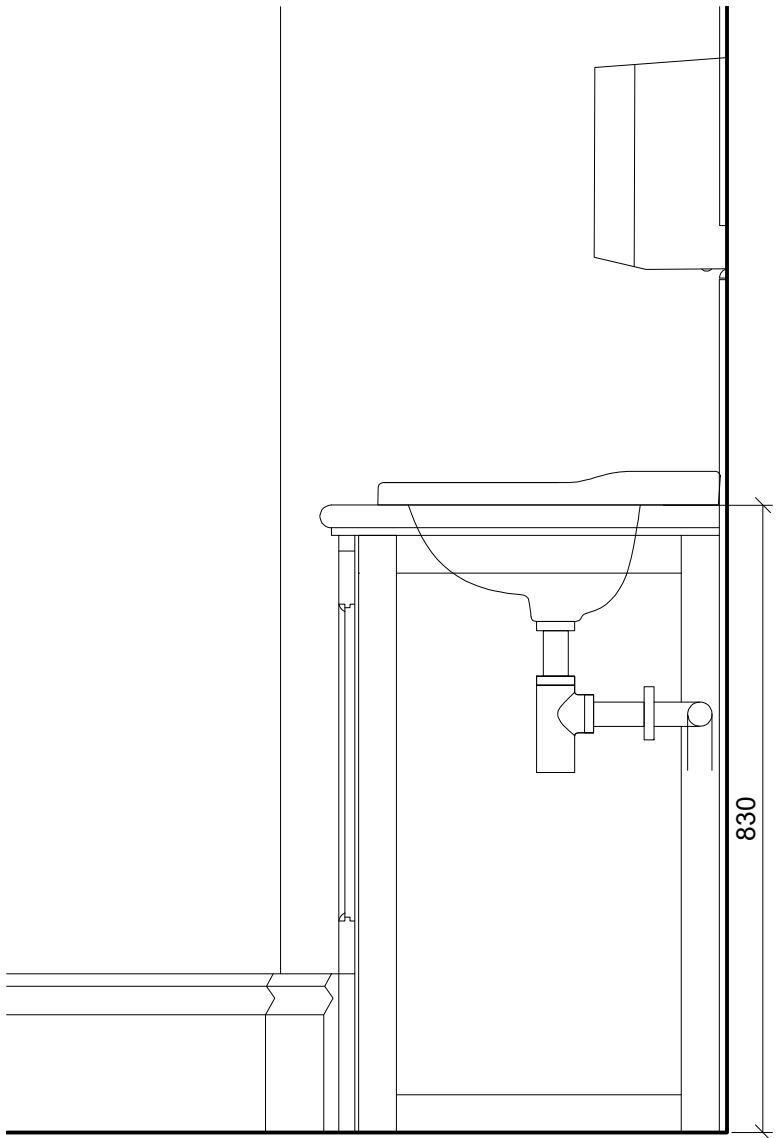


02 G2e Basin Vanity Unit - Section
0091 Scale 1:10 @ A1

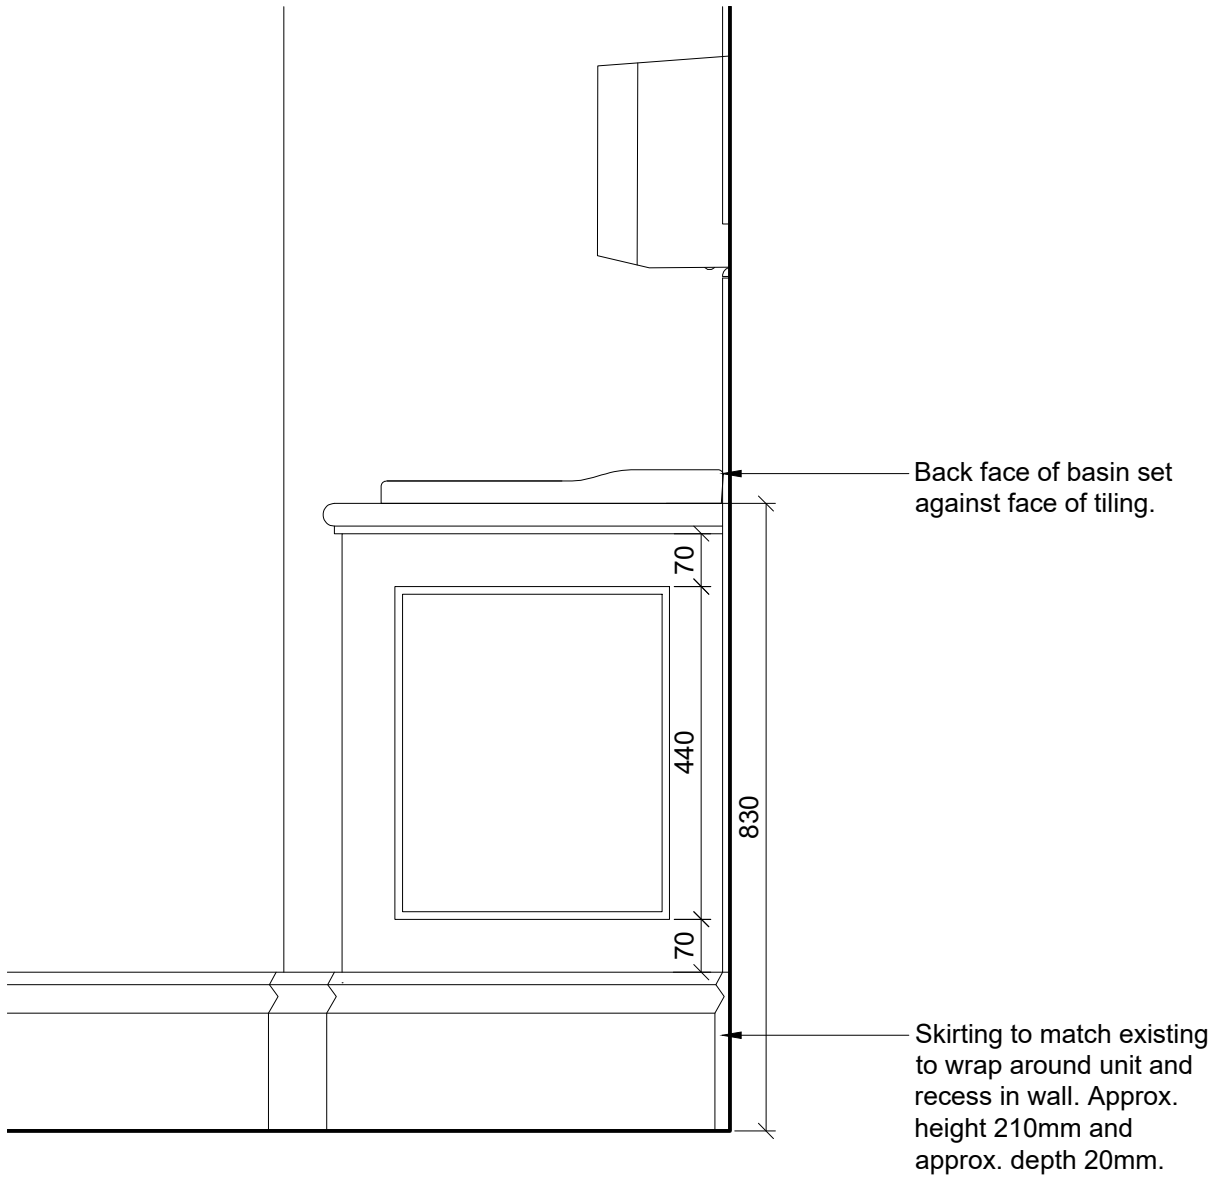

03 G2e Basin Vanity Unit - Side Elevation
0091 Scale 1:10 @ A1

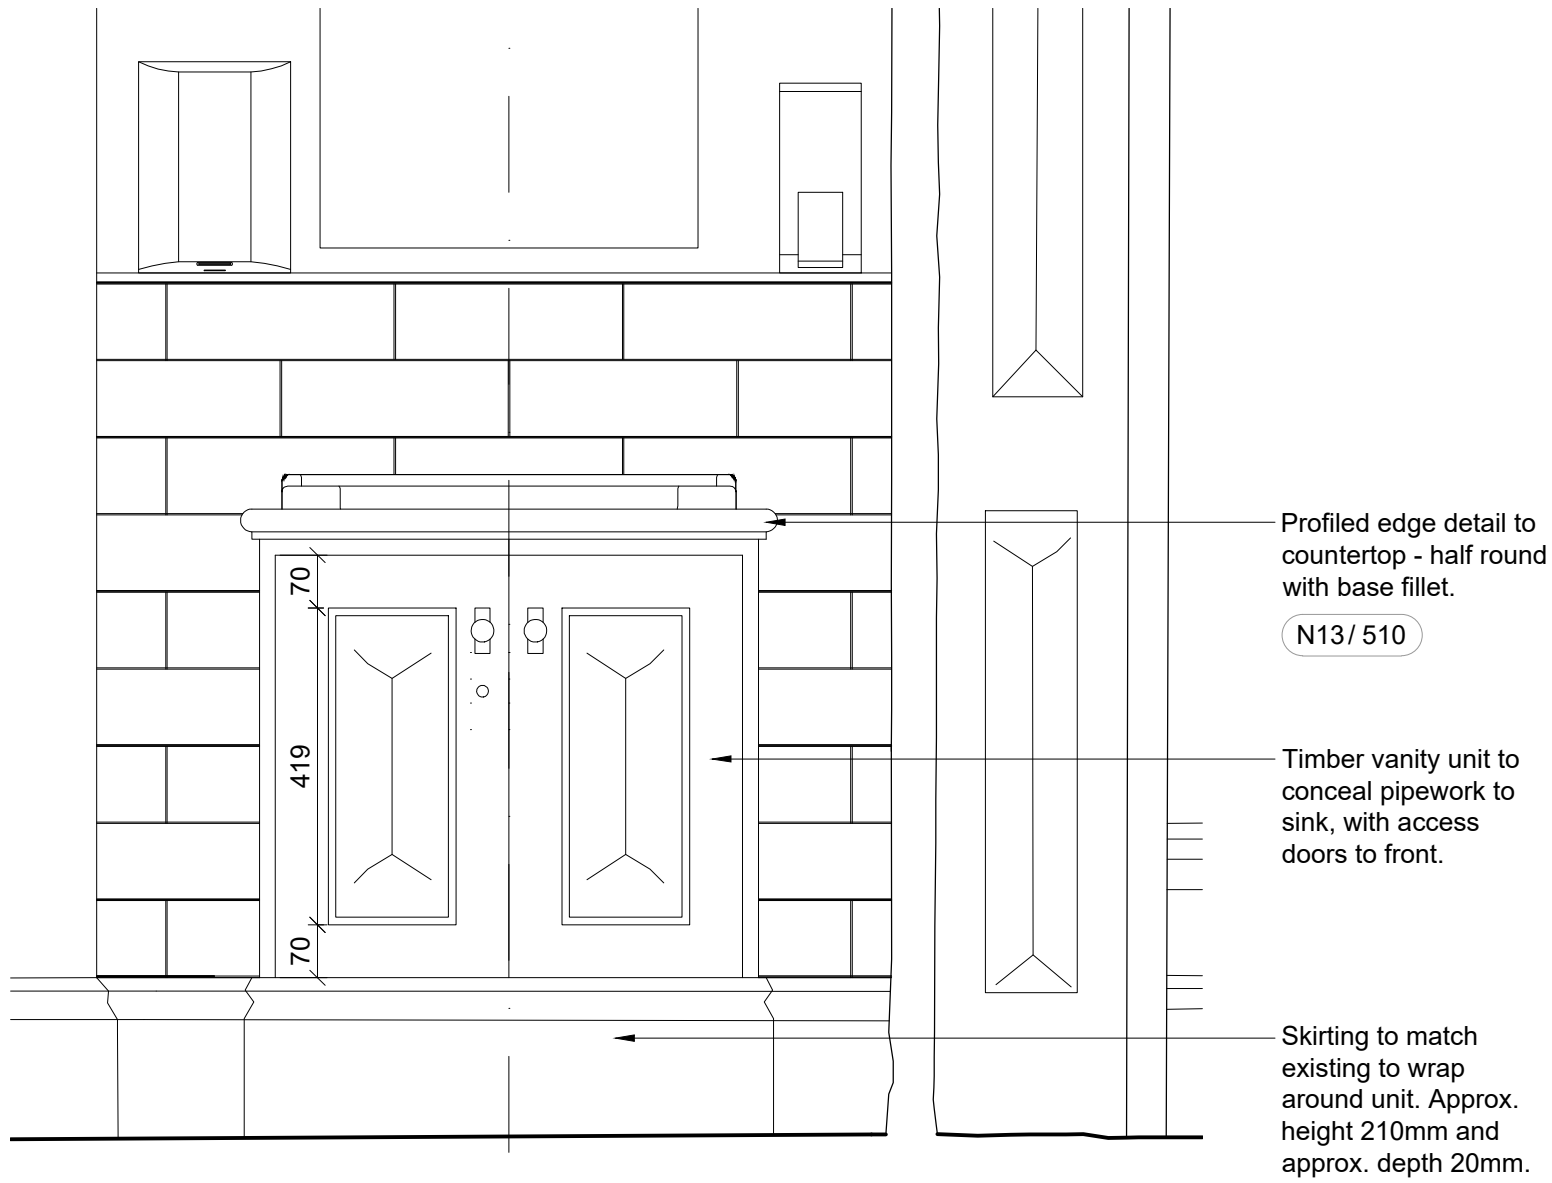

04 G2e Basin Vanity Unit - Front Elevation
0091 Scale 1:10 @ A1

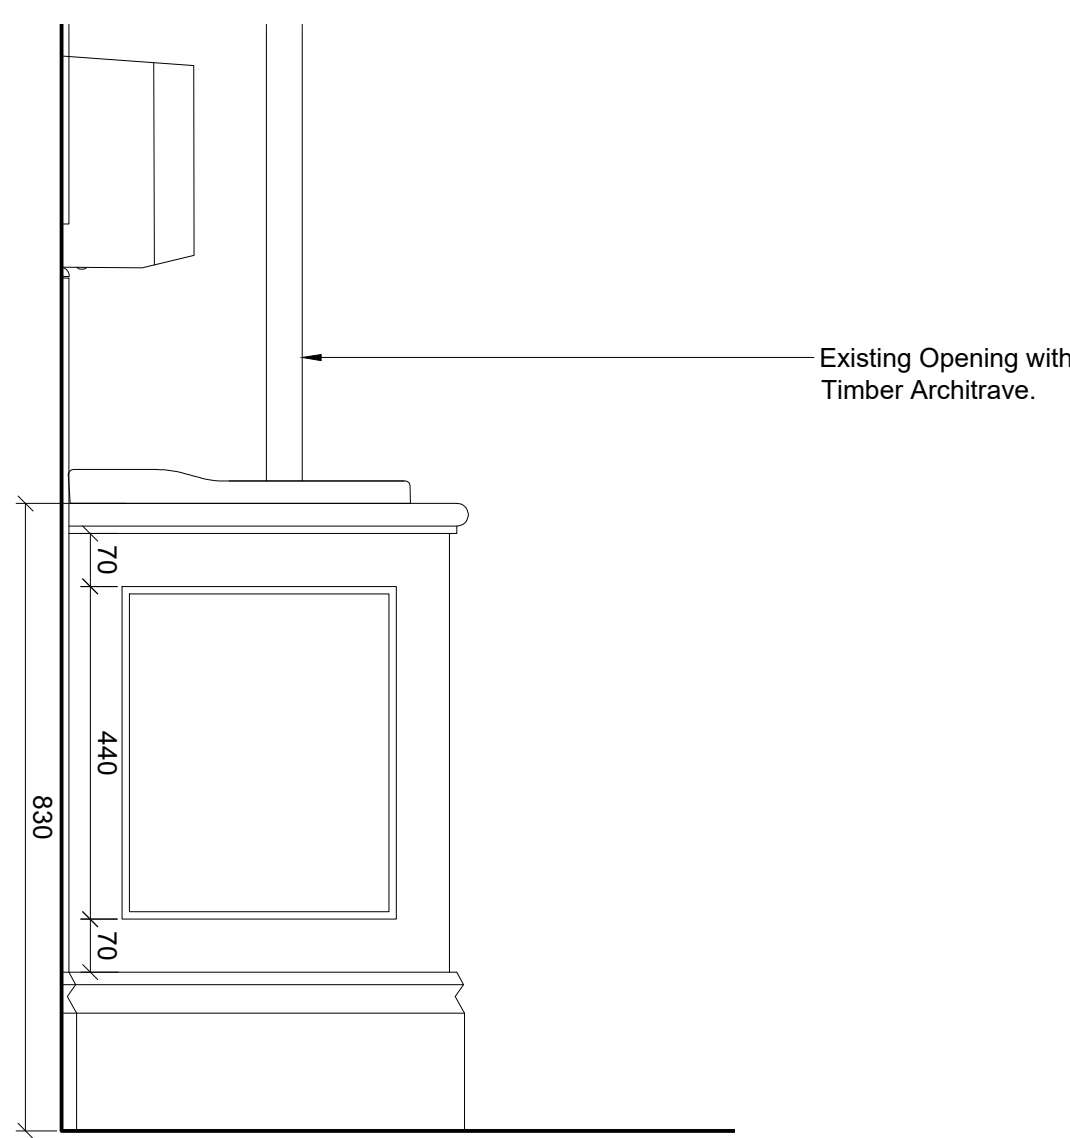

05 G2e Basin Vanity Unit - Side Elevation
0091 Scale 1:10 @ A1

C01	02-06-23	SZG	RZM	Initial Issue			
Rev	Date	Dwn	Auth	Revision			
Scale A1@		Status	Purpose of issue				
VAR		CR	For Construction				
File Name							
RTH - DIA - ZZ- 10 - DR- A - 0091							C01
Project	Originator	Volume	Level	Type	Role	Number	Revision

Rochdale Town Hall
for Rochdale Development Agency

G2e Basin Vanity Unit
Gender Neutral WC's - Phase 2