



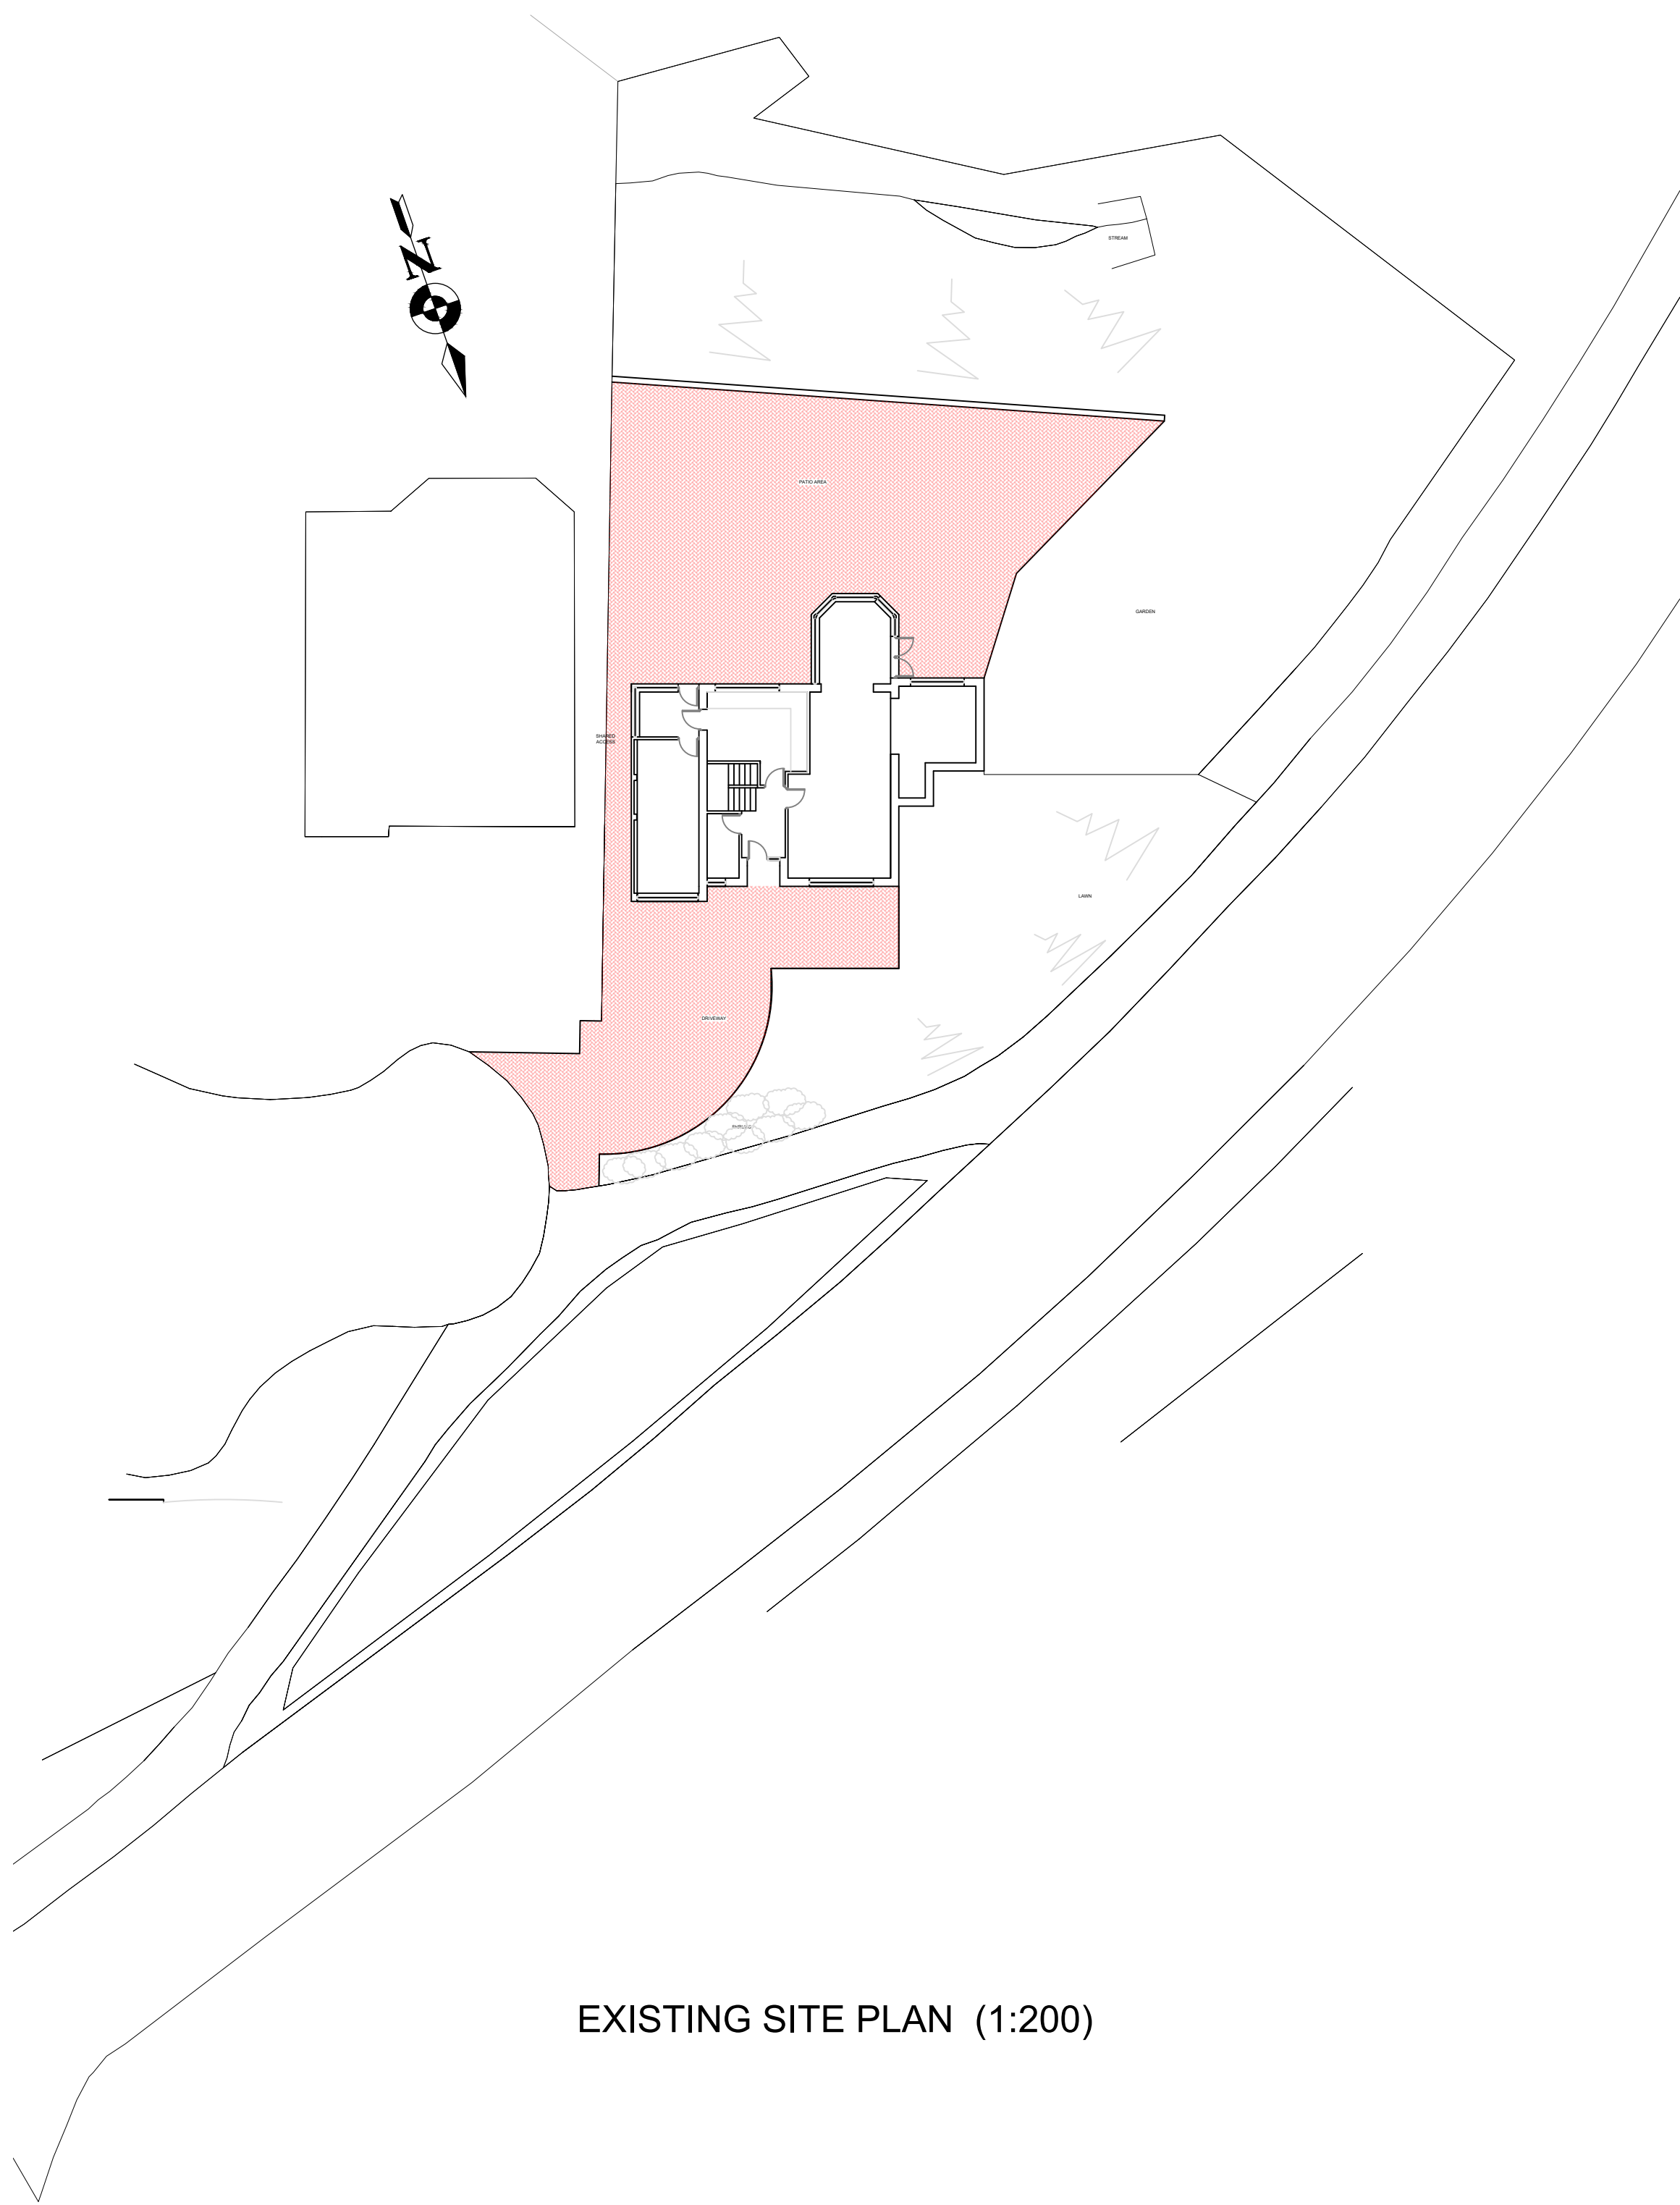

EXISTING SITE PLAN (1:200)

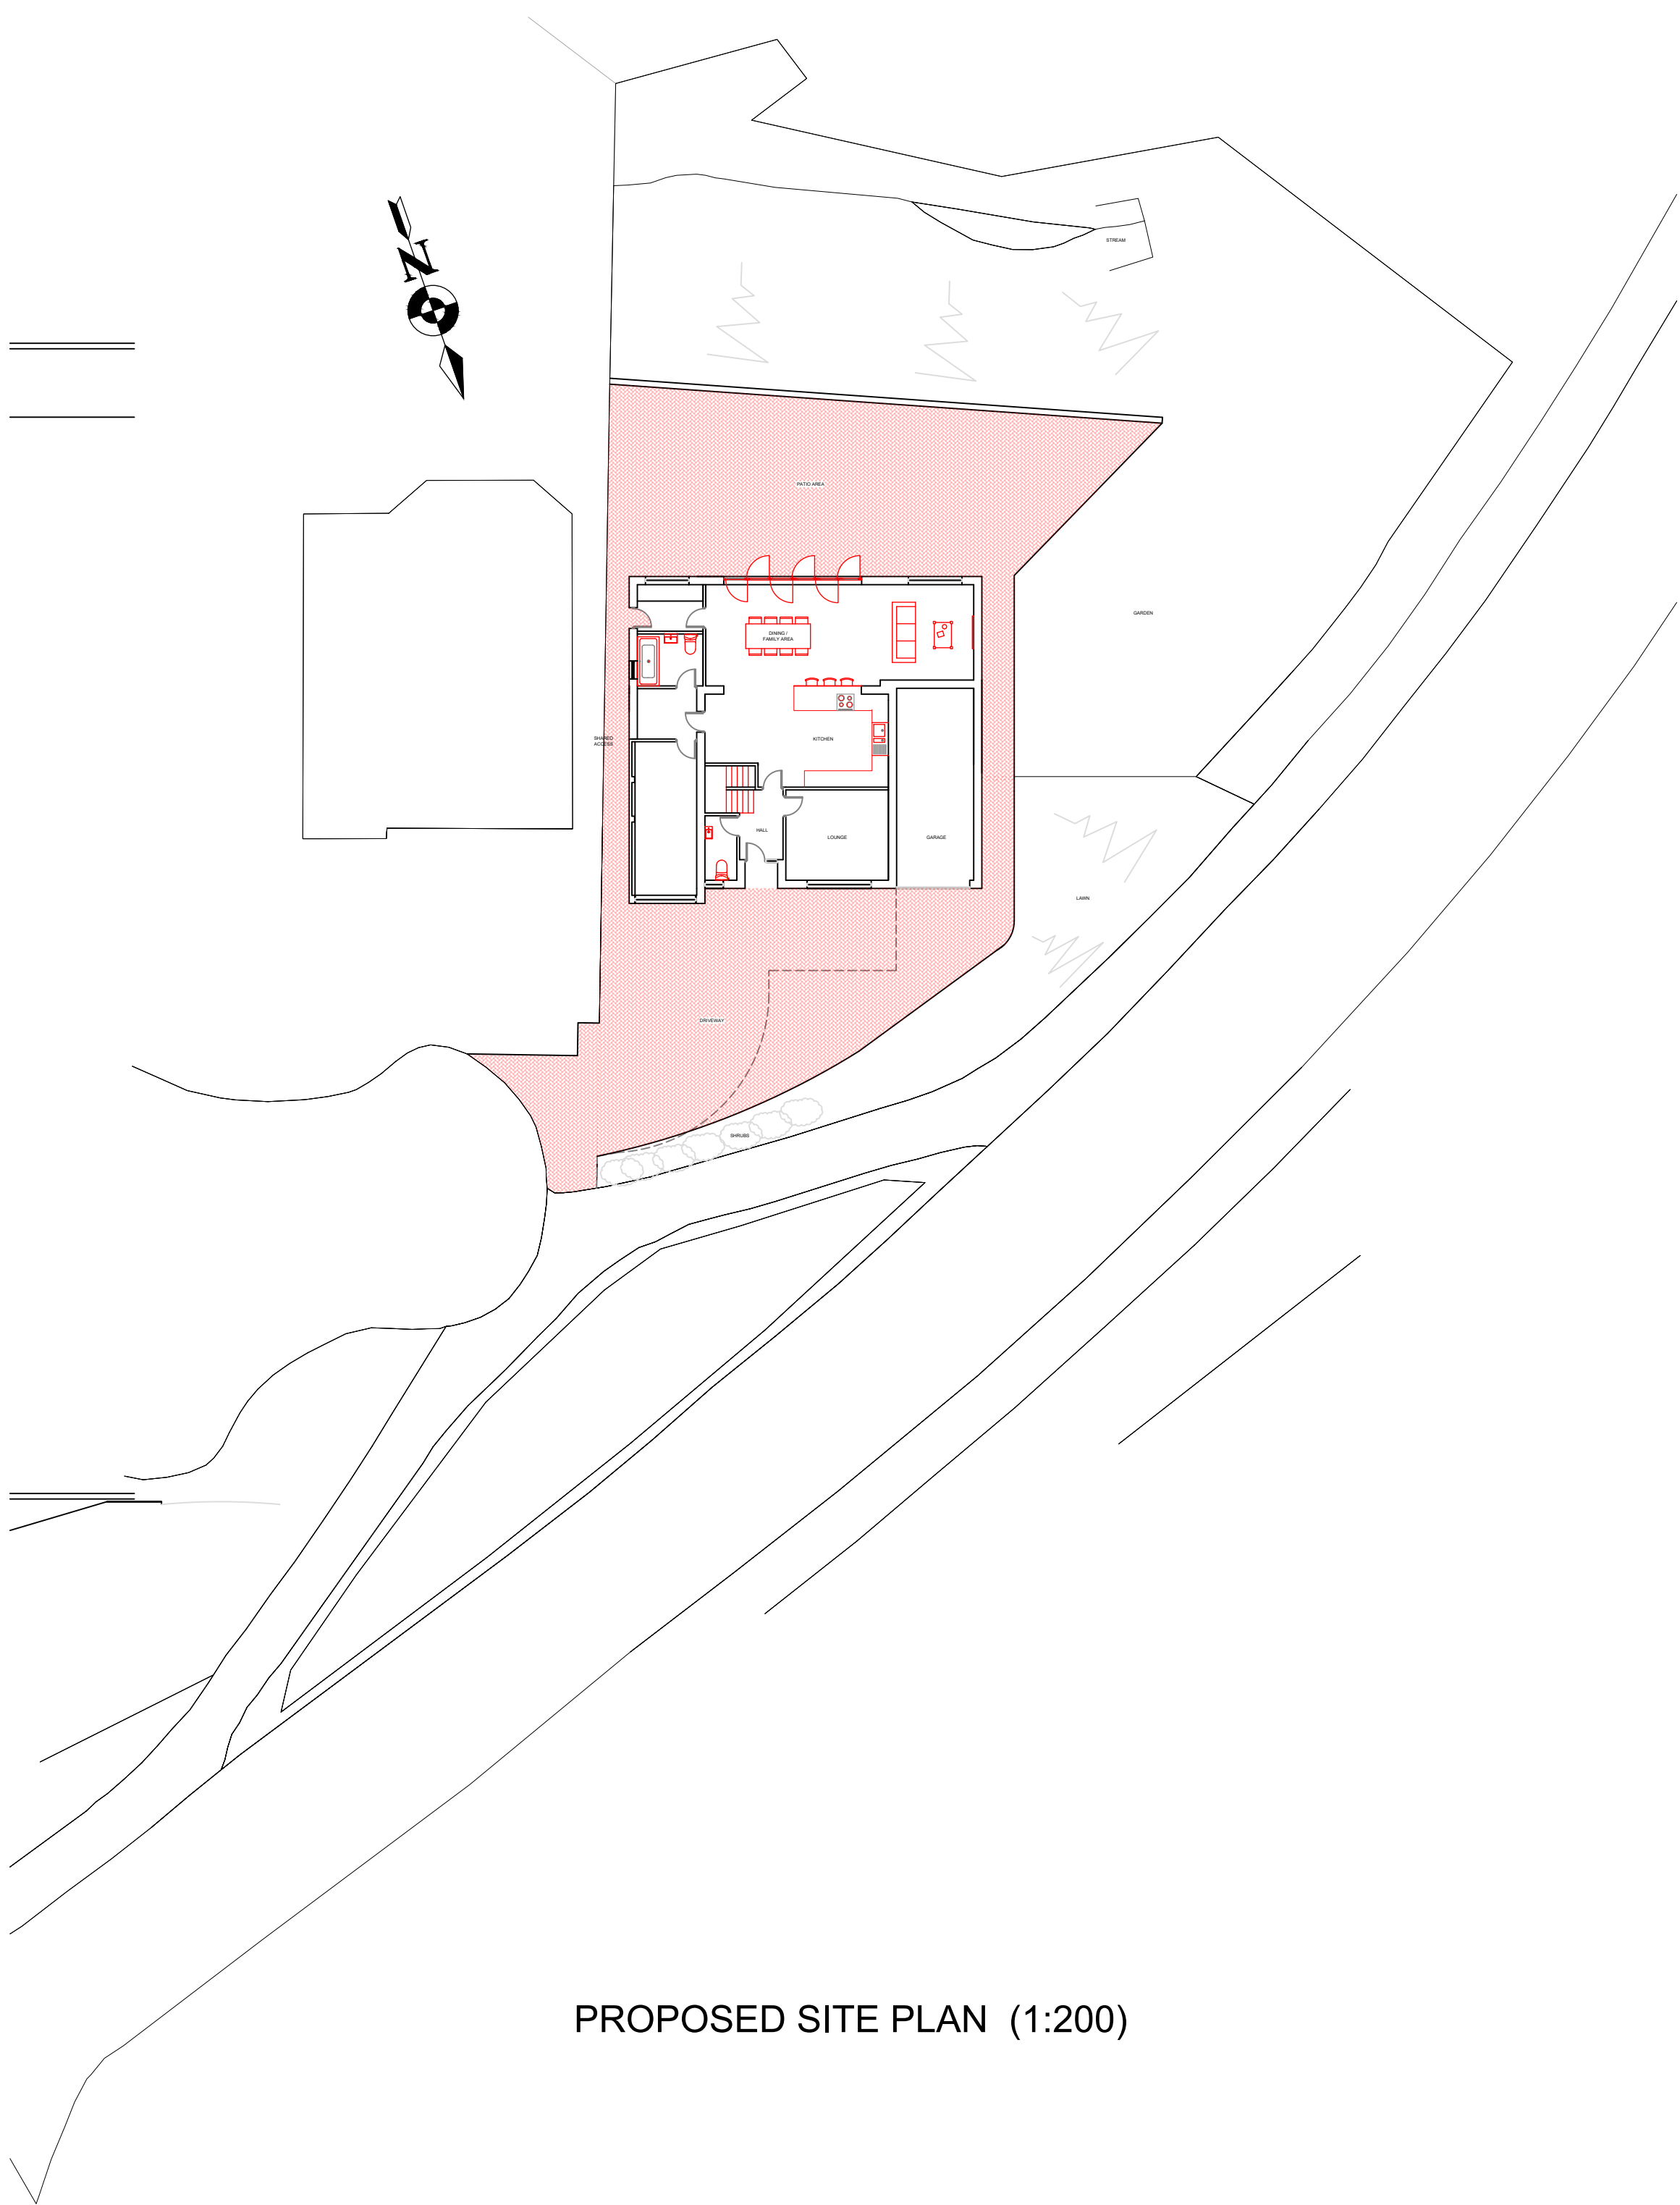

PROPOSED SITE PLAN (1:200)

IMPORTANT

This drawing is copyright and remains the property of this practice

Do not scale this drawing

All dimensions to be checked on site

REVISION STATUS

S Information issued for feasibility or scheme design

T Information issued for tender purposes only

C Information issued for Construction

NOTES

A		27.01.23		EXISTING SITE PLAN ADDED	
REVISION		DATE		DESCRIPTION	
CLIENT					
Mr & Mrs KEGGIN					
PROJECT					
20 FOXGLOVE COURT ROCHDALE					
DRAWING TITLE					
EXISTING & PROPOSED SITE PLANS					
-					
SCALE		DATE		DRAWN	
1:200 @ A1		NOV '22		DJO	
				CHECKED	
				DJO	
DRG NO.				REVISION	
4902-22-03				A	

13 Gillbrand Street
Chorley PR7 2EJ
Tel: (01257) 249882
Fax: (01257) 231915
e-mail: info@partington-associates.com
www.partington-associates.com

Partington & Associates Limited

