



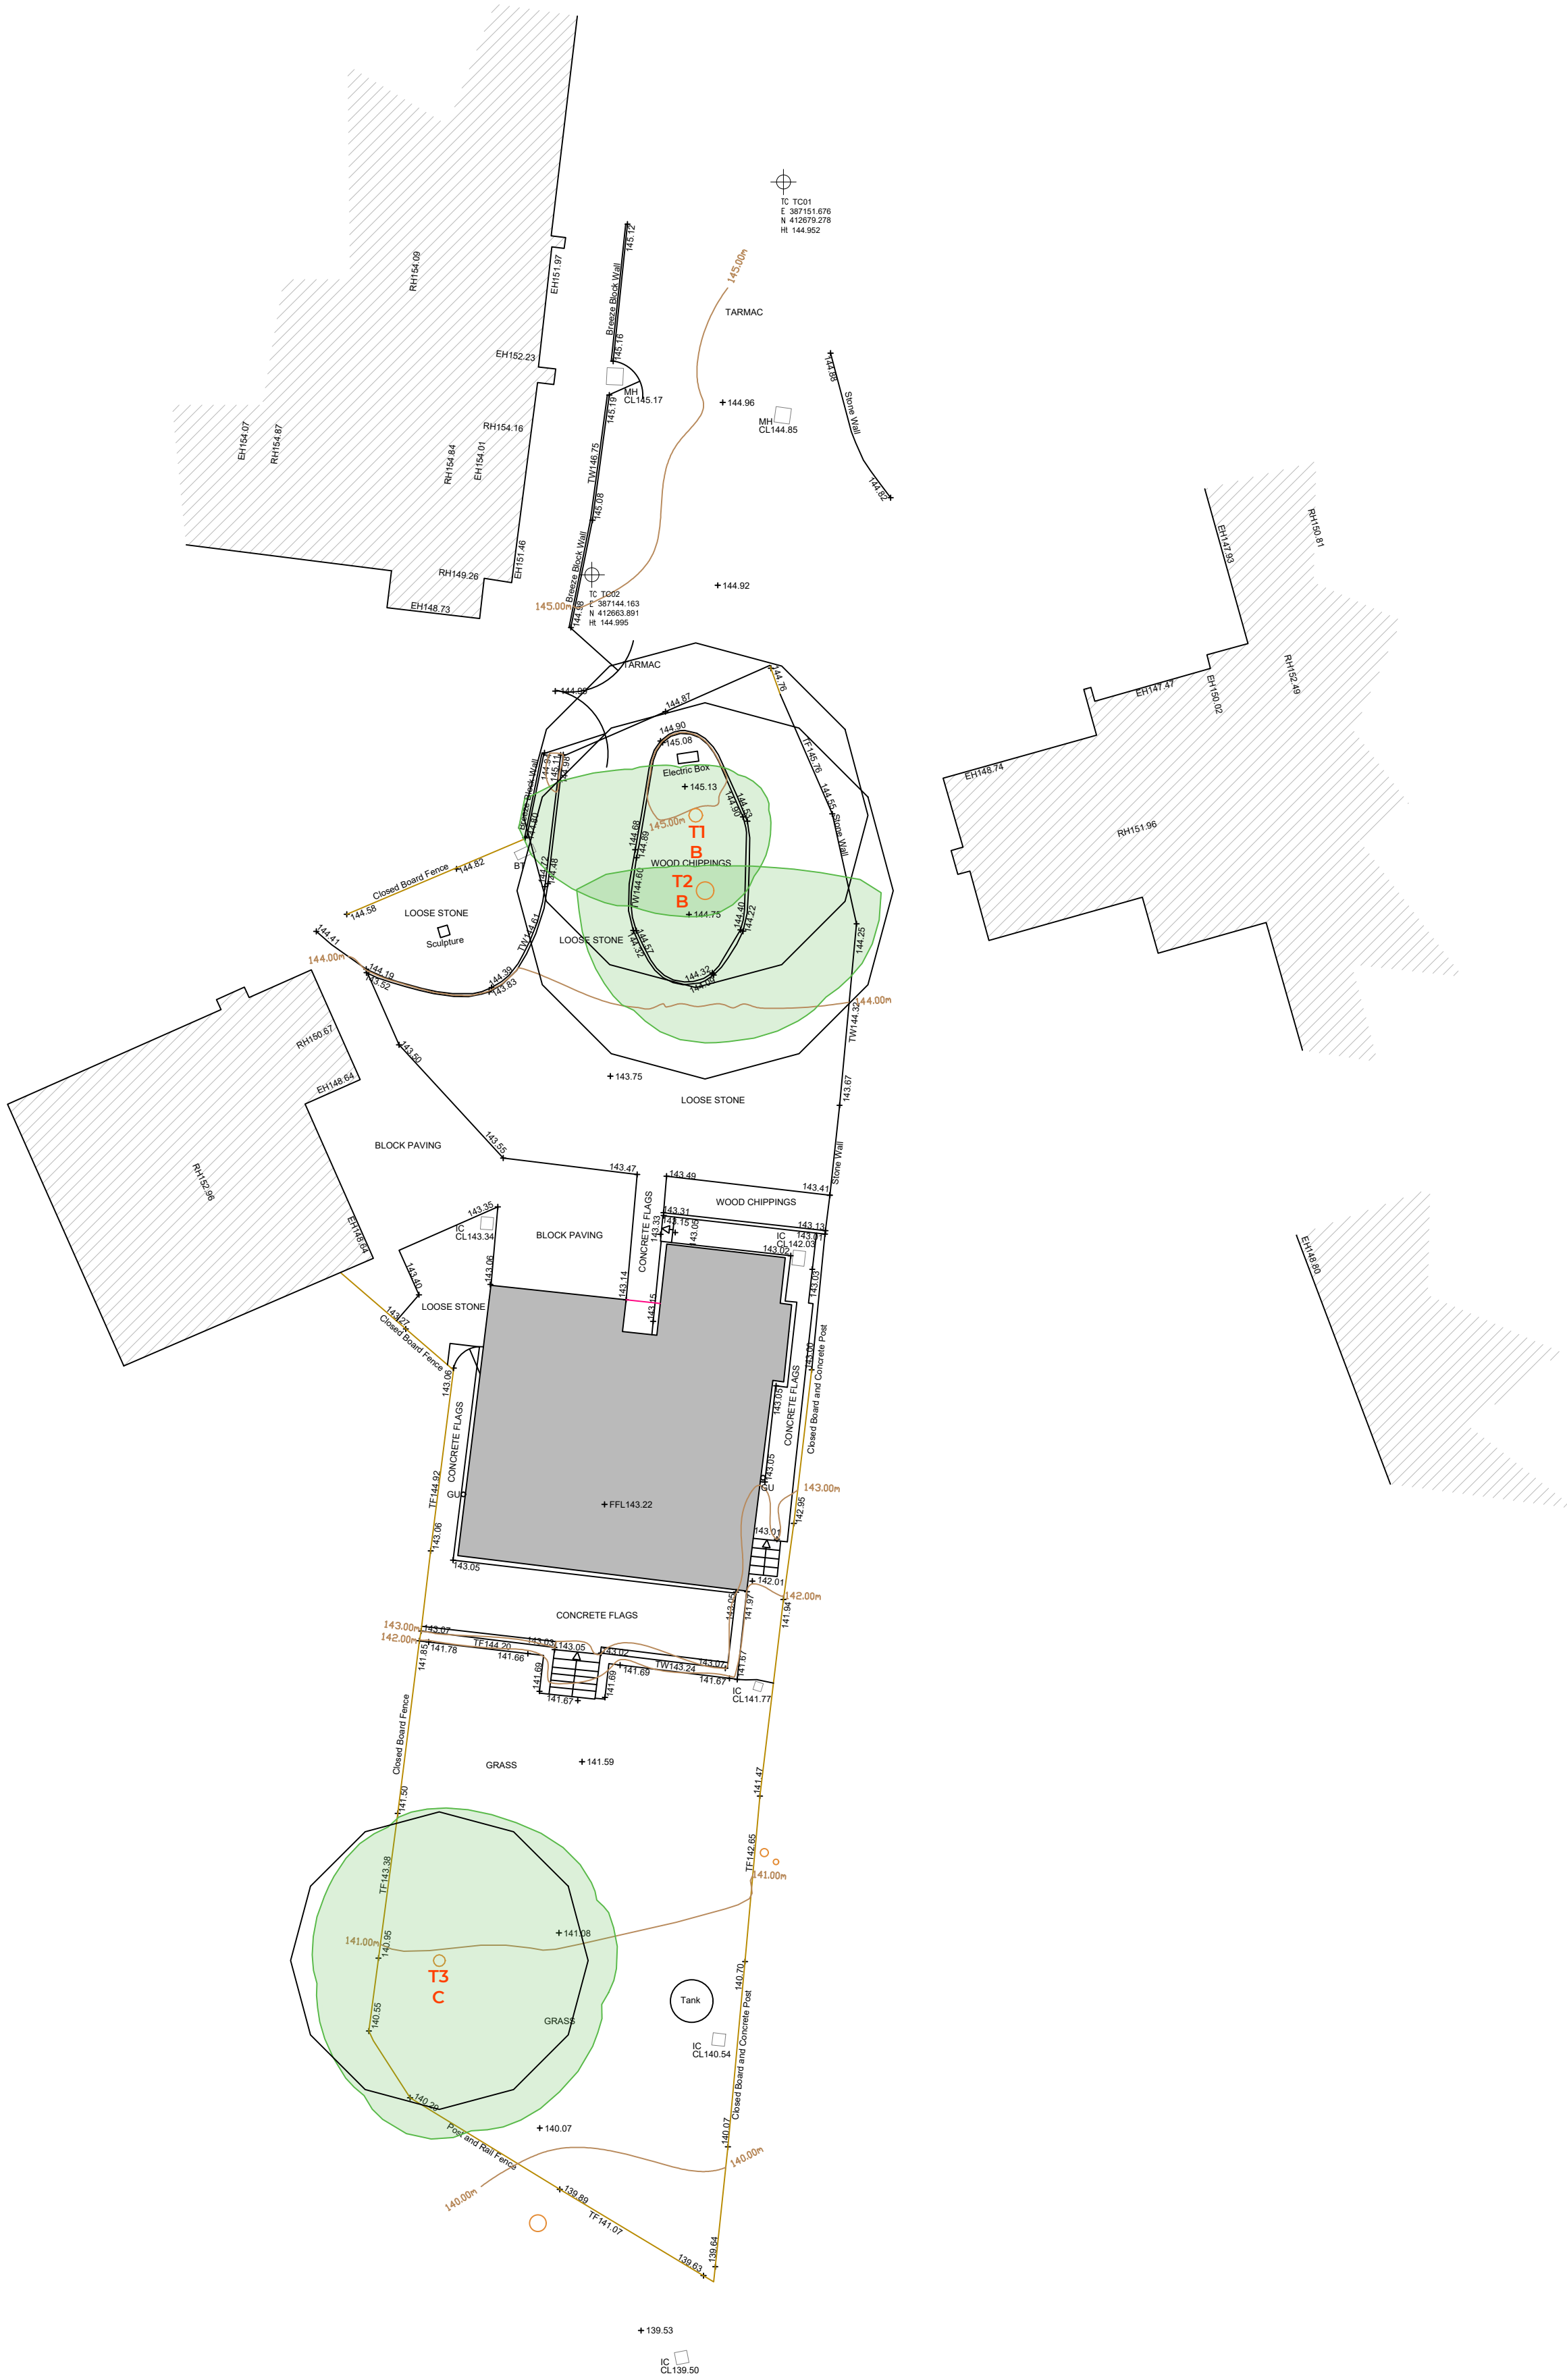


NOTES:

© THIS DRAWING IS COPYRIGHT AND REMAINS THE PROPERTY OF RPS DESIGN GROUP LTD.
DO NOT SCALE FROM THIS DRAWING OTHER THAN FOR THE PURPOSE OF PLANNING - ALL DIMENSIONS TO BE CHECKED ON SITE

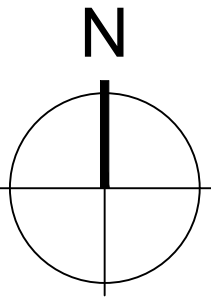

EXISTING SITE PLAN
Scale 1:200

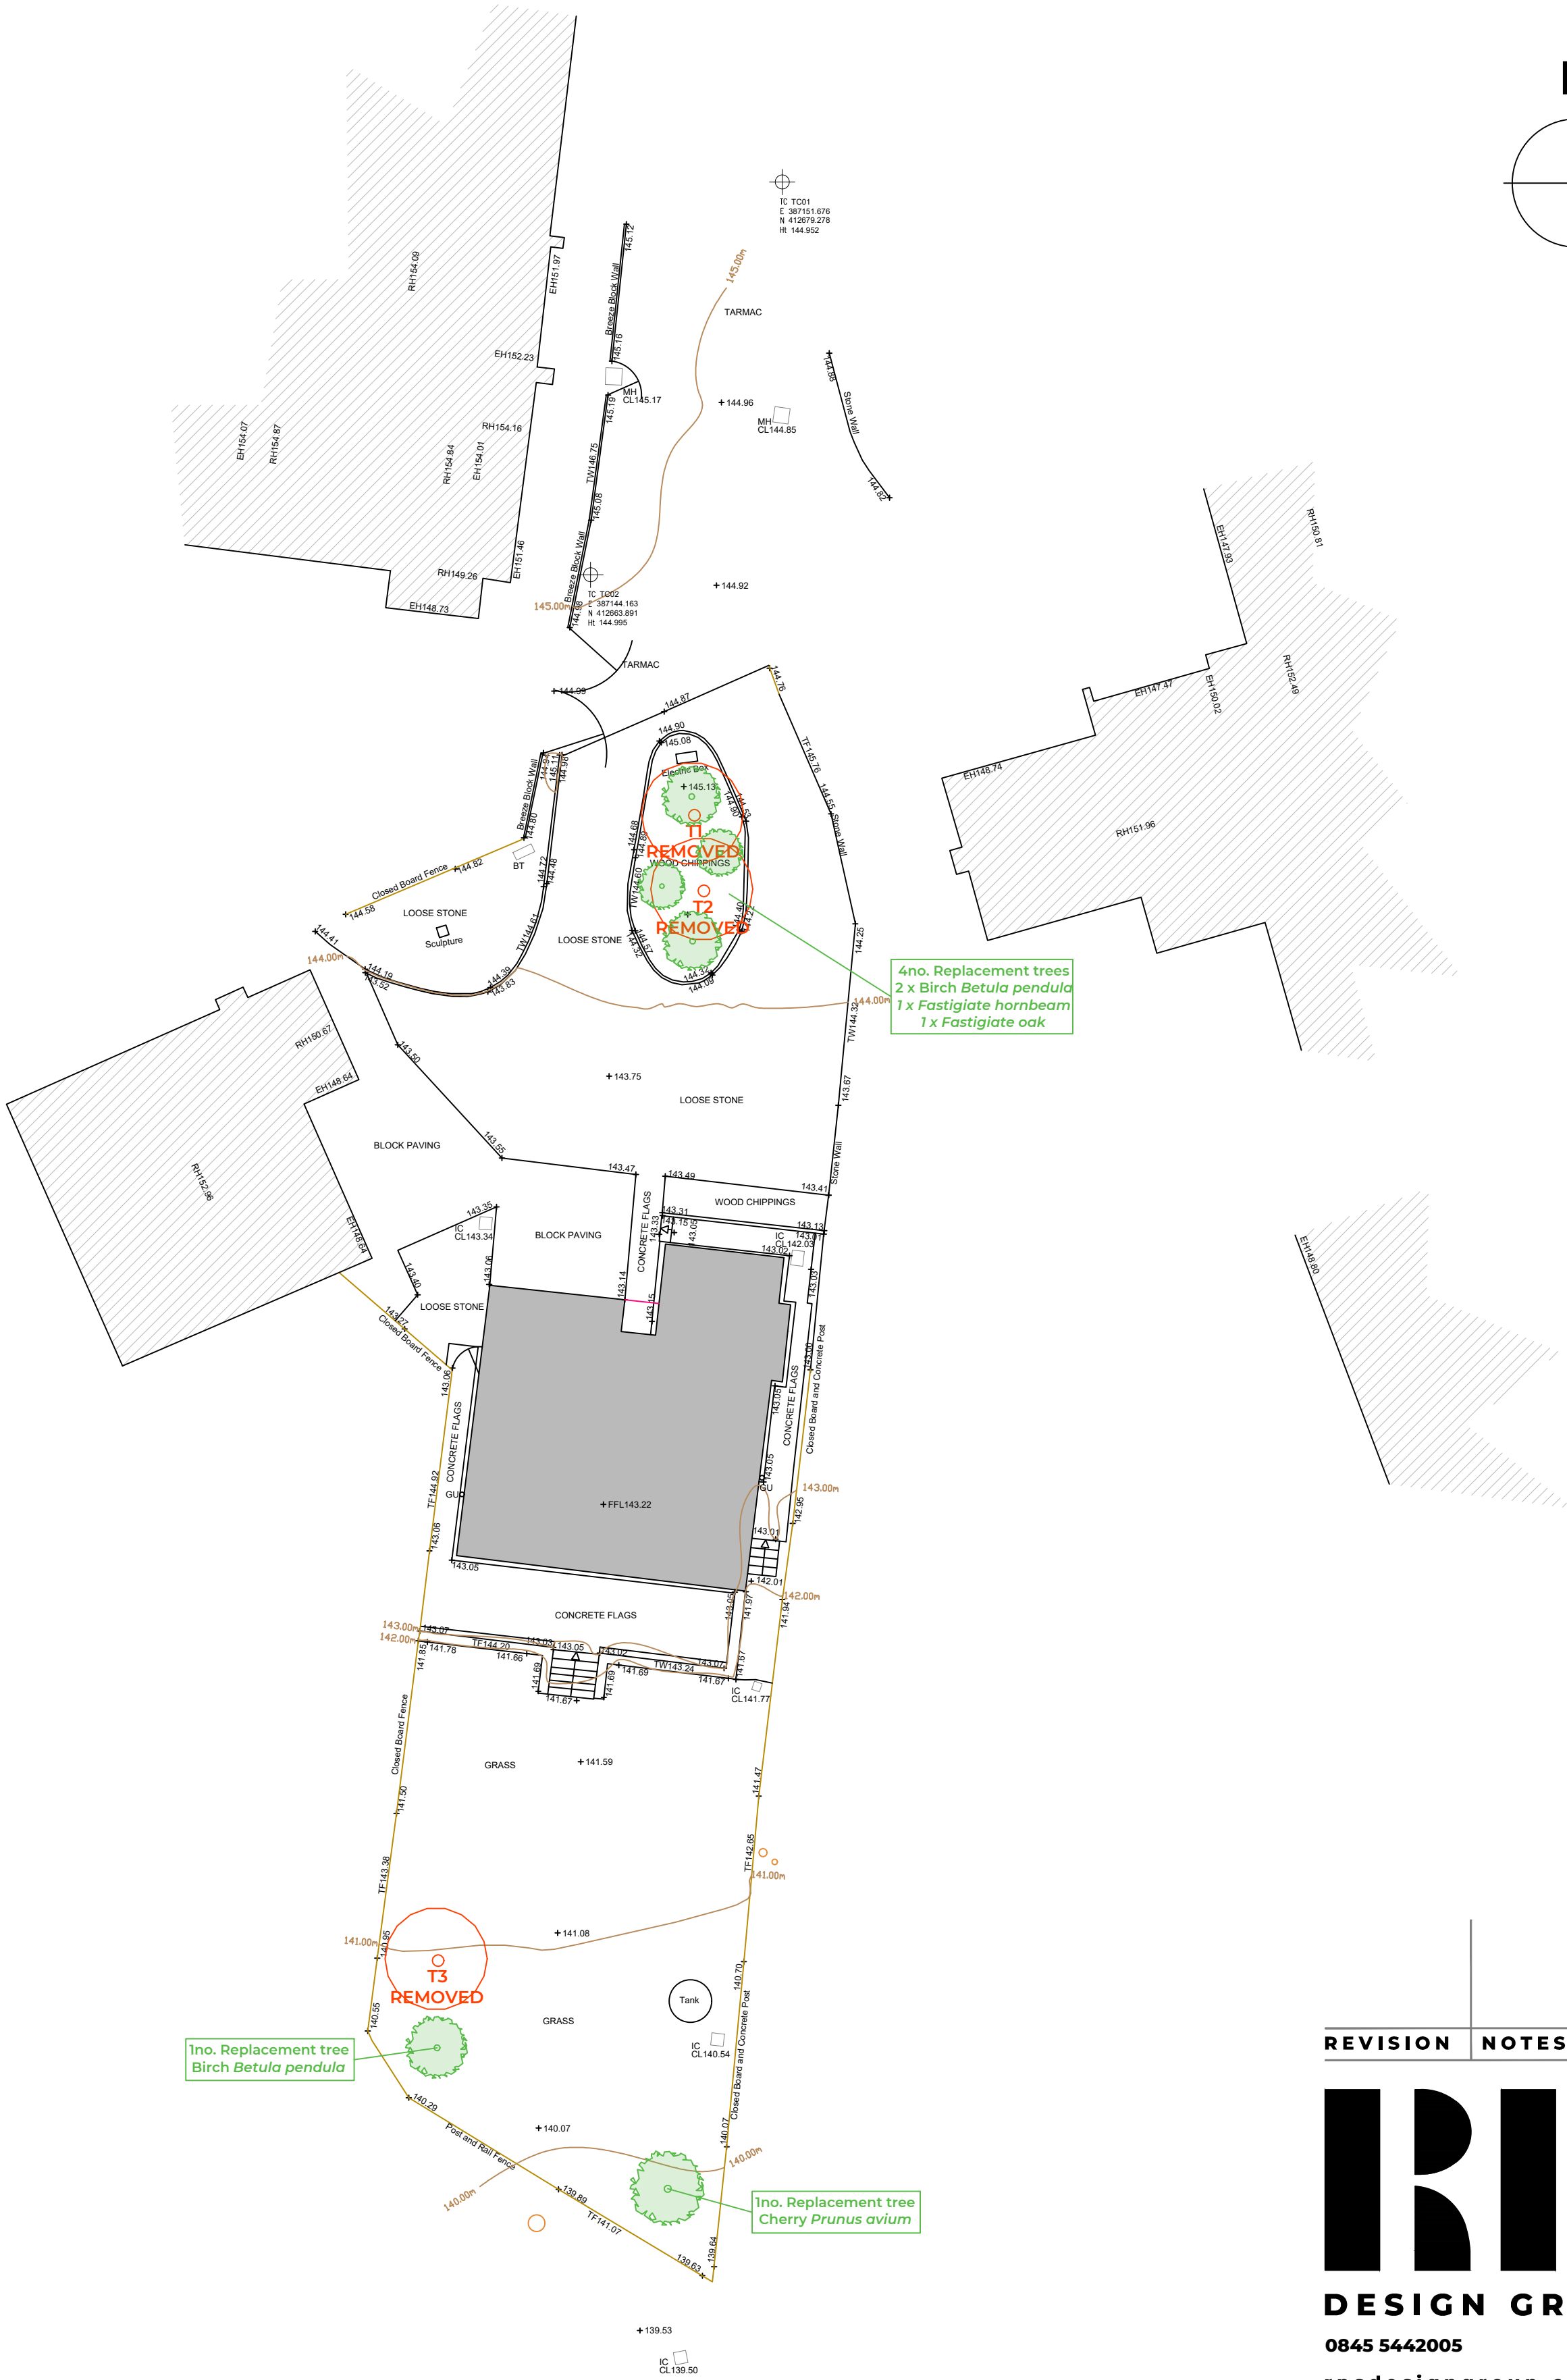

PROPOSED SITE PLAN
Scale 1:200

REVISION	NOTES
----------	-------

RPS

DESIGN GROUP

0845 5442005

rpsdesigngroup.co.uk

Project No: RPS_24.26

Client: Mr B Whiteman

Site Address:
663 Bury Road, Rochdale OL11 4AU

Drawing Title:
Existing and Proposed Site Plans

Date: Nov' 24 Scale: 1:200 @ A1

Drawn by: SS Checked by: AC

Drawing No: **SK01**
Status: **PLANNING**