



PLANS AND ELEVATIONS
as existing
scale1:100@A3

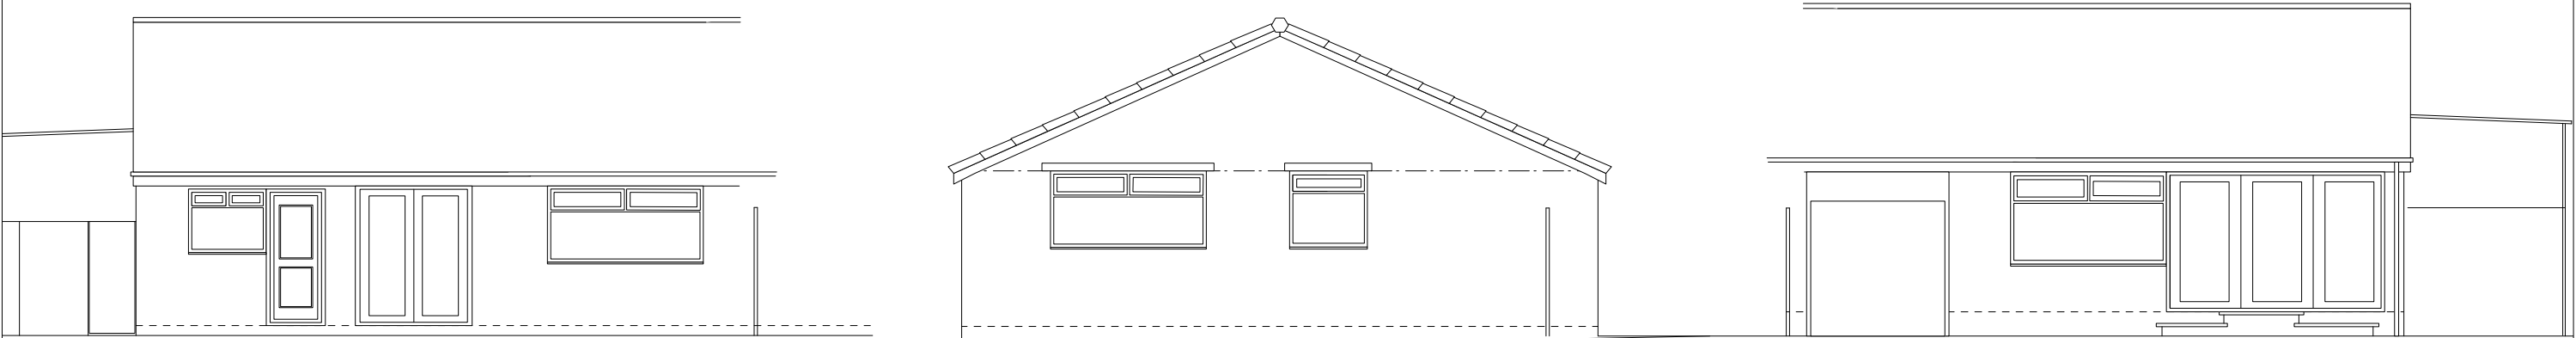


REAR ELEVATION
as existing

SIDE ELEVATION
as existing

FRONT ELEVATION
as existing


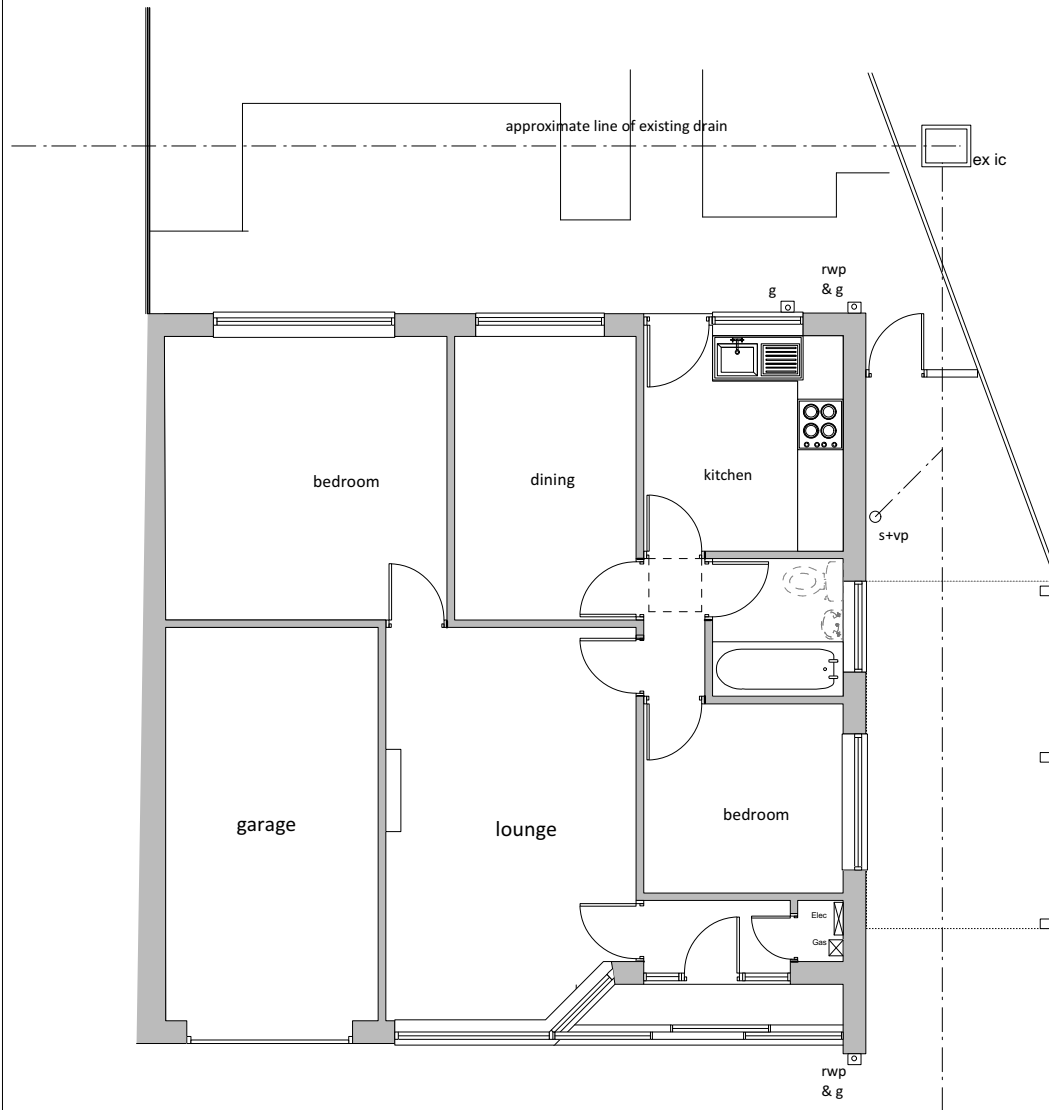


GROUND FLOOR PLAN
as existing

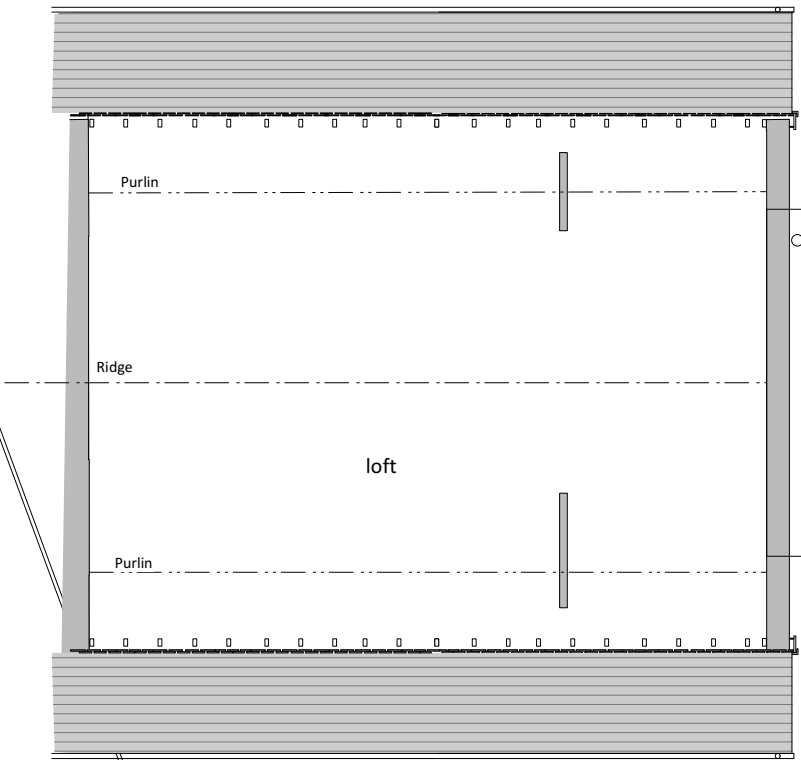

LOFT PLAN
as existing

SECTION THROUGH
as existing

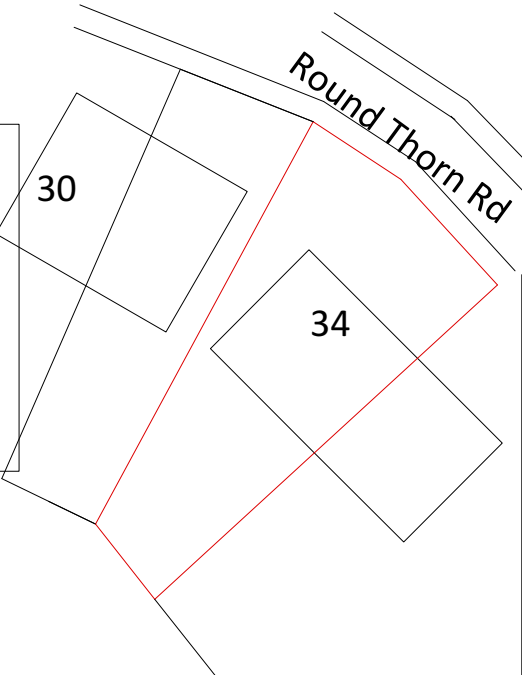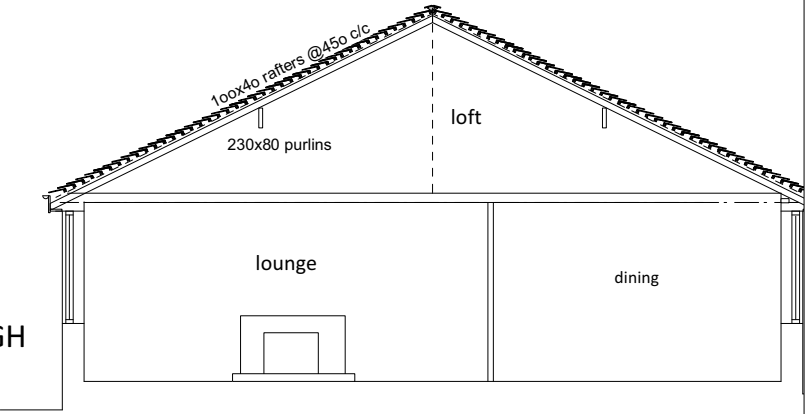

SITE PLAN
scale 1:500



SUBJECT TO
PLANNING HOUSEHOLDER APPLICATION FOR
FRONT DORMERS
LAWFUL CONSENT FOR REAR DORMER AND
EXTENSIONS
&
BUILDING REGULATIONS
Use only stamped drawings
Commencement on site before Planning & full
Building Regulation approval at own risk

revisions			

project
Proposed Construction Of Single Rear &
Side Extension with Rear Dormer.
at
34 Round Thorn Road, Alkrington.
M24 1FU
client
Mr & Mrs M. Smith

drawing ELEVATIONS AND PLANS as existing	date June 2024 drawing 1 scale as indicated @ A3
status Lawful Consent Submission	rev.