




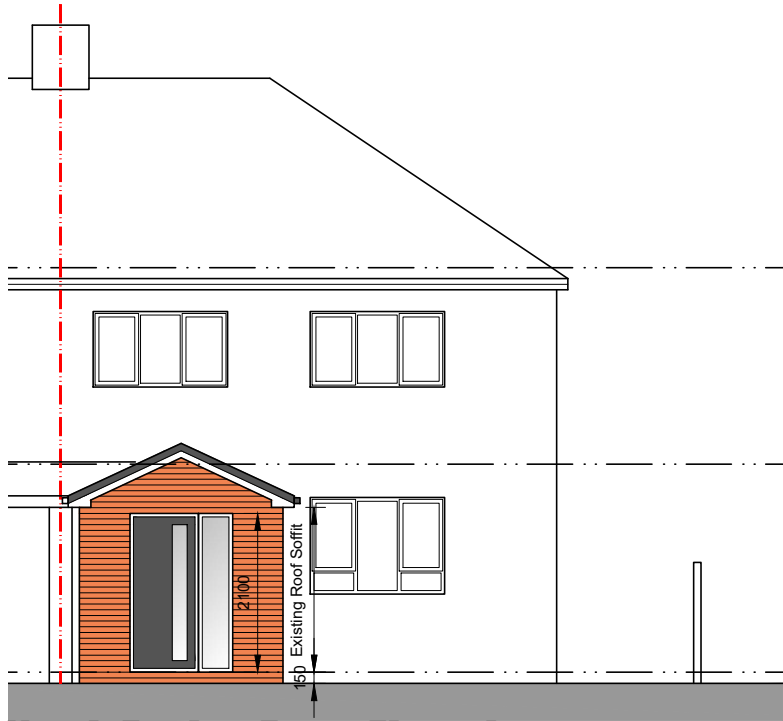


North Facing Front Elevation

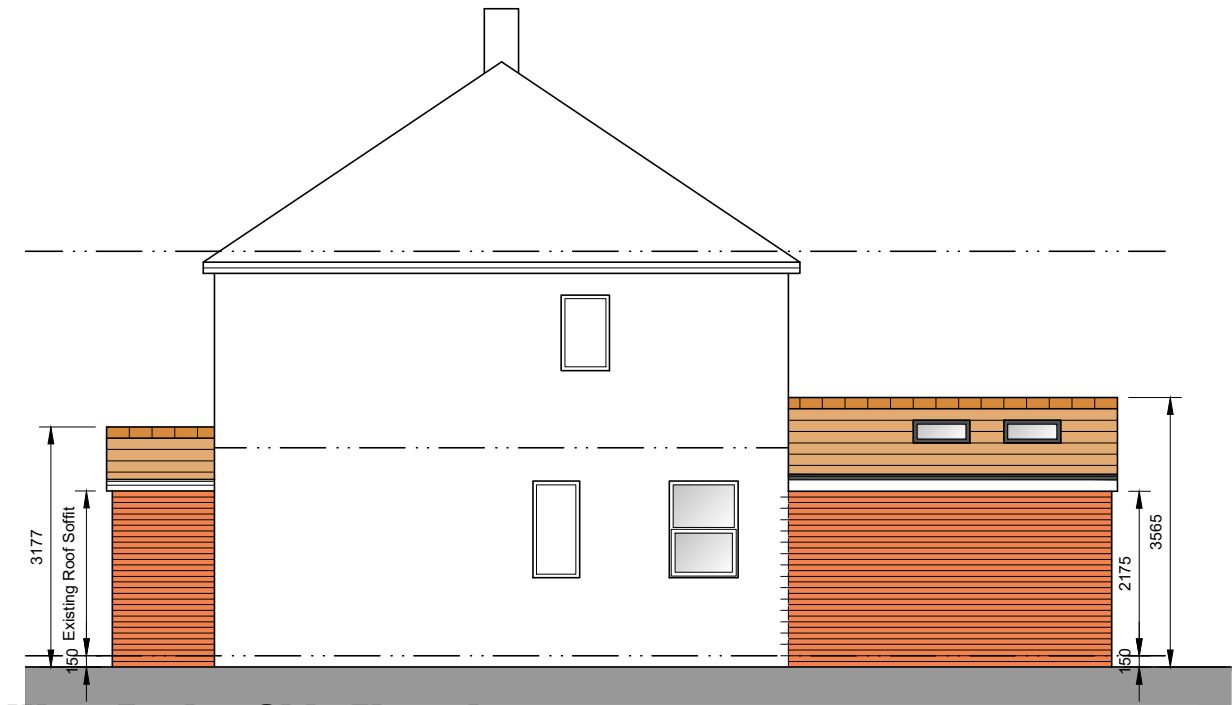

West Facing Side Elevation

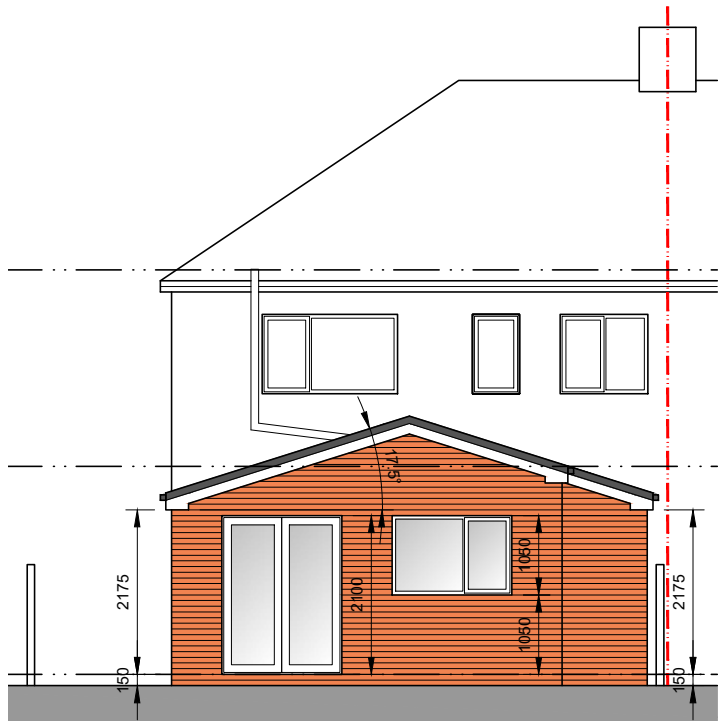

South Facing Rear Elevation

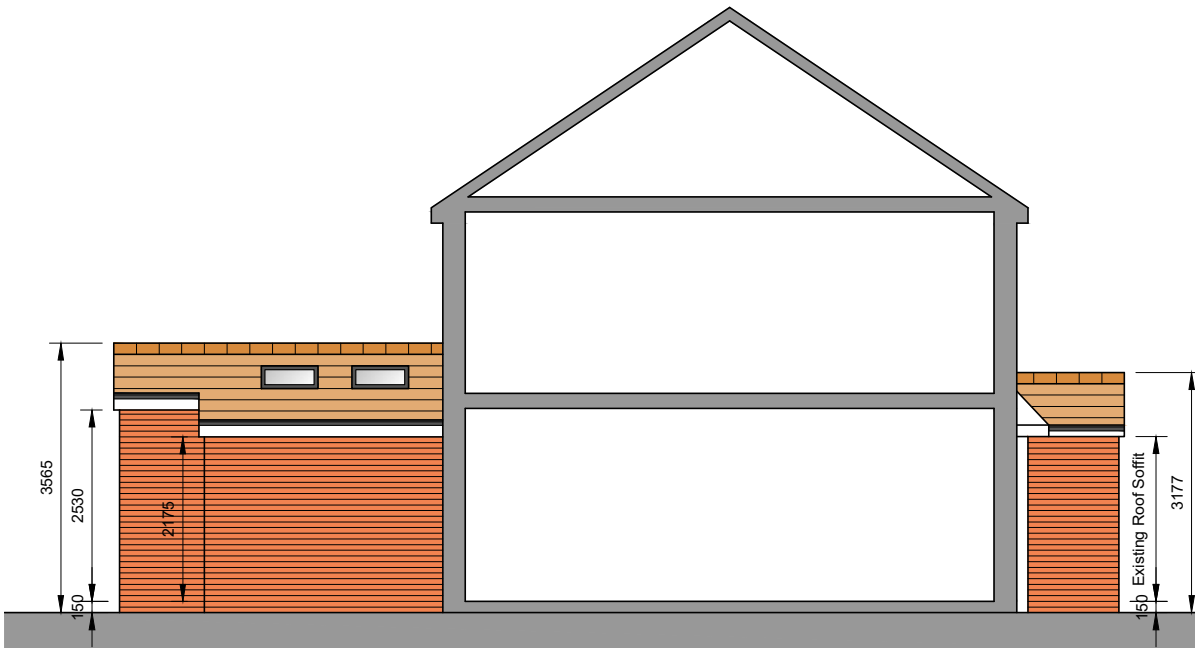

East Facing Side Elevational Section

Conway Architectural Design shall have no responsibility for any use made of this document other than for that which it was prepared and issued. This drawing should not be scaled. Work to figured dimensions only.
All dimensions and levels to be checked on site. No building work is to be started until all relevant approvals are in place. Any discrepancies should be reported to Conway Architectural Design. This drawing should not be reproduced without written permission from Conway Architectural Design.

New Elevational Finishes

- | | |
|----------------------------|-------------------------------------|
| Brickwork | Red to match existing |
| Roof Tiles | Terracotta to match existing |
| Windows and Doors | White Upvc |
| Rainwater Goods | Black Upvc |
| Soffits and Fascias | White Upvc |

Conway Architectural Design	6 Conway Close Alkington Middleton Manchester, M24 1EW E: conway-design@outlook.com
	JOB TITLE : Extensions And Alterations
	ADDRESS : 18 Conway Close, Alkington
	DRAWING TITLE : Proposed Elevations
	SCALE : 1:100 @ A3
DRAWN : xxx	DATE : 22.11.23
JOB NO./	
DWG NO.	798-12