

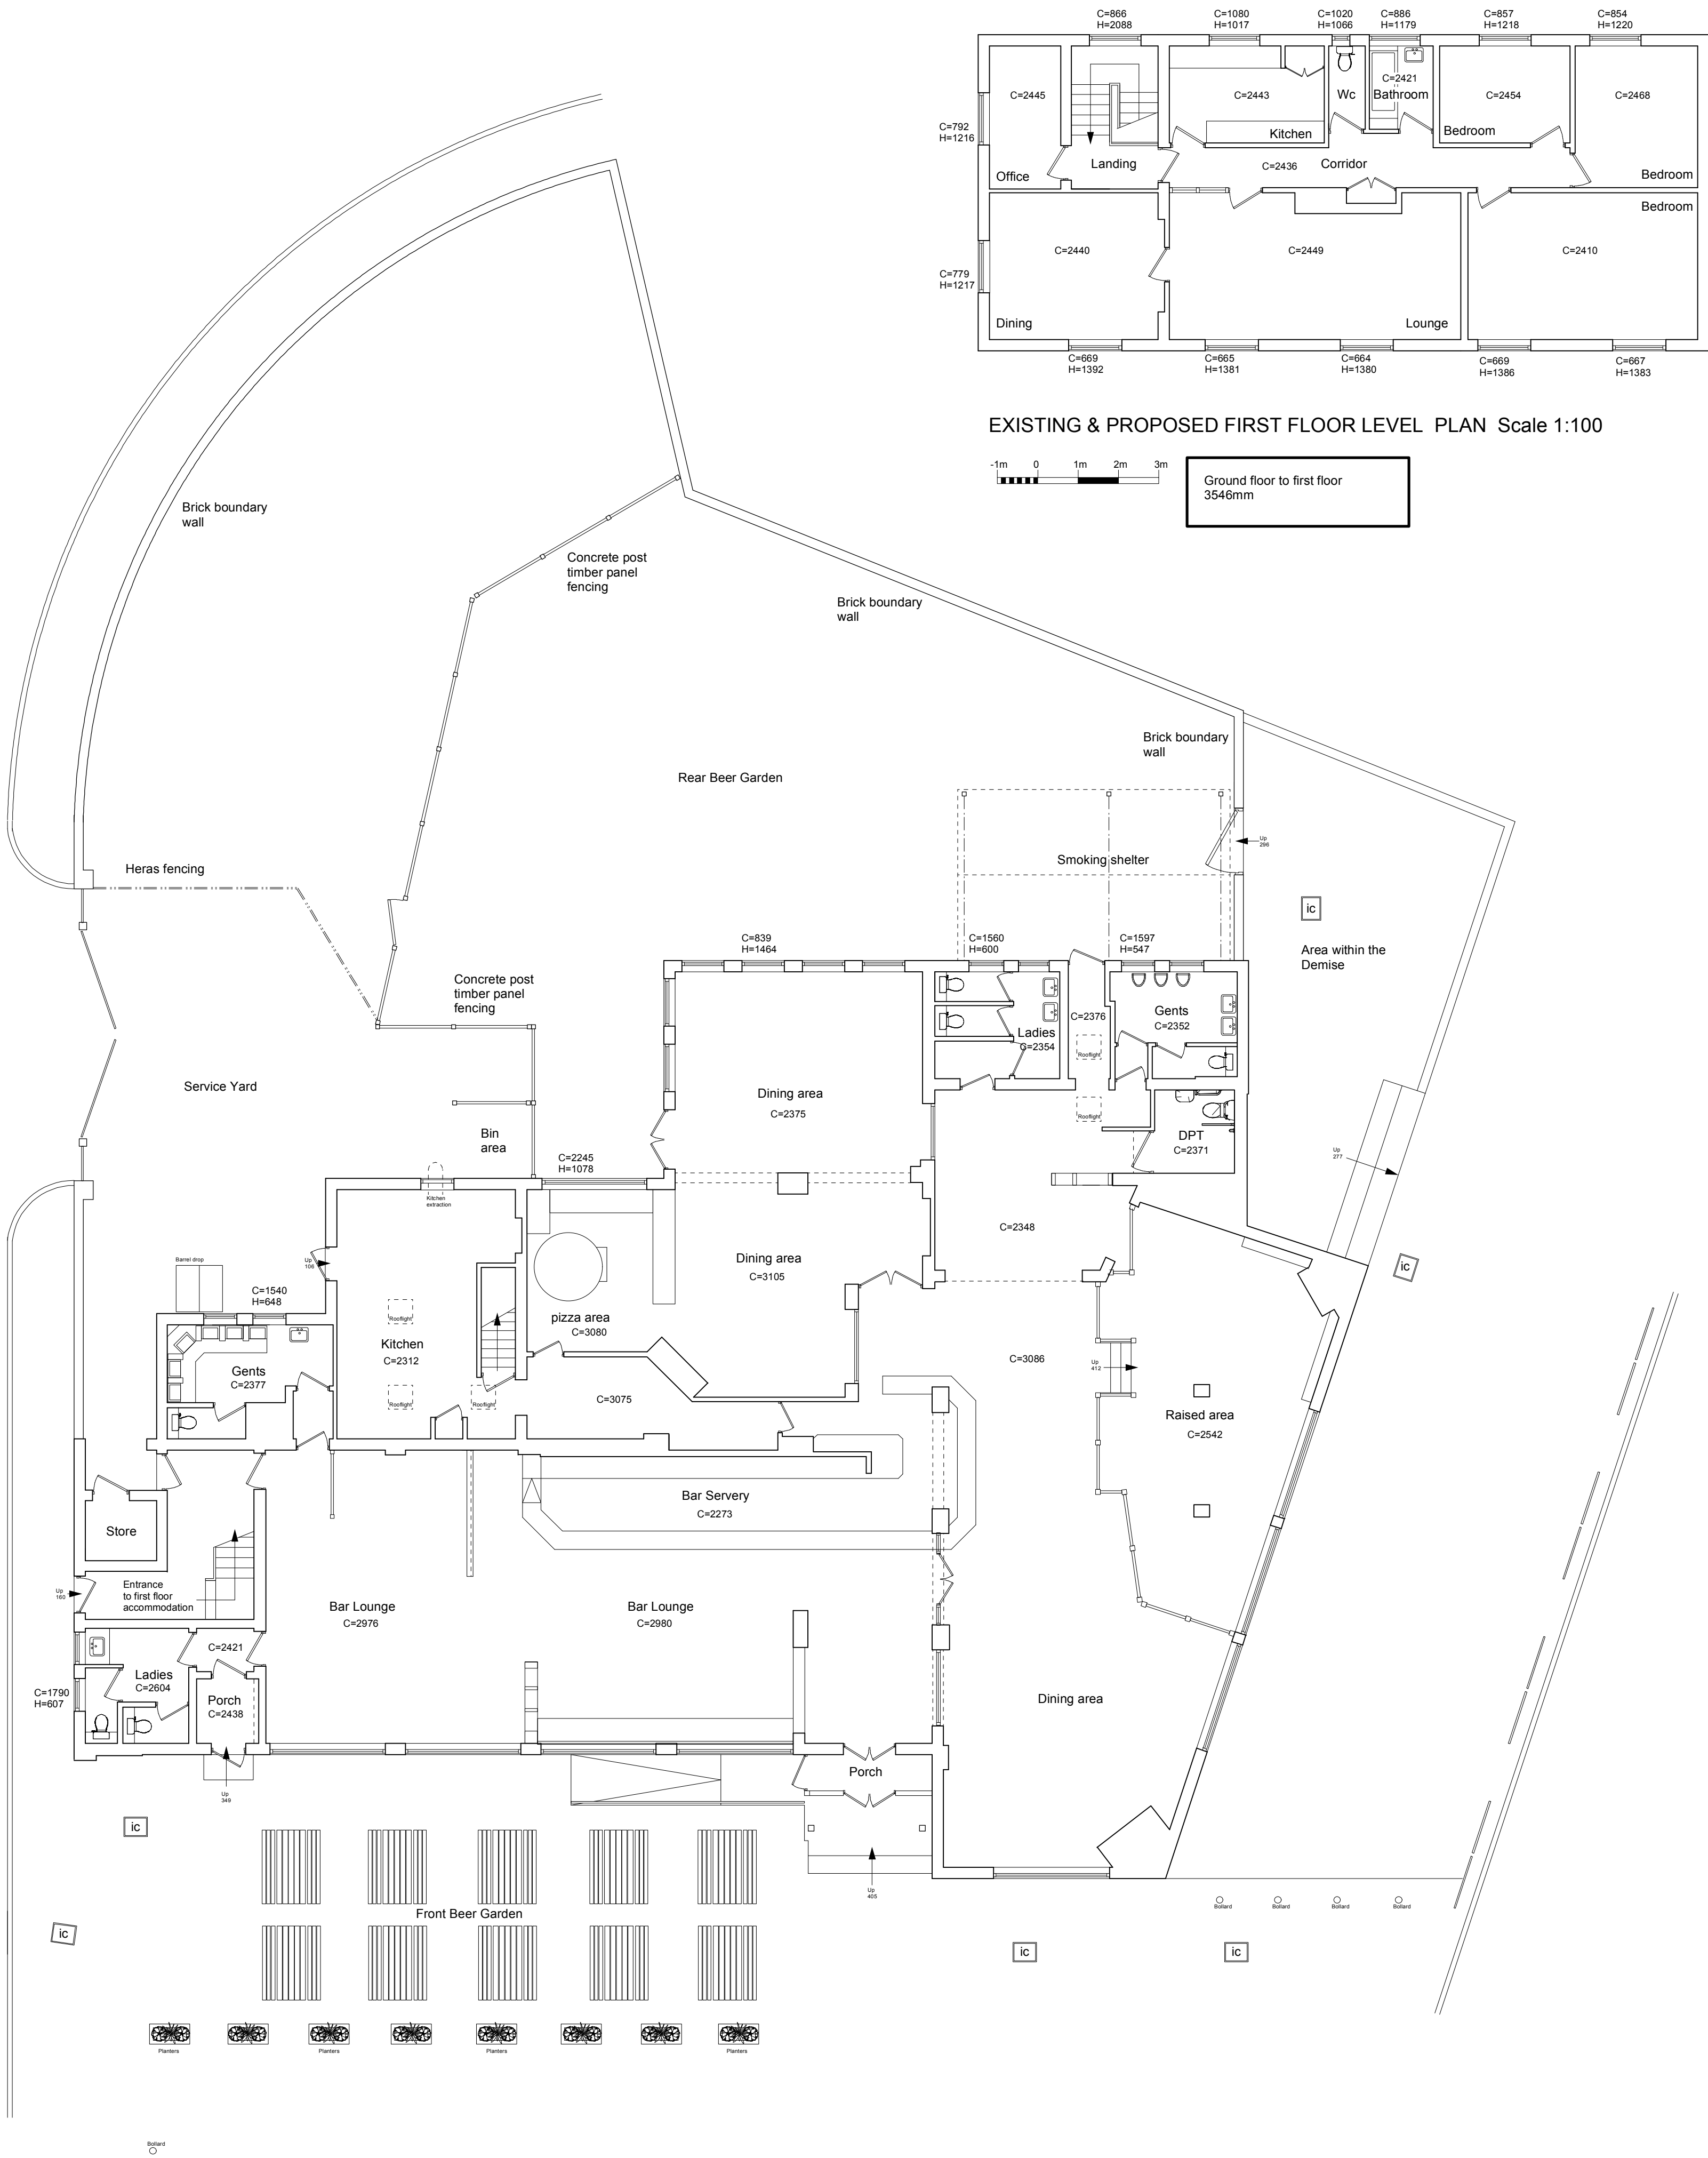


Under the conditions of engagement the copyright in all drawings, specifications and documents prepared by the designer and in the work executed form them shall remain the property of the designer unless otherwise agreed. Prior to commencement of any works all dimensions are to be checked and verified by the relevant contractor
DO NOT SCALE FROM THIS DRAWING

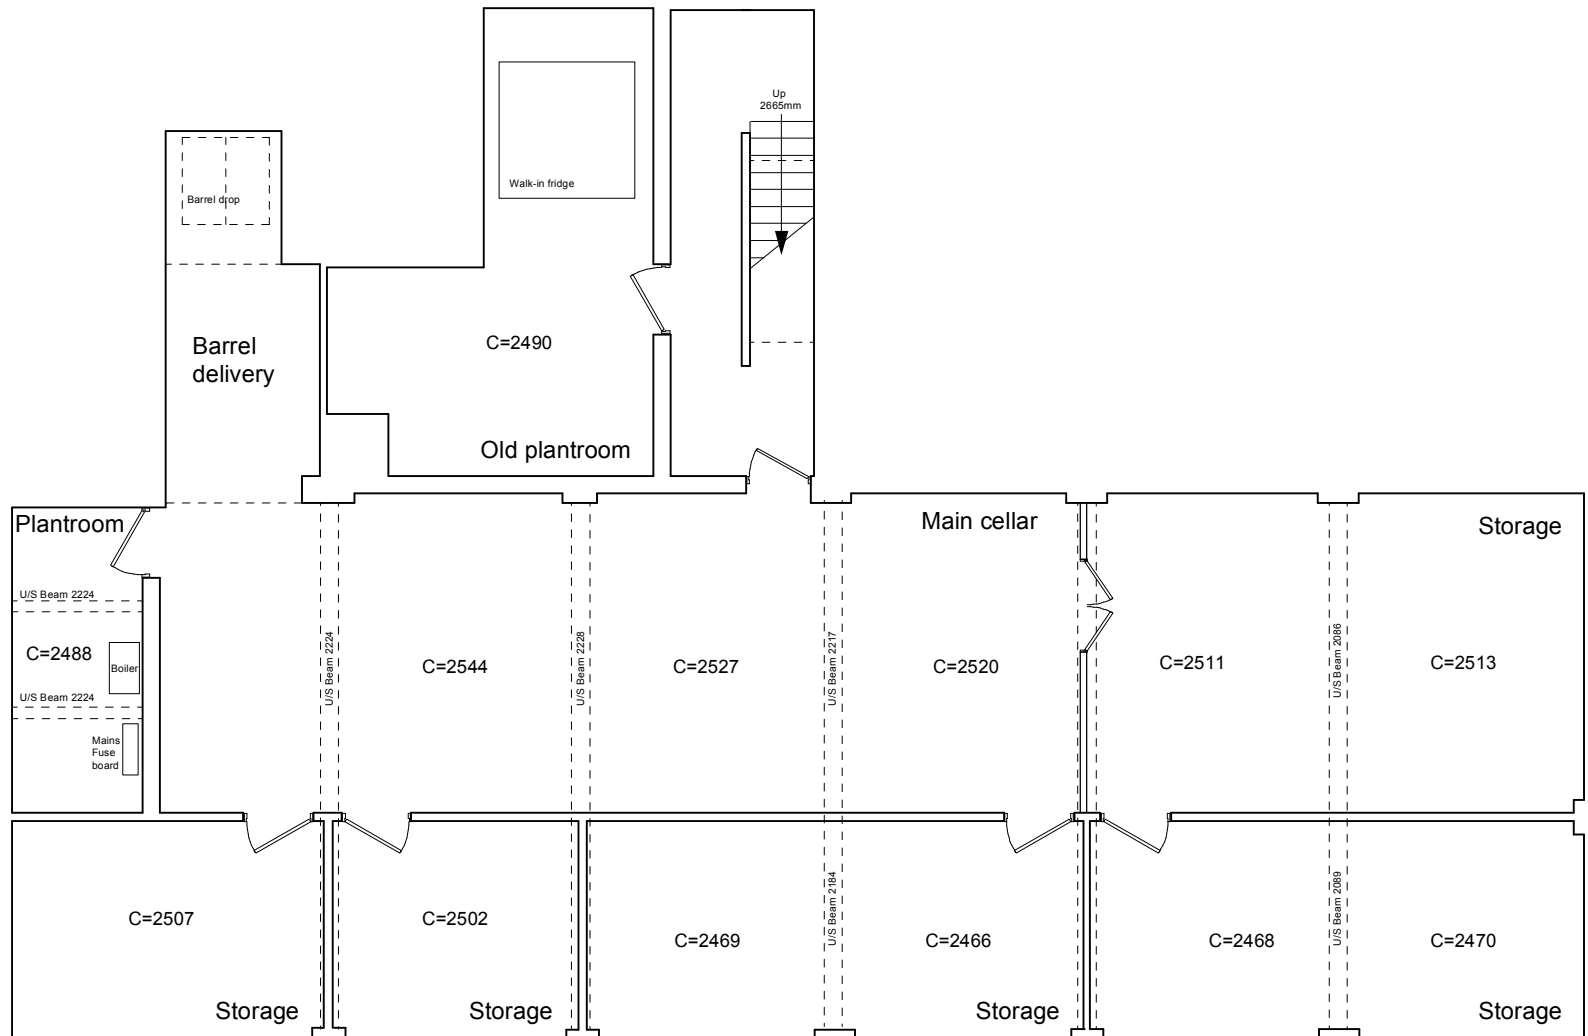


EXISTING & PROPOSED FIRST FLOOR LEVEL PLAN Scale 1:100

EXISTING GROUND FLOOR LEVEL PLAN Scale 1:100

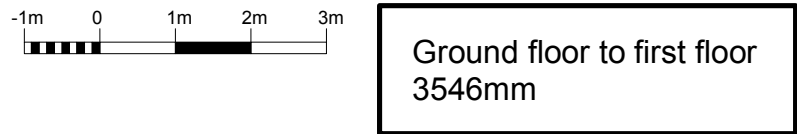

EXISTING BASEMENT LEVEL PLAN Scale 1:100

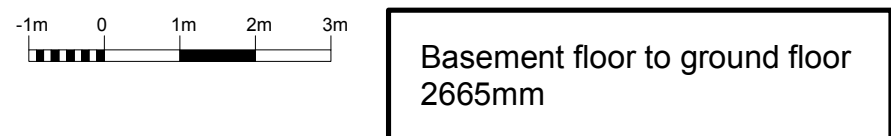

REVISION
Revision A December 2023
1 Altered first floor title to "Existing & Proposed first floor plan"

CLIENT
Joseph Holt Ltd
The Brewery
Empire Street
Manchester
M3 1JD

PROJECT
Thornberries
179A Kirkway
Middleton
Manchester
M24 1LW

DRAWING
Existing floor plans

DRAWING NO
PL.2371.001A

DRAWN
AAL

DATE
18.09.2023

SCALE
1:100@A1

design306

design306
306 Millinrow Road
Rochdale
OL16 5BQ
Tel 07794 332098
email alex@design306.co.uk