



All dimensions shall be verified by the contractor on site prior to work commencing.  
Do not scale from this drawing. Only work to written dimensions

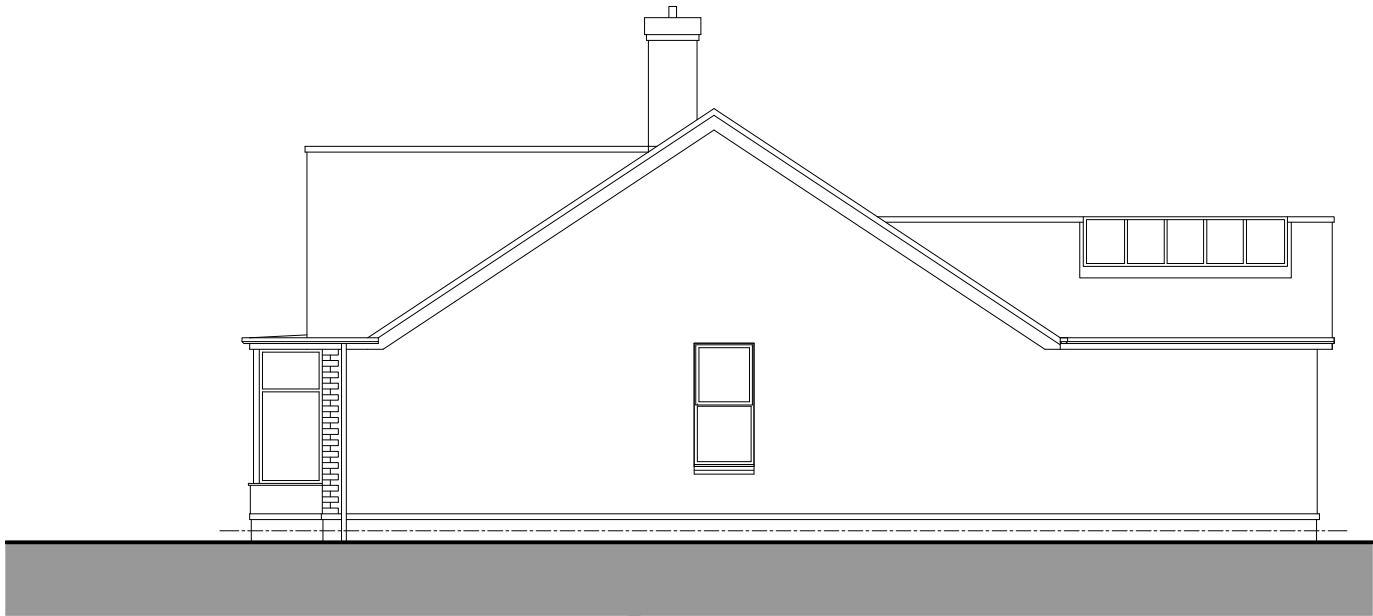

existing side elevation  
Scale: 1:100



existing front elevation  
Scale: 1:100

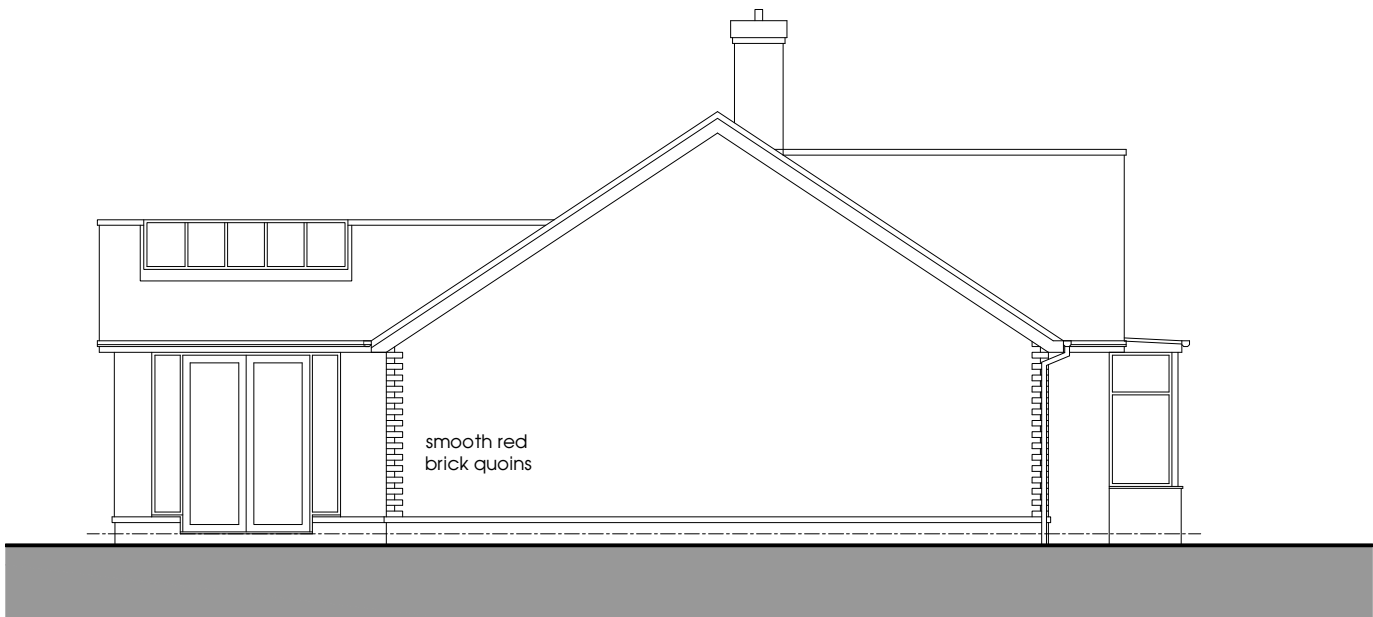

existing side elevation  
Scale: 1:100



existing rear elevation  
Scale: 1:100

## proposed first floor extension 69 lake bank, littleborough

SUBJECT  
existing elevations

PLANNING

DRAWN dph

DATE june 2023

SCALE 1:100 @ A3

DWG No.

PL04 A