



REVISIONS			
P01	29/04/24	MC	mc
INITIAL ISSUE			
P02	09/05/24	MC	mc
LINES OF DIFFERING CLADDING TYPE DELINEATIONS UPDATED TO SUIT YORKSHIRE SHEETING & INSULATION SERVICES DWG No C1602-205 revision E			

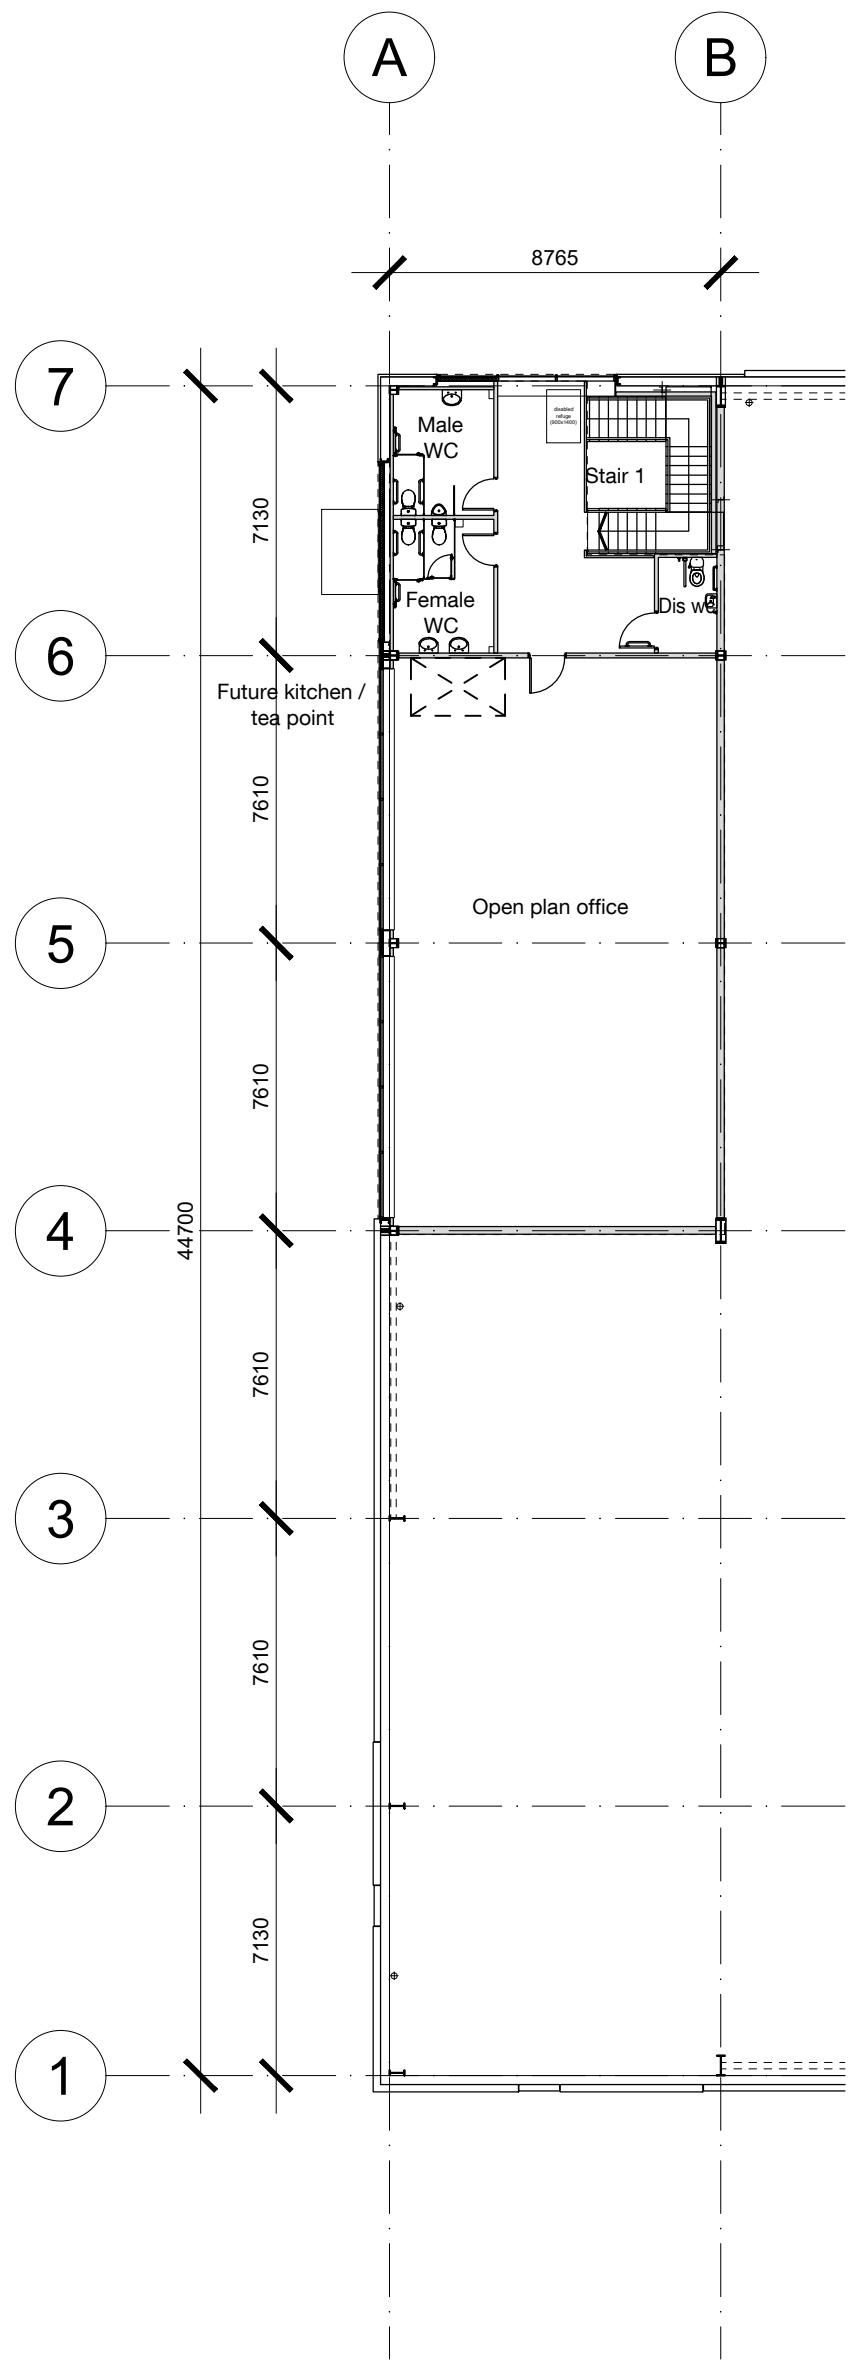

First Floor

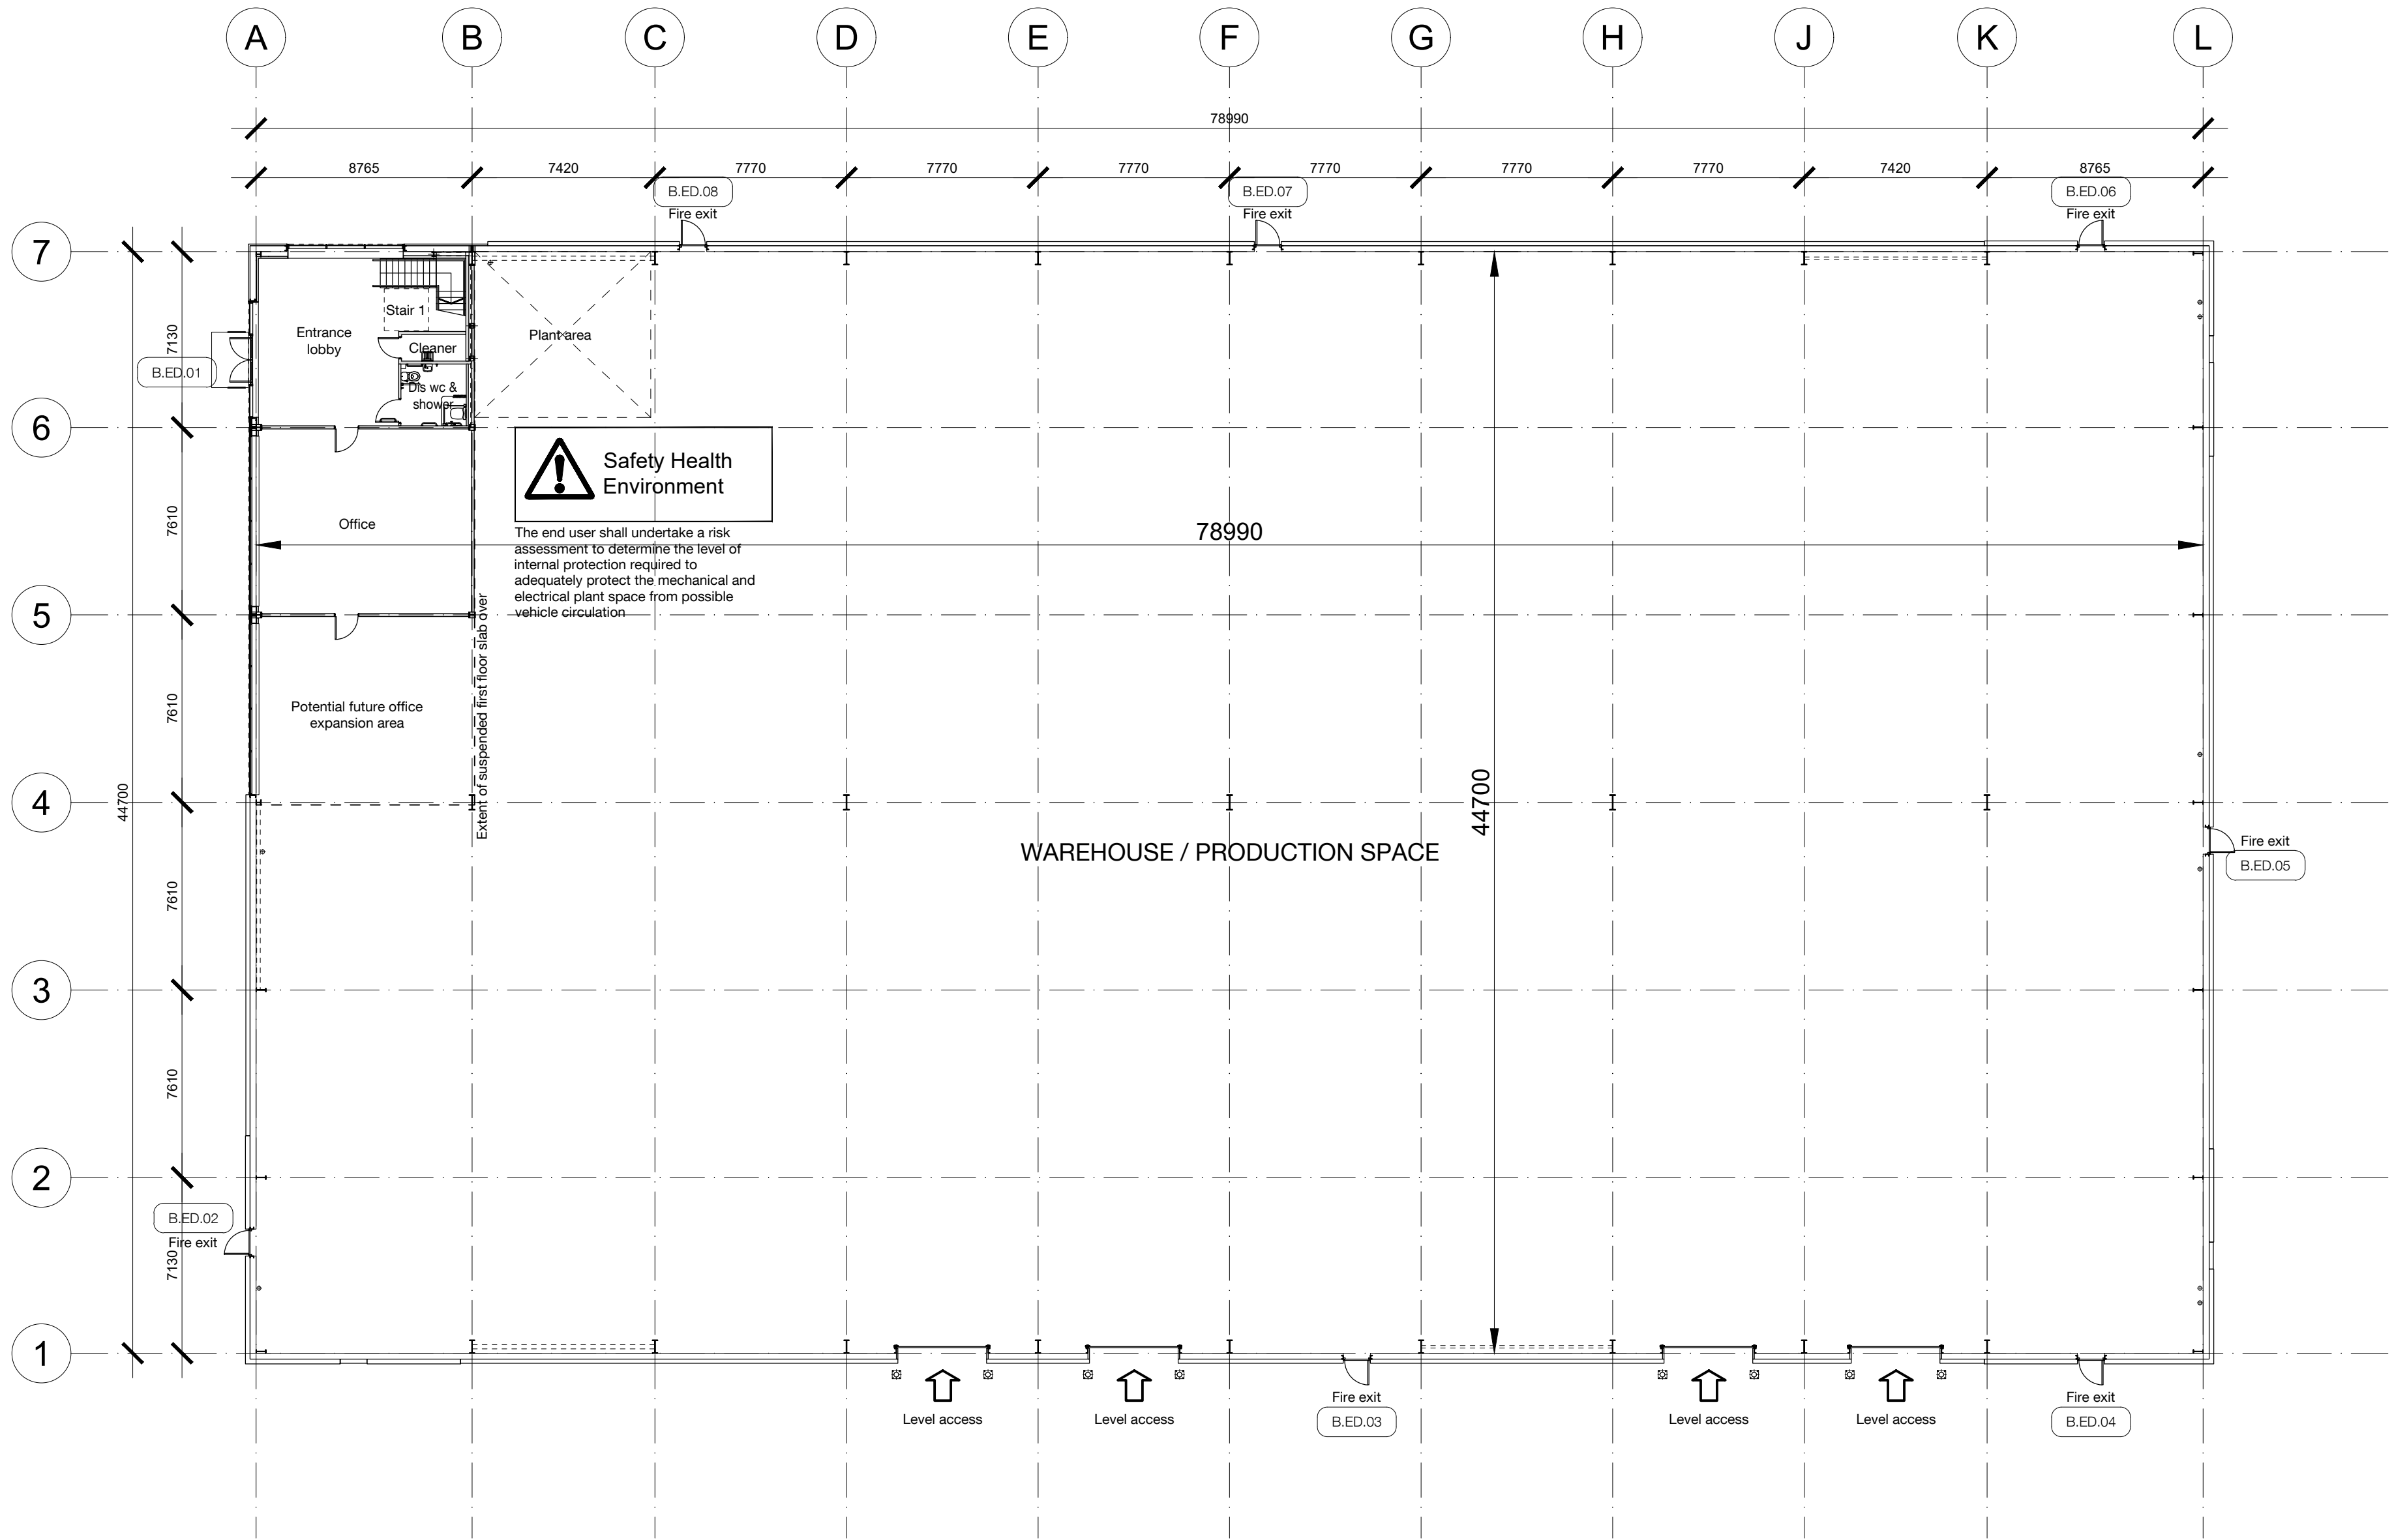

Ground Floor

Note: This drawing is based on record
information contained on DLA
Architecture dwg no 2015-143/206



6 East Parade | Leeds | LS1 2AD
0113 887 3100
www.dla-architecture.co.uk

PROJECT
KINGSWAY BUSINESS PARK,
PLOT K UNIT B

TITLE
G.A FLOOR PLANS (EXISTING)

SCALE
1:200 @A1 19/04/24

DLA REF
2024-036

DRAWN
MC

REVIEWED
mc

DOCUMENT NUMBER
24036 DLA ZZ XX D A 20111

DOCUMENT PURPOSE
Review & Comment

STATUS
S3

REVISION
P02