


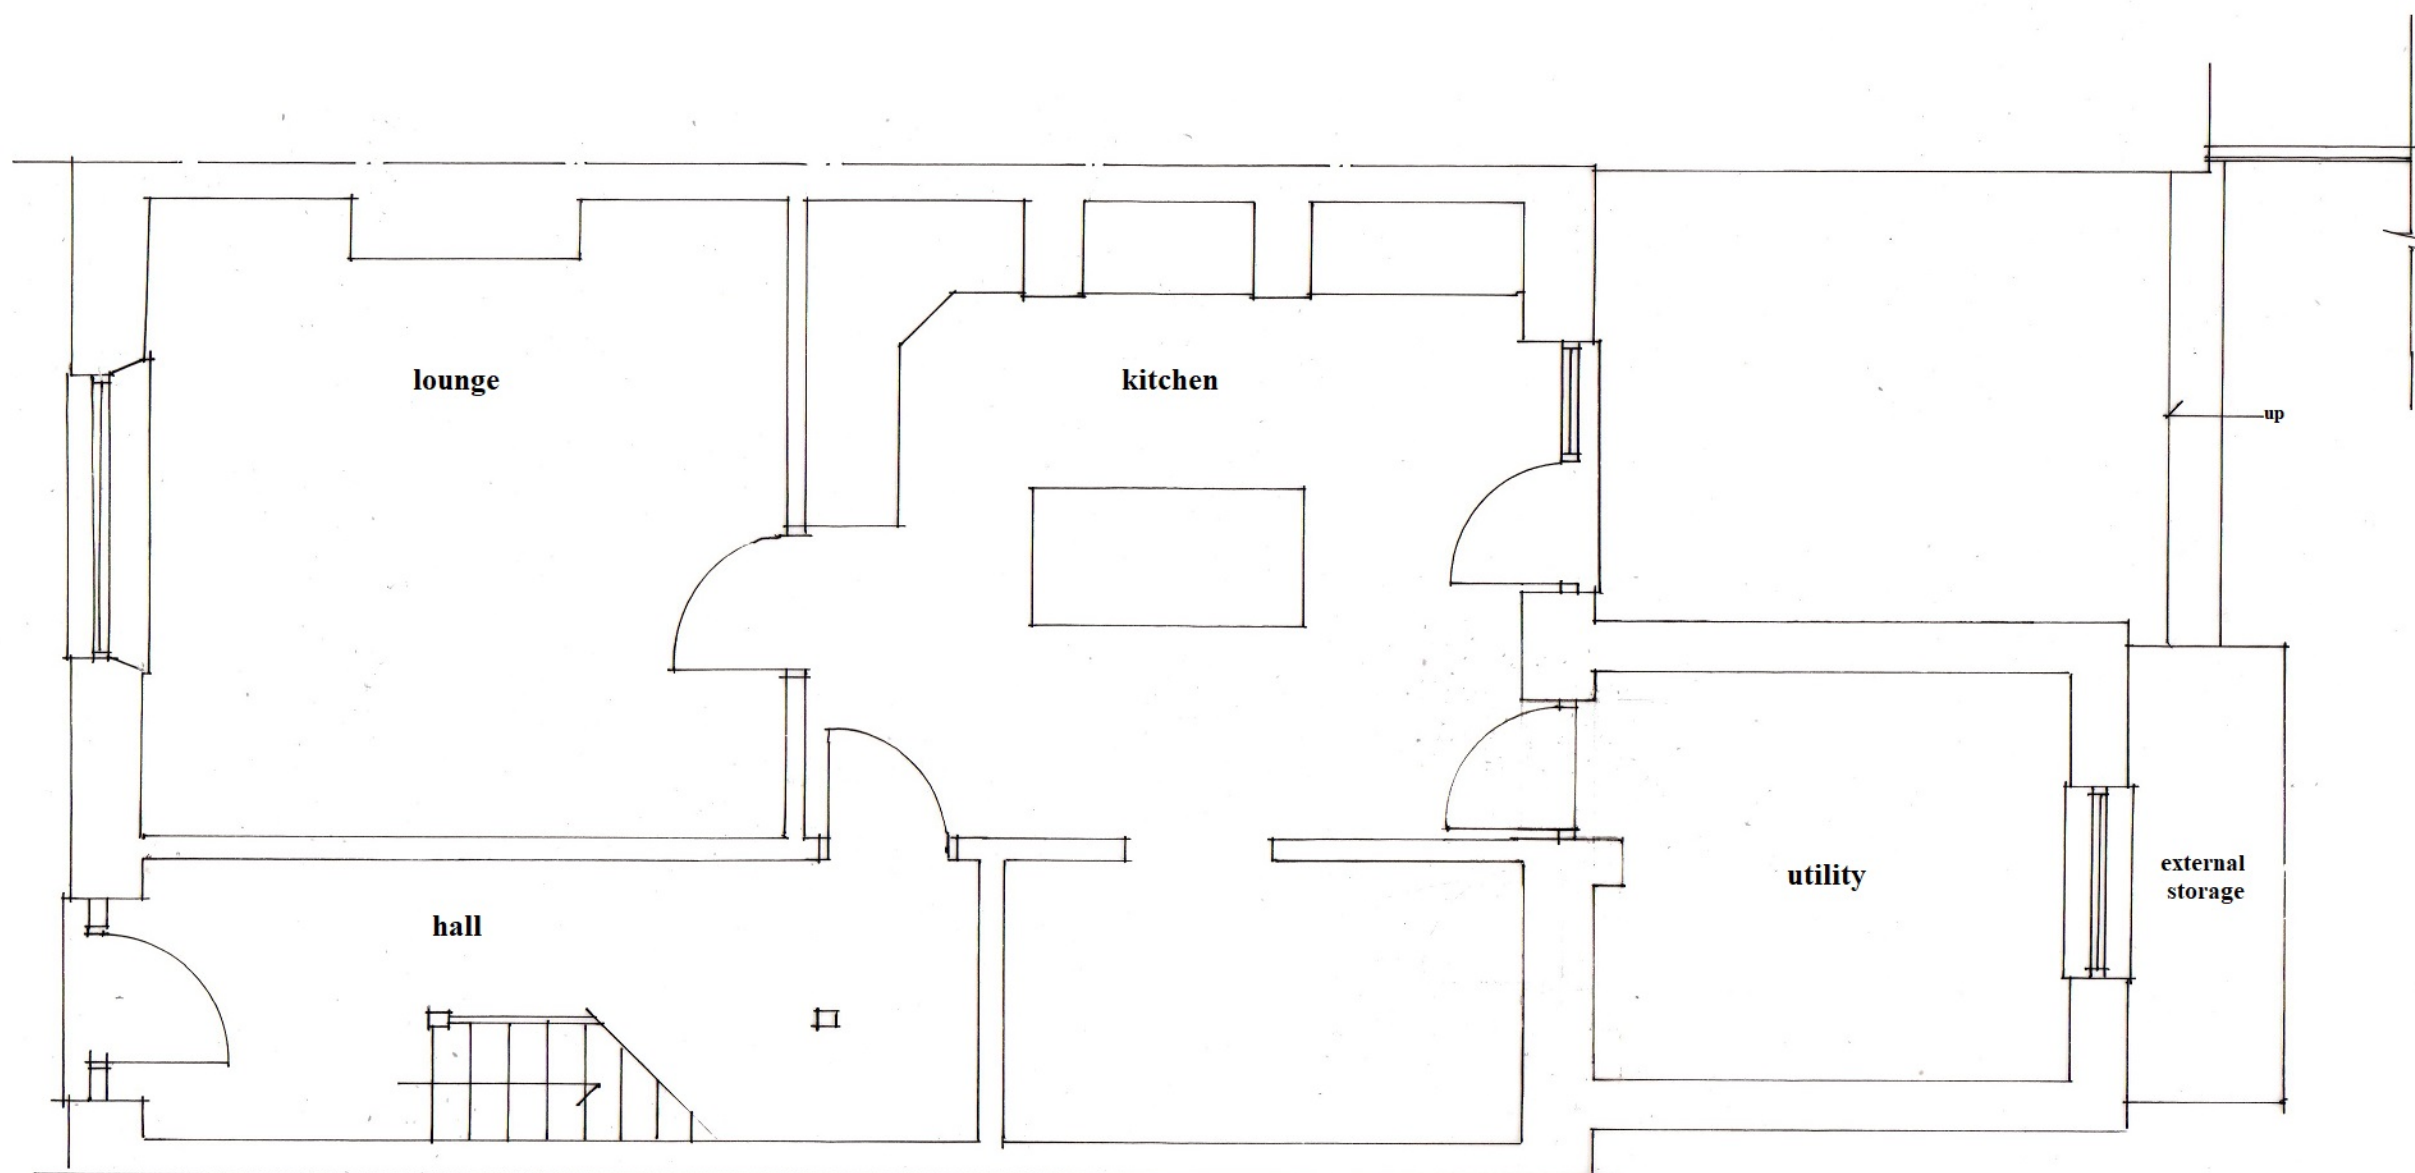

Proposed Extension and Alterations
206 Broad Lane
Burnedge
Rochdale
OL16 4PU

Existing Ground Floor Plan
Scale 1:50@A3
Reference JA01/0722/01

P A Dust Chartered Architect
1 Spring Mill
Spring Street
Uppermill
Saddleworth
Lancashire OL3 6AJ
t+f : 01457 870382
m : 07713 636592
e : tony.dust@btinternet.com