




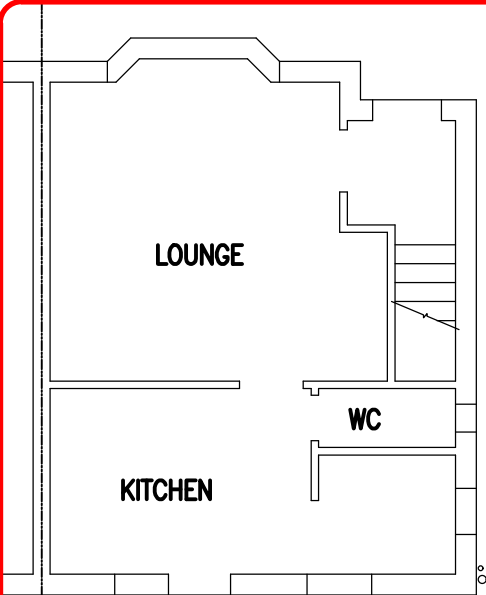


GROUND FLOOR

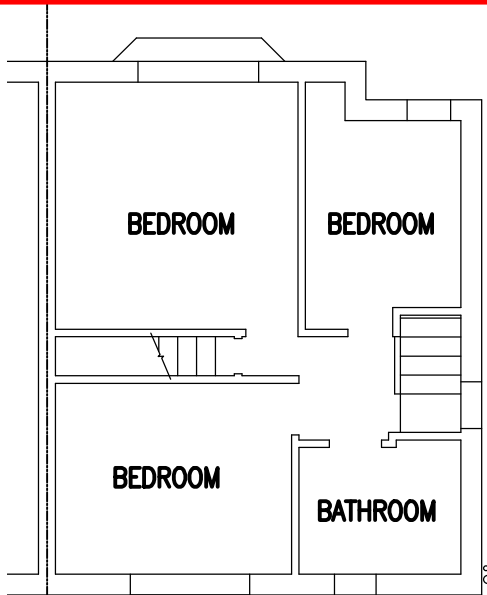


FIRST FLOOR

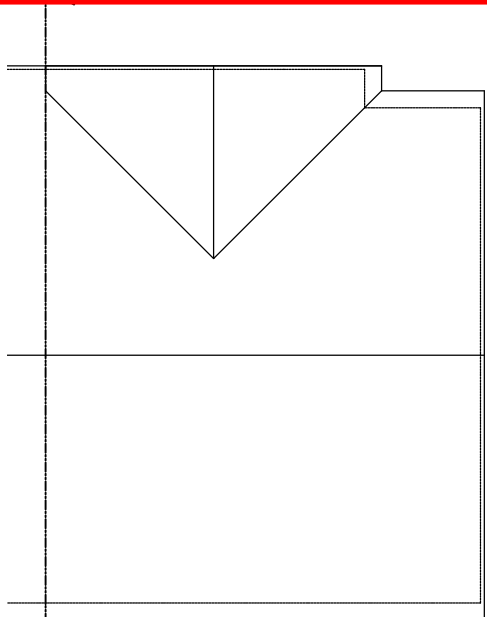

ROOF PLAN

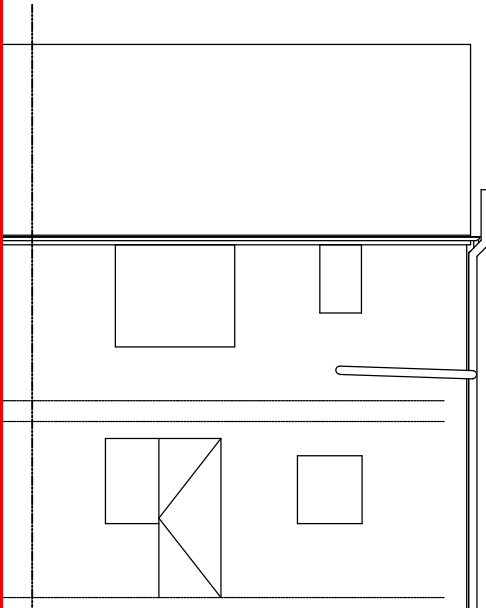

REAR ELEVATION

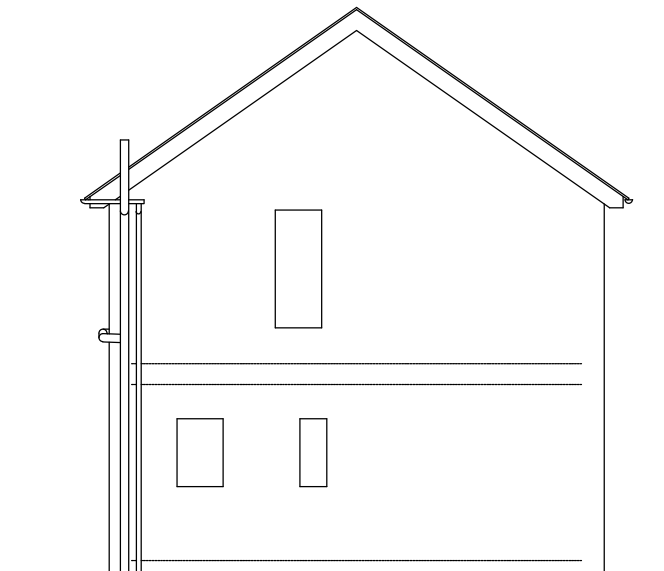

GABLE ELEVATION

GENERAL NOTES

ALL WORKMANSHIP AND MATERIALS TO COMPLY WITH BUILDING REGULATIONS, BRITISH STANDARDS AND CODES OF PRACTICE. ALL MATERIALS TO BE STORED, MIXED AND FIXED IN ACCORDANCE WITH MANUFACTURERS INSTRUCTIONS AND RECOMMENDATIONS.

ALL PROVISIONS FOR TEMPORARY MEANS OF SUPPORT AND REGULATIONS FOR HEALTH AND SAFETY AT WORK TO BE APPLIED.

ALL WORKS TO BE CARRIED OUT TO THE COMPLETE SATISFACTION OF THE BUILDING CONTROL OFFICER.

ALL WORKS TO BE CARRIED OUT IN STRICT ACCORDANCE WITH HSE GUIDANCE AND CDM REGULATIONS

DO NOT SCALE. THE CONTRACTOR MUST VERIFY ALL DIMENSIONS PRIOR TO COMMENCING SHOP DRAWINGS OR WORKS ON SITE.

MAIN CONTRACTOR IS TO BE RESPONSIBLE FOR ENSURING THE SITE IS KEPT CLEAN AND SAFE AT ALL TIMES. THE MAIN CONTRACTOR IS ALSO RESPONSIBLE FOR THE PROGRAMMING OF WORKS TO ENSURE A SAFE ENVIRONMENT IS MAINTAINED.

Rev	Date	By	Checked	Remarks

Project
**94 SANDY LANE
ROCHDALE**


Client

Drawing SINGLE STOREY REAR EXTENSION EXISTING ROOF, FLOOR PLANS AND ELEVATIONS			
Number 22-22075 - 001		Rev -	
Scale 1:100	Drawn <i>dg</i>	Checked	Date 09.22

**STRUCTURAL DESIGN
& DRAUGHTING**

159. NEWMARKET RD.
ASHTON-UNDER-LYNE
LANCS
OL7 9JD

BOUNDARY

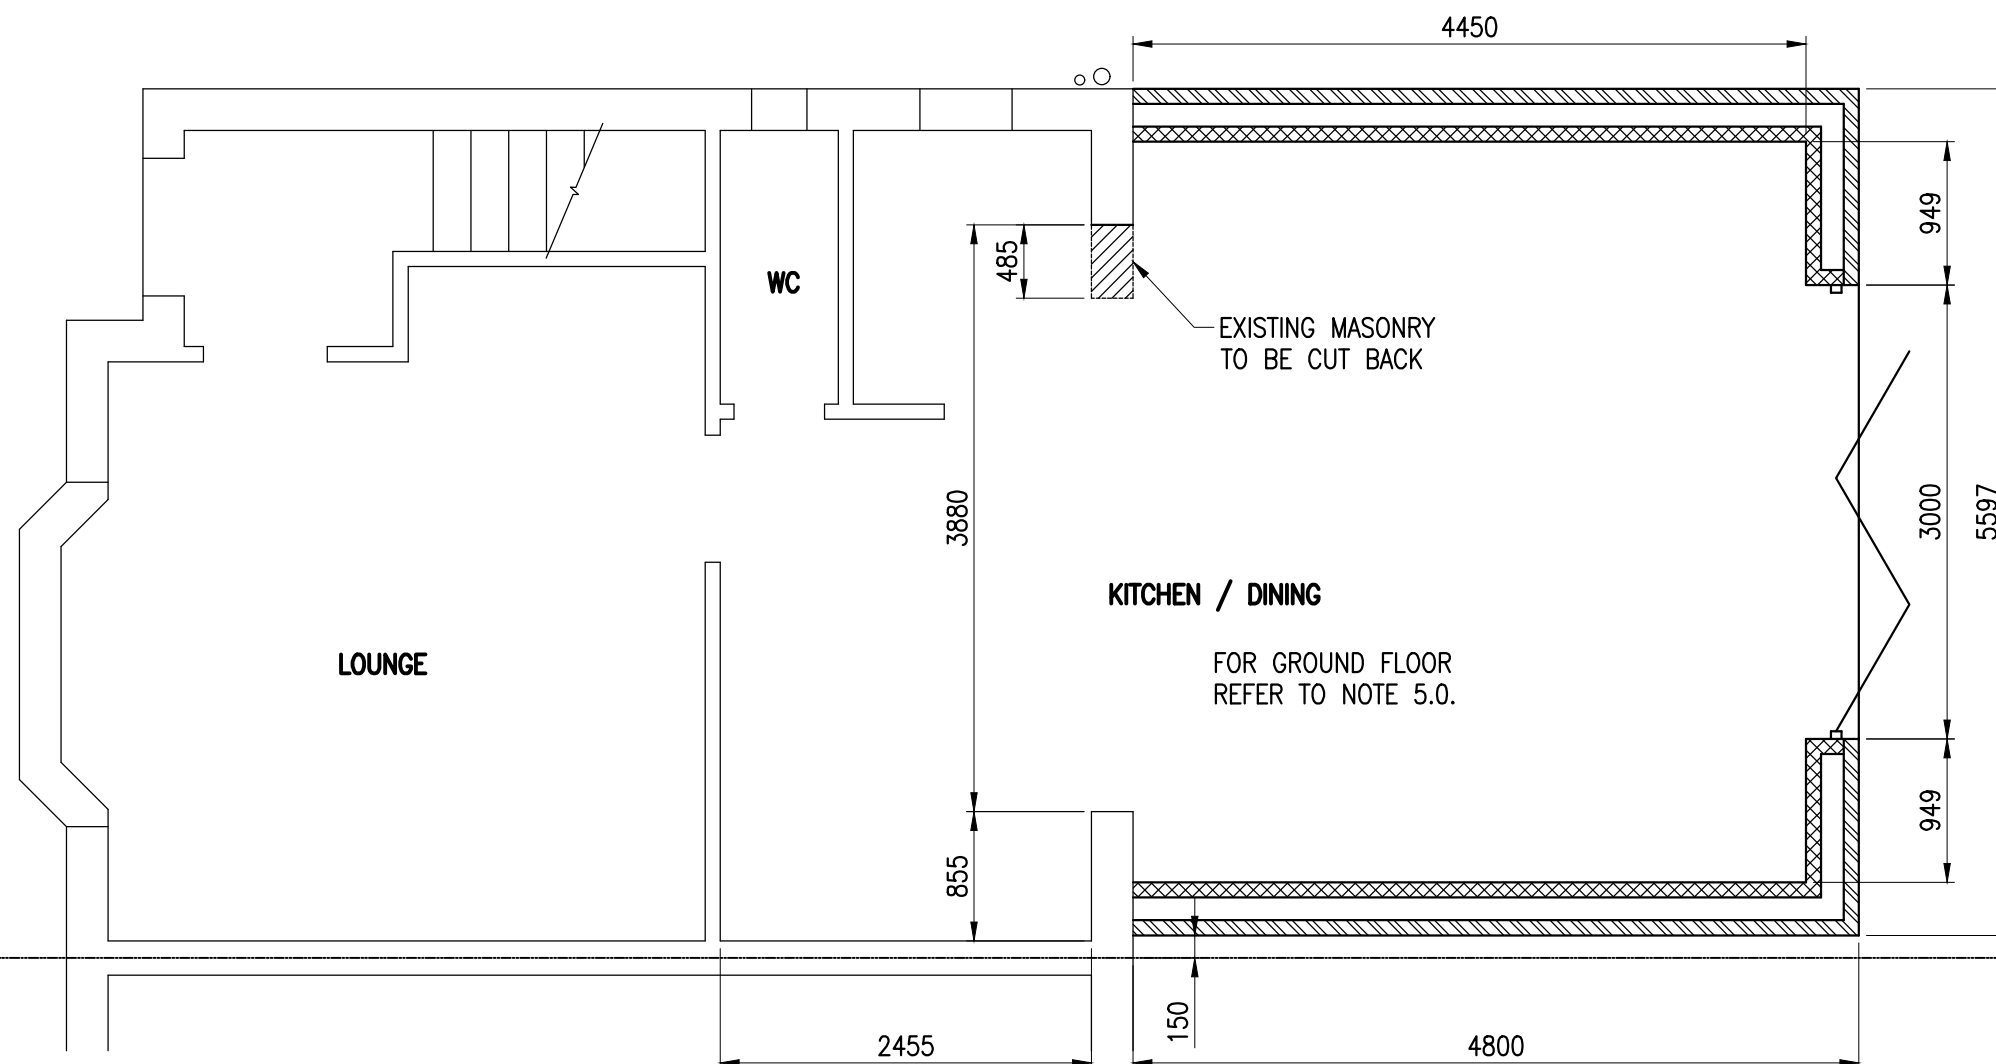

BOUNDARY

GENERAL NOTES

ALL WORKMANSHIP AND MATERIALS TO COMPLY WITH BUILDING REGULATIONS, BRITISH STANDARDS AND CODES OF PRACTICE. ALL MATERIALS TO BE STORED, MIXED AND FIXED IN ACCORDANCE WITH MANUFACTURERS INSTRUCTIONS AND RECOMMENDATIONS.

ALL PROVISIONS FOR TEMPORARY MEANS OF SUPPORT AND REGULATIONS FOR HEALTH AND SAFETY AT WORK TO BE APPLIED.

ALL WORKS TO BE CARRIED OUT TO THE COMPLETE SATISFACTION OF THE BUILDING CONTROL OFFICER.

ALL WORKS TO BE CARRIED OUT IN STRICT ACCORDANCE WITH HSE GUIDANCE AND CDM REGULATIONS

DO NOT SCALE. THE CONTRACTOR MUST VERIFY ALL DIMENSIONS PRIOR TO COMMENCING SHOP DRAWINGS OR WORKS ON SITE.

MAIN CONTRACTOR IS TO BE RESPONSIBLE FOR ENSURING THE SITE IS KEPT CLEAN AND SAFE AT ALL TIMES. THE MAIN CONTRACTOR IS ALSO RESPONSIBLE FOR THE PROGRAMMING OF WORKS TO ENSURE A SAFE ENVIRONMENT IS MAINTAINED.

Project

**94 SANDY LANE
ROCHDALE**

Drawing

**SINGLE STOREY REAR EXTENSION
PROPOSED GROUND FLOOR
ARRANGEMENT**

Client

Number

22-22075 - 002

Rev

-

Scale

1:50

Drawn

DA

Checked

Date


09.22

**STRUCTURAL DESIGN
& DRAUGHTING**

**159. NEWMARKET RD.
ASHTON-UNDER-LYNE
LANCS
OL7 9JD**

Rev	Date	By	Checked	Remarks
-----	------	----	---------	---------

BOUNDARY

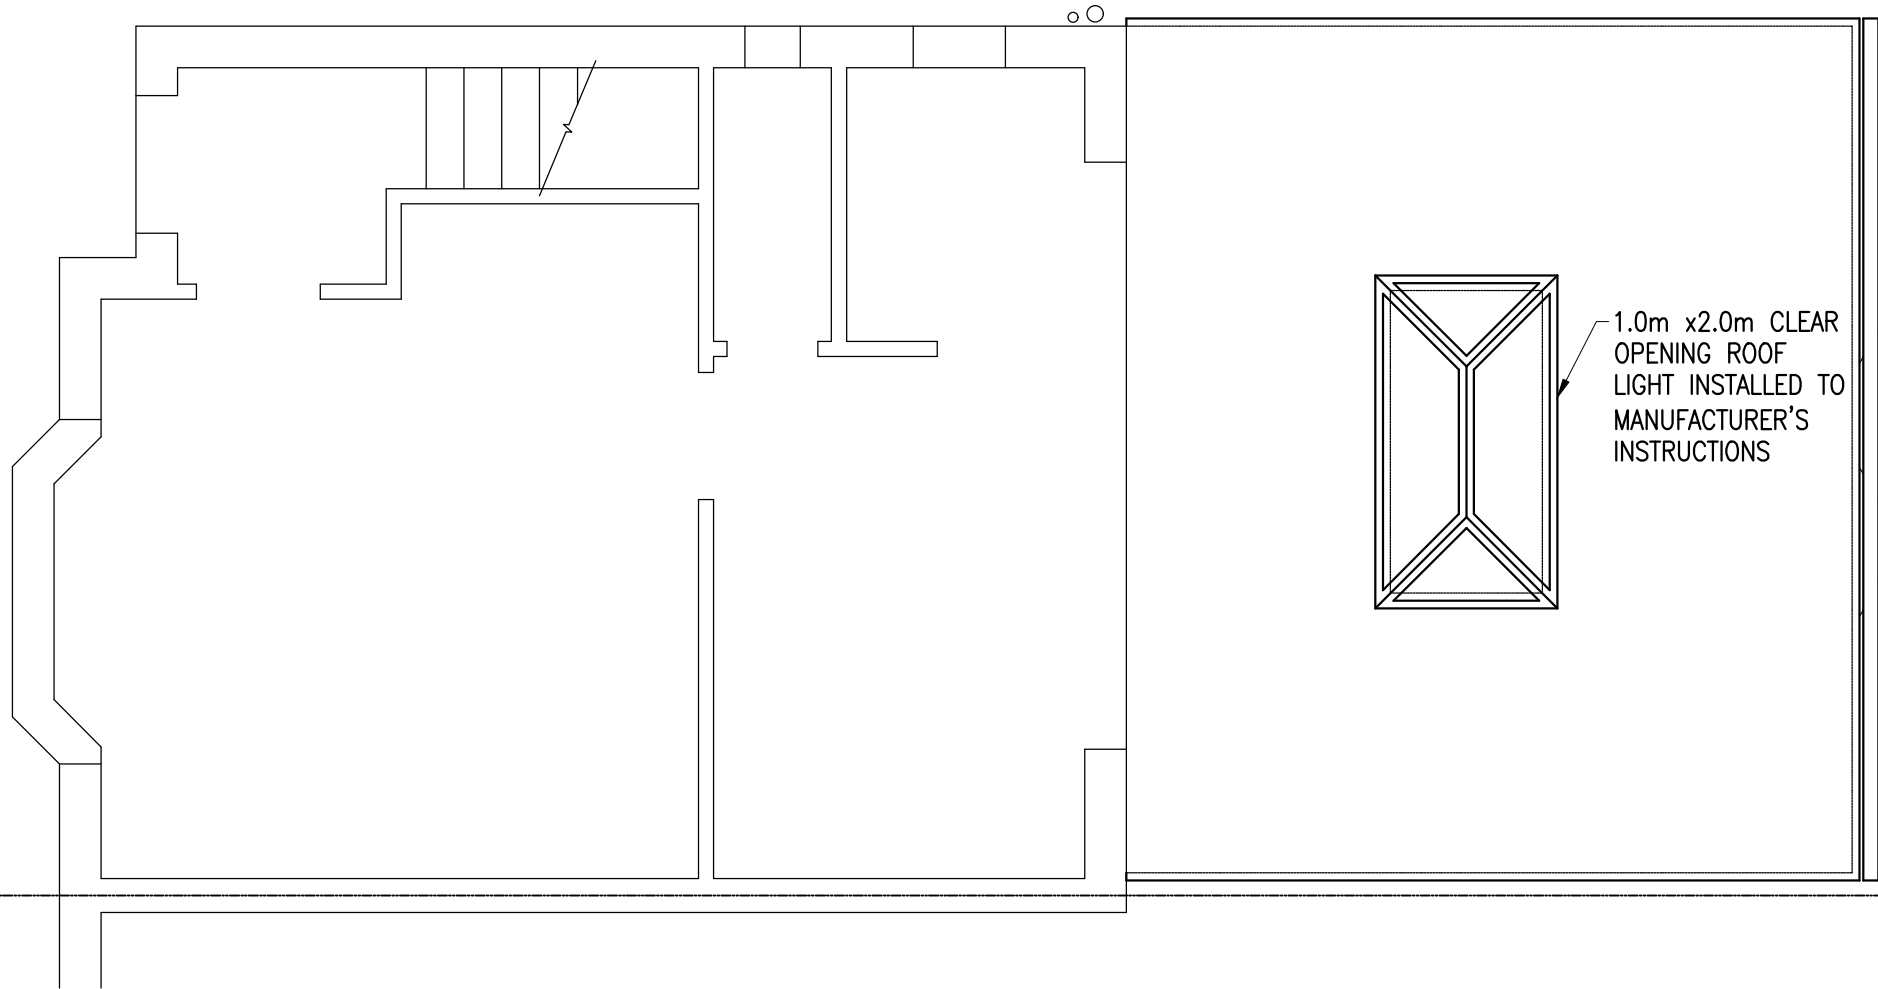


BOUNDARY

GENERAL NOTES

- ALL WORKMANSHIP AND MATERIALS TO COMPLY WITH BUILDING REGULATIONS, BRITISH STANDARDS AND CODES OF PRACTICE. ALL MATERIALS TO BE STORED, MIXED AND FIXED IN ACCORDANCE WITH MANUFACTURERS INSTRUCTIONS AND RECOMMENDATIONS.
- ALL PROVISIONS FOR TEMPORARY MEANS OF SUPPORT AND REGULATIONS FOR HEALTH AND SAFETY AT WORK TO BE APPLIED.
- ALL WORKS TO BE CARRIED OUT TO THE COMPLETE SATISFACTION OF THE BUILDING CONTROL OFFICER.
- ALL WORKS TO BE CARRIED OUT IN STRICT ACCORDANCE WITH HSE GUIDANCE AND CDM REGULATIONS
- DO NOT SCALE. THE CONTRACTOR MUST VERIFY ALL DIMENSIONS PRIOR TO COMMENCING SHOP DRAWINGS OR WORKS ON SITE.
- MAIN CONTRACTOR IS TO BE RESPONSIBLE FOR ENSURING THE SITE IS KEPT CLEAN AND SAFE AT ALL TIMES. THE MAIN CONTRACTOR IS ALSO RESPONSIBLE FOR THE PROGRAMMING OF WORKS TO ENSURE A SAFE ENVIRONMENT IS MAINTAINED.

					Project 94 SANDY LANE ROCHDALE	Drawing SINGLE STOREY REAR EXTENSION PROPOSED ROOF PLAN				STRUCTURAL DESIGN & DRAUGHTING	
						Client	Number 22-22075 - 003		Rev -		
Rev	Date	By	Checked	Remarks			Scale 1:50	Drawn DA	Checked	Date 09.22	159. NEWMARKET RD. ASHTON-UNDER-LYNE LANCS OL7 9JD

BOUNDARY

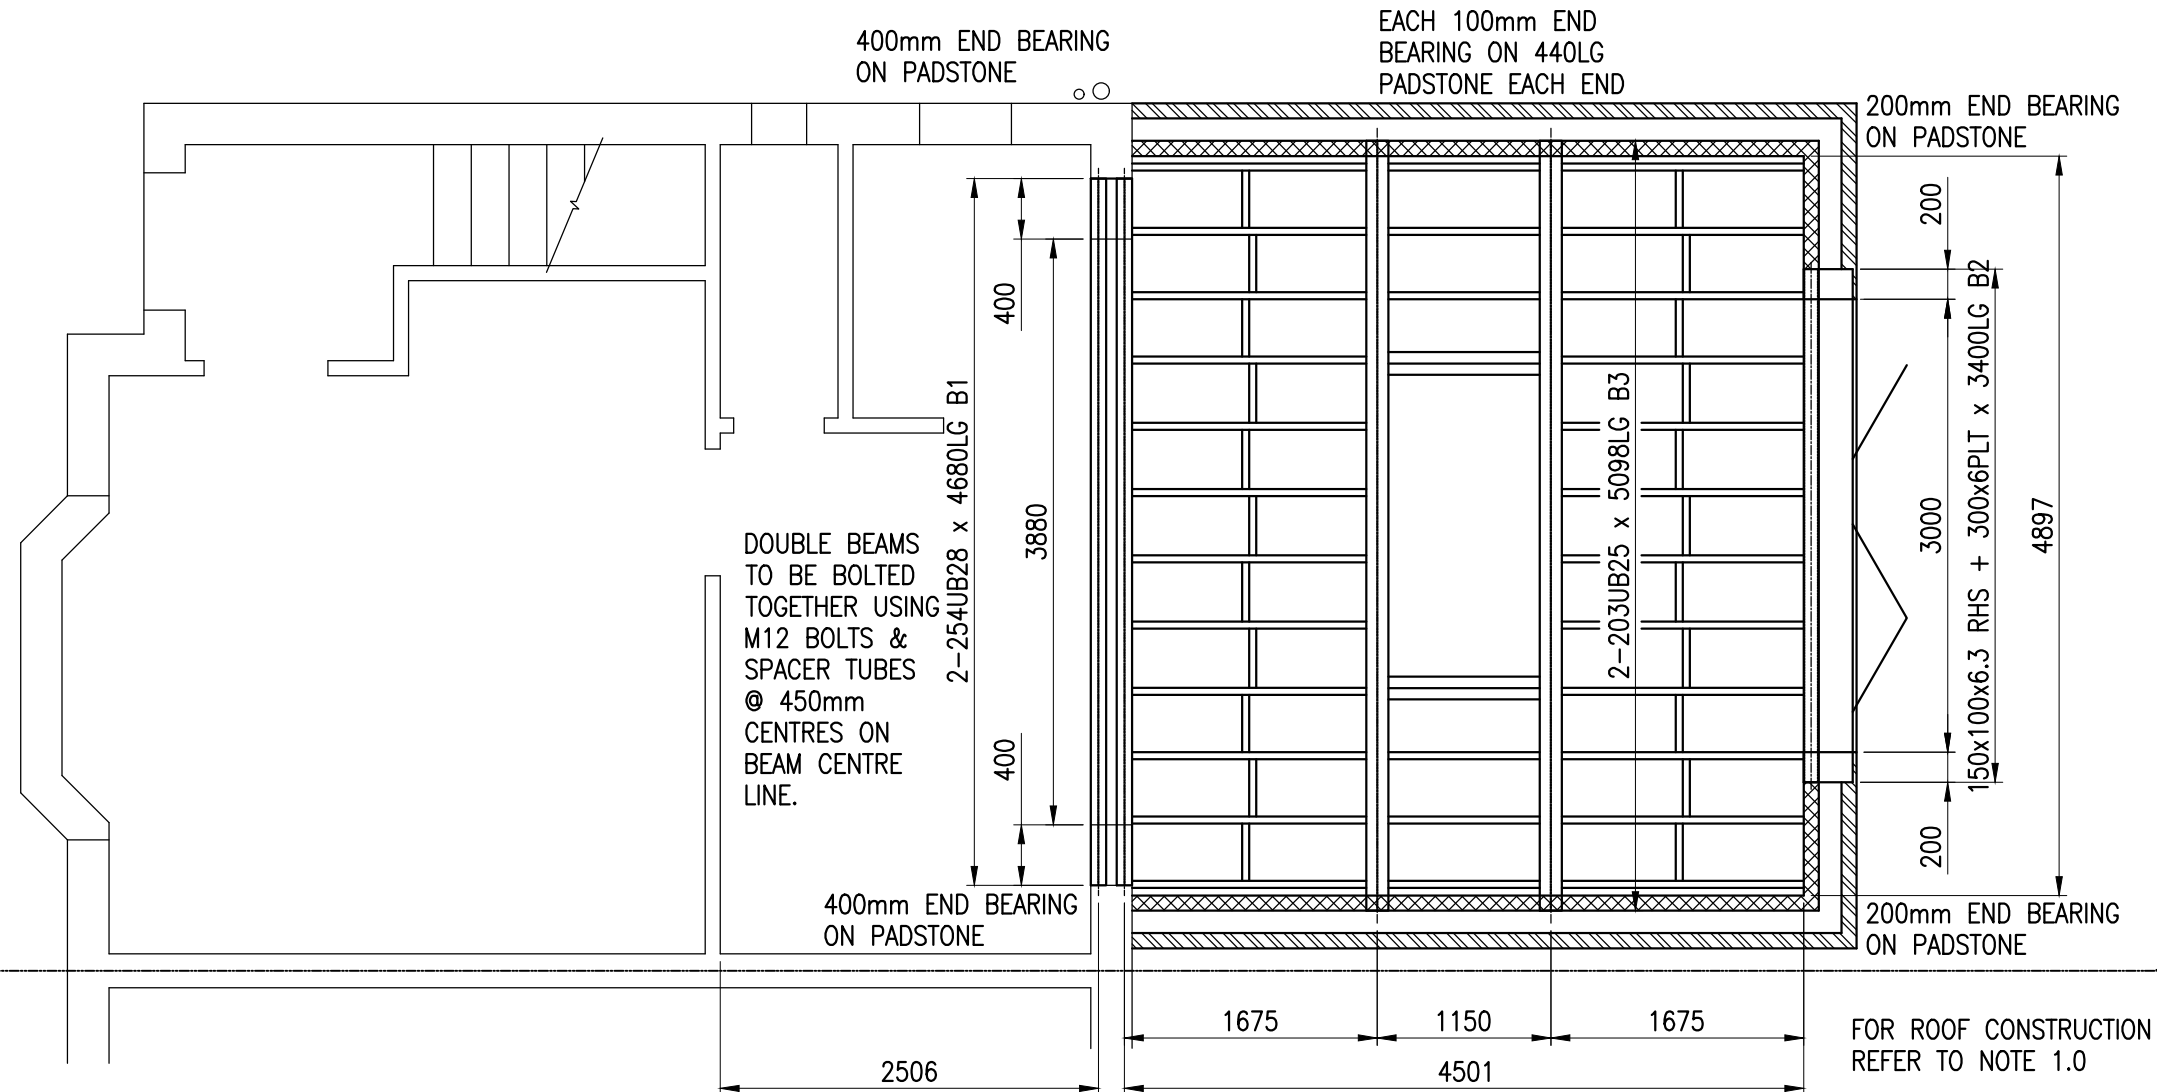

ALL WORKMANSHIP AND MATERIALS TO COMPLY WITH BUILDING REGULATIONS, BRITISH STANDARDS AND CODES OF PRACTICE. ALL MATERIALS TO BE STORED, MIXED AND FIXED IN ACCORDANCE WITH MANUFACTURERS INSTRUCTIONS AND RECOMMENDATIONS.

ALL WORKS TO BE CARRIED OUT TO THE
COMPLETE SATISFACTION OF THE
BUILDING CONTROL OFFICER.

ALL WORKS TO BE CARRIED OUT IN
STRICT ACCORDANCE WITH HSE GUIDANCE
AND CDM REGULATIONS

DO NOT SCALE. THE CONTRACTOR MUST
VERIFY ALL DIMENSIONS PRIOR TO
COMMENCING SHOP DRAWINGS OR
WORKS ON SITE.

MAIN CONTRACTOR IS TO BE RESPONSIBLE FOR ENSURING THE SITE IS KEPT CLEAN AND SAFE AT ALL TIMES. THE MAIN CONTRACTOR IS ALSO RESPONSIBLE FOR THE PROGRAMMING OF WORKS TO ENSURE A SAFE ENVIRONMENT IS MAINTAINED.

					Project	94 SANDY LANE ROCHDALE		Drawing SINGLE STOREY REAR EXTENSION PROPOSED ROOF STRUCTURAL ARRANGEMENT		STRUCTURAL DESIGN & DRAUGHTING	
					Client			Number	22-22075 - 004	Rev	-
								Scale	1:50	Drawn	VG
								Checked		Date	09.22
Rev	Date	By	Checked	Remarks							

GENERAL NOTES

ALL WORKMANSHIP AND MATERIALS TO COMPLY WITH BUILDING REGULATIONS, BRITISH STANDARDS AND CODES OF PRACTICE. ALL MATERIALS TO BE STORED, MIXED AND FIXED IN ACCORDANCE WITH MANUFACTURERS INSTRUCTIONS AND RECOMMENDATIONS.

ALL PROVISIONS FOR TEMPORARY MEANS OF SUPPORT AND REGULATIONS FOR HEALTH AND SAFETY AT WORK TO BE APPLIED.

ALL WORKS TO BE CARRIED OUT TO THE COMPLETE SATISFACTION OF THE BUILDING CONTROL OFFICER.

ALL WORKS TO BE CARRIED OUT IN STRICT ACCORDANCE WITH HSE GUIDANCE AND CDM REGULATIONS

DO NOT SCALE. THE CONTRACTOR MUST VERIFY ALL DIMENSIONS PRIOR TO COMMENCING SHOP DRAWINGS OR WORKS ON SITE.

MAIN CONTRACTOR IS TO BE RESPONSIBLE FOR ENSURING THE SITE IS KEPT CLEAN AND SAFE AT ALL TIMES. THE MAIN CONTRACTOR IS ALSO RESPONSIBLE FOR THE PROGRAMMING OF WORKS TO ENSURE A SAFE ENVIRONMENT IS MAINTAINED.

FASCIA BOARDS & SOFFITS TO MATCH THE EXISTING.

RWP's & GUTTERS TO MATCH THE EXISTING REFER TO NOTE 7.0.

DOORS & WINDOWS TO BE WHITE uPVC TO MATCH THE EXISTING REFER TO NOTE 6.0.

MASONRY TO MATCH THE EXISTING. REFER TO NOTE 3.0.

Rev	Date	By	Checked	Remarks



Project
**94 SANDY LANE
ROCHDALE**

Client



Drawing SINGLE STOREY REAR EXTENSION PROPOSED REAR AND SIDE ELEVATIONS			
Number 22-22075 - 005		Rev -	
Scale 1:50	Drawn DG	Checked	Date 09.22

**STRUCTURAL DESIGN
& DRAUGHTING**


159. NEWMARKET RD.
ASHTON-UNDER-LYNE
LANCS
OL7 9JD

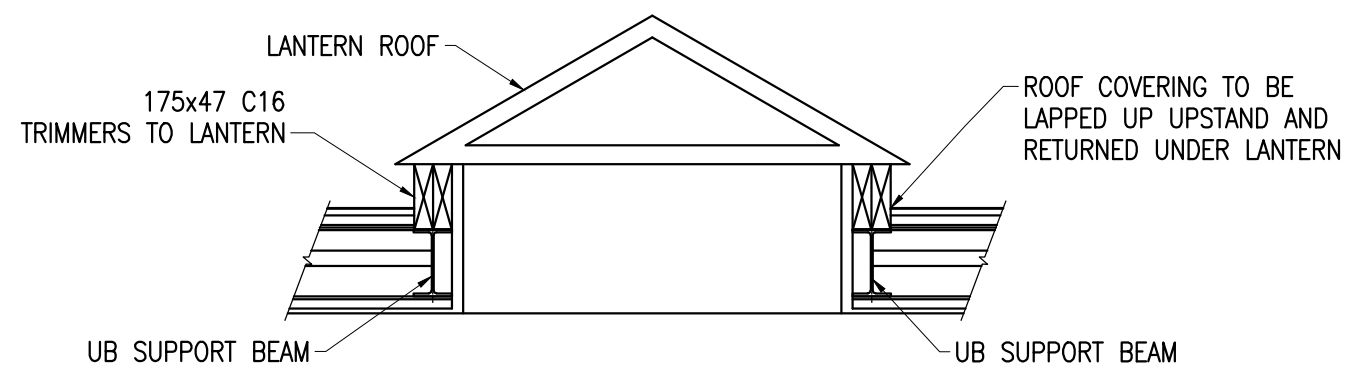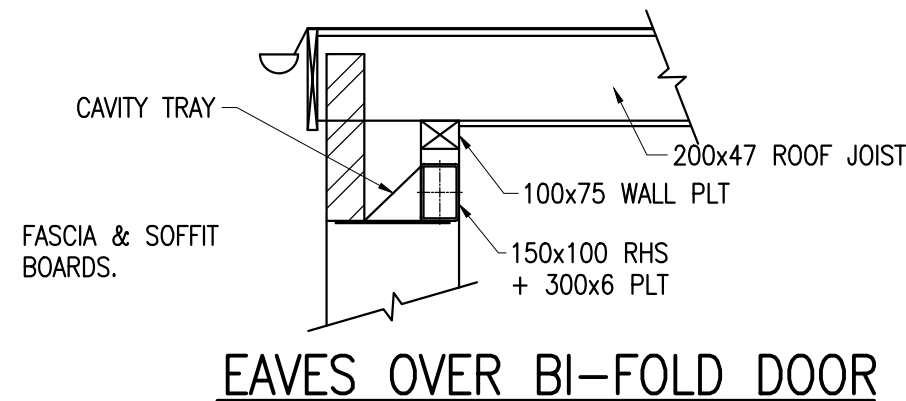


SECTION THRO ROOF LANERN

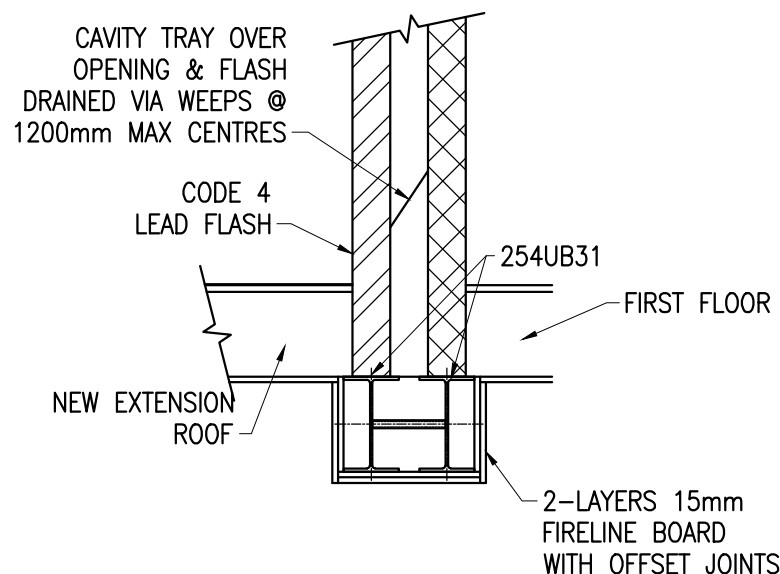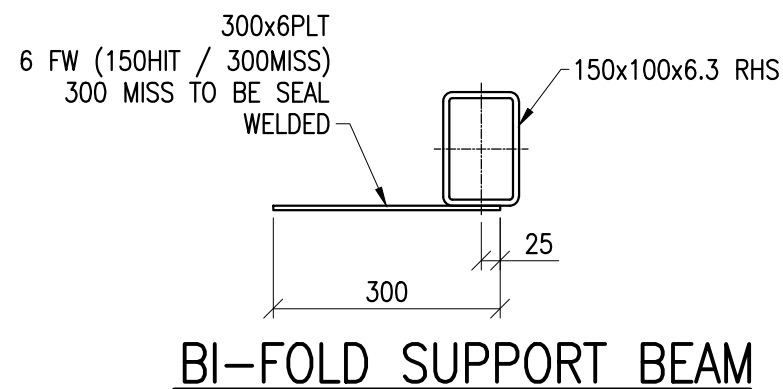

SECTION @ KNOCK THROUGH

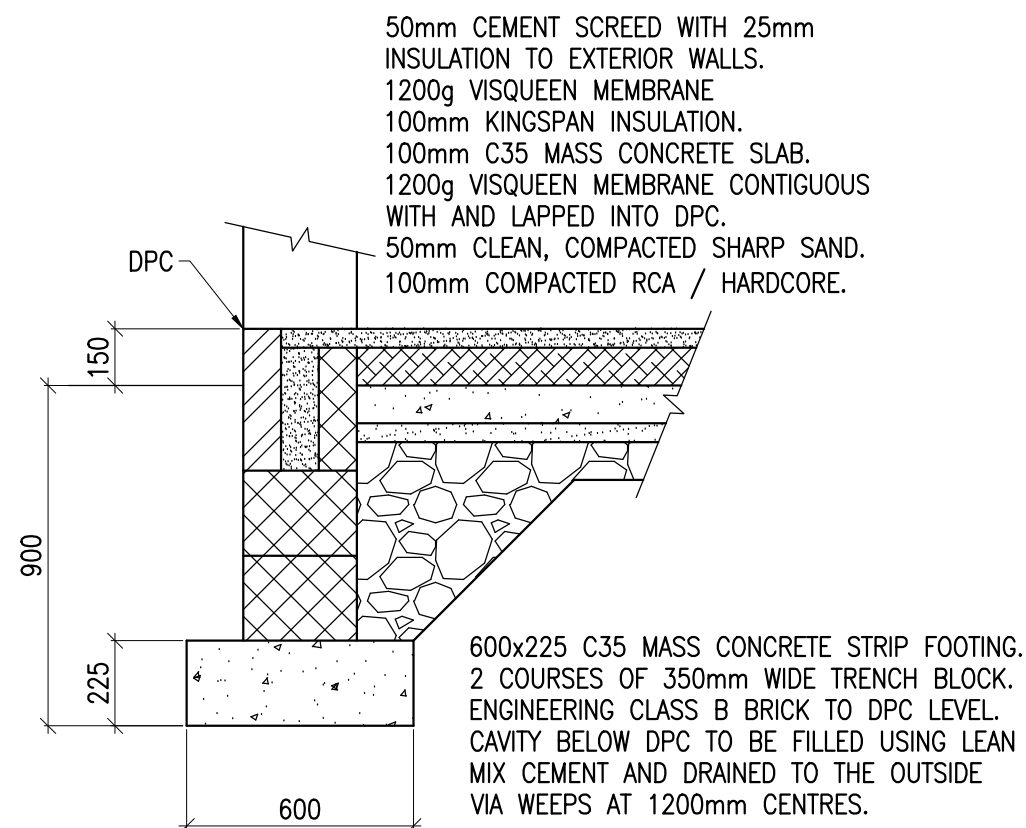

TYPICAL SECTION @ FOUNDATION

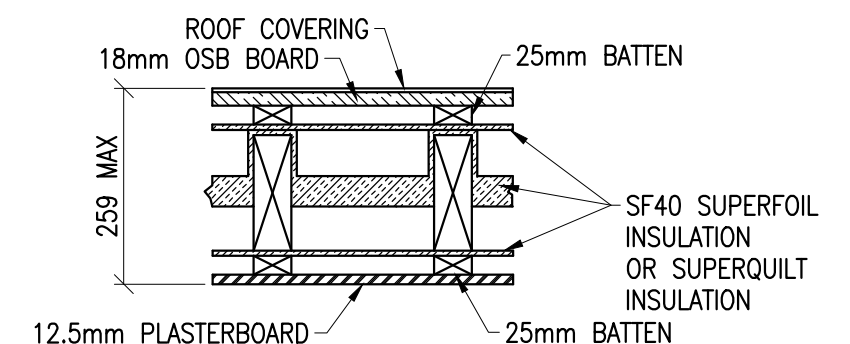

PROPOSED ROOF BUILDUP

GENERAL NOTES

ALL WORKMANSHIP AND MATERIALS TO COMPLY WITH BUILDING REGULATIONS, BRITISH STANDARDS AND CODES OF PRACTICE. ALL MATERIALS TO BE STORED, MIXED AND FIXED IN ACCORDANCE WITH MANUFACTURERS INSTRUCTIONS AND RECOMMENDATIONS.

ALL PROVISIONS FOR TEMPORARY MEANS OF SUPPORT AND REGULATIONS FOR HEALTH AND SAFETY AT WORK TO BE APPLIED.

ALL WORKS TO BE CARRIED OUT TO THE COMPLETE SATISFACTION OF THE BUILDING CONTROL OFFICER.

ALL WORKS TO BE CARRIED OUT IN STRICT ACCORDANCE WITH HSE GUIDANCE AND CDM REGULATIONS

DO NOT SCALE. THE CONTRACTOR MUST VERIFY ALL DIMENSIONS PRIOR TO COMMENCING SHOP DRAWINGS OR WORKS ON SITE.

MAIN CONTRACTOR IS TO BE RESPONSIBLE FOR ENSURING THE SITE IS KEPT CLEAN AND SAFE AT ALL TIMES. THE MAIN CONTRACTOR IS ALSO RESPONSIBLE FOR THE PROGRAMMING OF WORKS TO ENSURE A SAFE ENVIRONMENT IS MAINTAINED.

					Project 94 SANDY LANE ROCHDALE	Drawing 2 STOREY REAR EXTENSION PROPOSED EAVES AND FOUNDATION DETAILS	STRUCTURAL DESIGN & DRAUGHTING 159. NEWMARKET RD. ASHTON—UNDER—LYNE LANCS OL7 9JD	
					Client	Number 22-22075 - 006					Rev -	
						Scale 1:20 1:10					Drawn 06	Checked	Date 09.22	
Rev	Date	By	Checked	Remarks	

159. NEWMARKET RD.
ASHTON-UNDER-LYNE
LANCS
OL7 9JD

- 1.0 ROOF
- EPDM ROOF COVERING INSTALLED TO MANUFACTURER’S INSTRUCTIONS.
18mm OSB / PLY BOARD.
38x25 COUNTER BATTENS TO EACH RAFTER.
1 LAYER SUPER QUILT OVER ROOF JOISTS.
1 LAYER SUPERQUILT LAID OVER AND RECESSED 54mm BETWEEN JOISTS.
200x47 C16 ROOF JOISTS @ 450mm MAX CENTRES.
1 LAYER SUPER QUILT TO UNDERSIDE OF JOISTS.
38x25mm COUNTER BATTENS TO EACH JOIST.
9.5mm PLASTERBOARD WITH 3mm SKIM COAT.
BOARD JOINTS TO BE TAPED AGAINST CRACKING.
100x75 TIMBER WALL PLATE AT EAVES. WALL PLATE IS TO BE STRAPPED TO BLOCKWORK USING 30x5 GALVANISED STRAPS @ 2.0m MAX CENTRES.
FULL DEPTH NOGGINS TO BE POSITIONED AS INDICATED.
ROOF JOISTS ARE TO BE STRAPPED TO ADJACENT BLOCKWORK USING 30x5 GALVANISED STRAPS @ 2.0m MAX CENTRES. STRAPS ARE TO PASS OVER MINIMUM 3 RAFTERS WITH FULL DEPTH NOGGINS BETWEEN.
EPDM ROOF COVERING IS TO LAPPED UP UPSTANDS / MASONRY 150mm AND FLASHED USING CODE 4 LEAD FLASHING.
- 2.0 PARTITION WALL
- 100x75 C16 TIMBER HEAD AND SOLE PLATES
75x47 C16 STUDS @ 450mm MAX CENTRES.
DOUBLE STUDS REQUIRED EACH SIDE OF OPENINGS AND AT WALL ENDS.
FULL DEPTH NOGGINS AT MID HEIGHT.
75mm MINERAL WOOL BETWEEN STUDS
12.5mm PLASTERBOARD + 3mm SKIM COAT EACH SIDE. BOARD JOINTS TO BE TAPED AGAINST CRACKING.
- 3.0 EXTERNAL MASONRY ABOVE DPC
- 102.5mm FACING BRICK TO MATCH THE EXISTING.
150mm CAVITY WITH 100mm KINGSPAN TW50 INSULATION.
100mm 3.6m/mm² BLOCKWORK.
9.5mm PLASTERBOARD WITH 3mm SKIM COAT.
BOARD JOINTS TO BE TAPED AGAINST CRACKING.
STAINLESS STEEL WALL TIES REQ'D @ 750mm HORIZONTAL CENTRES AND 450mm VERTICAL CENTRES.
WALL TIE CENTRES TO BE HALVED AROUND OPENINGS.
INTUMESCENT CAVITY BARRIER REQ'D AT HEAD OF MASONRY.



- 4.0 FOUNDATION
- 600x225 C35 MASS CONCRETE STRIP FOOTING.
2 COURSES OF 350mm WIDE TRENCH BLOCK.
ENGINEERING CLASS B BRICK TO DPC LEVEL.
CAVITY BELOW DPC TO BE FILLED USING LEAN MIX CEMENT AND DRAINED TO THE OUTSIDE VIA WEEPS AT 1200mm CENTRES.
- 5.0 GROUND FLOOR
- 50mm CEMENT SCREED WITH 25mm INSULATION TO EXTERIOR WALLS.
1200g VISQUEEN MEMBRANE
100mm KINGSPAN INSULATION.
100mm C35 MASS CONCRETE SLAB.
1200g VISQUEEN MEMBRANE CONTIGUOUS WITH AND LAPPED INTO DPC.
50mm CLEAN, COMPACTED SHARP SAND.
100mm COMPACTED RCA / HARDCORE.
- 6.0 DOORS & WINDOWS
- MAXIMUM PERCENTAGE OF GLAZING TO WINDOWS, DOORS AND ROOFLIGHTS TO BE NO MORE THAN 25% OF FLOOR AREA PLUS DOOR / WINDOW AREA WHICH AS A RESULT OF THE EXTENSION NO LONGER EXIST OR ARE EXPOSED.
WINDOW LINTOLS TO BE FIRE STOPPED TO HALF HOUR WITH 13MM GYPROC FIRELINE BOARD.
NEW WINDOWS TO PROVIDE 8000SQ.MM.
BACKGROUND VENTILATION TO ALL HABITABLE ROOMS AND ARE TO BE FULLY DRAFT STRIPPED.
ALL GLAZING TO BE DOUBLE GLAZED SEALED UNITS WITH OUTER PANE OF PILKINGTON 'ENERGIKARE OPTIWHITE' AND INNER PANE OF PILKINGTON LOW EMISSIVITY 'K' GLASS AND A 16MM ARGON FILLED GAP.
THERMABATE INSULATED UPVC CAVITY CLOSERS TO BE INSTALLED TO JAMBS AND CILLS OF ALL EXTERNAL OPENINGS.
ALL GLASS WITHIN 800MM OF FLOOR OR GROUND LEVEL AND WITHIN A VERTICAL STRIP 300mm WIDE FROM DOOR JAMBS AND 1500mm HIGH FROM FLOOR LEVEL IS TO BE EITHER TOUGHENED OR LAMINATED SAFETY GLASS.

- 7.0 DRAINS
- CONTRACTOR IS TO LOCATE AND CHECK CONDITION OF ALL EXISTING DRAINS PRIOR TO ANY EXCAVATION.
ANY DRAINS PASSING UNDER BUILDING ARE TO BE EXPOSED AND ENCASED IN MIN 100MM CONCRETE AND RODDING ACCESS PROVIDED EXTERIOR TO THE BUILDING.
RC LINTOLS ARE TO BE PROVIDED WHEREVER DRAINS PASS THROUGH WALLS.
NEW ROOF DRAINAGE IS TO BE UPVC TO MATCH THE EXISTING.
NEW DRAINAGE TO BE HEPWORTH SUPERSLEVE 100mm (UNLESS NOTED OTHERWISE),
EARTHENWARE, LAID AND BEDDED IN ACCORDANCE WITH MANUFACTURER’S RECOMENDATIONS.
PLUMBING PIPE SIZES: –
SINK 38mm DIA. WITH MIN 76mm SEAL DEPTH AND ALL FITTINGS ARE TO HAVE SEPARATE CONNECTIONS INTO 100MM SVP OR GULLY. IF CONNECTED INTO GULLY, THEN PIPE IS TO TERMINATE BETWEEN THE GRATING AND THE WATER LINE. WASHING MACHINE AND DISHWASHER CONNECTIONS TO HAVE 76mm DEEP SEAL TRAPS AND SEPARATE STANDPIPES.
- 8.0 INTERNAL WOODWORK
- ALL TO BE IN PAINTED SOFTWOOD, NEW AND MODIFIED WALLS ARE TO BE FITTED WITH SW. SKIRTINGS OF IDENTICAL PROFILE TO EXISTING.
NEW DOORS ARE TO MATCH EXISTING, AND ARE TO BE HUNG IN SOFTWOOD FRAMES WITH REQUISITE IRONMONGERY OF THE CLIENTS CHOICE.
SOFTWOOD ARCHITRAVES TO BE FITTED ALL ROUND, TO BOTH SIDES.
- 9.0 ELECTRICAL WORK
- ALL ELECTRICAL WORKS REQUIRED ARE TO BE CARRIED OUT BY A PART P REGISTERED ELECTRICIAN.
ALL SWITCHES AND SOCKET OUTLETS FOR LIGHTING AND OTHER EQUIPMENT TO BE FITTED AT A HEIGHT OF BETWEEN 450 AND 1200mm ABOVE FLOOR LEVEL IN ACCORDANCE WITH APPROVED DOC. M.

- 10.0 CONSERVATION OF FUEL AND POWER
- THE BUILDING FABRIC SHOULD BE CONSTRUCTED SO THAT THERE ARE NO SIGNIFICANT THERMAL BRIDGES OR GAPS IN THE INSULATION LAYERS WITHIN THE VARIOUS ELEMENTS OF THE FABRIC, AT THE JOINTS BETWEEN THE ELEMENTS AND AT THE EDGES OF THE ELEMENTS SUCH AS THOSE AROUND WINDOW AND DOOR OPENEINGS.
INSTALL LOW ENERGY LIGHT FITTINGS THAT ONLY TAKE LAMPS HAVING A LUMINOUS EFFICACY GREATER THAN 45 LUMENS PER CIRCUIT–WATT AND A TOTAL OUTPUT GREATER THAN 400 LAMP LUMENS IN 75% OF THE TOTAL NUMBER OF LIGHT FITTINGS.
- 11.0 HEATING AND HOT WATER:
- ALL NEW HEATING BOILERS ARE TO BE WALL MOUNTED, GAS FIRED, CONDENSING TYPE WITH BALANCED FLUE AND STAINLESS STEEL FLUE GUARD.
BOILERS ARE TO HAVE A SEDBUK RATING OF AT LEAST 88%. ALL TO BE INSTALLED IN LINE WITH THE DOMESTIC HEATING COMPLIANCE GUIDE.
ALL RADIATORS ARE TIO BE FITTED WITH THERMOSTATIC VALVES AND ALL PIPEWORK IS TO BE FULLY INSULATED EVERYWHERE EXCEPT IN CONDITIONED ROOMS.
- 12.0 STRUCTURAL STEELWORK
- ALL STRUCTURAL STEELWORK TO BE BE MINIMUM S275 STEEL.
ALL BOLTS TO BE MINIMUM M16 GR 8.8 U.N.O. MINIMUM 2 BOLTS IN ALL CONNECTIONS.
ALL WELDS TO BE 6 CFW ALL ROUND U.N.O.
ALL STEEL TO BE COATED 1 COAT ZINC RICH PRIMER.

					Project	94 SANDY LANE ROCHDALE		Drawing	2 STOREY REAR EXTENSION GENERAL NOTES		STRUCTURAL DESIGN & DRAUGHTING		
					Client			Number	22-22075 – 007				Rev
Rev	Date	By	Checked	Remarks				Scale	–	Drawn	Checked	Date	
										06		09.22	

159. NEWMARKET RD.
ASHTON–UNDER–LYNE
LANCS
OL7 9JD

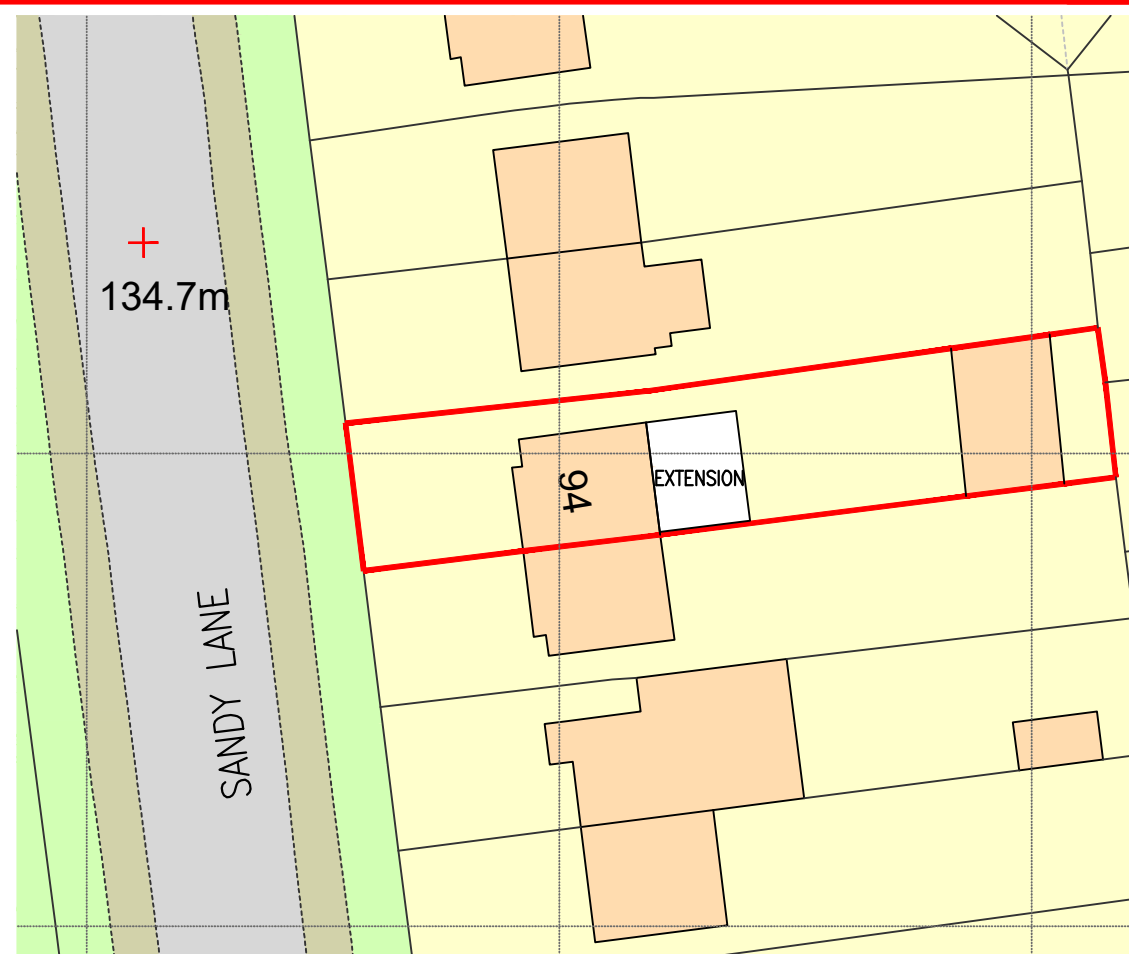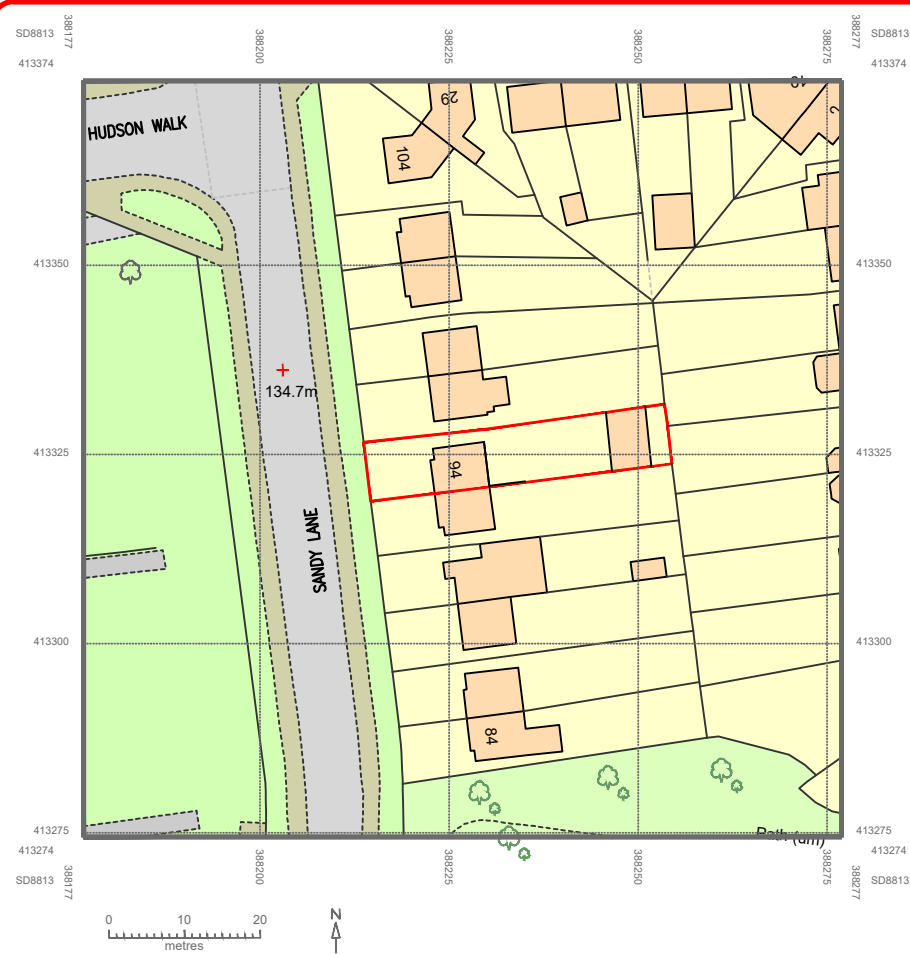

GENERAL NOTES

ALL WORKMANSHIP AND MATERIALS TO COMPLY WITH BUILDING REGULATIONS, BRITISH STANDARDS AND CODES OF PRACTICE. ALL MATERIALS TO BE STORED, MIXED AND FIXED IN ACCORDANCE WITH MANUFACTURERS INSTRUCTIONS AND RECOMMENDATIONS.

ALL PROVISIONS FOR TEMPORARY MEANS OF SUPPORT AND REGULATIONS FOR HEALTH AND SAFETY AT WORK TO BE APPLIED.

ALL WORKS TO BE CARRIED OUT TO THE COMPLETE SATISFACTION OF THE BUILDING CONTROL OFFICER.

ALL WORKS TO BE CARRIED OUT IN STRICT ACCORDANCE WITH HSE GUIDANCE AND CDM REGULATIONS

DO NOT SCALE. THE CONTRACTOR MUST VERIFY ALL DIMENSIONS PRIOR TO COMMENCING SHOP DRAWINGS OR WORKS ON SITE.

MAIN CONTRACTOR IS TO BE RESPONSIBLE FOR ENSURING THE SITE IS KEPT CLEAN AND SAFE AT ALL TIMES. THE MAIN CONTRACTOR IS ALSO RESPONSIBLE FOR THE PROGRAMMING OF WORKS TO ENSURE A SAFE ENVIRONMENT IS MAINTAINED.

					Project	94 SANDY LANE ROCHDALE		Drawing SINGLE STOREY REAR EXTENSION 1:1250 LOCATION PLAN 1:500 BLOCK PLAN		STRUCTURAL DESIGN & DRAUGHTING	
					Client			Number	22-22075 - 008	Rev	-
								Scale	1:1250, 1:500	Drawn	10.22
								Checked			
Rev	Date	By	Checked	Remarks							