


TOUCHSTONES 547
ARCHITECTURAL EMPORIUM Ltd
EMAIL: mail@architectural-emporium.co.uk
WEB: www.architectural-emporium.co.uk
ADDRESS: 13 Hope St, Liverpool, L1 9BQ
PHONE: +44 (0)151 565 0000

0 1 2 4

Key Plan:

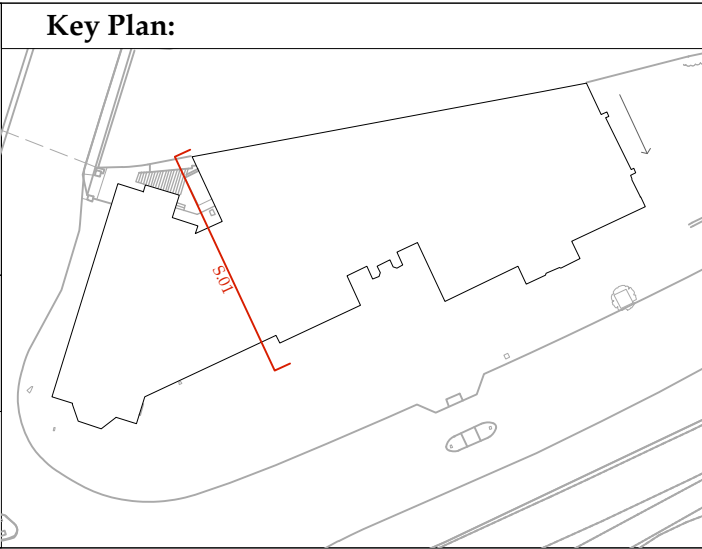

New roof vent

New AHU unit in plant room

Existing archway reopened to create new corridor

New partition and glazed screen/ door

Existing arched to remain visible with recessed storage

Supply and extract duct work at high level to minimise alterations to front elevation

Rev * (First Issue): 31.05.23
Planning Issue

FOR: PLANNING	
CHECKED BY: LC	DRAWN BY: SE
SCALE: 1:50	
PAPER SIZE: A1	
JOB: TOUCHSTONES 547	
2.300_Rev*	
FIRST ISSUE: 31.05.23	
PROPOSED SECTION 01	