

This drawing is ©Bradshaw Gass & Hope LLP and is not to be copied, reproduced or re-distributed either in whole or in part without the prior written permission of the originator.

The originator shall have no responsibility for any liability, loss, cost, damage or expense arising from or relating to any use of this document other than for its intended purpose on this project.


This drawing shall be read in conjunction with all other relevant drawings, specifications and associated documentation. Any discrepancies, errors or omissions are to be reported to the originator before proceeding with work.

All dimensions are to be checked on site by the contractor prior to proceeding with any work.


Hazard Identification




ref	hazard	date

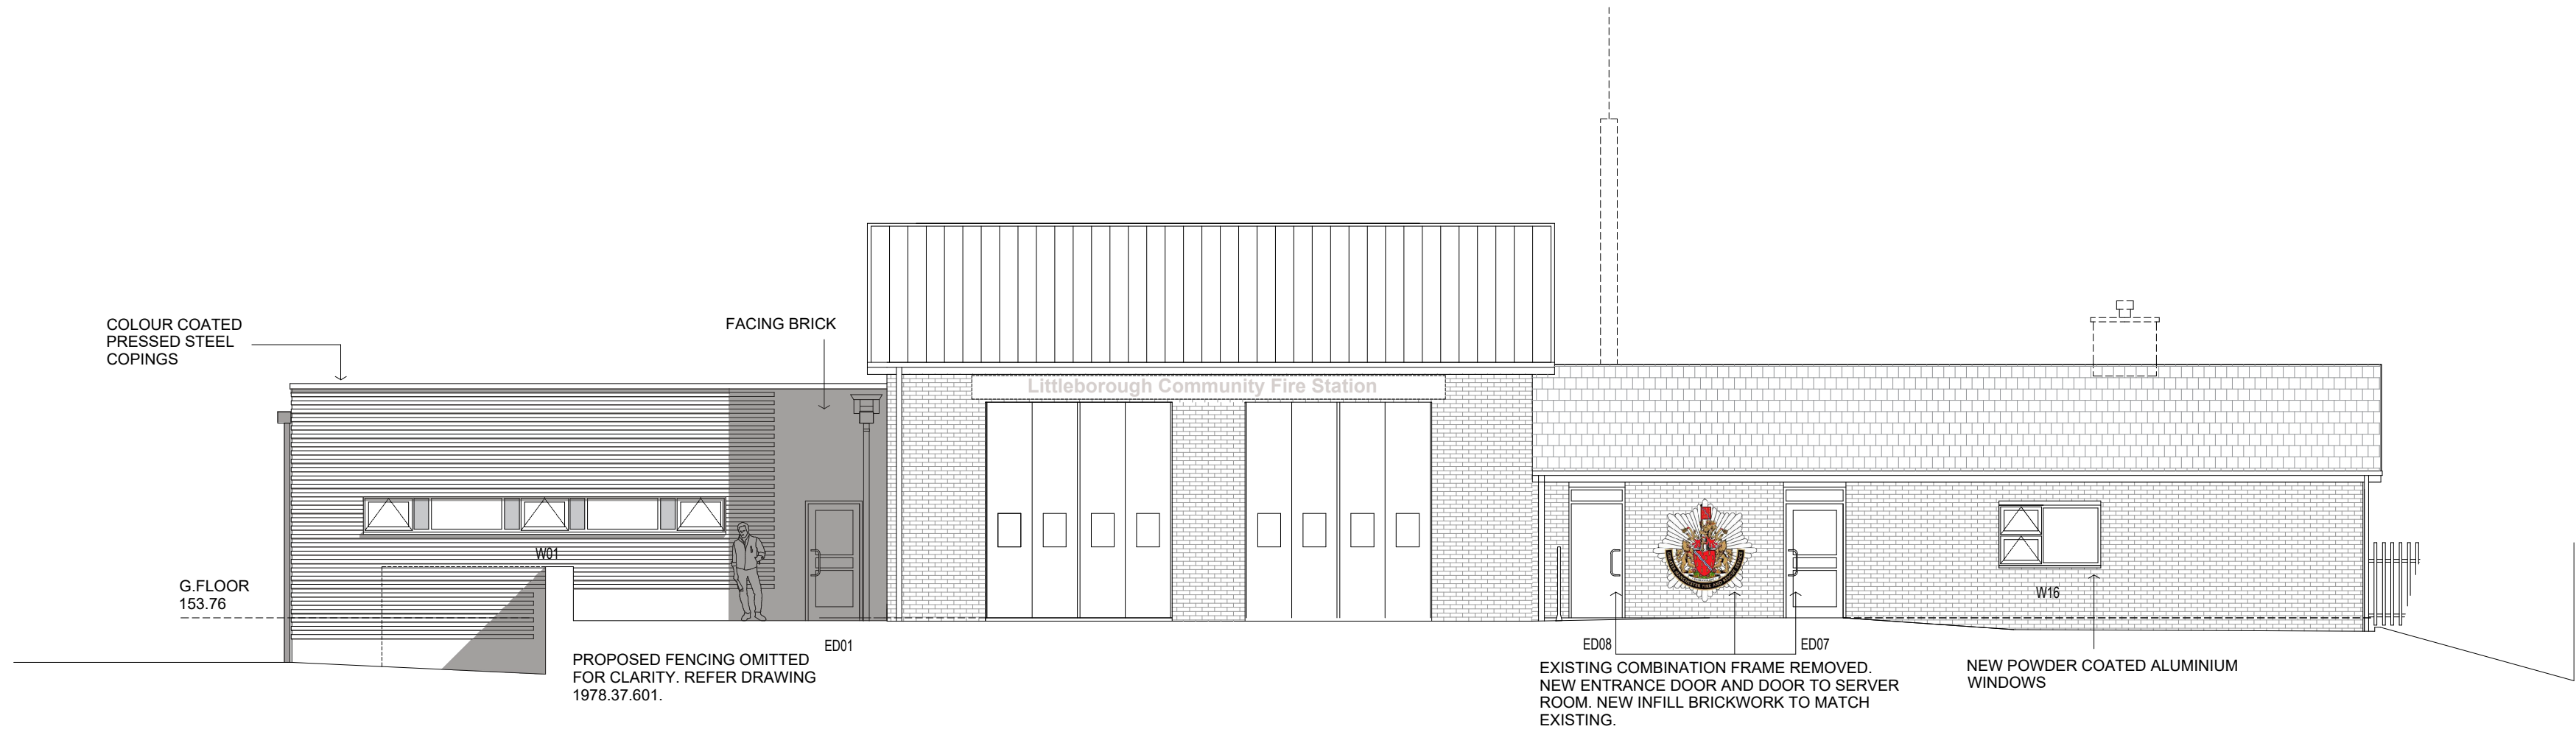


PROPOSED ELEVATION TO WHITELEES ROAD.

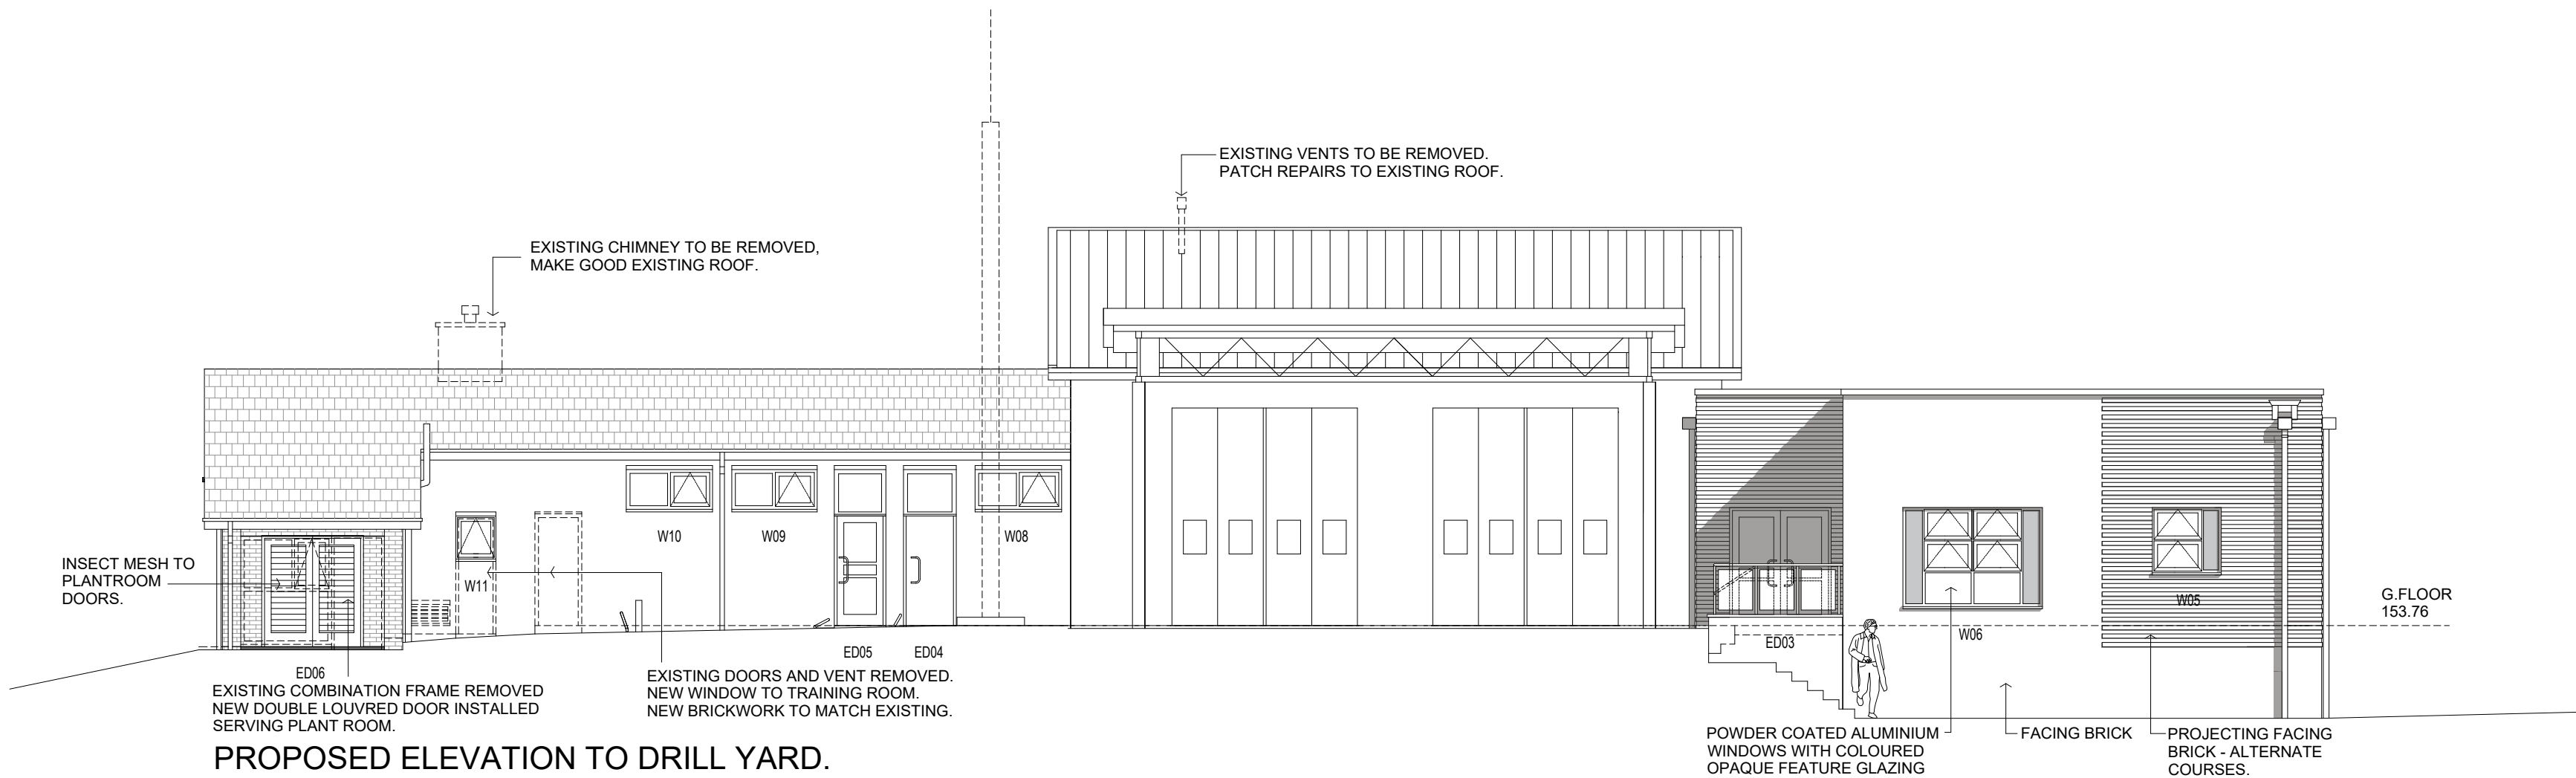

PROPOSED ELEVATION TO DRILL YARD.

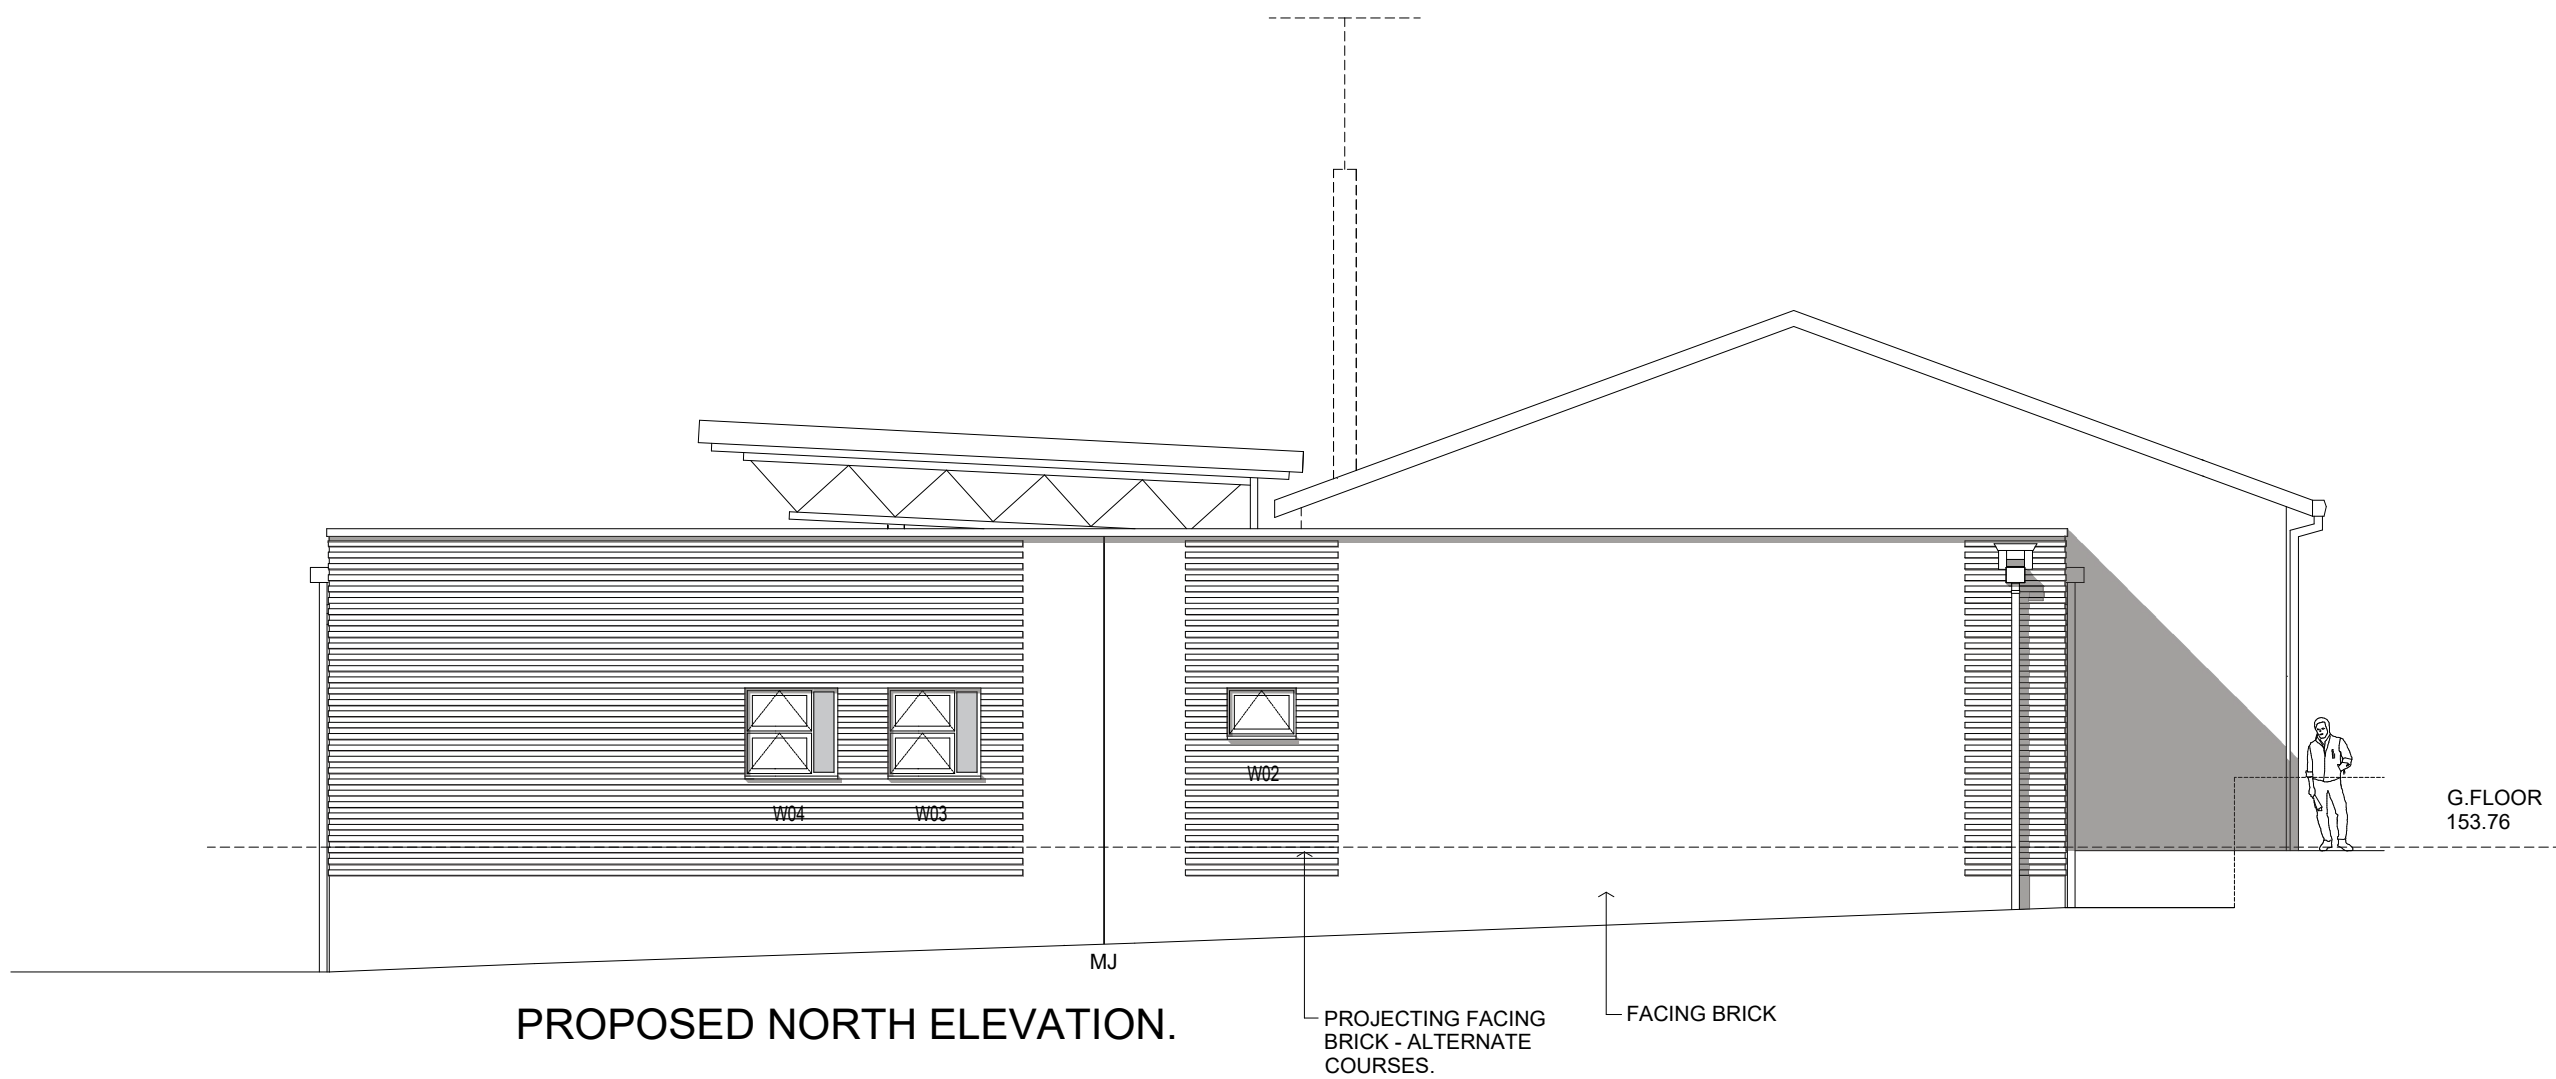

PROPOSED NORTH ELEVATION.

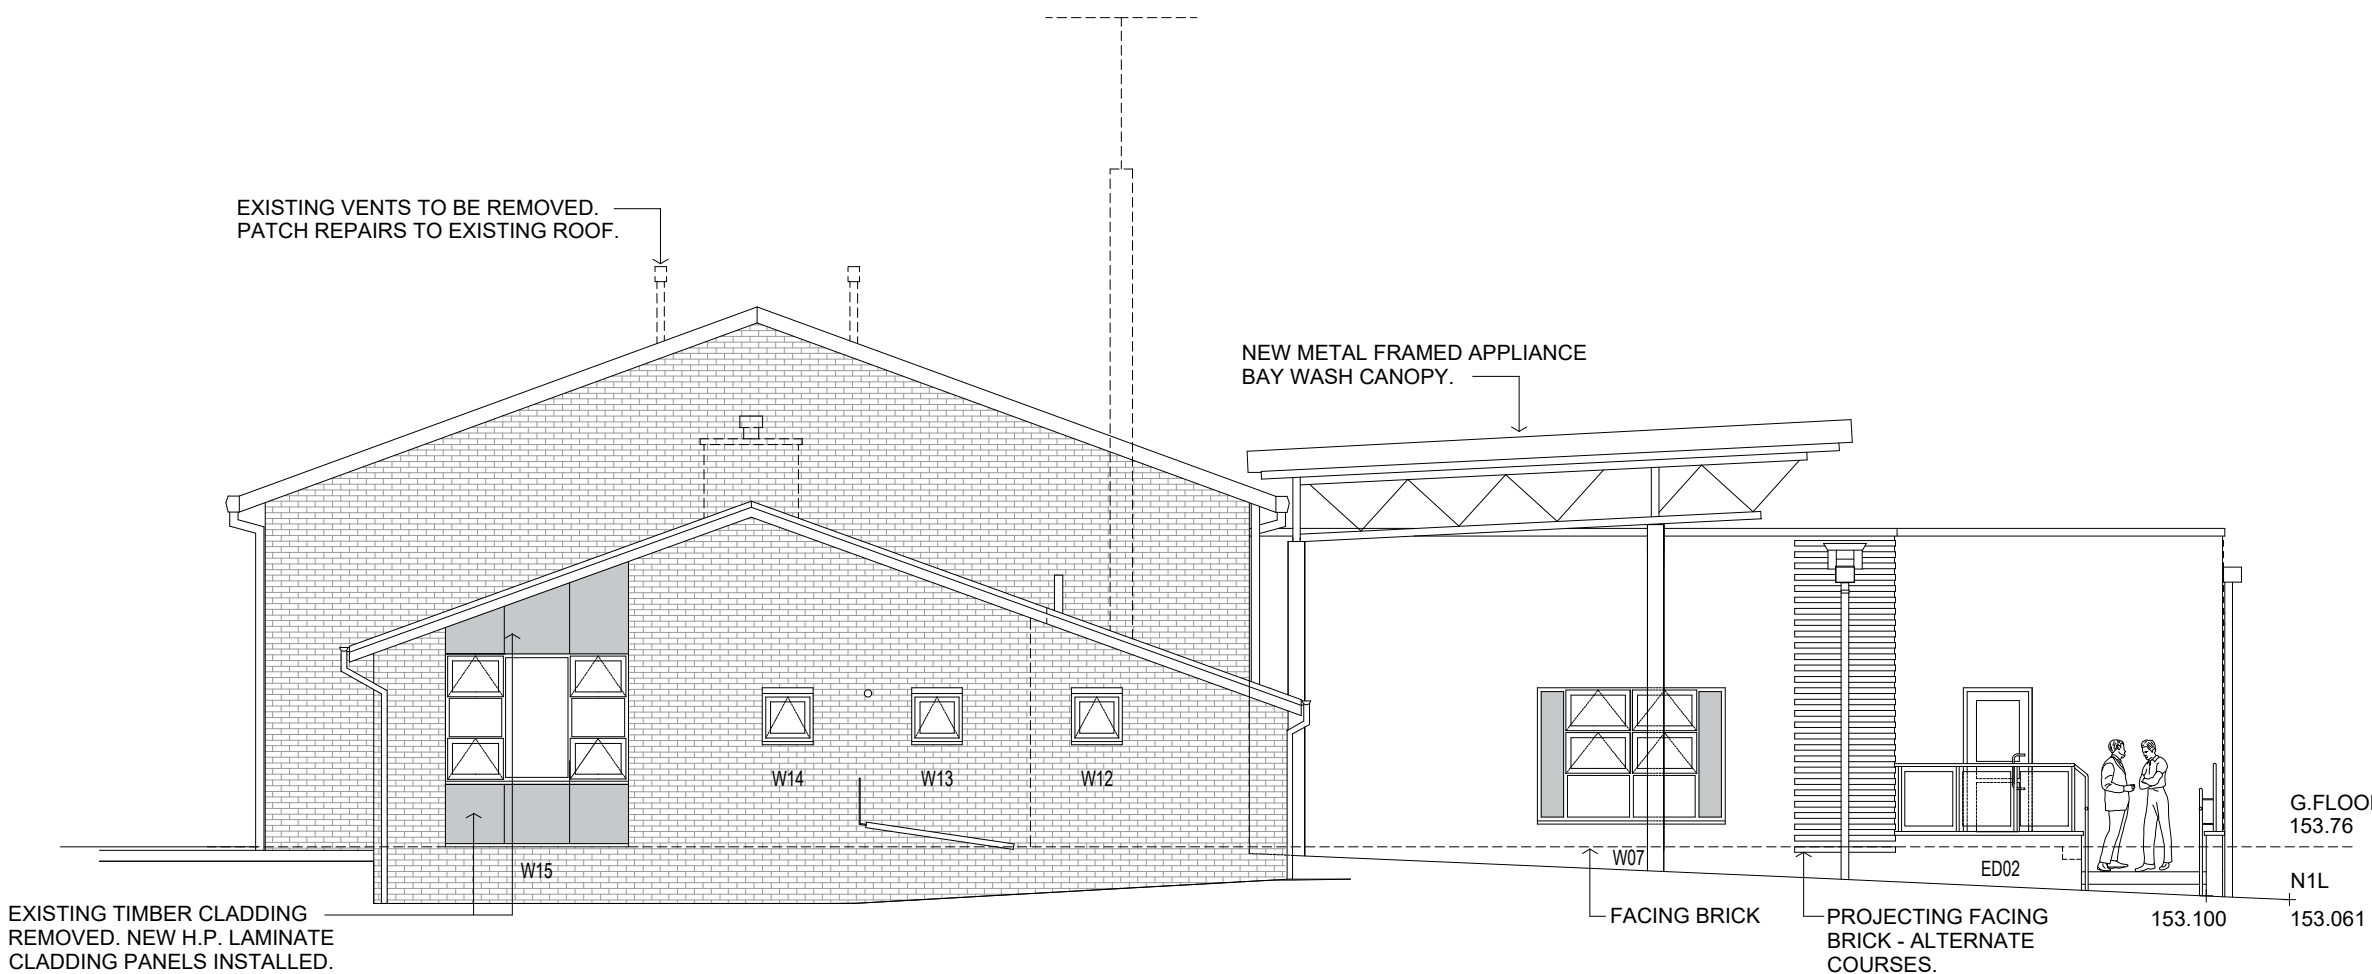

PROPOSED SOUTH ELEVATION.



T1	TENDER ISSUE	PAB	31.8.22
P2	WINDOW W07 AMENDED	PAB	07.8.22
P1	DOOR REMOVED B.A.ROOM	PAB	19.7.22
ref	revision	by	date



Architects
Consulting Engineers
Quantity Surveyors

21 Silvenwell Street
Bolton
BL1 1PR
t: 01204 525321
email@bghbolton.co.uk
www.bghbolton.co.uk

Bradshaw Gass & Hope LLP

client
GREATER MANCHESTER FIRE AND
RESUE SERVICE.

project
LITTLEBOROUGH FIRE STATION
EXTENSION AND
REFURBISHMENT.

drawing
PROPOSED ELEVATIONS

drawn by	PAB	date	MAY 2022
checked by		date	
scale	1:100		A1
dwg no	1978.37.402	rev	T1