




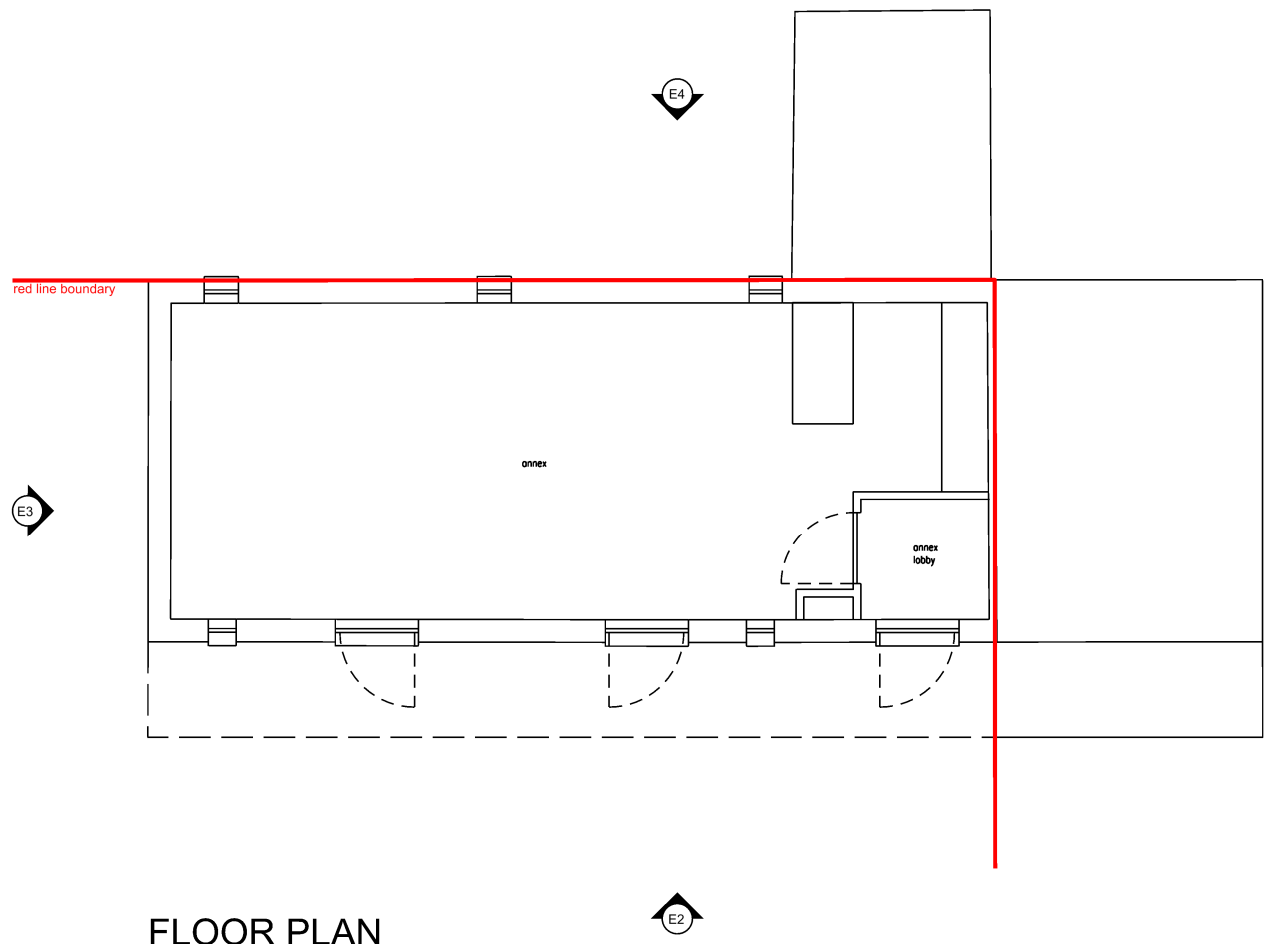


FLOOR PLAN

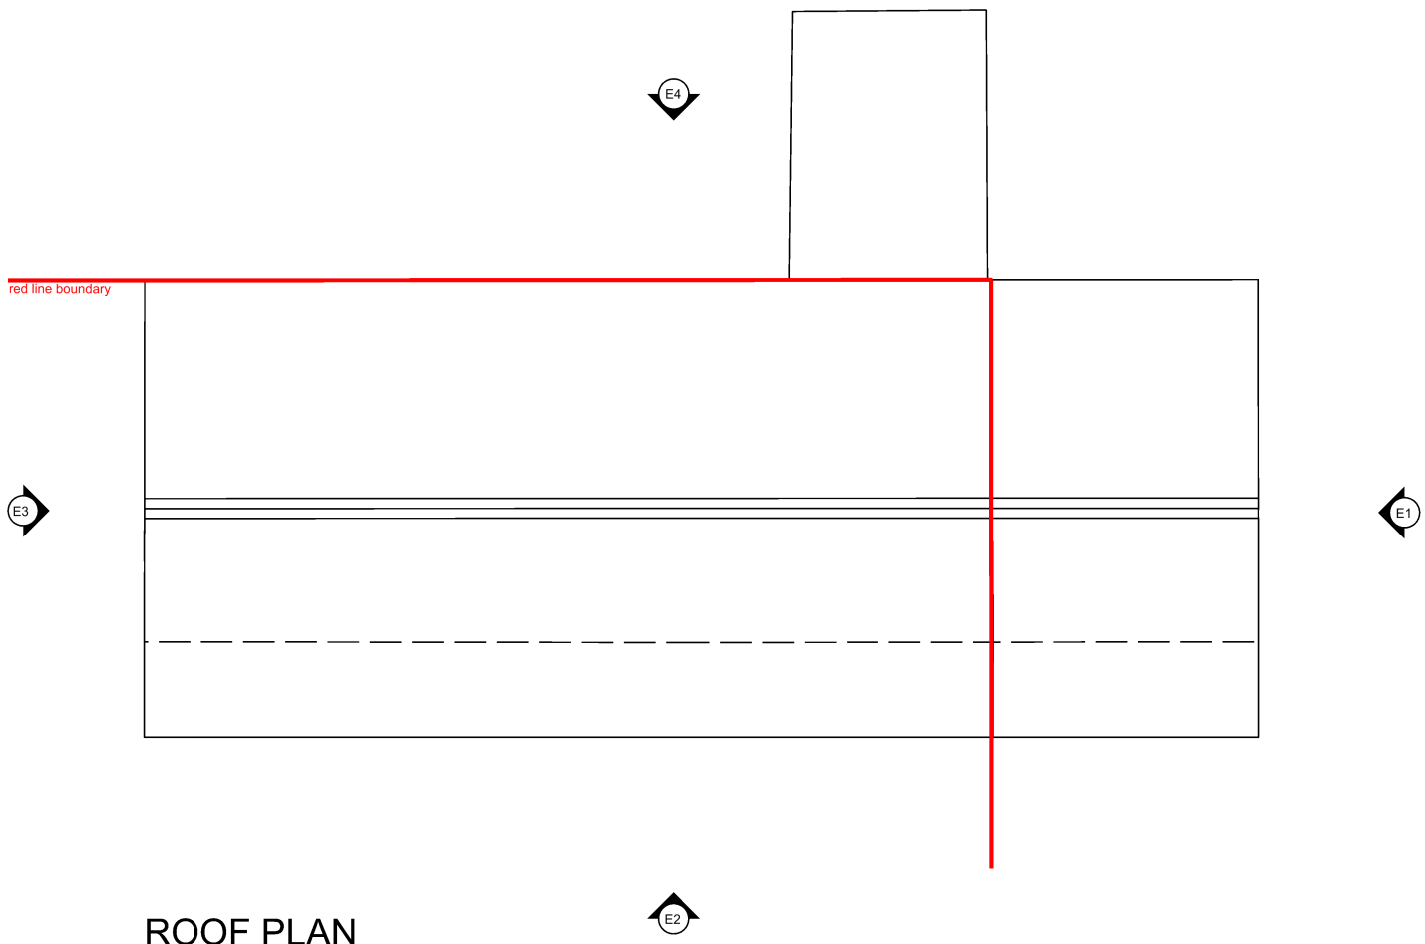


ROOF PLAN

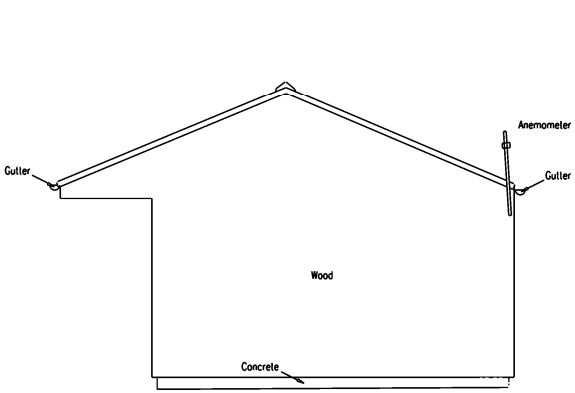


ELEVATION 1

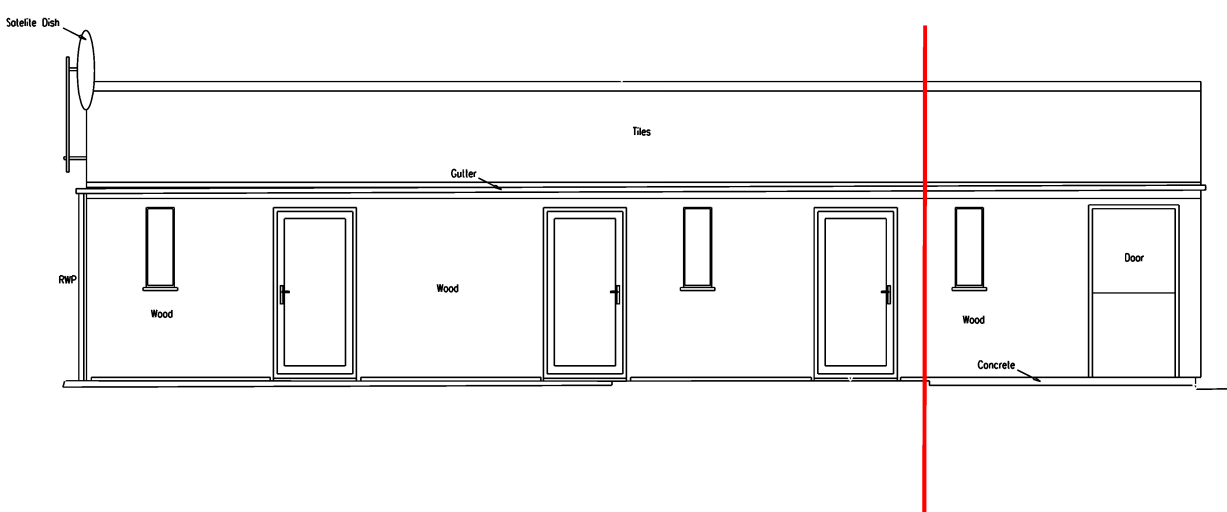

ELEVATION 2


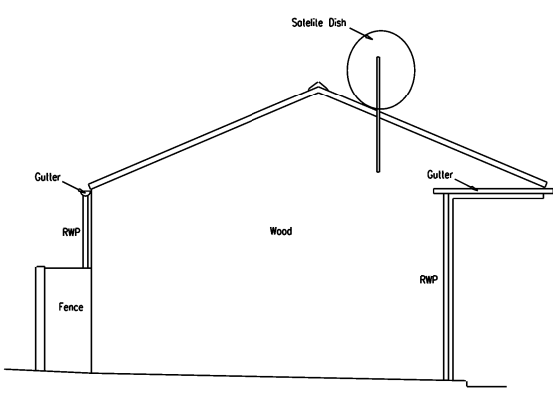


ELEVATION 3

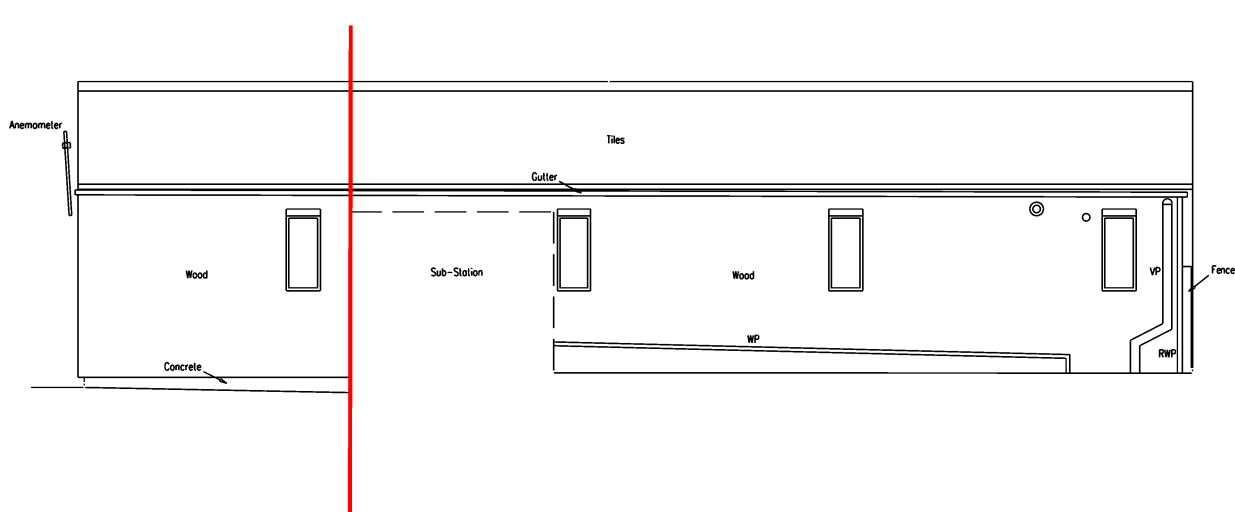

ELEVATION 4

Notes:	Rev:	Date:	Description:	By:
Do not scale from this drawing.	I01	29/09/23	First Issue	AS
All dimensions are in millimetres unless otherwise noted.	P01	27/10/23	Planning	AS
All dimensions to be checked on site before proceeding with work.	P02	20/12/23	Floor plan added	AS
All omissions and discrepancies to be reported in writing to Project 3 Architects Ltd.				
Areas indicated on this drawing are approximate and indicative only.				
© Project 3 Architects Limited Registered in England & Wales Number 08021795.				

  

PROJECT3
architects

4 back graffon street
altrincham
cheshire
WA14 1DY
0161 233 0575
mail@project3architects.com
www.project3architects.com

Project:
The Farmhouse, Littleborough
Title:
EXISTING PLANS & ELEVATIONS
Annex
Status:
PLANNING
Drawing Number:
0763-P3A-XX-DR-A-02061
Scale @ ISO A1:
1:100
Revision:
P02