


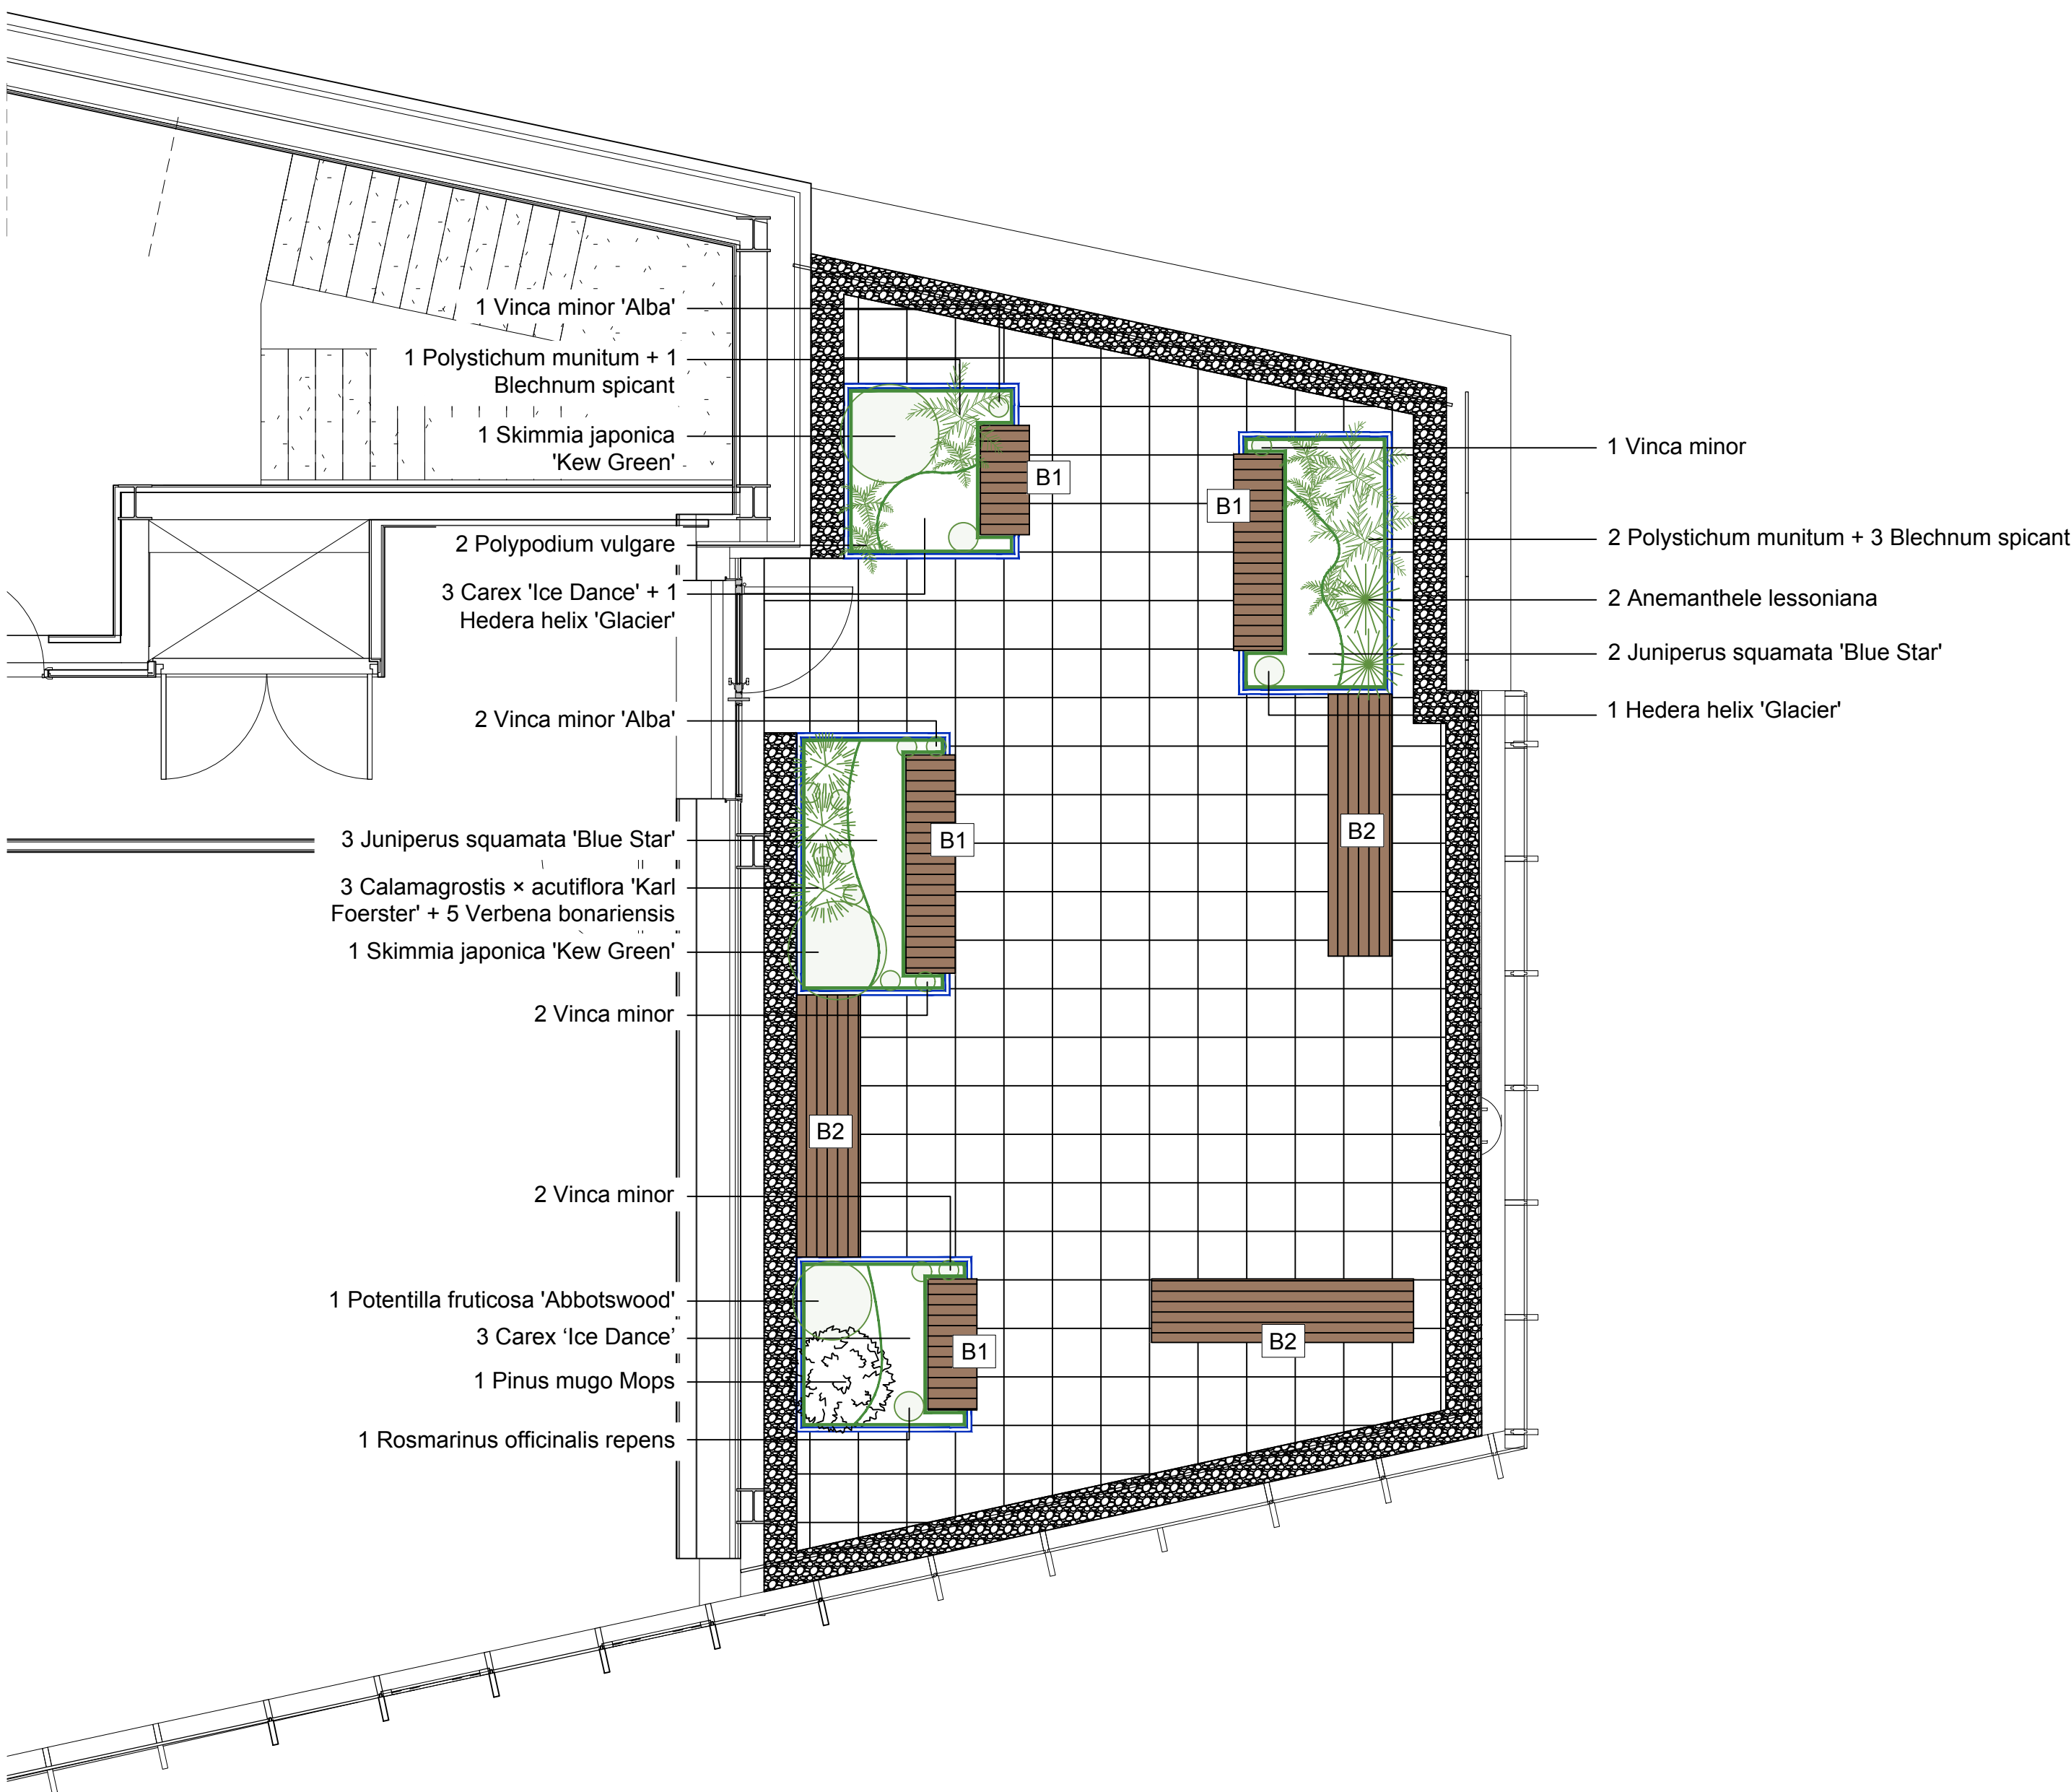

LEGEND

SOFT LANDSCAPE

- Proposed feature shrub (5-10L pots)
- Proposed ornamental planting 2-5L pots

HARD LANDSCAPE

- Proposed paving on pedestal system - Tobermore 450 x 450mm Mayfair paving units with 6mm joint gap
- Proposed loose gravel to boundary edge
- Proposed powder coated steel planters (colour TBC) such as Inspira Linear by Bailey Street Furniture Group or equal approved. Height 600mm. Integrated Inset and Cantilever hardwood timber seating as shown (Ref B1)
- Proposed freestanding seating unit - Multiplicity seating unit by Bailey Street Furniture Group or equal approved. 2400mm x 582mm x 440mm. Powder coated aluminium frame with hardwood timber slats

MILIEU
LANDSCAPE
DESIGN
Chartered Landscape Architects

Halls Arms Business Centre
Clitheroe Road
Knowle Green
Longridge
Preston
PR3 2YQ
Tel: 0333 242 5109
www.milieulandscape.com

Do NOT Scale From This Drawing.
All dimensions are to be checked on site prior to construction.

The drawing shall only be used for the purpose for which it was prepared. Drawings issued for planning approval shall not be used for the purposes of costing or construction.

NOTES:

Drawing is provided for RIBA Stage 4 ONLY, not to be used for construction issue.

To be read in conjunction with other landscaping drawings reference the same project number and revision letter.

To be read in conjunction with drawings from other disciplines, architecture and engineering, as they relate to the project. Any discrepancies are to be reported to the Landscape Architect for clarification.

Drawing is provided to scale, as noted below, when printed 'actual size' to the dimension shown. Any extracted dimensions are to be verified in the field with actual dimensions. Any discrepancies are to be reported to the Landscape Architect for clarification.

DO NOT SCALE FROM THIS DRAWING.

Information contained within this drawing is subject to planning approval unless otherwise stated.

NOTE RE IMPLEMENTATION
OF TERRACE PLANTING
Terrace planting to be completed
prior to handover and occupation
of building
ABW 25 01 2024

P02 Reduced roof planting 30/08/23

Rev	Description	Date
-----	-------------	------

PURPOSE OF ISSUE
Works Stage 4

PROJECT
Rochdale Sixth Form Extension

TITLE
Soft Landscaping Details

CLIENT
Rochdale Sixth Form

DRAWN BY -	CHECKED BY CF	DATE 24/08/23
---------------	------------------	------------------

SCALE (@ A1) 1 : 50	PROJECT NUMBER 23218
------------------------	-------------------------

DRAWING NUMBER MLD-XX-XX-DR-L-92001	SO P02
--	-----------

ROCHDALE SIXTH FORM COLLEGE - LEVEL 5 TERRACE PLANTING SCHEDULE						
Ornamental Planting						
Type	Name botanical	Name common	Size	Spacing/m2	Eventual H x W (mm)	Total
Grass	Anemanthele lessoniana	Pheasant's Tail Grass	2L	3 / as shown	1000 x 1500	2
Fern	Blechnum spicant	Hard Fern	2L	4 / as shown	500 x 500	4
Grass	Calamagrostis x acutiflora 'Karl Foerster'	Feathered Reed Grass	2L	as shown	1800 x 650	3
Grass	Carex 'Ice Dance'	Sedge 'Ice Dance'	2L	5	300 x 300	6
Climber	Hedera helix 'Glacier'	Common Ivy 'Glacier'	3L; 60cm; Caned; several shoots; 3 breaks	As shown	2000 x 2000	2
Shrub	Juniperus squamata 'Blue Star'	Flaky Juniper 'Blue Star'	3L	3 / as shown	400 x 1000	5
Shrub	Pinus mugo 'Mops'	Dwarf Mountain Pine 'Mops'	10-15L; 30-40cm; bushy	2 / as shown	1000 x 1000	1
Fern	Polystichum munitum	American Sword Fern	5L	as shown	1250 x 1250	3
Fern	Polypodium vulgare	Common Polypody	3L	3 / as shown	300 x 400	2
Shrub	Potentilla fruticosa 'Abbotswood'	Shrubby cinquefoil 'Abbotswood'	2L; 15-20cm dia; Bushy; 3 breaks	3 / as shown	750 x 750	1
Shrub	Rosmarinus officinalis repens	Trailing Rosemary	2L; several shoots; 3 breaks	As shown	300 x 1200	1
Shrub	Skimmia japonica 'Kew Green'	Japanese Skimmia 'Kew Green'	3L; 30-40cm; Bushy; 3 Breaks	2 / as shown	750 x 1250	2
Herbaceous	Verbena bonariensis	Argentinian Vervain	2L	As shown	1750 x 400	5
Herbaceous	Vinca minor	Lesser Periwinkle	2L; 20-30cm dia; several shoots; 3 breaks	4	250 x 1500	5
Herbaceous	Vinca minor 'Alba'	White Lesser Periwinkle	2L; 20-30cm dia; several shoots; 3 breaks	4	250 x 1500	3