


IMPORTANT

- © This drawing is copyright and remains the property of this practice
- All dimensions to be checked on site
- Positions of existing services to be confirmed prior to proceeding

REVISION STATUS

S Information issued for feasibility or scheme design
T Information issued for tender purposes only
C Information issued for Construction
NB: Only those drawings containing a C revision to be used for construction

NOTES

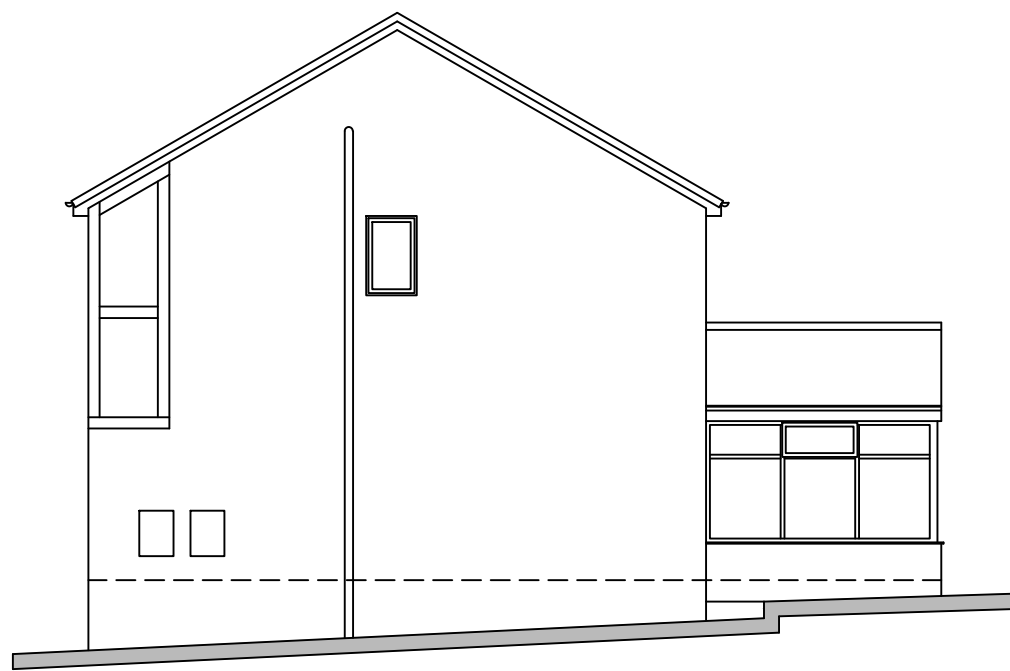

NORTH EAST ELEVATION


SCALE 1:100



NORTH WEST ELEVATION




SOUTH WEST ELEVATION

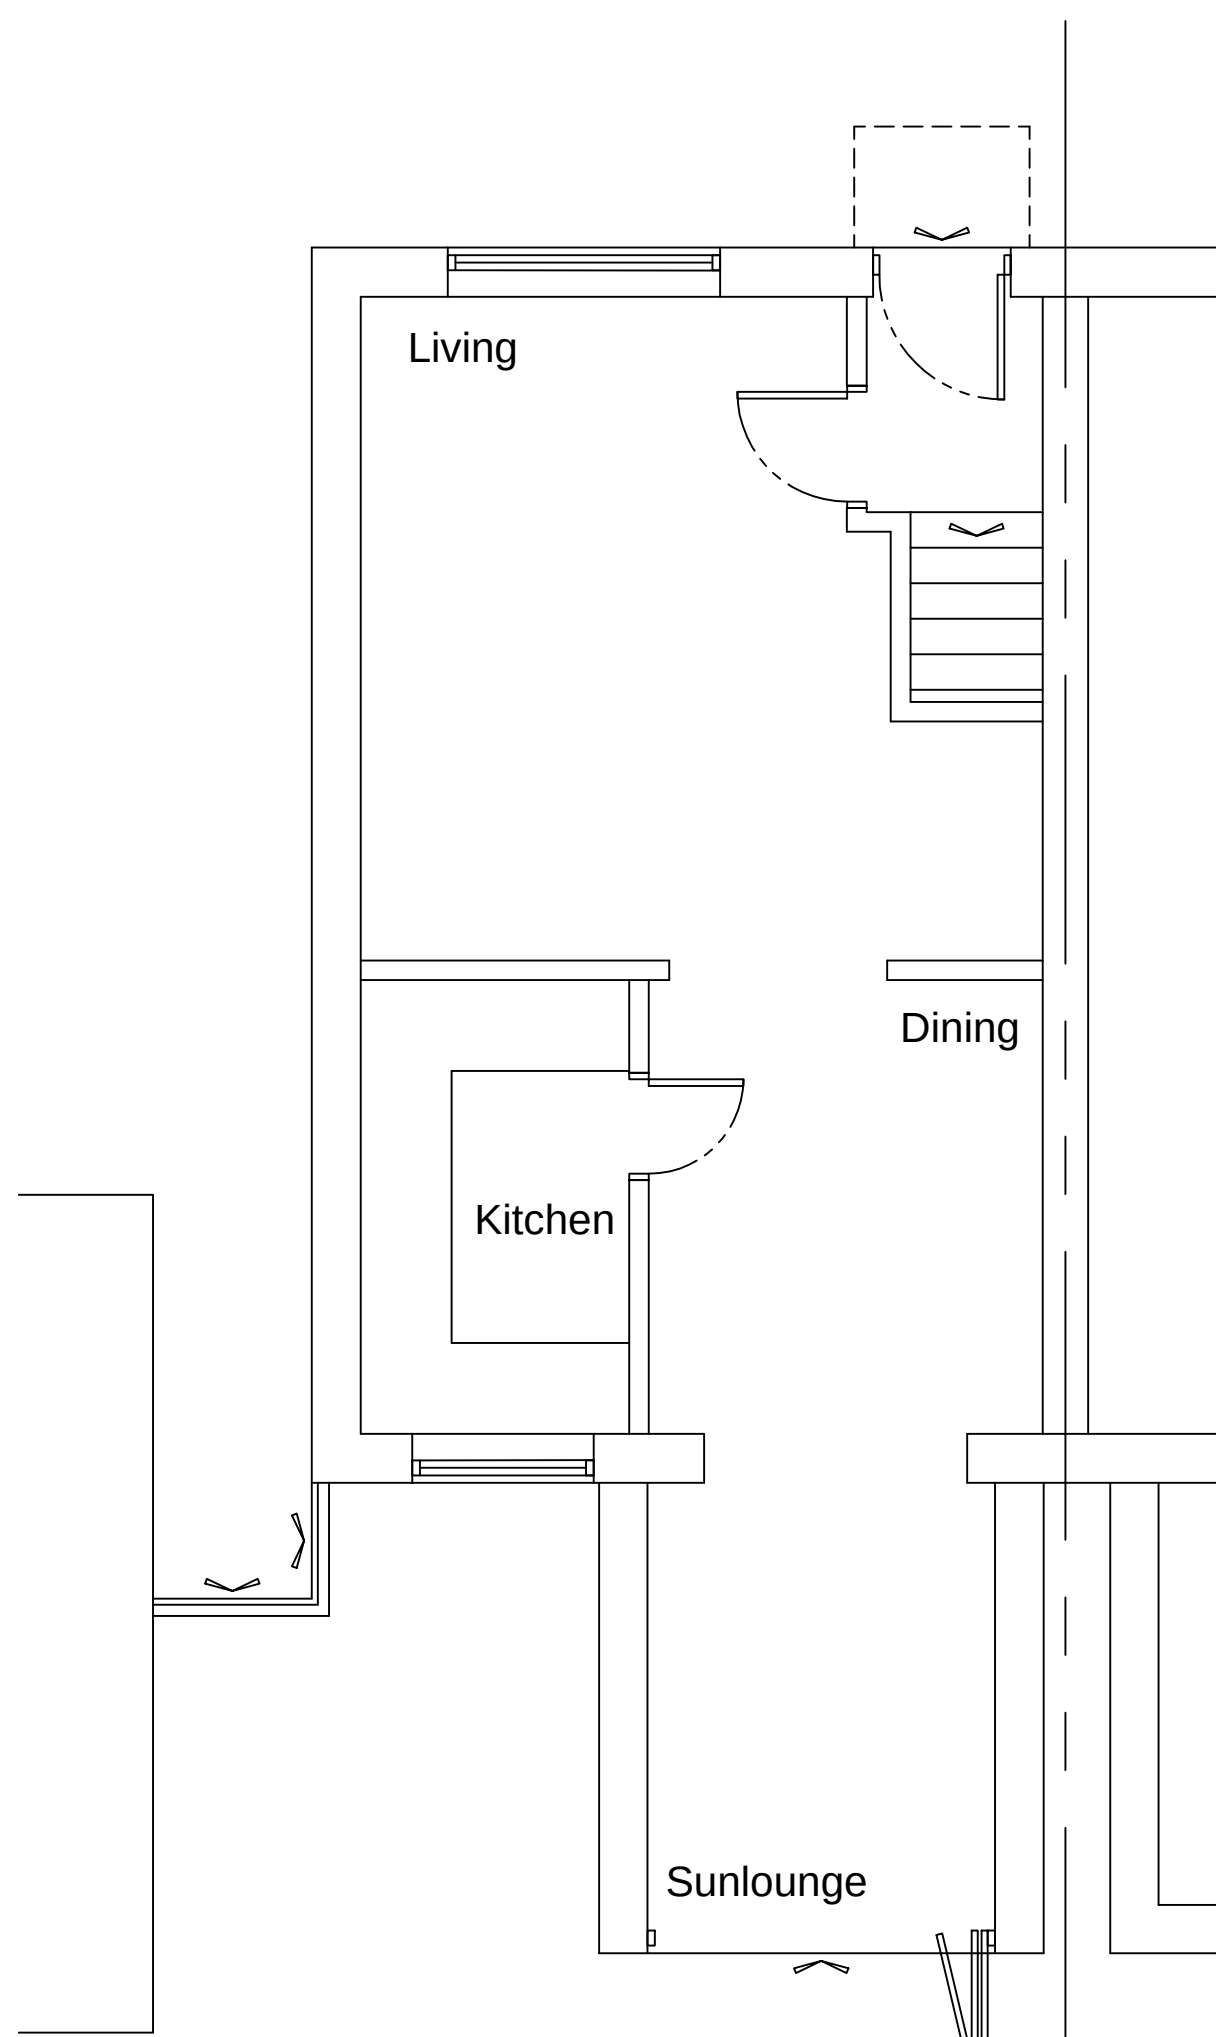


GROUND FLOOR PLAN

SCALE 1:50

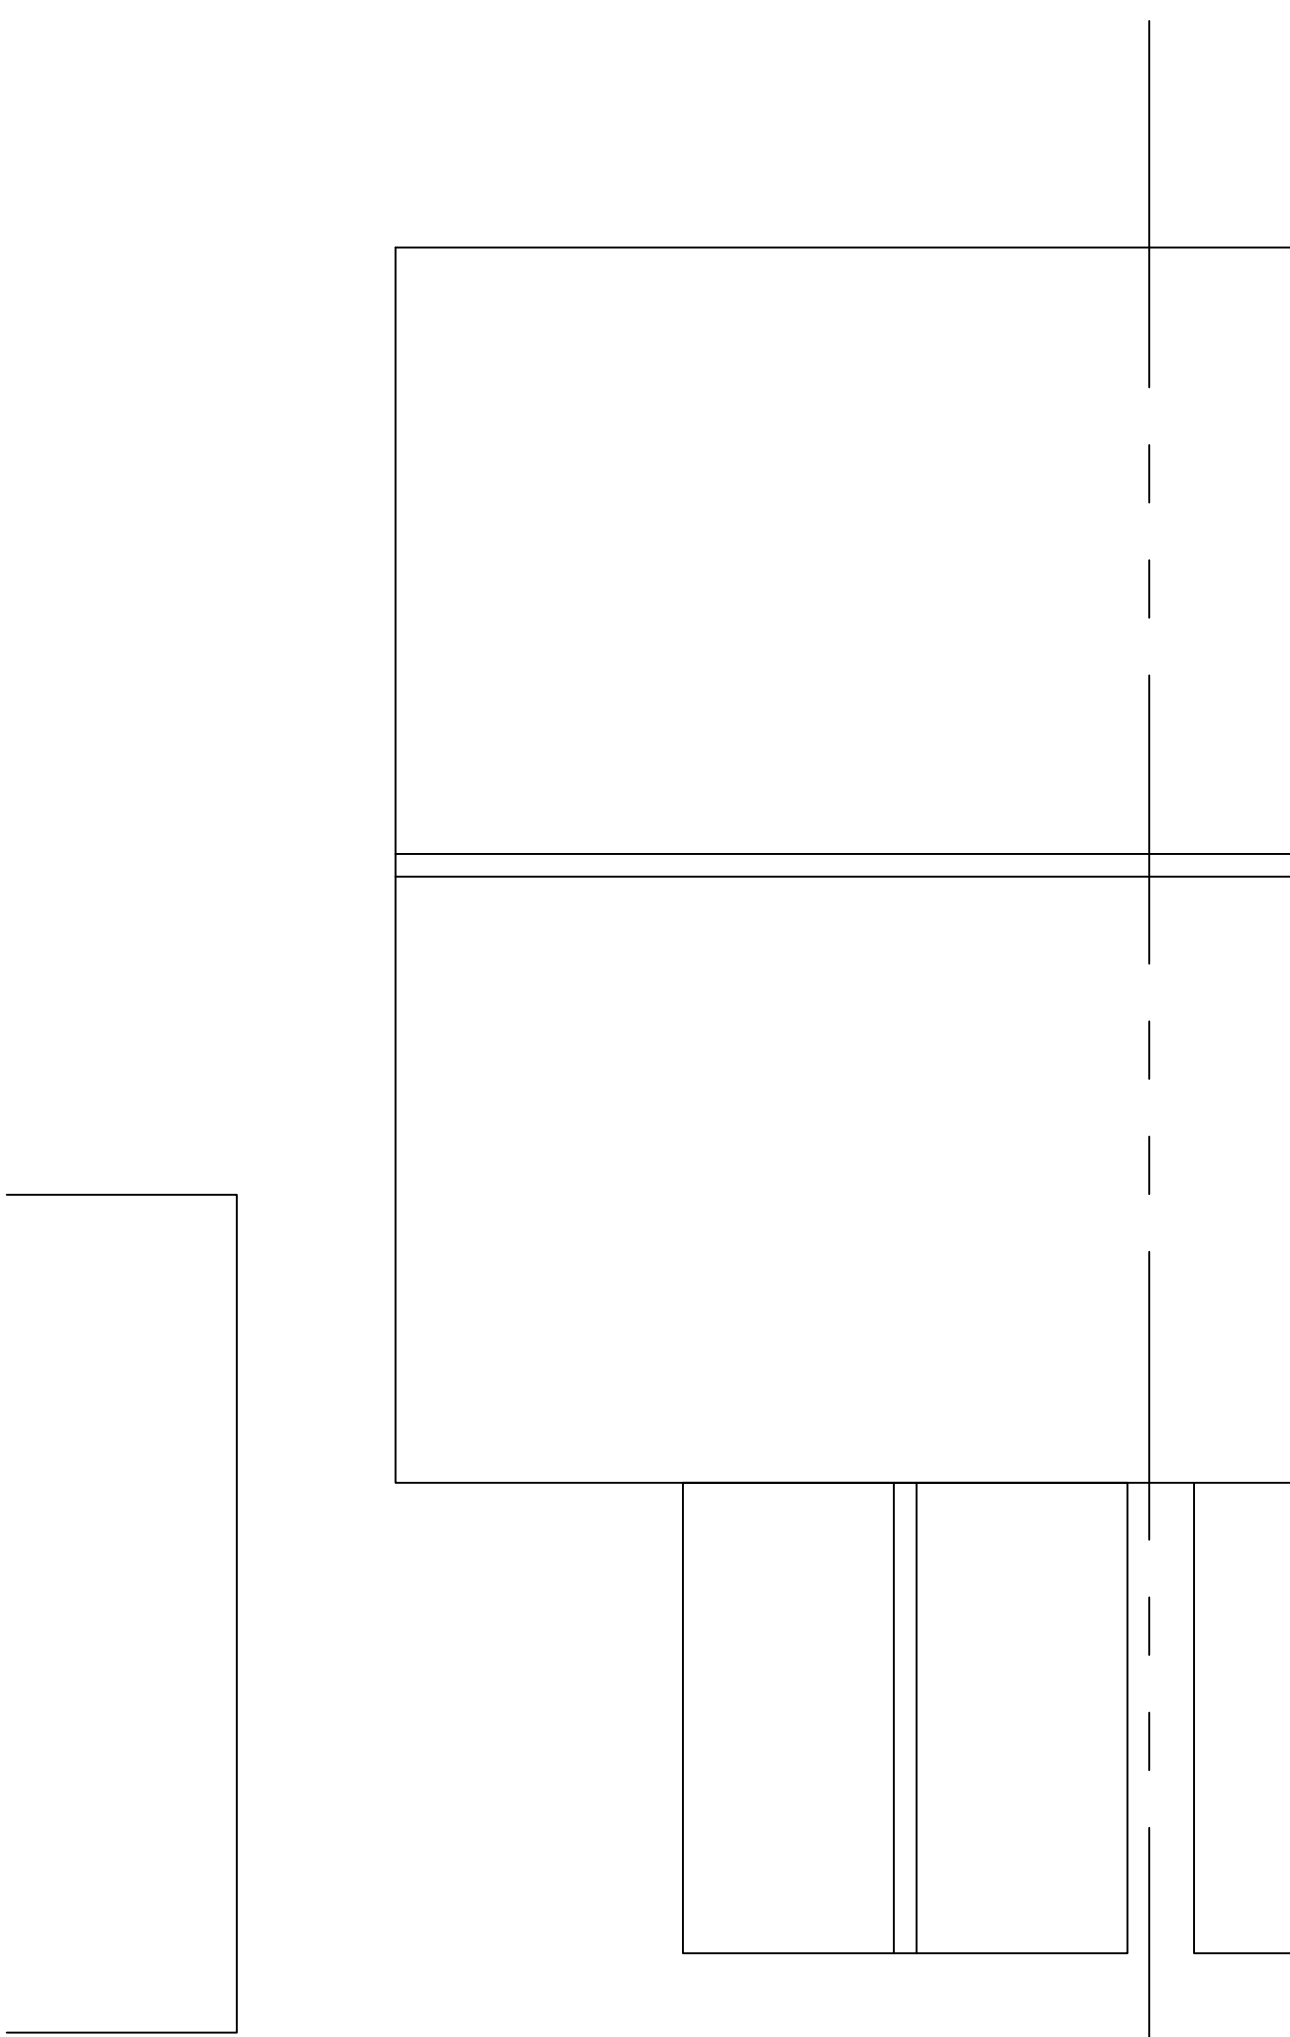


ROOF PLAN

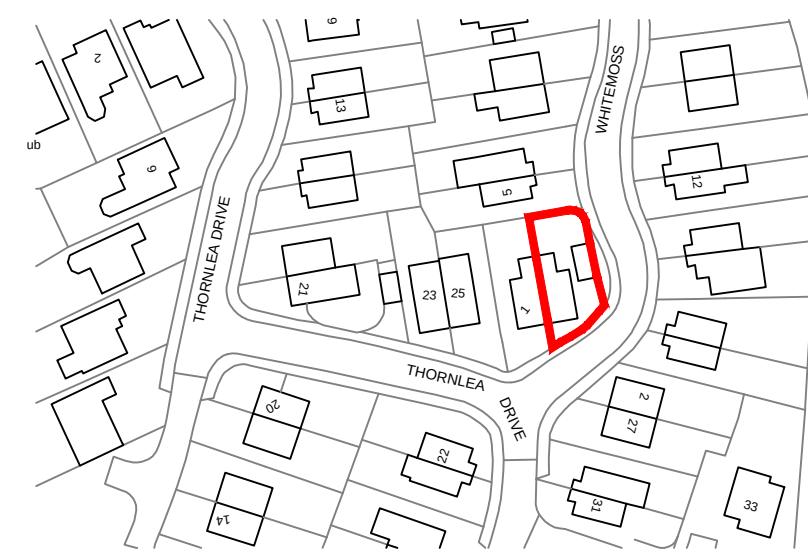

LOCATION PLAN

SCALE 1:1250

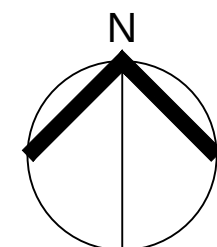

REVISION DATE DESCRIPTION



CLIENT
Mr & Mrs R Woodward

PROJECT
3 Whitemoss, Rochdale
Manchester OL12 7GF

DRAWING TITLE
Floor Plan & Elevations
as EXISTING

SCALE DATE DRAWN CHECKED
Shown@A1 Jan'24 DT

DRG NO. REVISION
10922.01