




East Elevation Scale 1:200

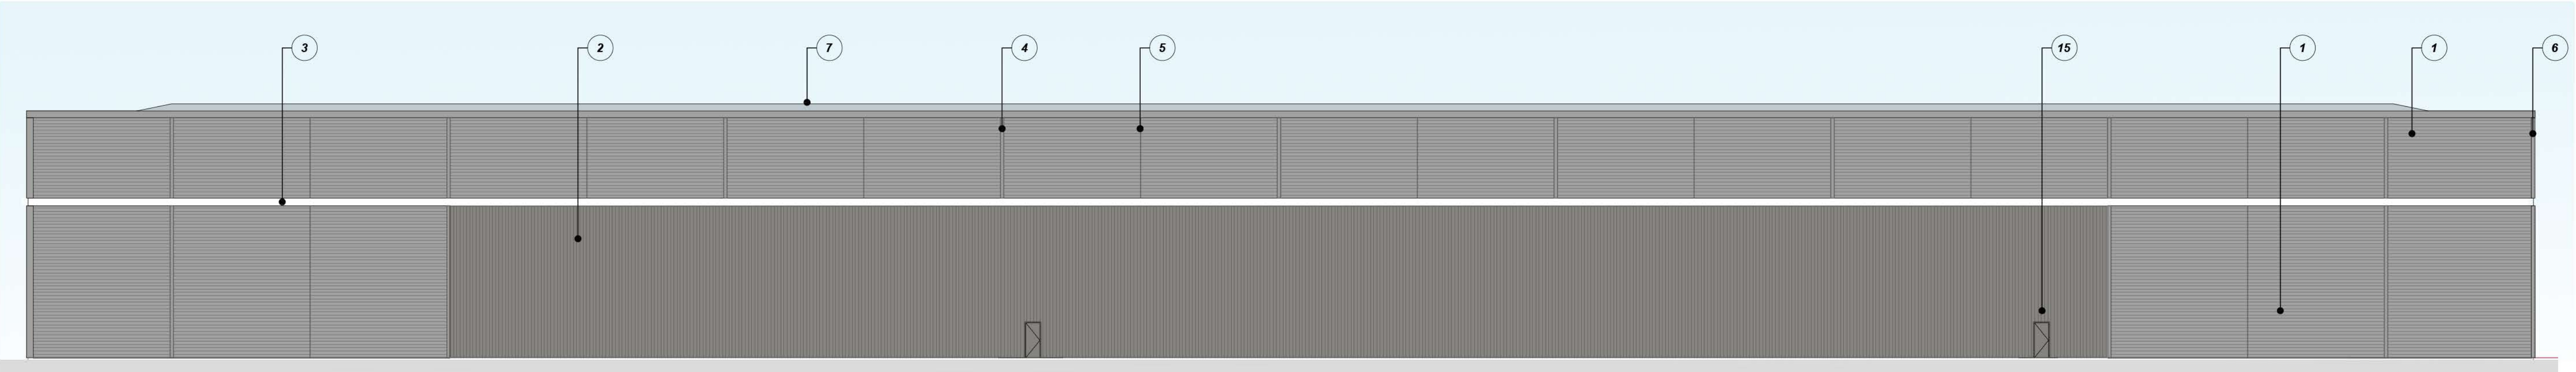

West Elevation Scale 1:200

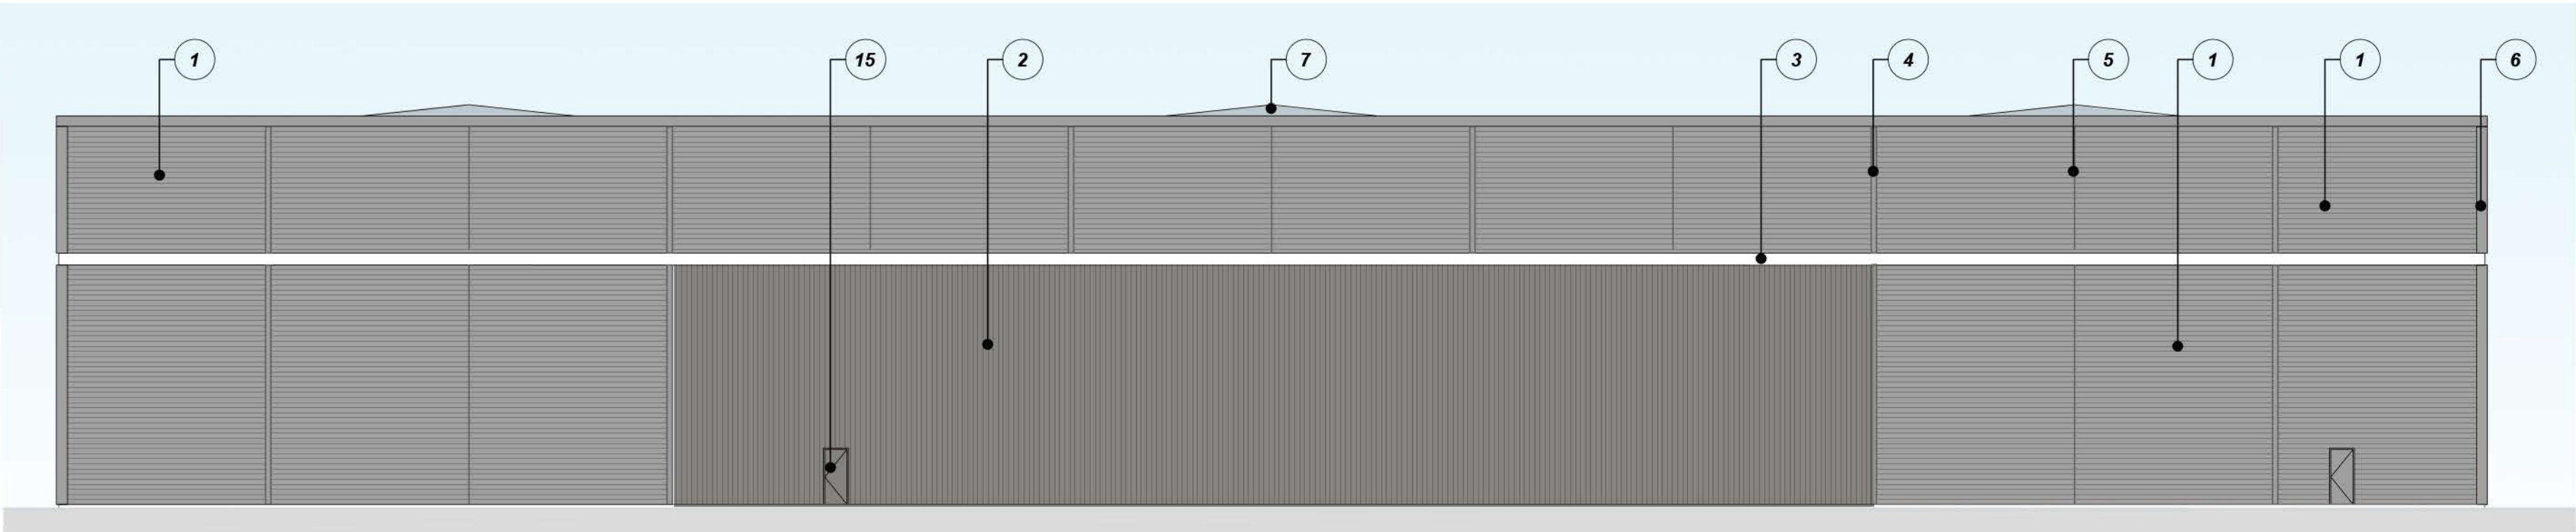

North Elevation Scale 1:200

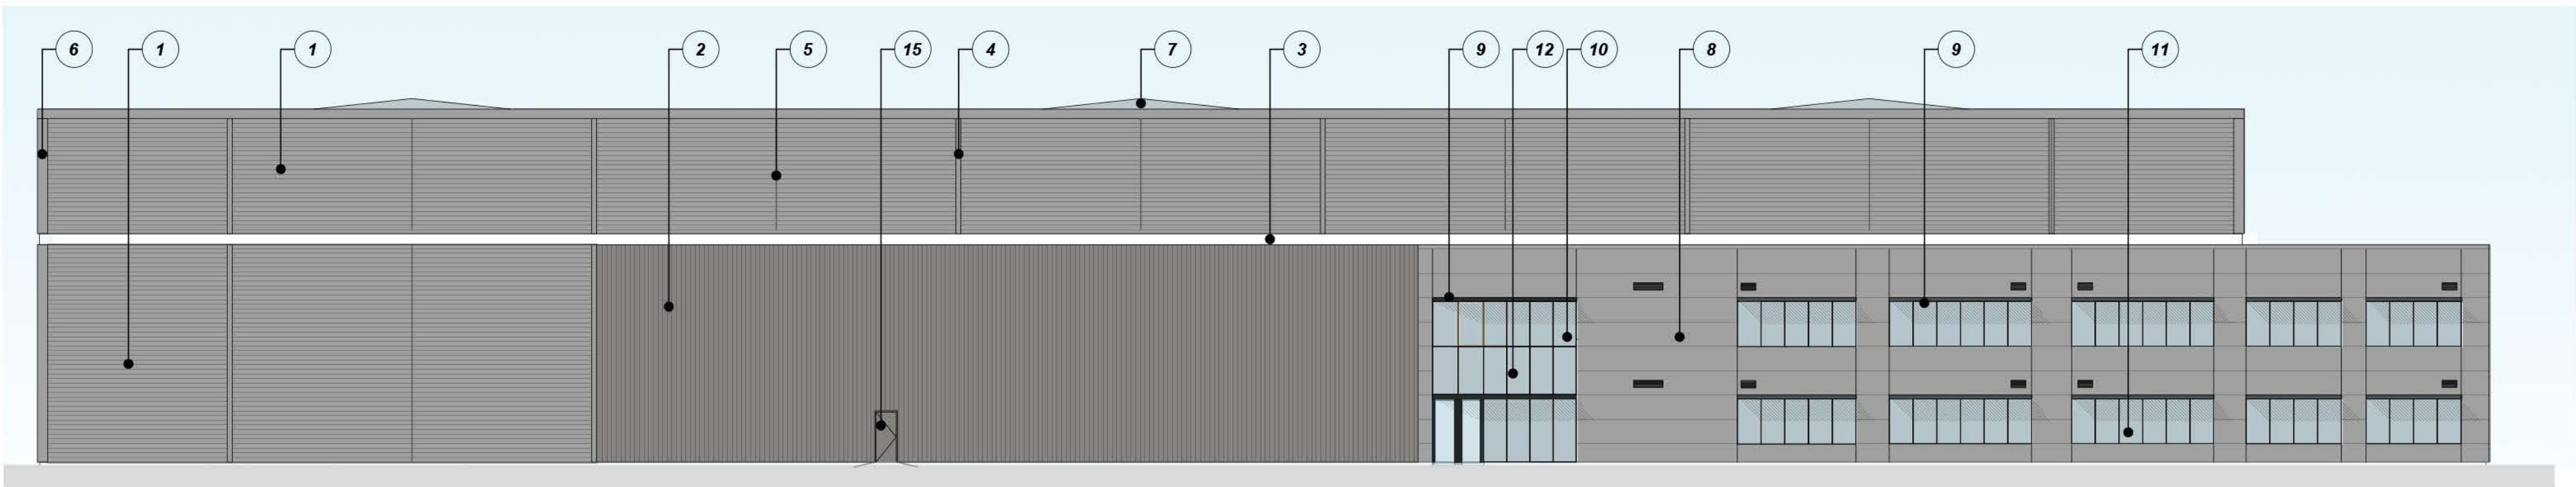

South Elevation Scale 1:200

MATERIAL SCHEDULE

- HORIZONTALLY LAID TRAPEZOIDAL PROFILED CLADDING
COLOUR - TATA STEEL COLORCOAT SIRIUS (RAL 9006) LAID REVERSE
- VERTICALLY LAID TRAPAZOIDAL STEEL CLADDING
COLOUR - TATA STEEL COLORCOAT ORION (RAL 9007) LAID REVERSE
- HIGH LEVEL RECESSED HORIZONTAL FEATURE BAND
COLOUR - TATA STEEL COLORCOAT PRISMA WHITE (RAL 9010)
- 300MM WIDE RECESSED FLASHING
COLOUR - TATA STEEL COLORCOAT SIRIUS (RAL 9006)
- T' FIN FLASHING
COLOUR - TATA STEEL COLORCOAT SIRIUS (RAL 9006)
- PARAPET AND CORNER FLASHING
COLOUR - TATA STEEL COLORCOAT SIRIUS (RAL 9006)
- PROFILED STEEL CLADDING
FINISH: BRITISH STEEL COLORCOAT HPS200 COLOUR ALBATROSS (LIGHT GREY)
- KINGSPAN MR PANEL CLADDING
COLOUR: SIRIUS (RAL 9006)
- BRISE SOLEIL CANOPY
CANTILEVERED BRISE SOLEIL CANOPY WITH BULL NOSE PROFILED FASCIA WITH CONCEALED FIXINGS.
FINISH / COLOUR : ZEUS
- CURTAIN WALLING
DARK GREY FRAME (RAL 7016) / CLEAR GLASS
- ALUMINIUM RIBBON WINDOWS
DARK GREY MULLION (RAL 7016) / CLEAR GLASS
- GLAZED INSULATED SPANDREL PANEL
COLOUR - GREY (RAL 9007)
- LEVEL ACCESS LOADING DOORS
COLOUR: SIRIUS (RAL 9006)
- DOCK LEVELLERS
COLOUR: SIRIUS (RAL 9006)
- PERSONNEL DOORS
COLOUR TO MATCH SURROUNDING CLADDING
- VERTICAL PROFILED METAL CLADDING TO PROJECTING CANOPY HPS200 ULTRA
COLOUR: ORION (9007)

1m SCALE 1:200

PLANNING

THIS DRAWING IS TO BE USED FOR THE STATED PURPOSE ONLY AND SHOULD NOT BE USED FOR ANY OTHER

rev amendments by ckd date

H2 - Heywood Distribution Park Fit Out

Building Layout - Proposed Elevations

LOD 3 LOI 3



RIBA PoW Stage:	2 - Concept Design
Document Suitability:	S2
Drawn / Checked:	GT / LF
Date:	09.07.24
Scale:	1:200 @ A1
UMC Project Number:	24278
Document Reference:	Drawing no: Revision:
24278 - UMC - 0100 - XX - DR - A	1310 B