



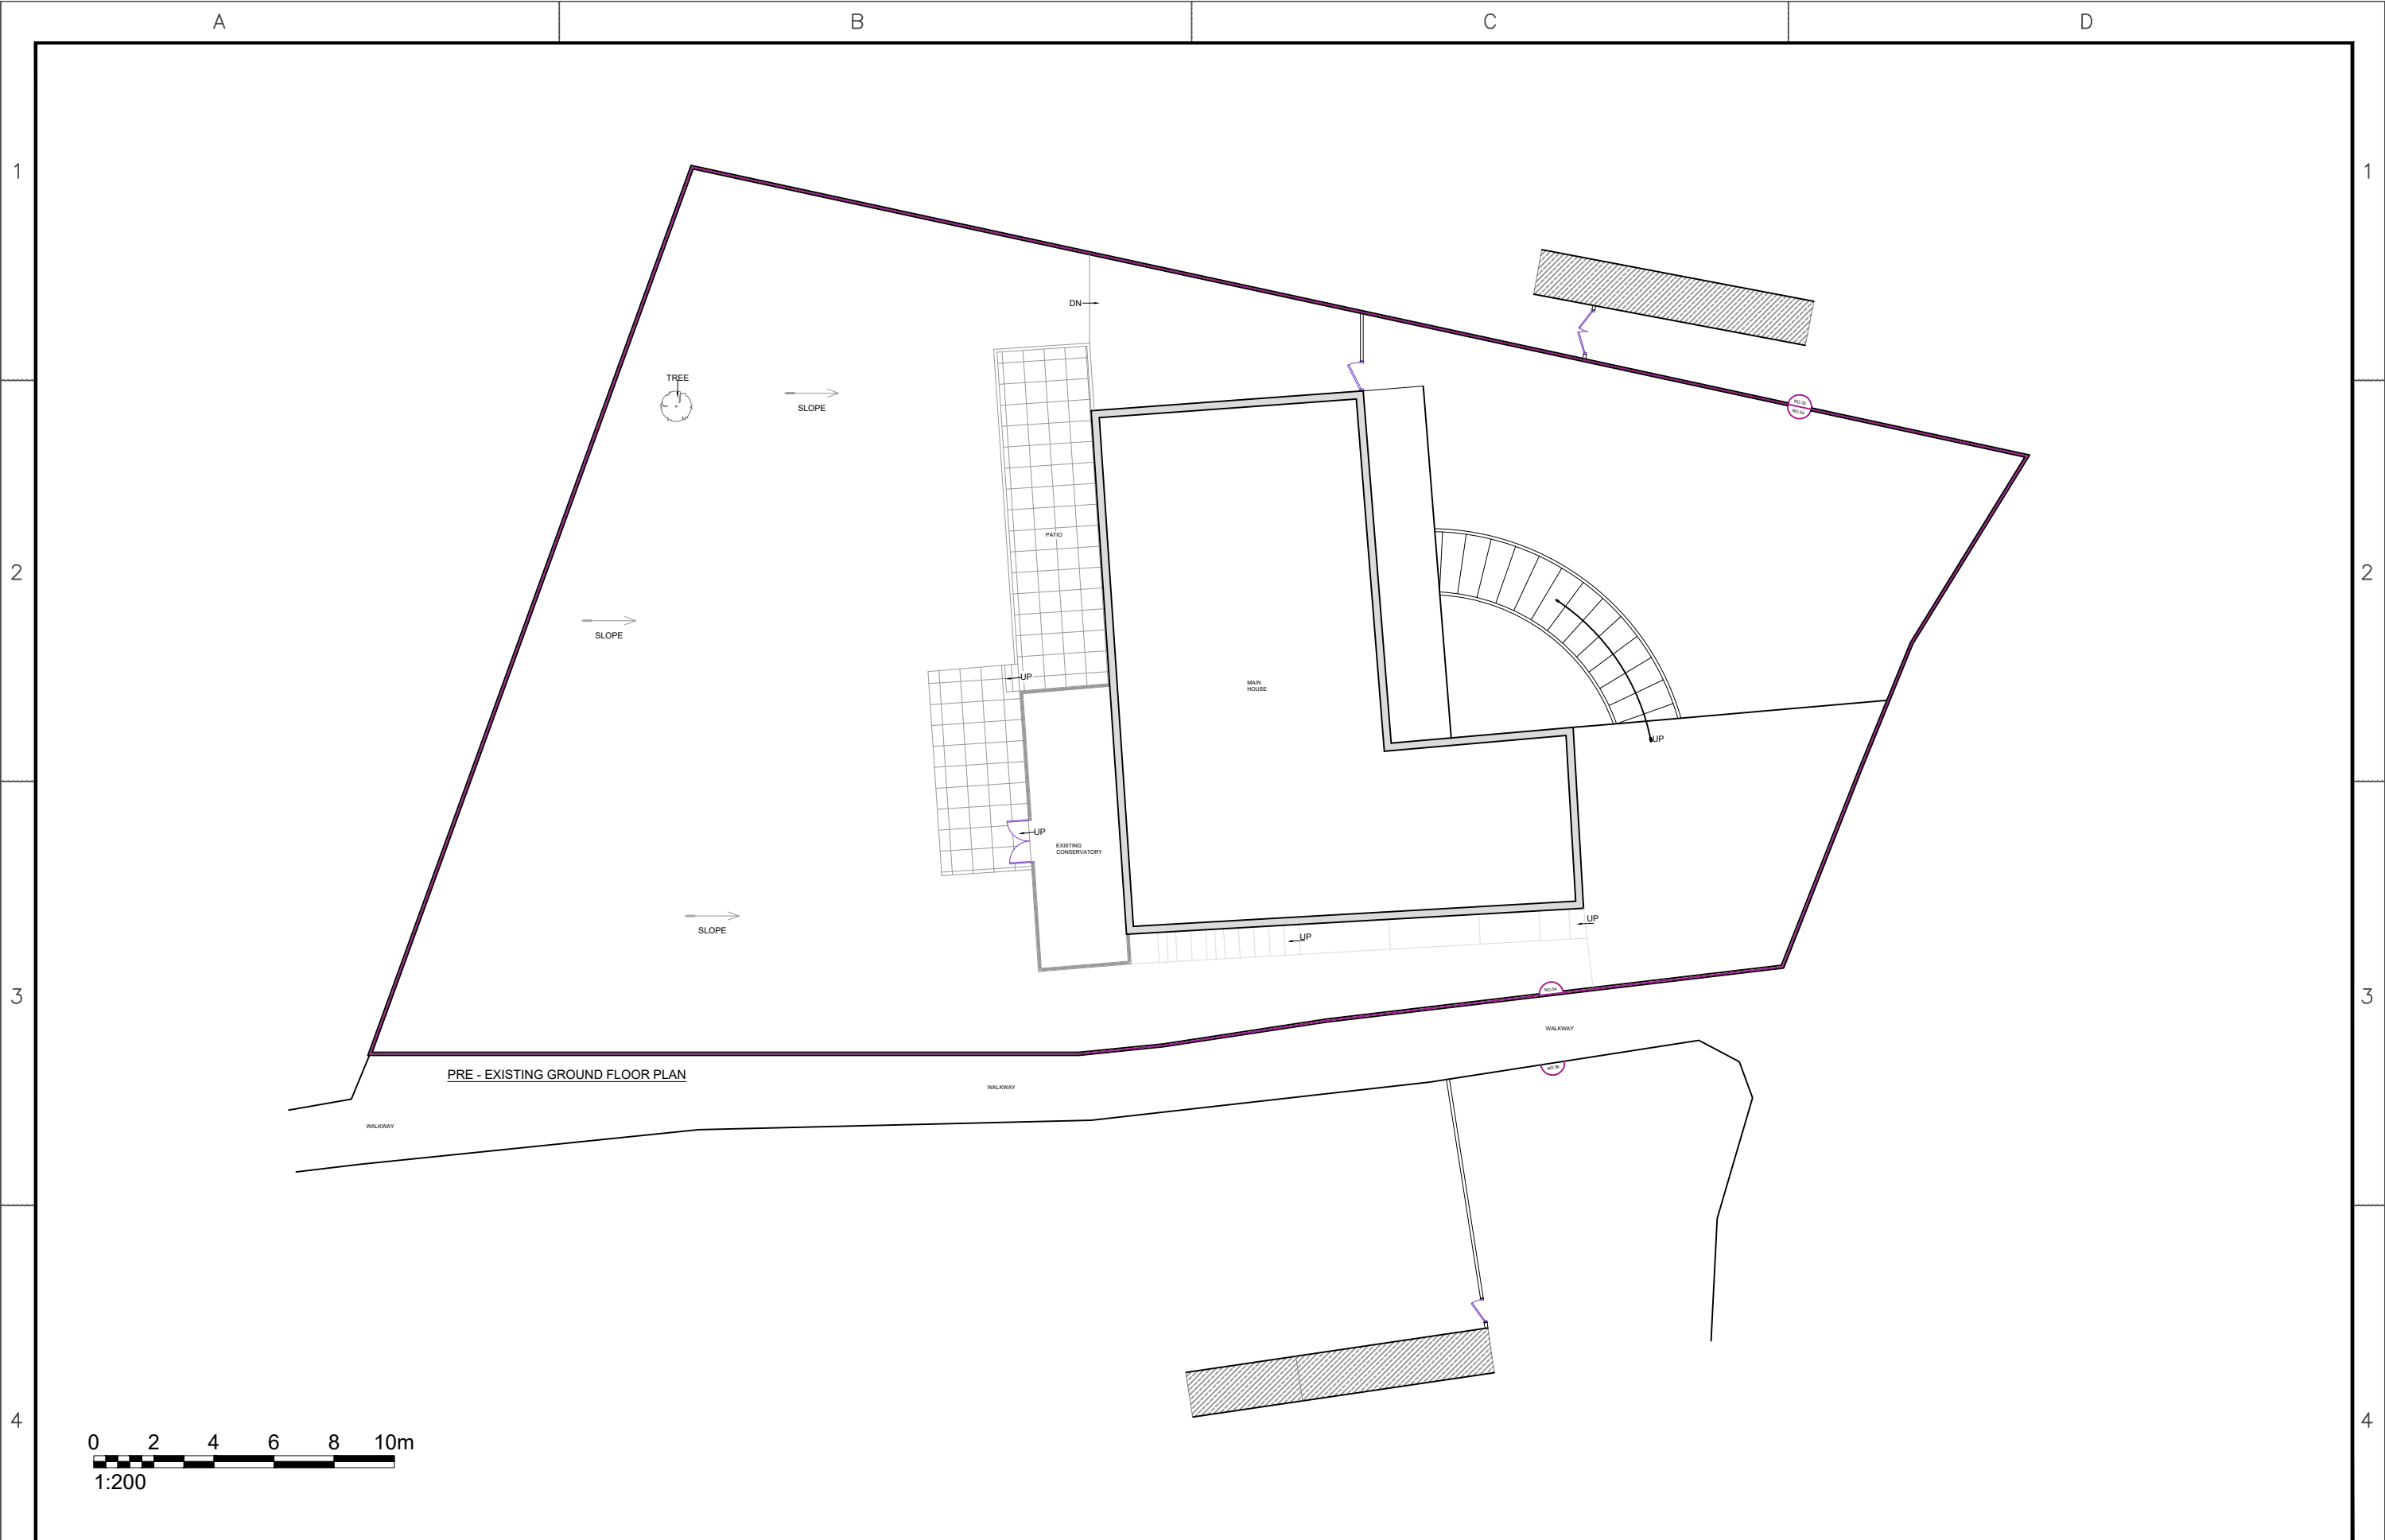

REFERENCE DRAWINGS		GENERAL NOTES This drawing is for planning purposes only; do not use it for any other intent. Structural Design and Building Control Approval must be obtained before starting construction. This drawing is copyrighted; reproduction without prior permission is prohibited.	No	DATE	REVISION	BY	CHK	DRAWN	AM	CLIENT/PROJECT	DRAWING No.
										34 LINNET HILL	D01
										TITLE	SCALE: 1:200 A3
										PRE - EXISTING GROUND FLOOR PLAN	DATE: 24-12-2024

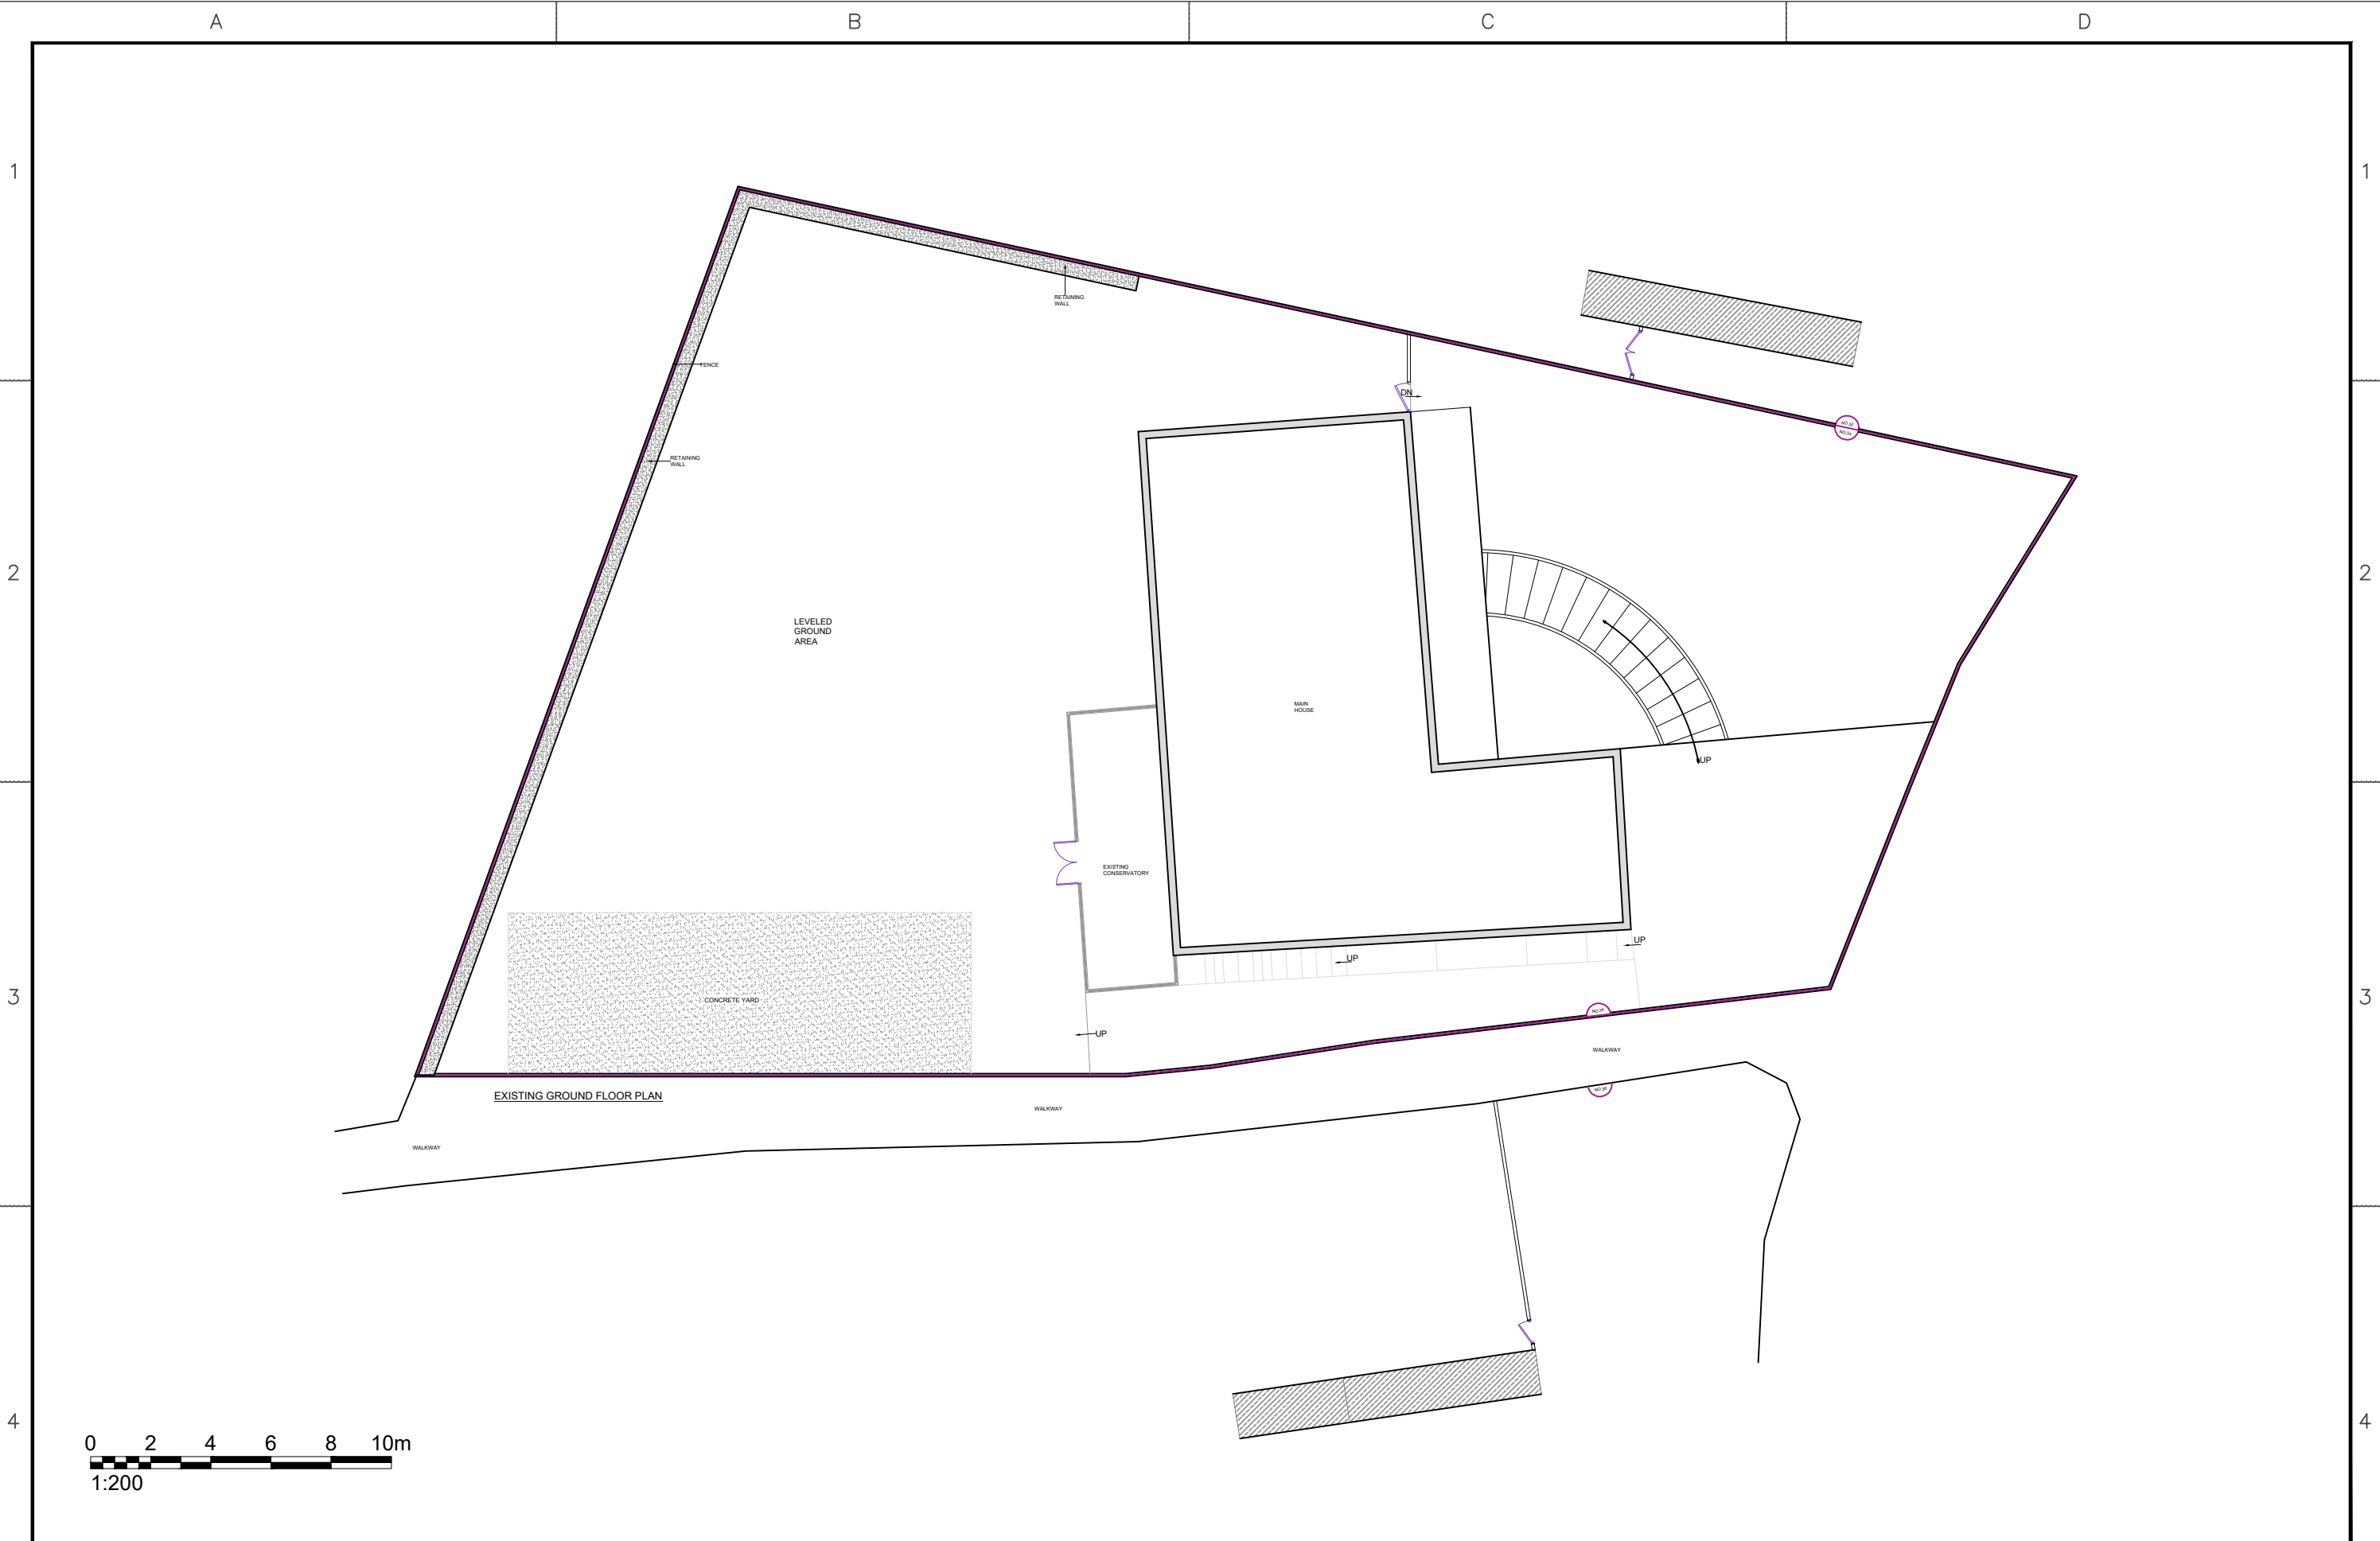

REFERENCE DRAWINGS	


GENERAL NOTES
This drawing is for planning purposes only; do not use it for any other intent.
Structural Design and Building Control Approval must be obtained before starting construction.
This drawing is copyrighted; reproduction without prior permission is prohibited.

No	DATE	REVISION	BY	CHK


DRAWN	AM

CLIENT/PROJECT	
34 LINNET HILL	
TITLE	
EXISTING GROUND FLOOR PLAN	

DRAWING No.	D02
SCALE:	1:200 A3
DATE:	24-12-2024

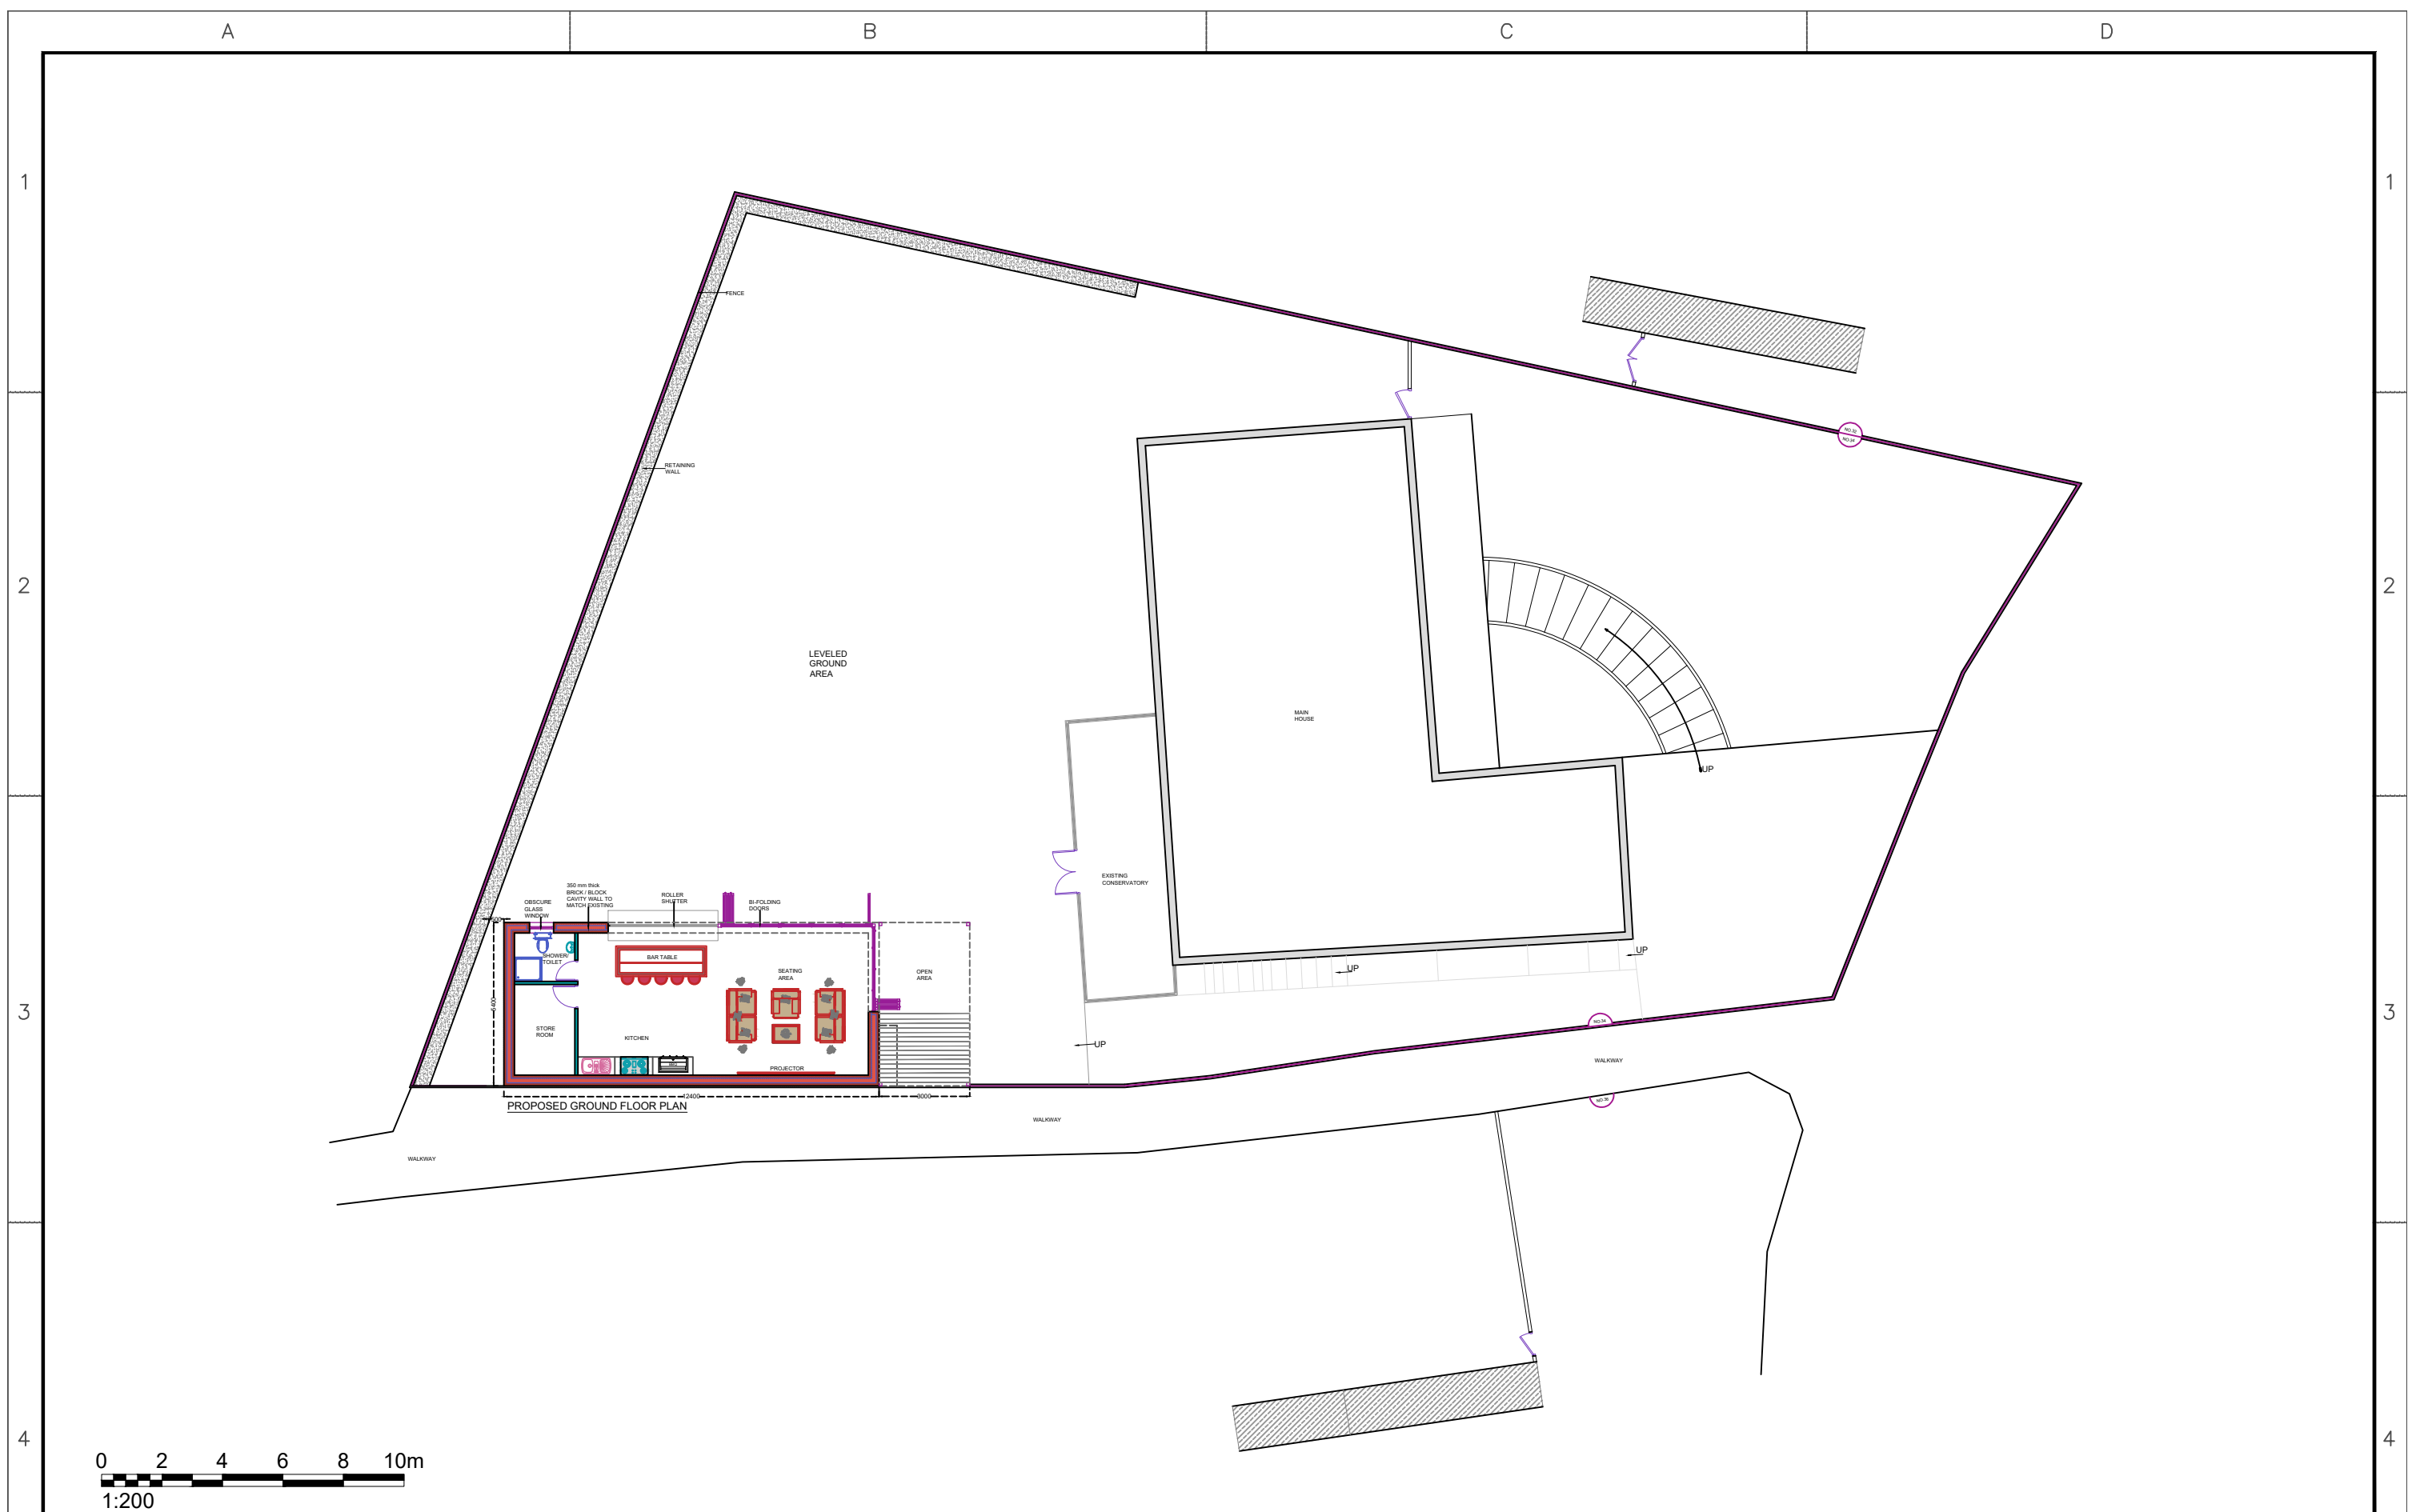

REFERENCE DRAWINGS		GENERAL NOTES		No	DATE	R E V I S I O N		BY	CHK		CLIENT/PROJECT	DRAWN	34 LINNET HILL	DRAWING No.	
		This drawing is for planning purposes only; do not use it for any other intent.										AM		D03	
		Structural Design and Building Control Approval must be obtained before starting construction.											TITLE		PROPOSED GROUND FLOOR PLAN
		This drawing is copyrighted; reproduction without prior permission is prohibited.													DATE: 24-12-2024

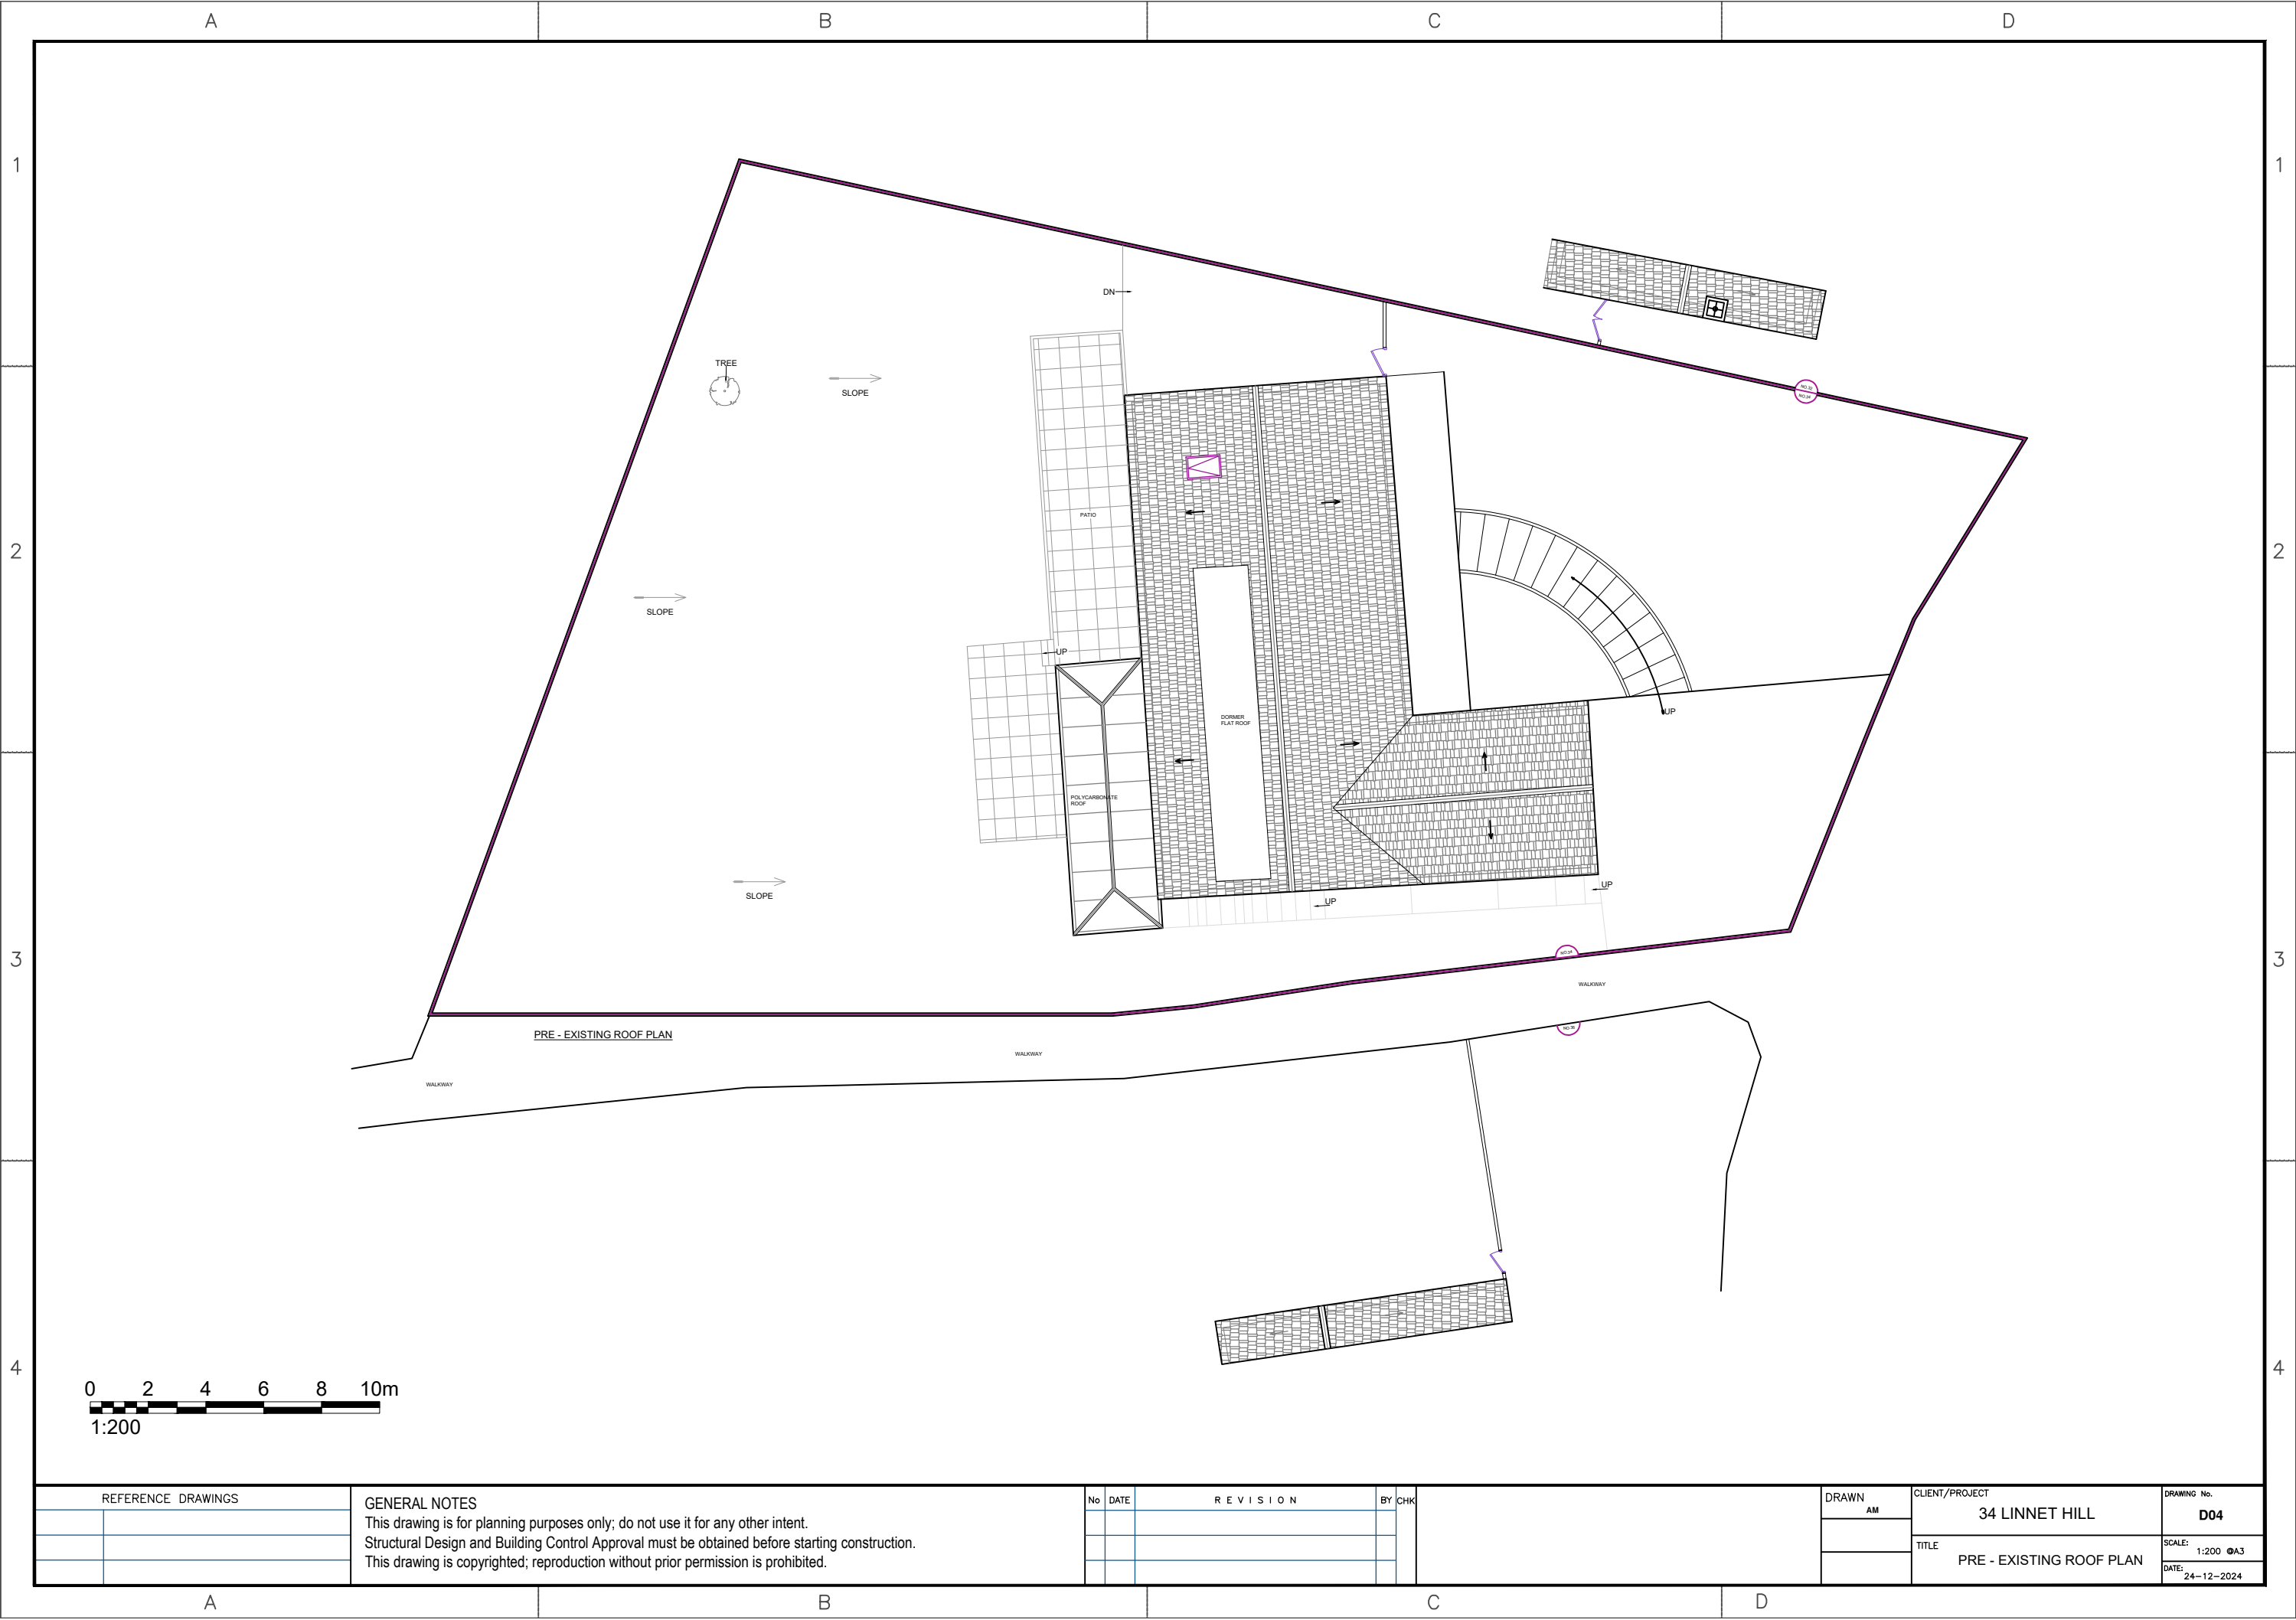


REFERENCE DRAWINGS	

GENERAL NOTES
This drawing is for planning purposes only; do not use it for any other intent.
Structural Design and Building Control Approval must be obtained before starting construction.
This drawing is copyrighted; reproduction without prior permission is prohibited.

No	DATE	REVISION	BY	CHK

DRAWN

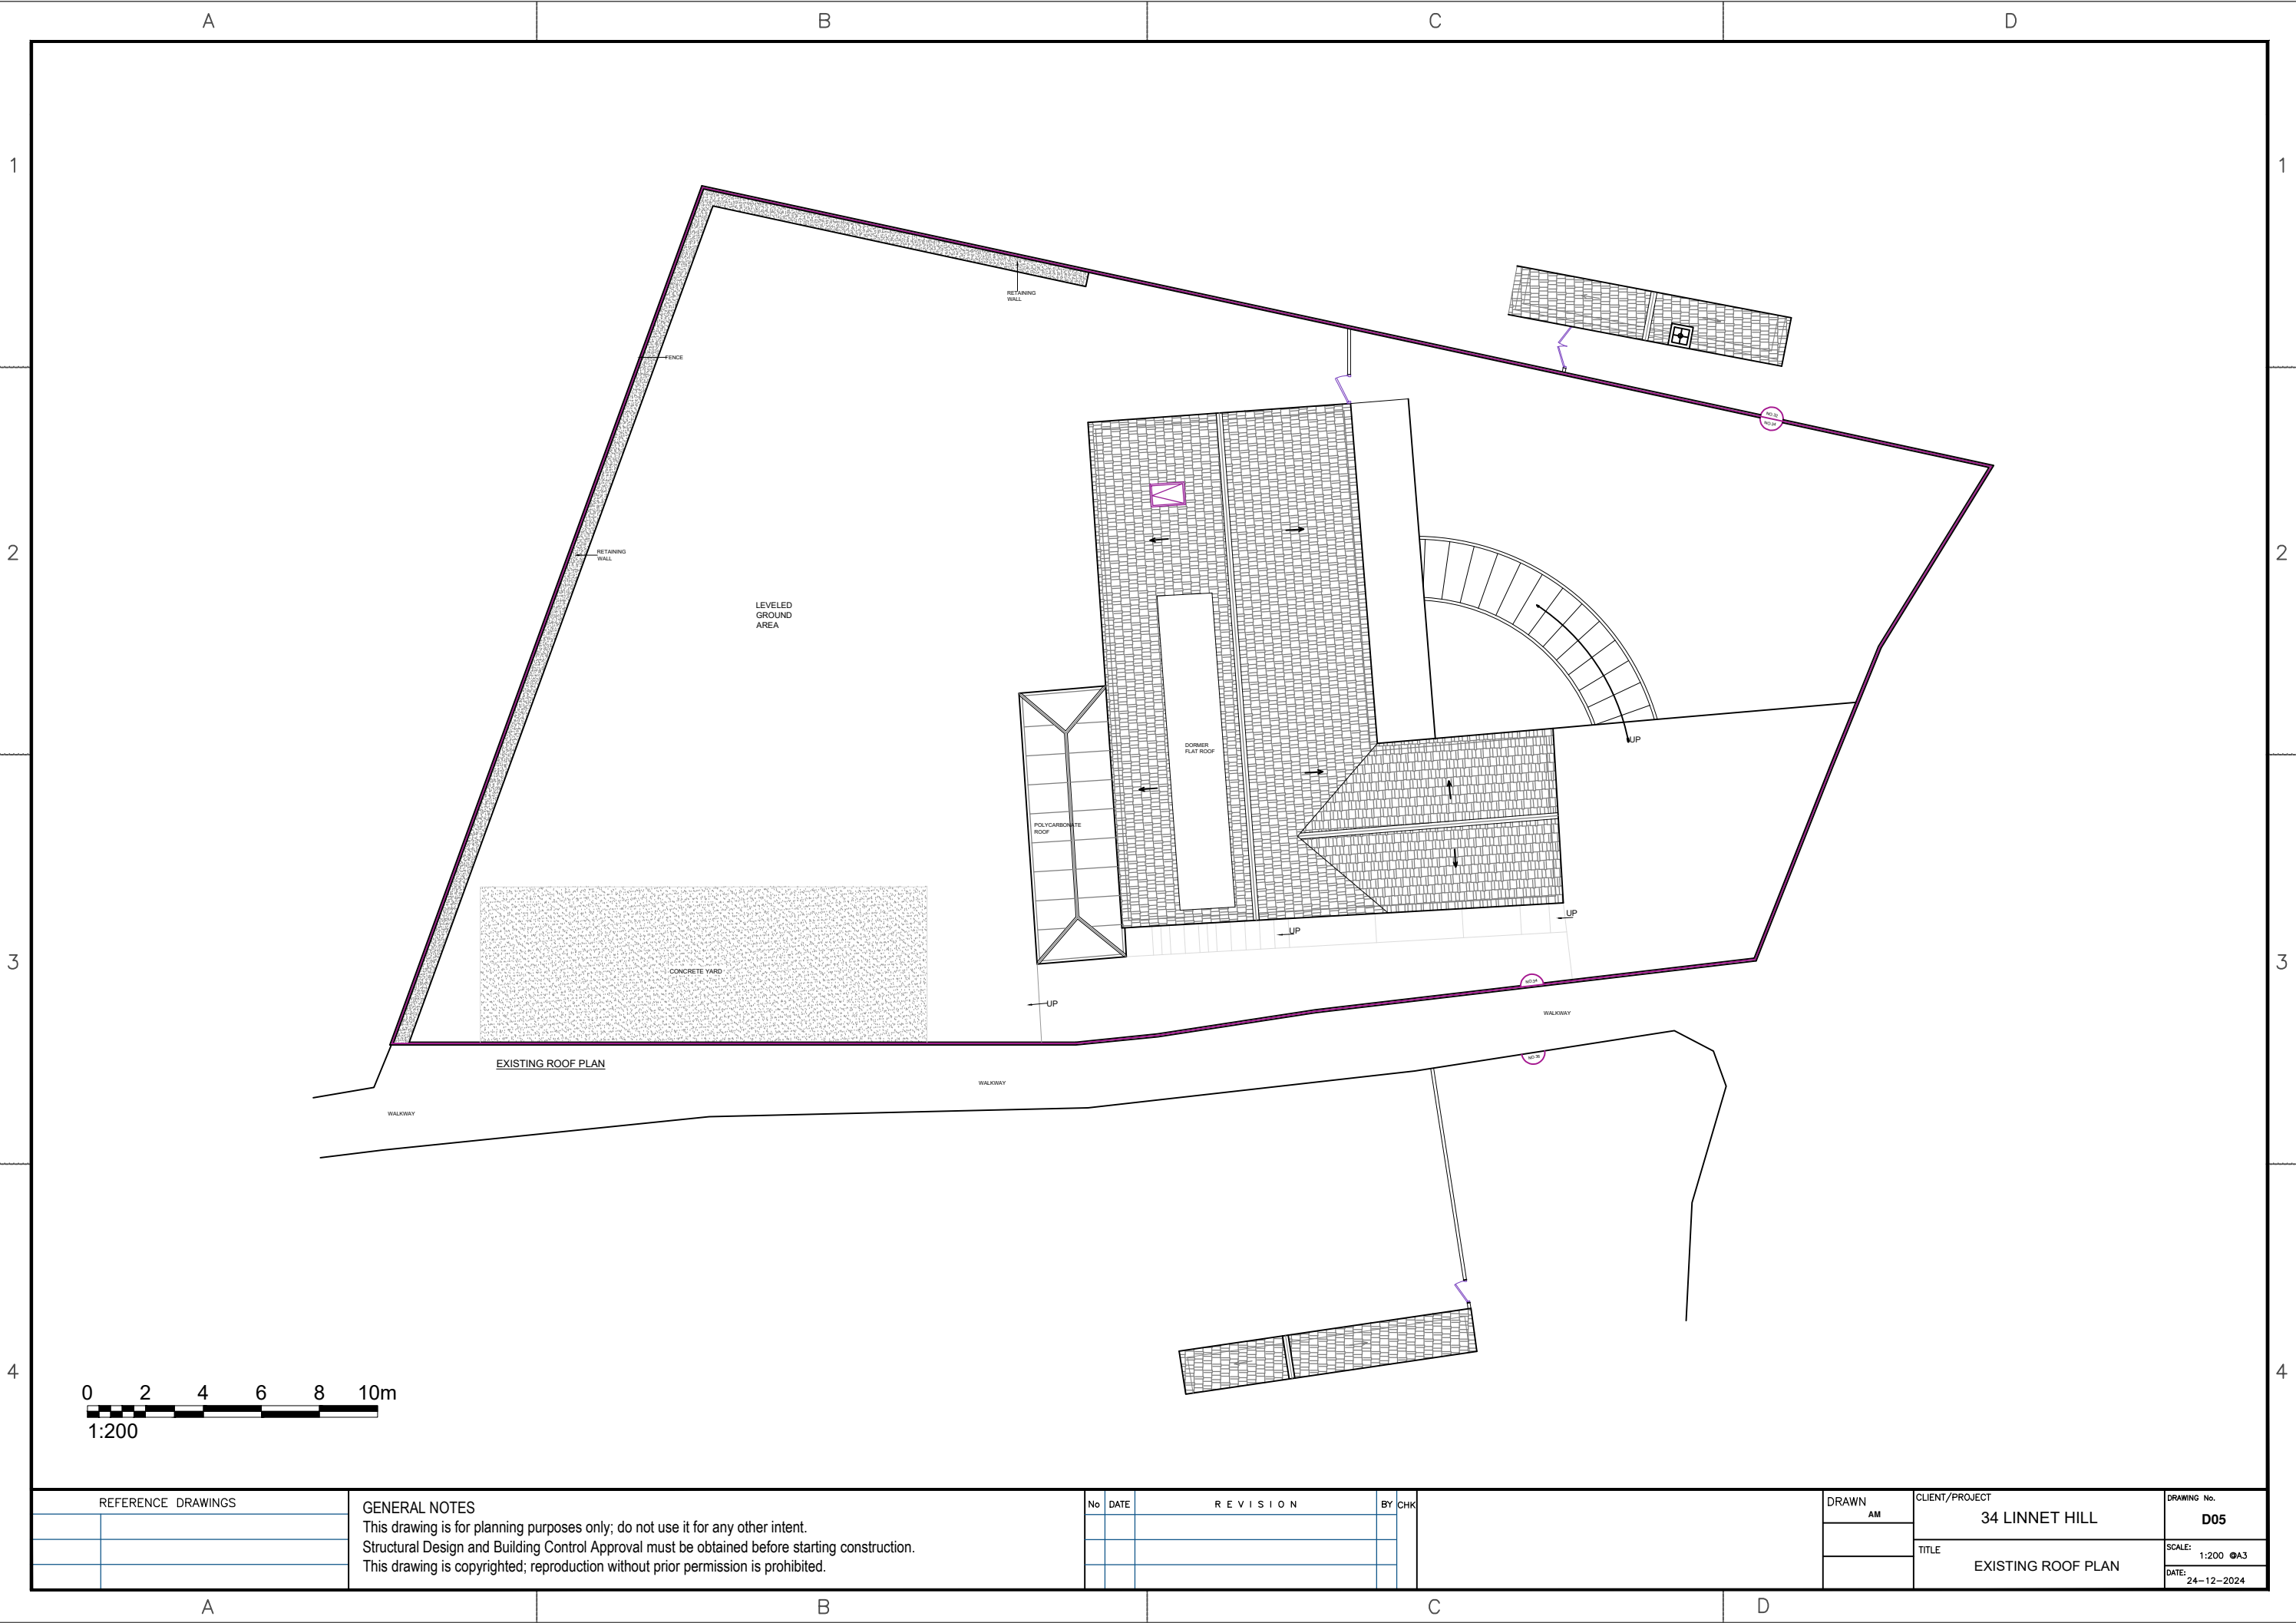


REFERENCE DRAWINGS	


GENERAL NOTES
This drawing is for planning purposes only; do not use it for any other intent.
Structural Design and Building Control Approval must be obtained before starting construction.
This drawing is copyrighted; reproduction without prior permission is prohibited.

No	DATE	REVISION	BY	CHK

DRAWN AM	CLIENT/PROJECT	DRAWING No.
	34 LINNET HILL	D05
	TITLE	SCALE: 1:200 A3 DATE: 24-12-2024
	EXISTING ROOF PLAN	

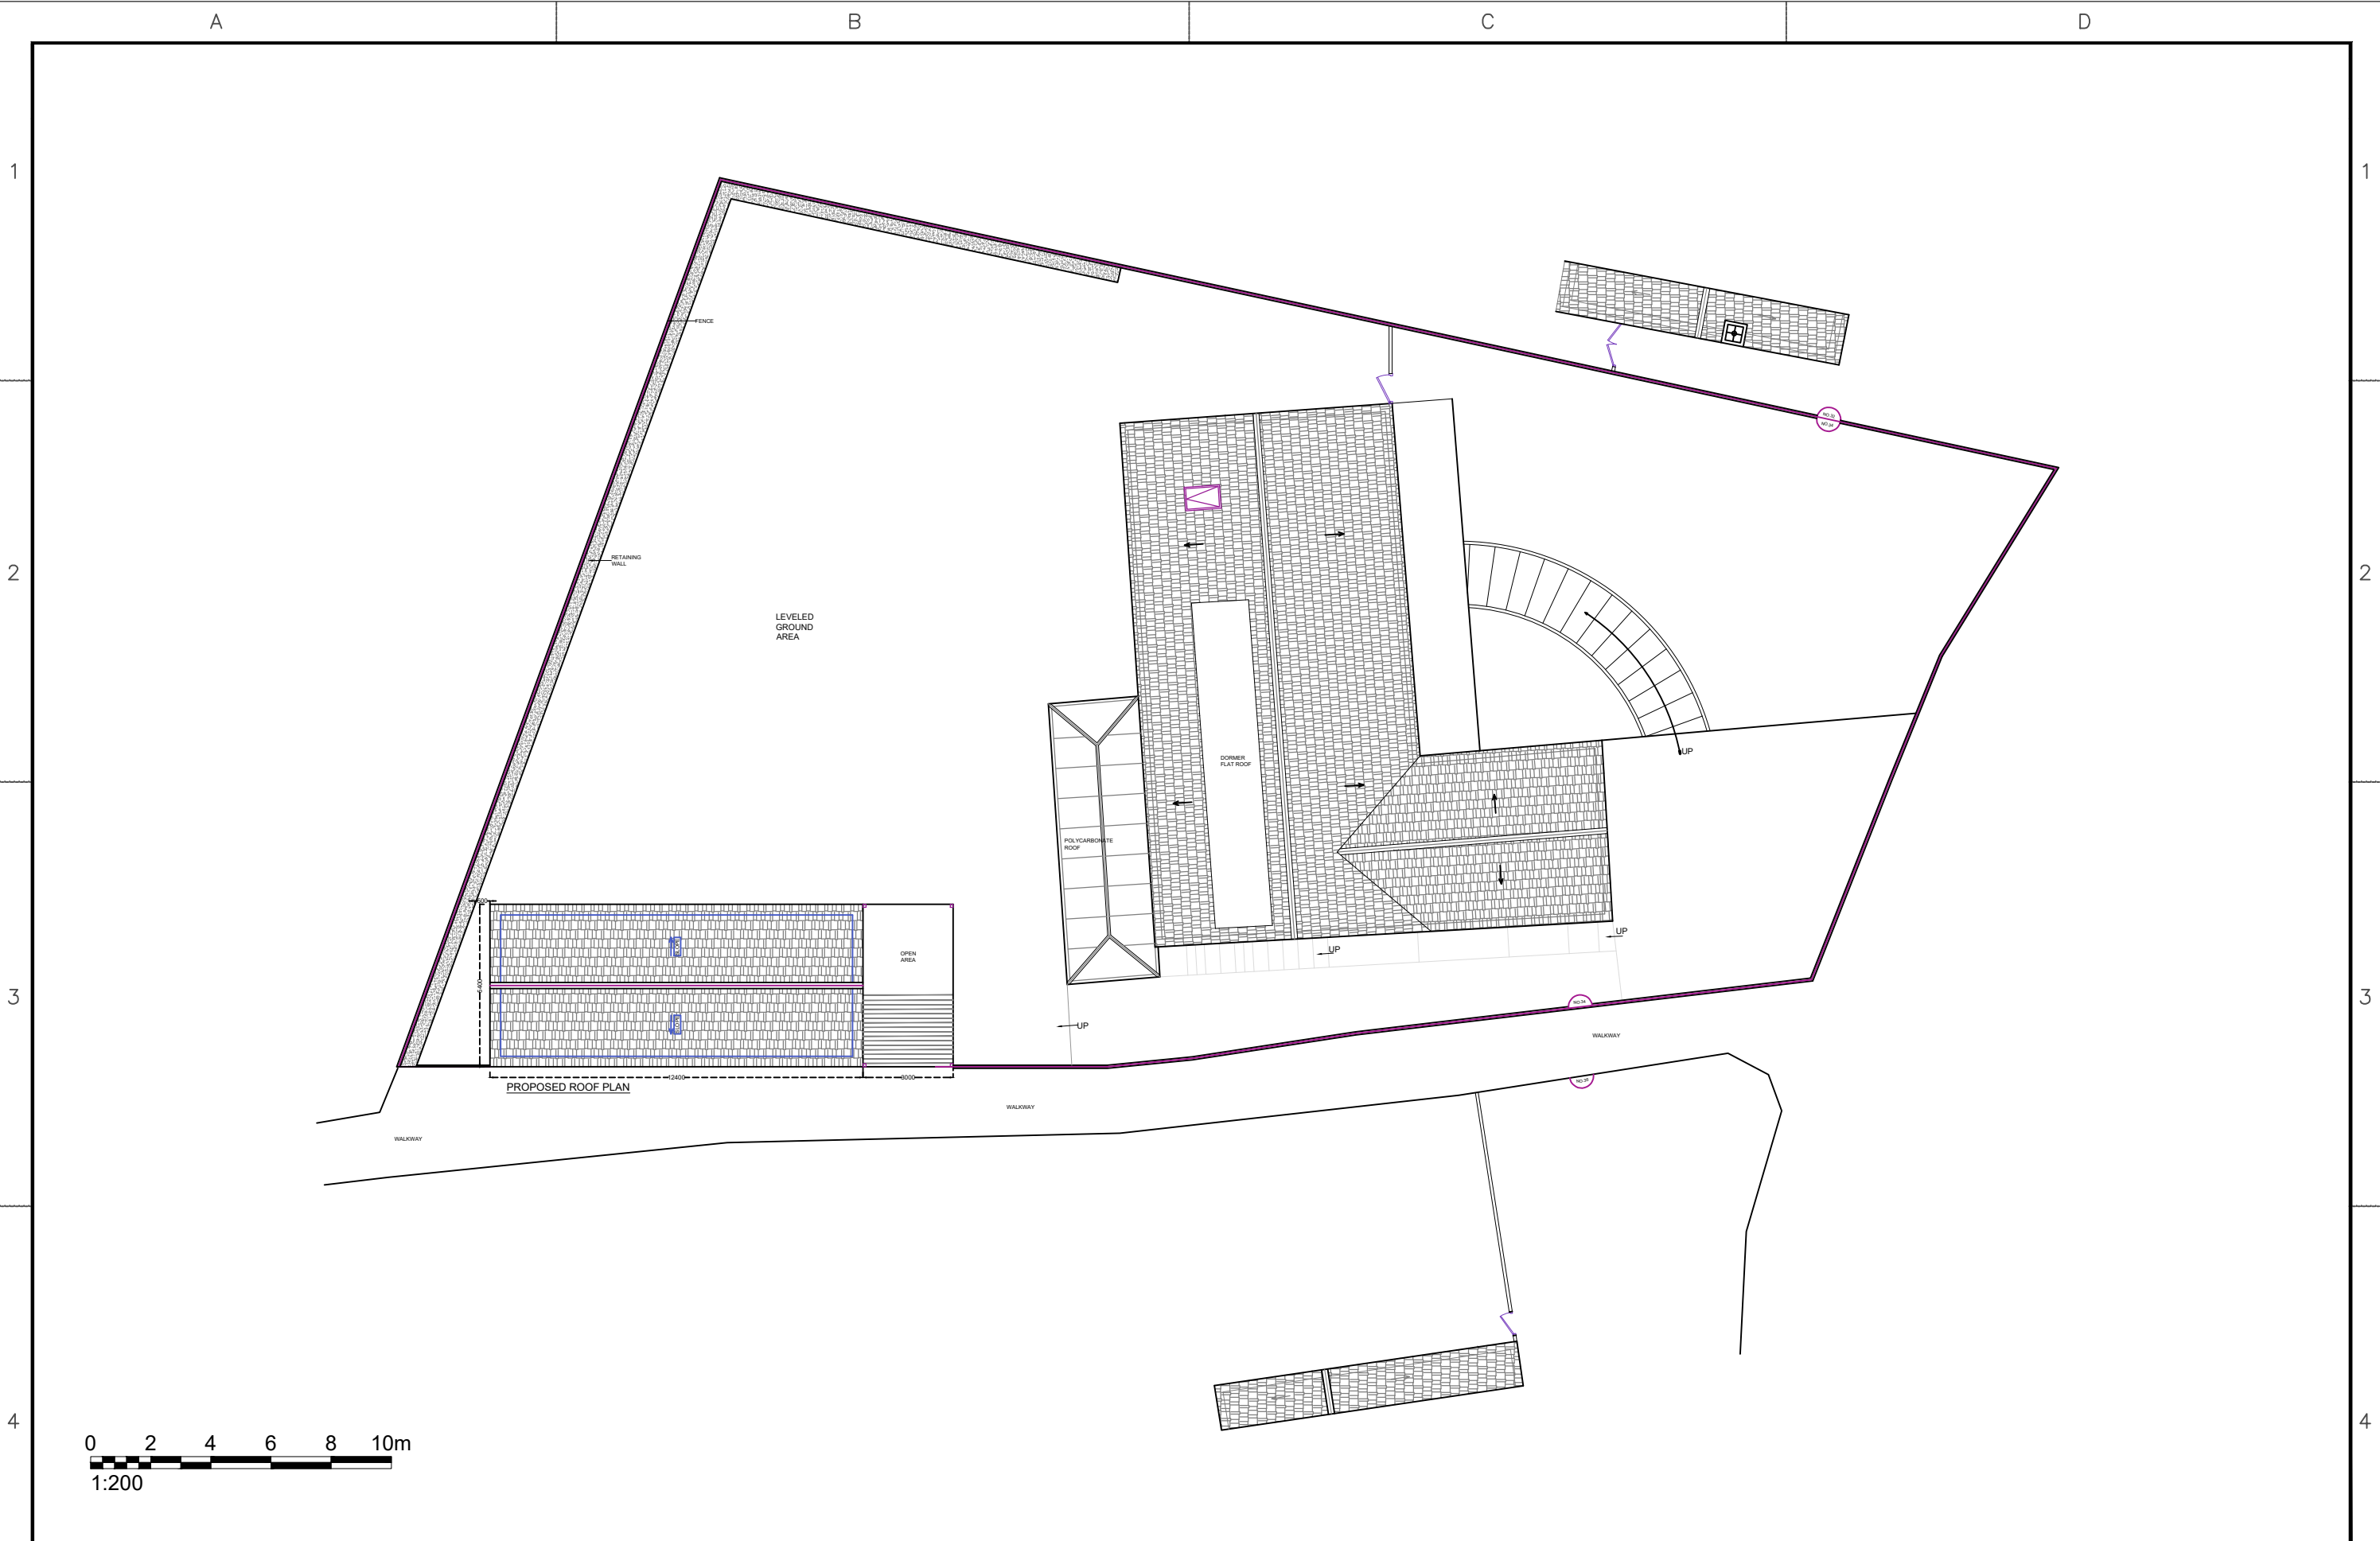

REFERENCE DRAWINGS		GENERAL NOTES This drawing is for planning purposes only; do not use it for any other intent. Structural Design and Building Control Approval must be obtained before starting construction. This drawing is copyrighted; reproduction without prior permission is prohibited.	No	DATE	REVISION	BY	CHK	DRAWN AM	CLIENT/PROJECT 34 LINNET HILL	DRAWING No. D06
									TITLE PROPOSED ROOF PLAN	SCALE: 1:200 A3
										DATE: 24-12-2024

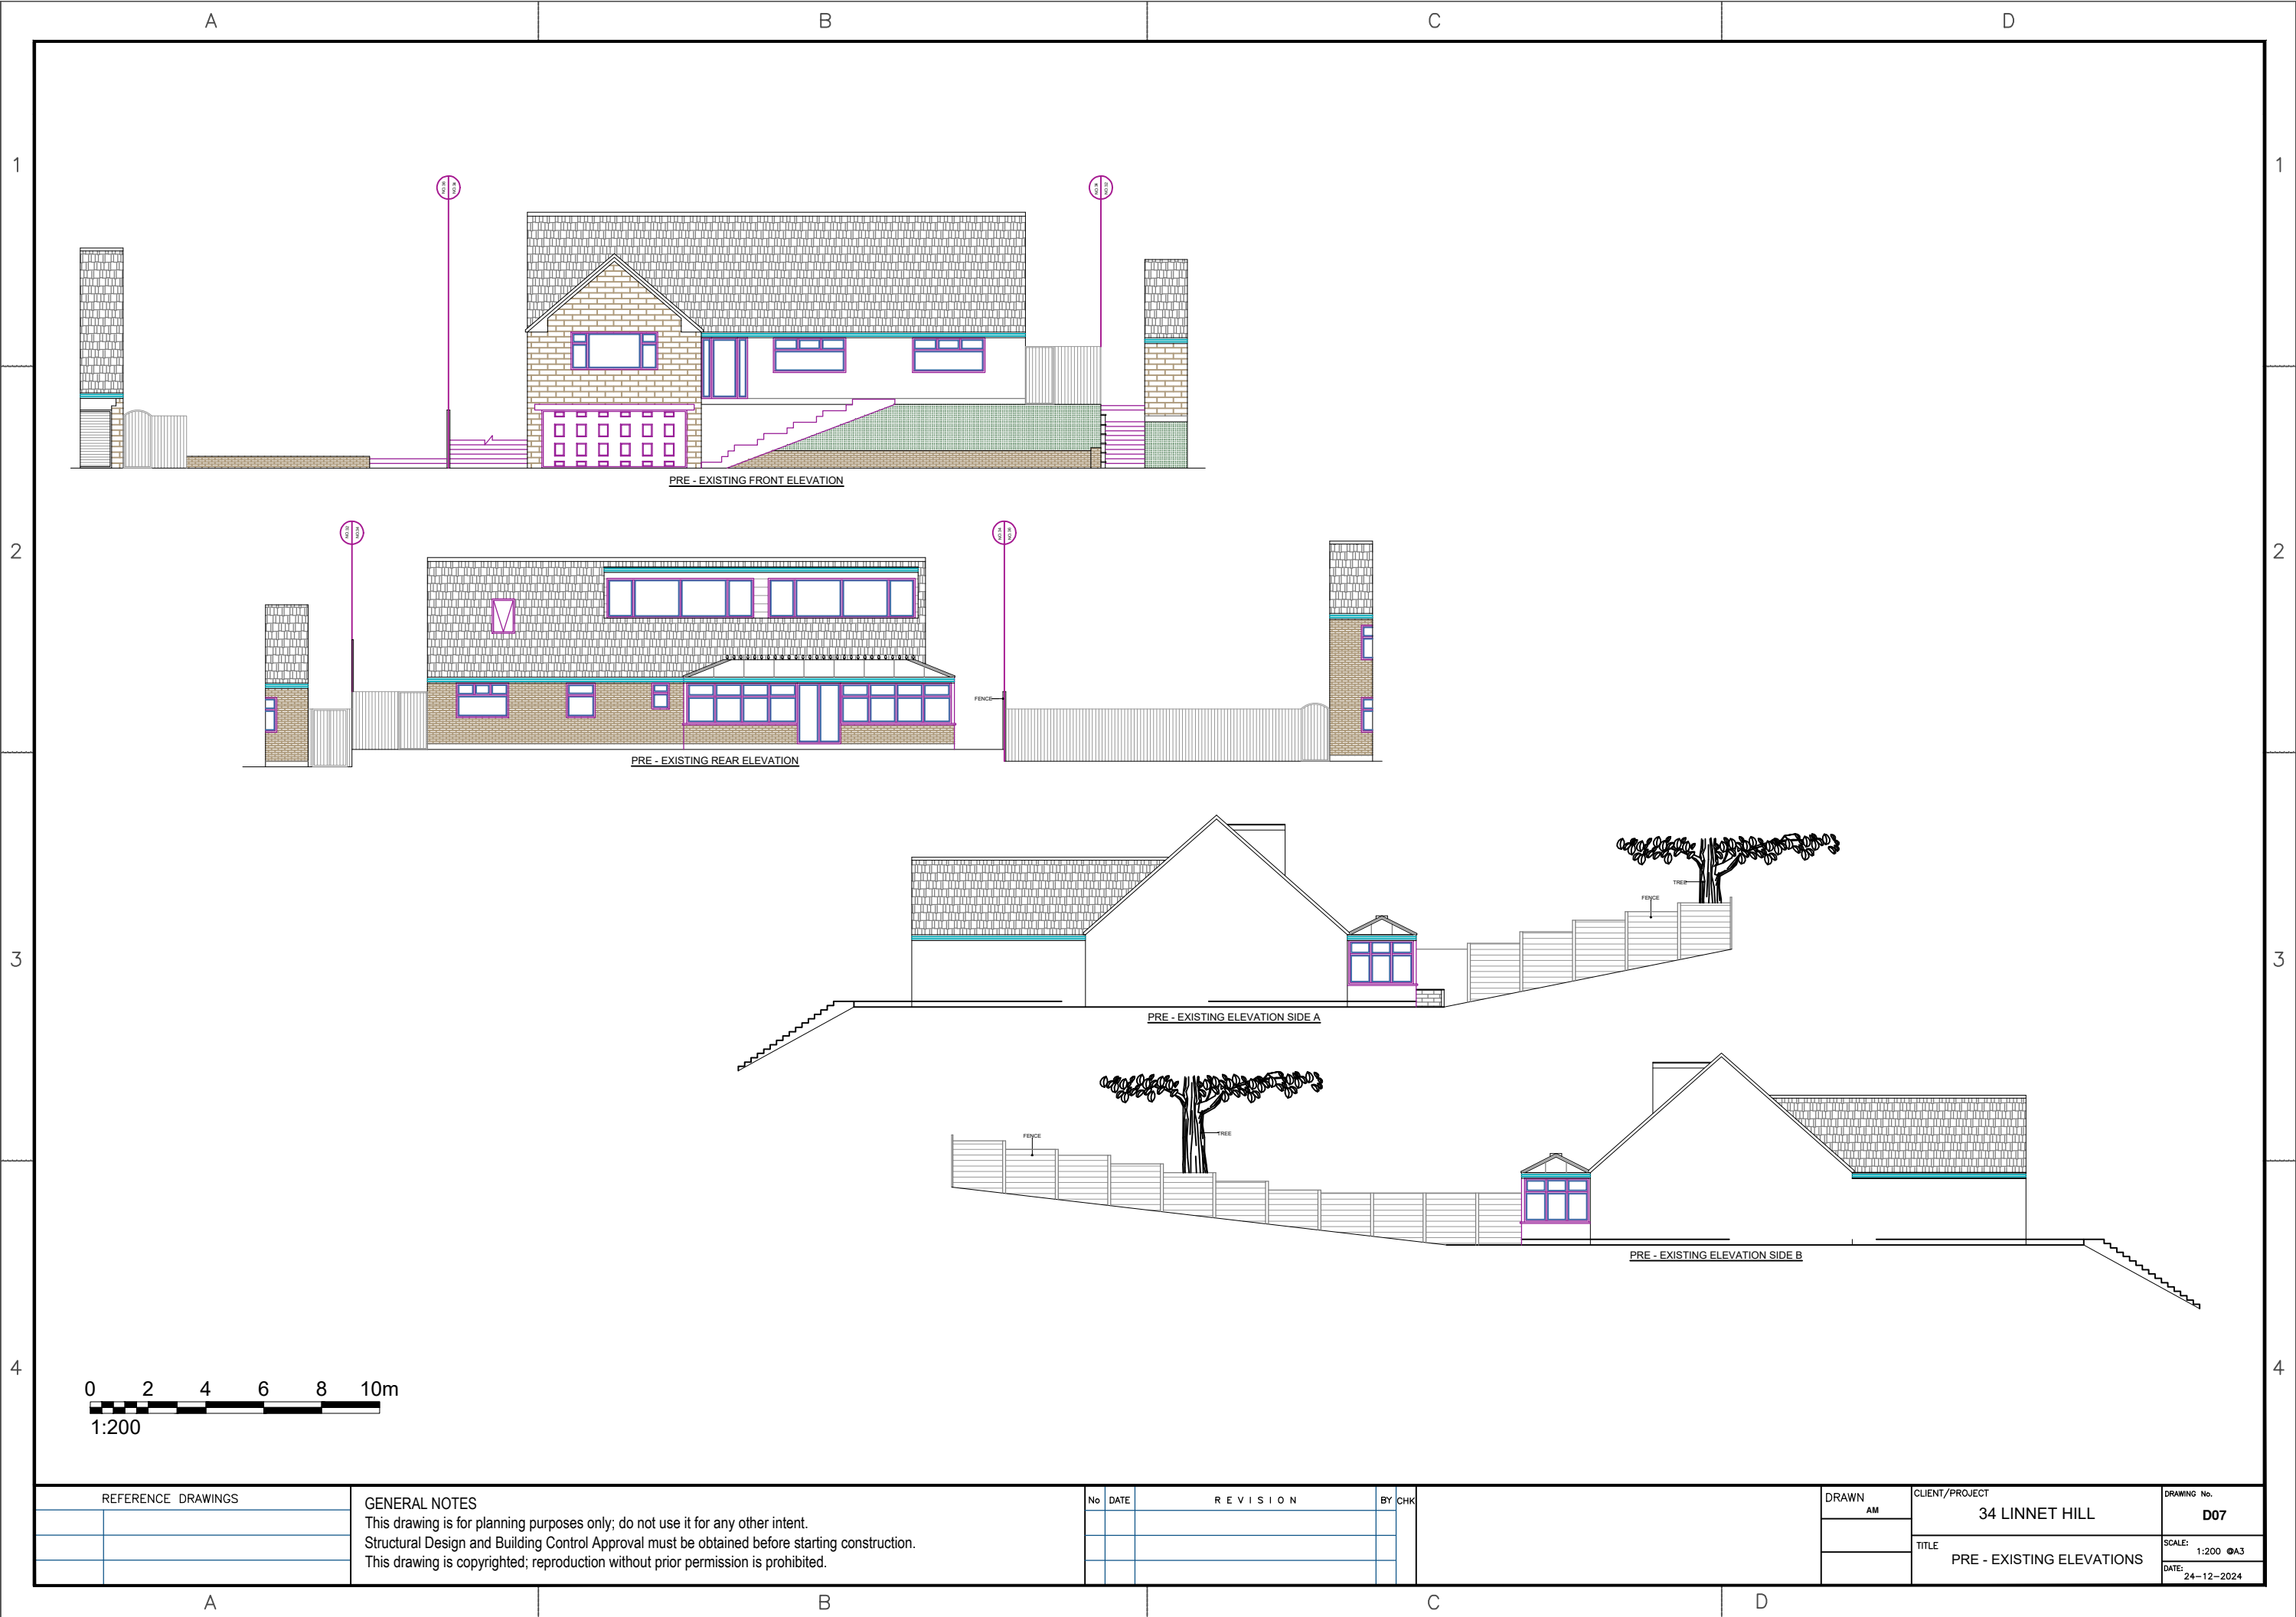

A


B

C

D

1


1

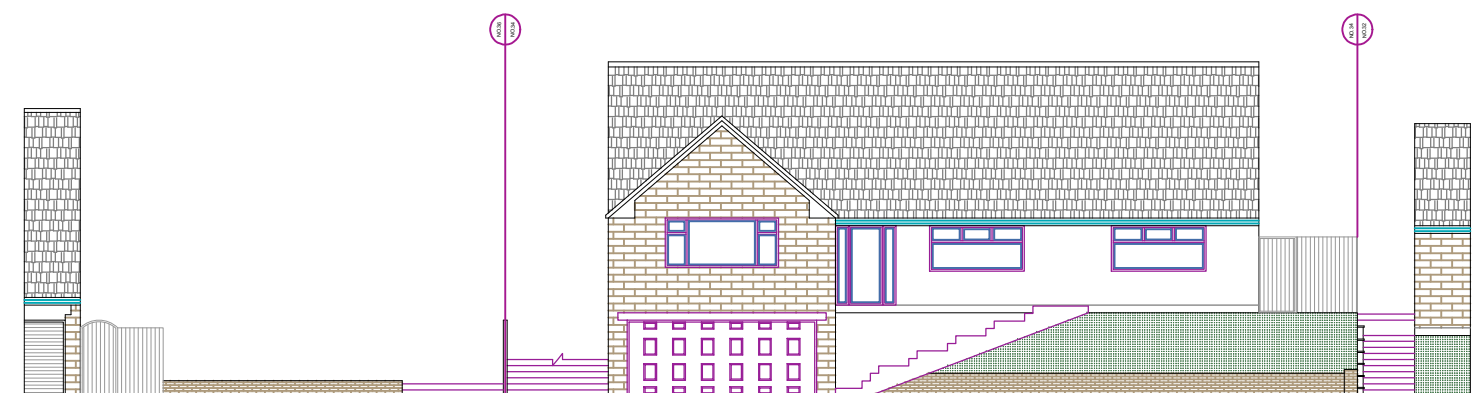

EXISTING FRONT ELEVATION

2


2

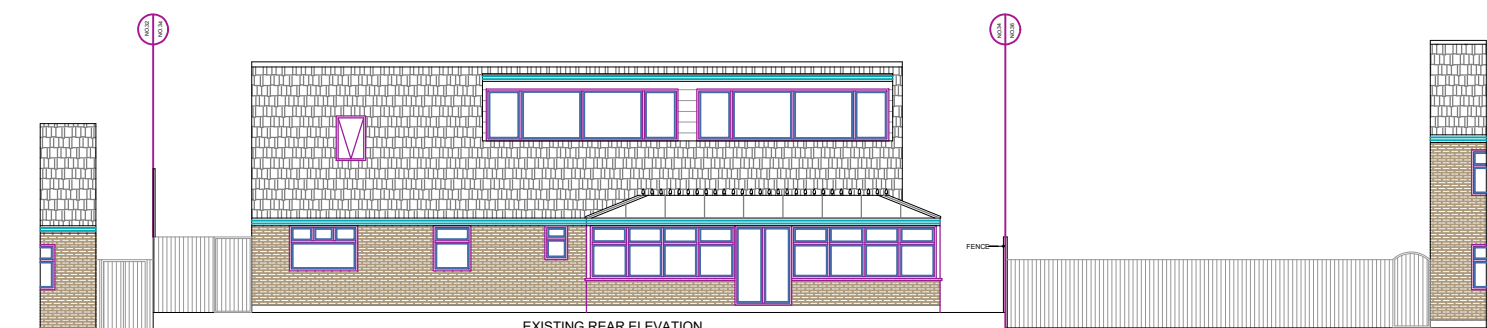

EXISTING REAR ELEVATION

3


3

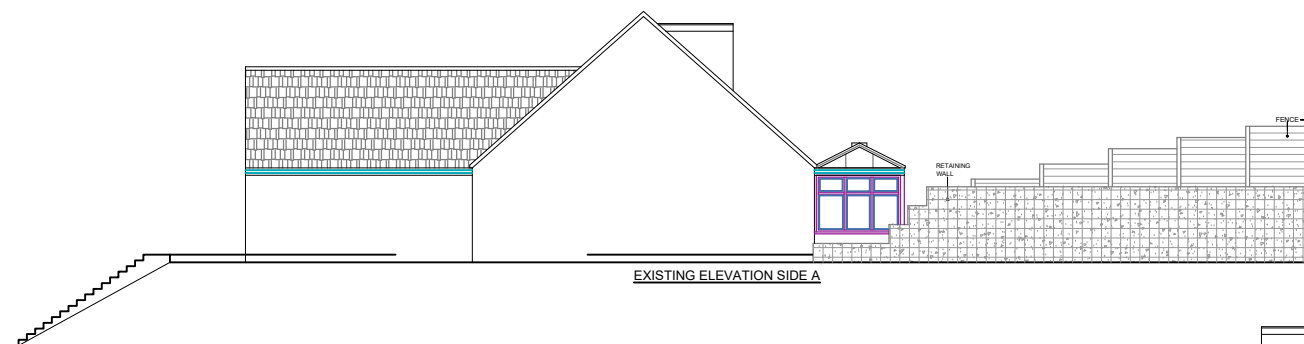

EXISTING ELEVATION SIDE A

4

4

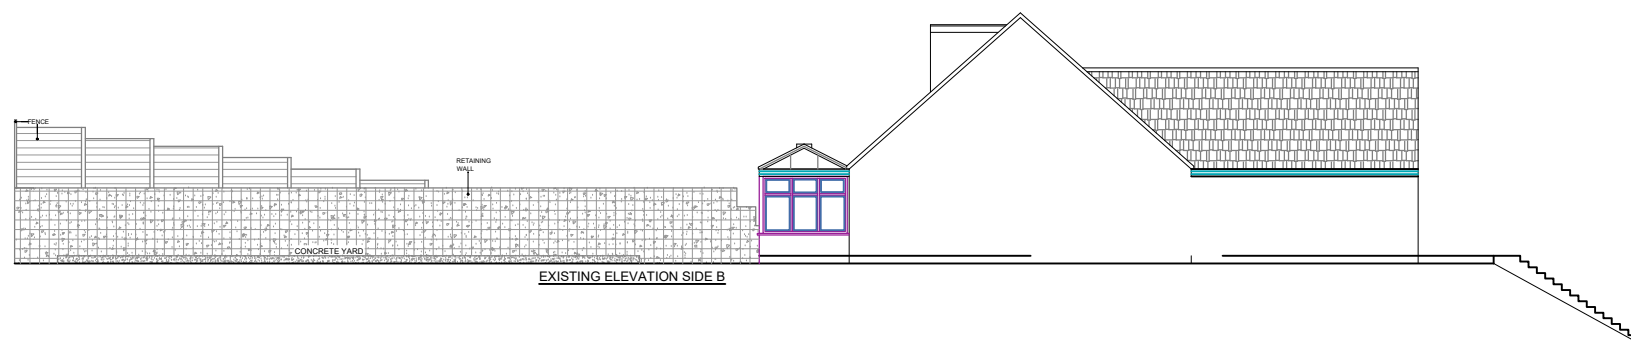

EXISTING ELEVATION SIDE B

0 2 4 6 8 10m
1:200

REFERENCE DRAWINGS

GENERAL NOTES

This drawing is for planning purposes only; do not use it for any other intent.
Structural Design and Building Control Approval must be obtained before starting construction.
This drawing is copyrighted; reproduction without prior permission is prohibited.

No

DATE

REVISION

BY

CHK

DRAWN

AM

CLIENT/PROJECT

34 LINNET HILL

DRAWING No.

D08

TITLE

EXISTING ELEVATIONS

SCALE: 1:200 @A3


DATE: 24-12-2024


A

B

C

D

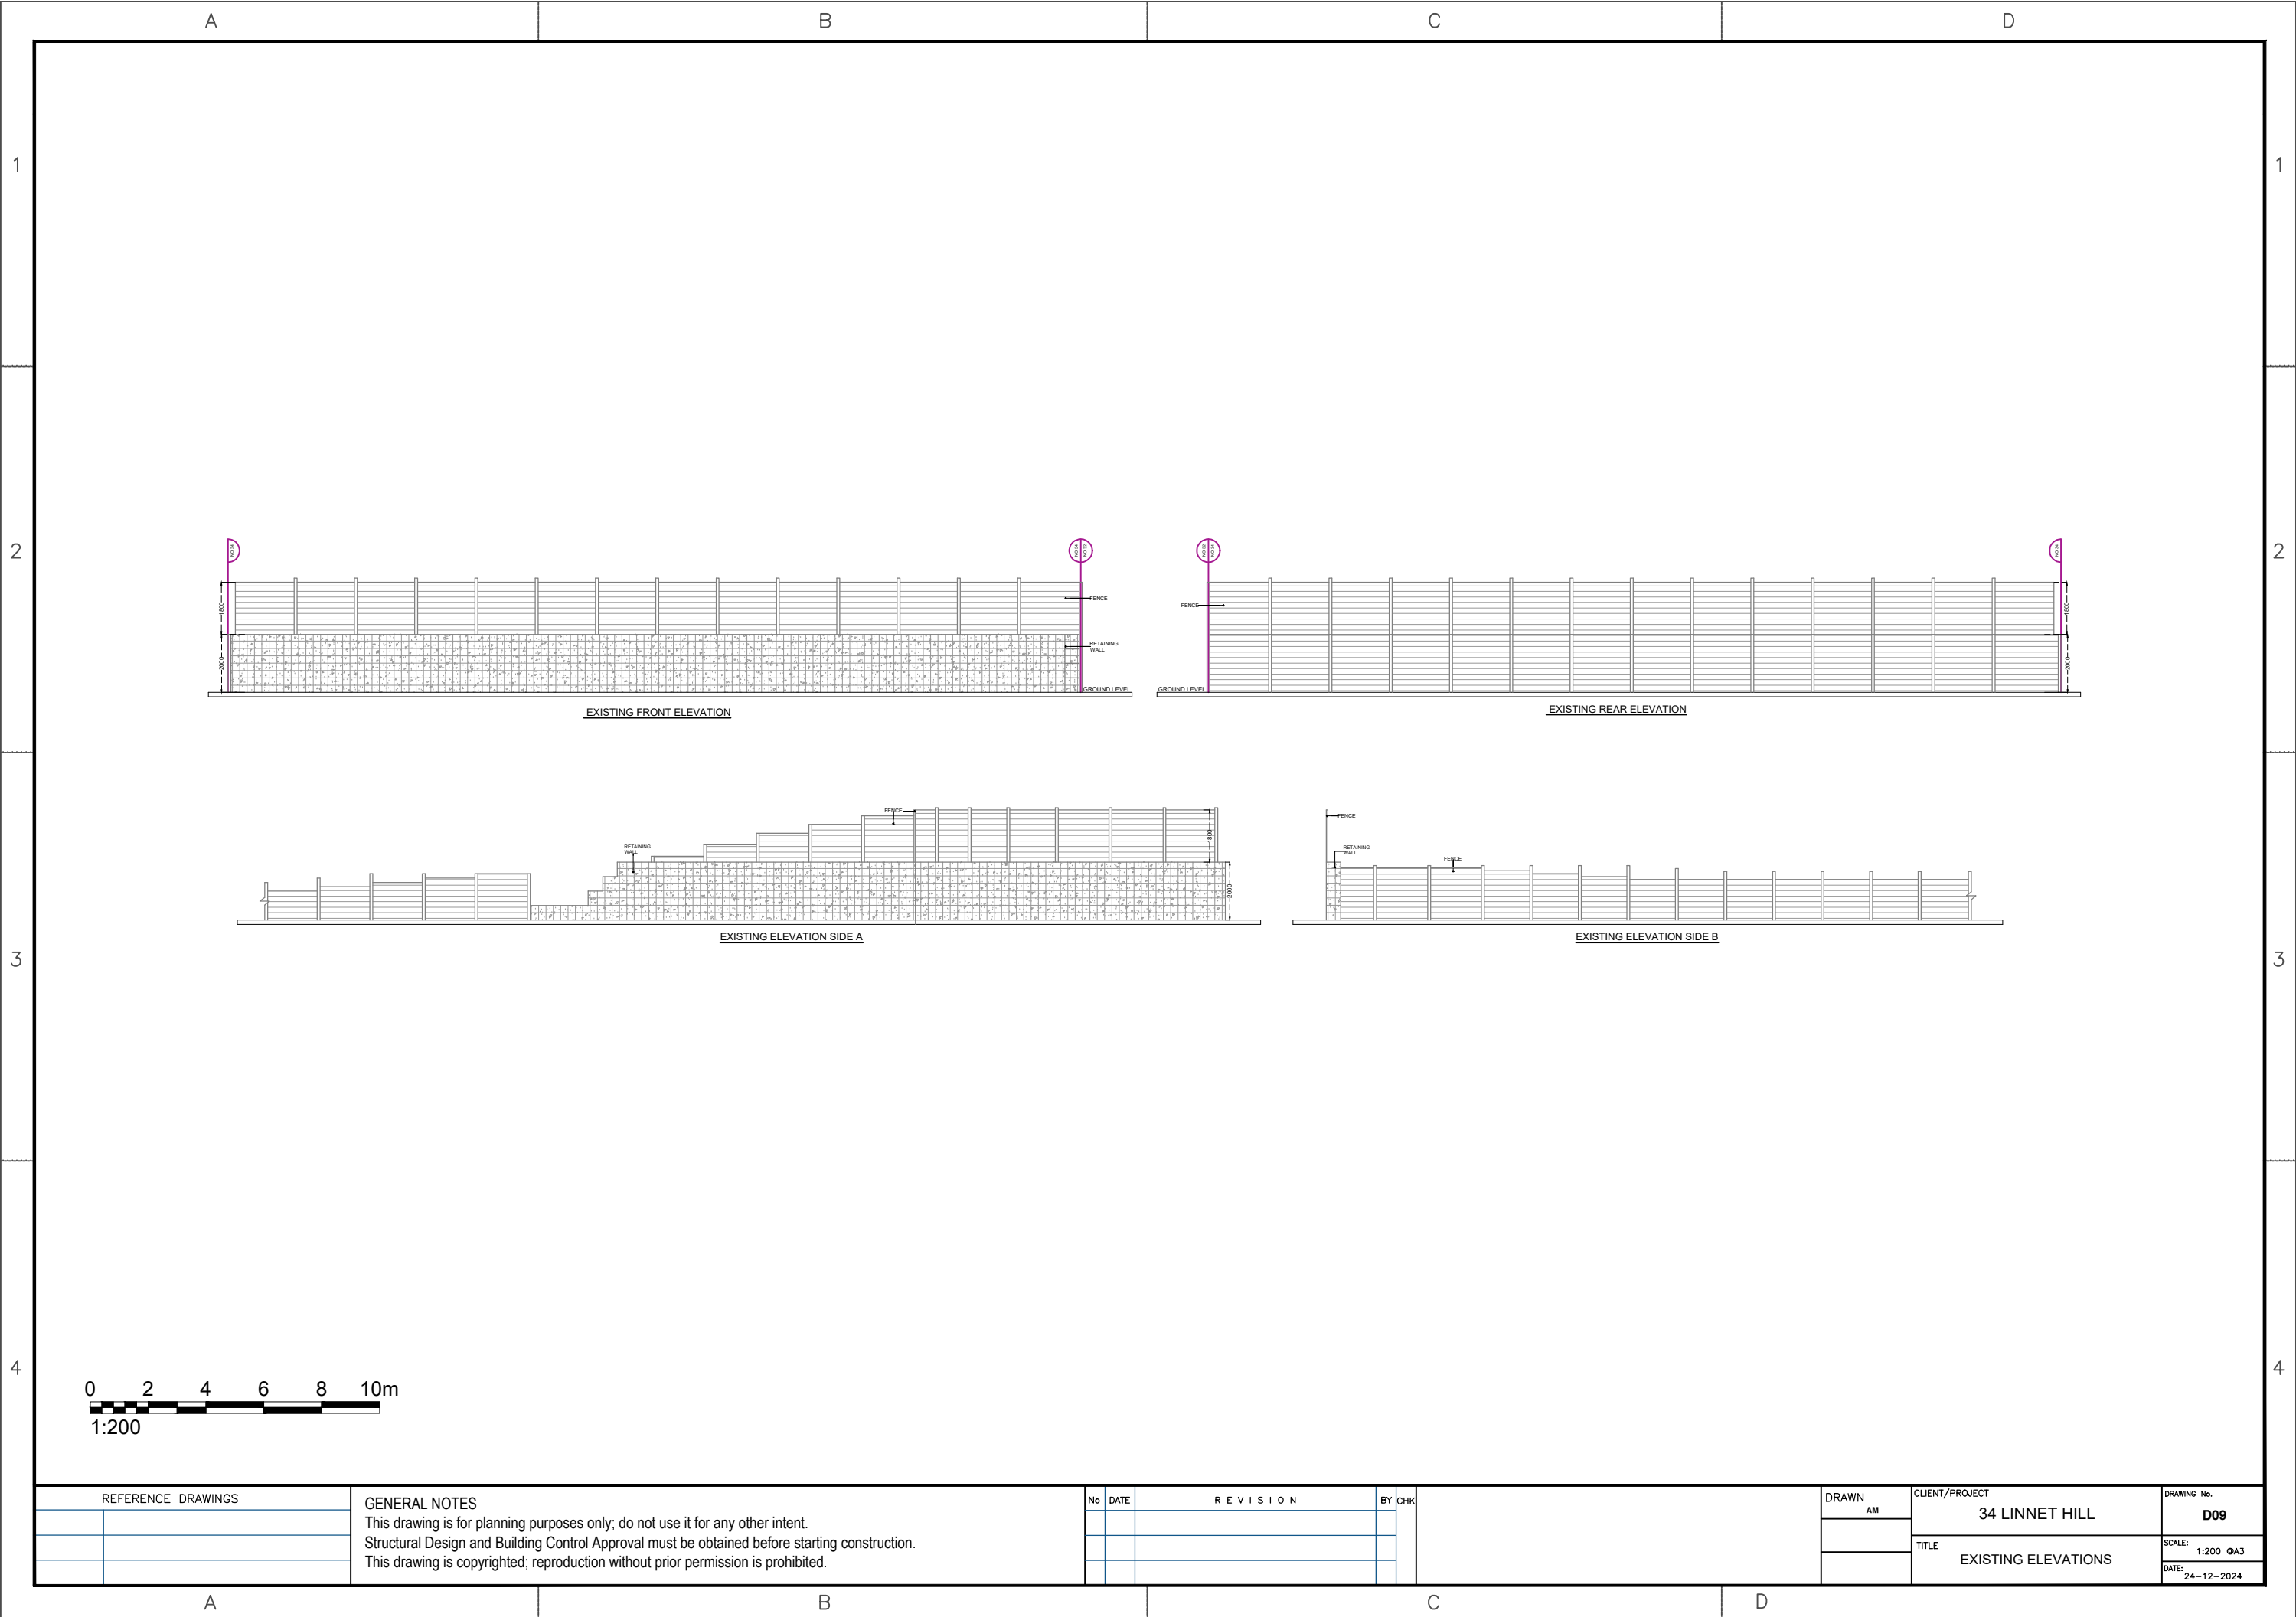

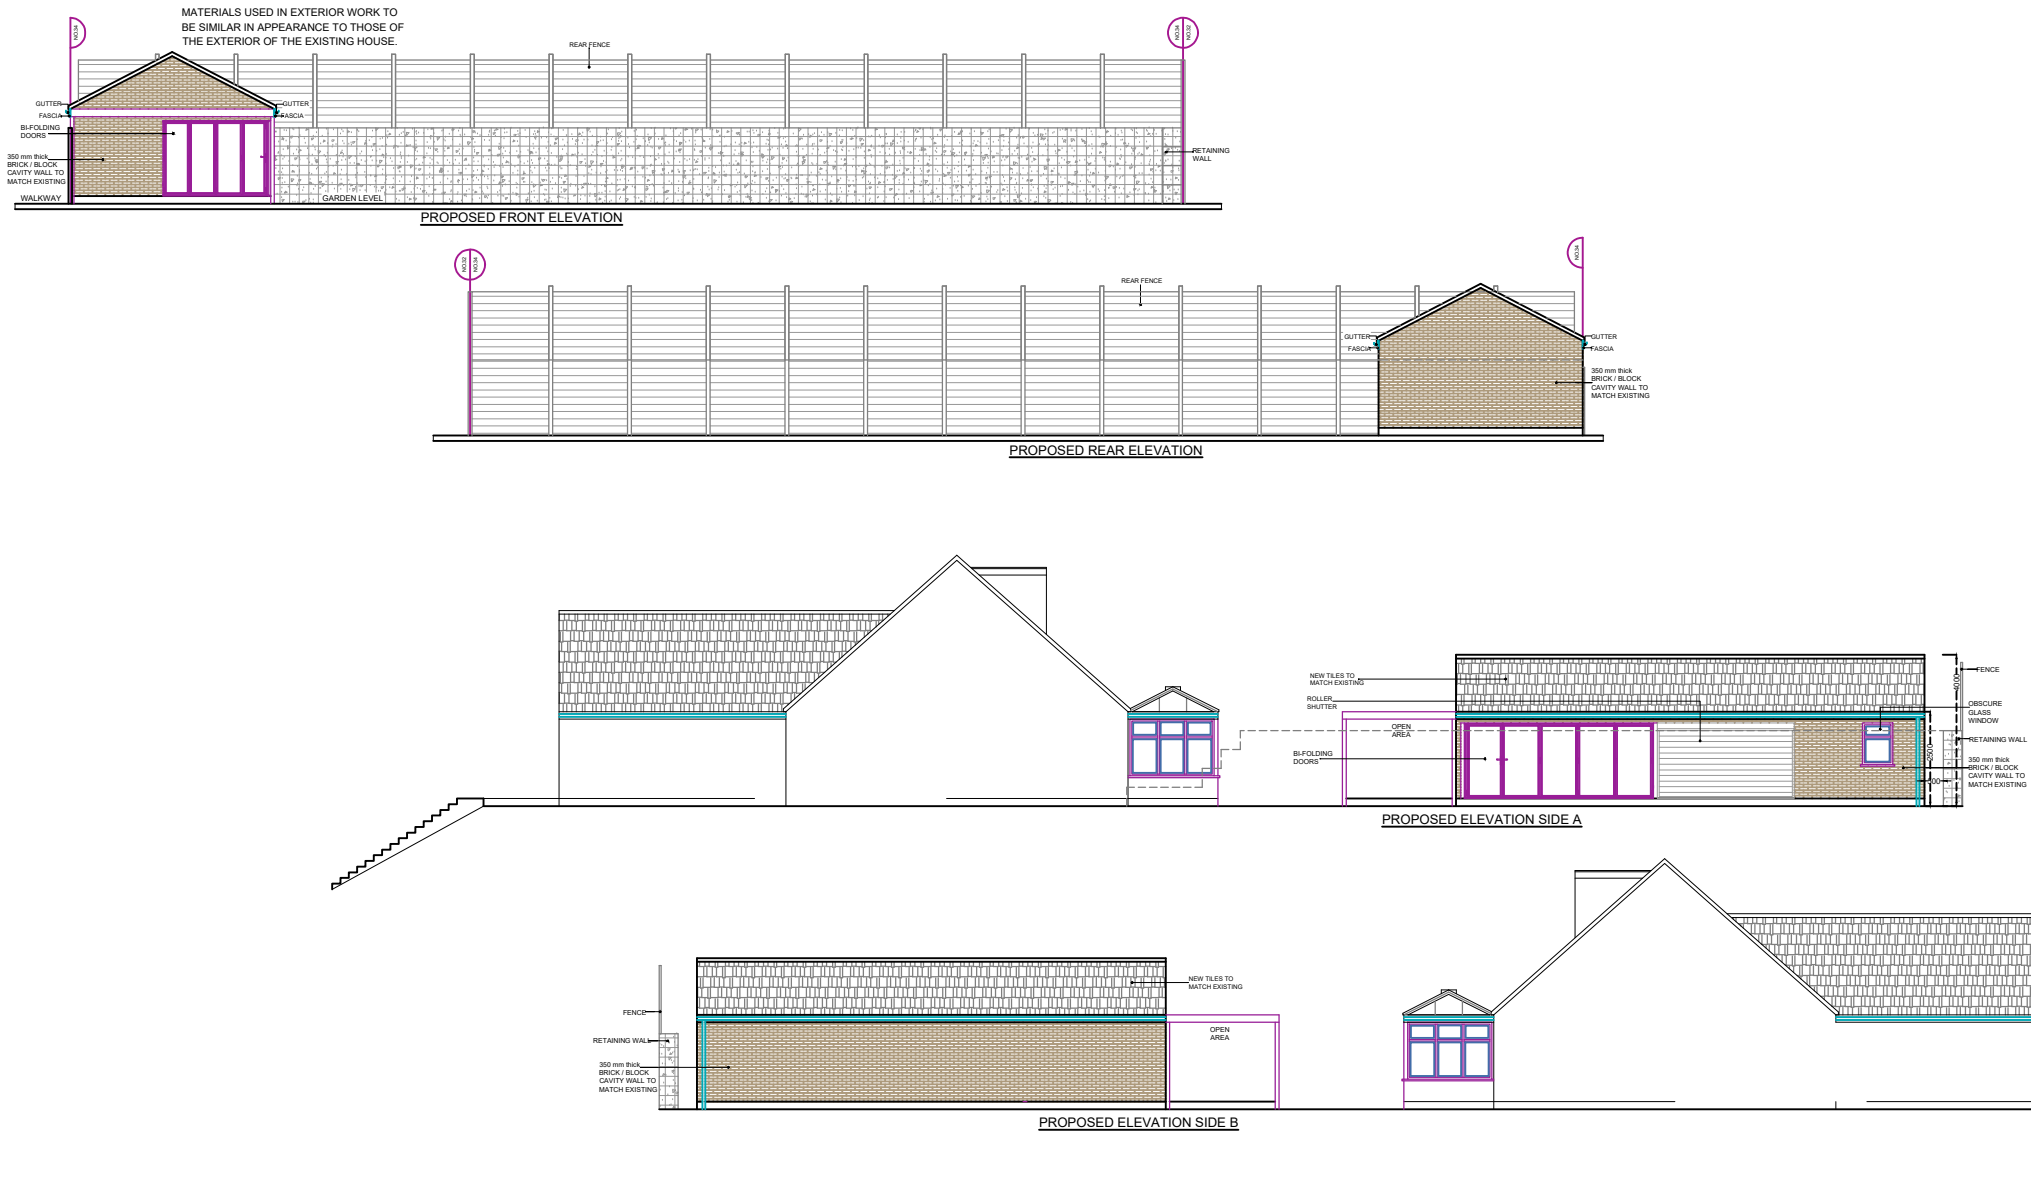

REFERENCE DRAWINGS	

GENERAL NOTES

This drawing is for planning purposes only; do not use it for any other intent.
Structural Design and Building Control Approval must be obtained before starting construction.
This drawing is copyrighted; reproduction without prior permission is prohibited.


No	DATE	REVISION	BY	CHK

DRAWN	AM

CLIENT/PROJECT
34 LINNET HILL
TITLE
PROPOSED ELEVATIONS


DRAWING No.
D10
SCALE:
1:200 @A3
DATE:
24-12-2024

ROCH VALLEY WAY

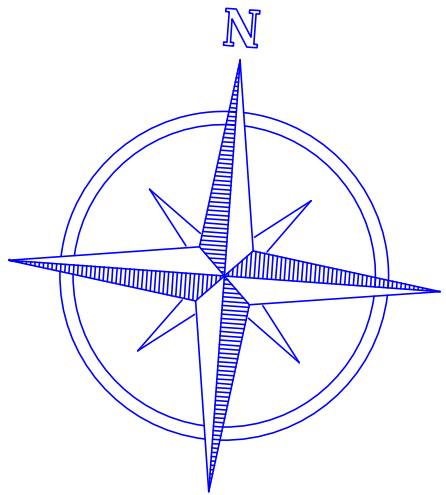

34 32
LINNET HILL

EXISTING BLOCK PLAN
SCALE: 1:500

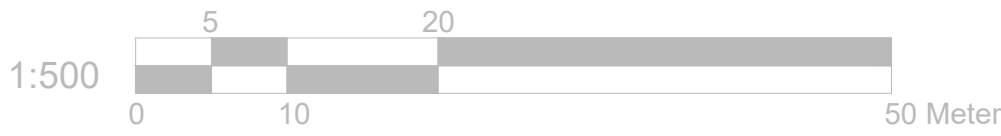

REFERENCE DRAWINGS		GENERAL NOTES This drawing is for planning purposes only; do not use it for any other intent. Structural Design and Building Control Approval must be obtained before starting construction. This drawing is copyrighted; reproduction without prior permission is prohibited.	No		DATE		REVISION		BY	CHK	DRAWN AM	CLIENT/PROJECT 34 LINNET HILL		DRAWING No. D11	
												TITLE EXISTING BLOCK PLAN		SCALE: 1:500 A3	
														DATE: 24-12-2024	

A

B

C

D

1

2

3



4

1

2

3

4

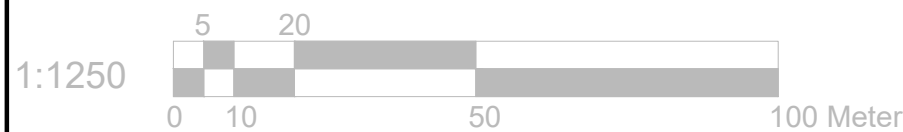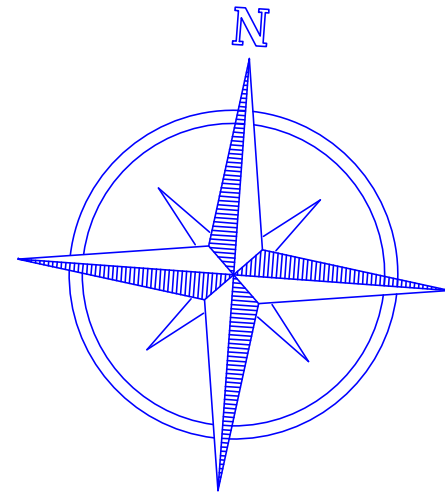

EXISTING LOCATION PLAN

SCALE: 1:1250

REFERENCE DRAWINGS	

GENERAL NOTES

This drawing is for planning purposes only; do not use it for any other intent.
Structural Design and Building Control Approval must be obtained before starting construction.
This drawing is copyrighted; reproduction without prior permission is prohibited.


No	DATE	REVISION	BY	CHK

DRAWN AM	CLIENT/PROJECT	DRAWING No.
	34 LINNET HILL	D12
	TITLE	SCALE: 1:1250 @A3
	EXISTING SITE LOCATION	DATE: 24-12-2024


A B C D

1
2
3
4

ROCH VALLEY WAY

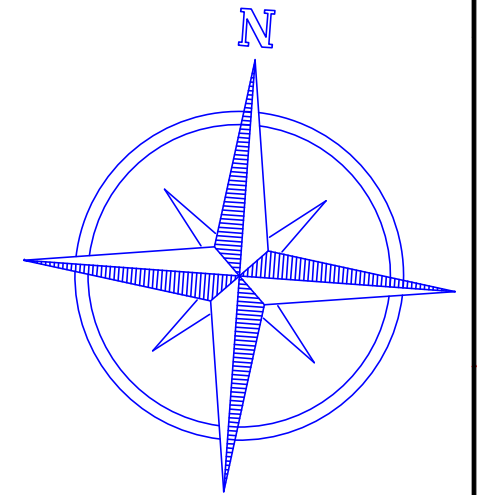


1
2
3
4

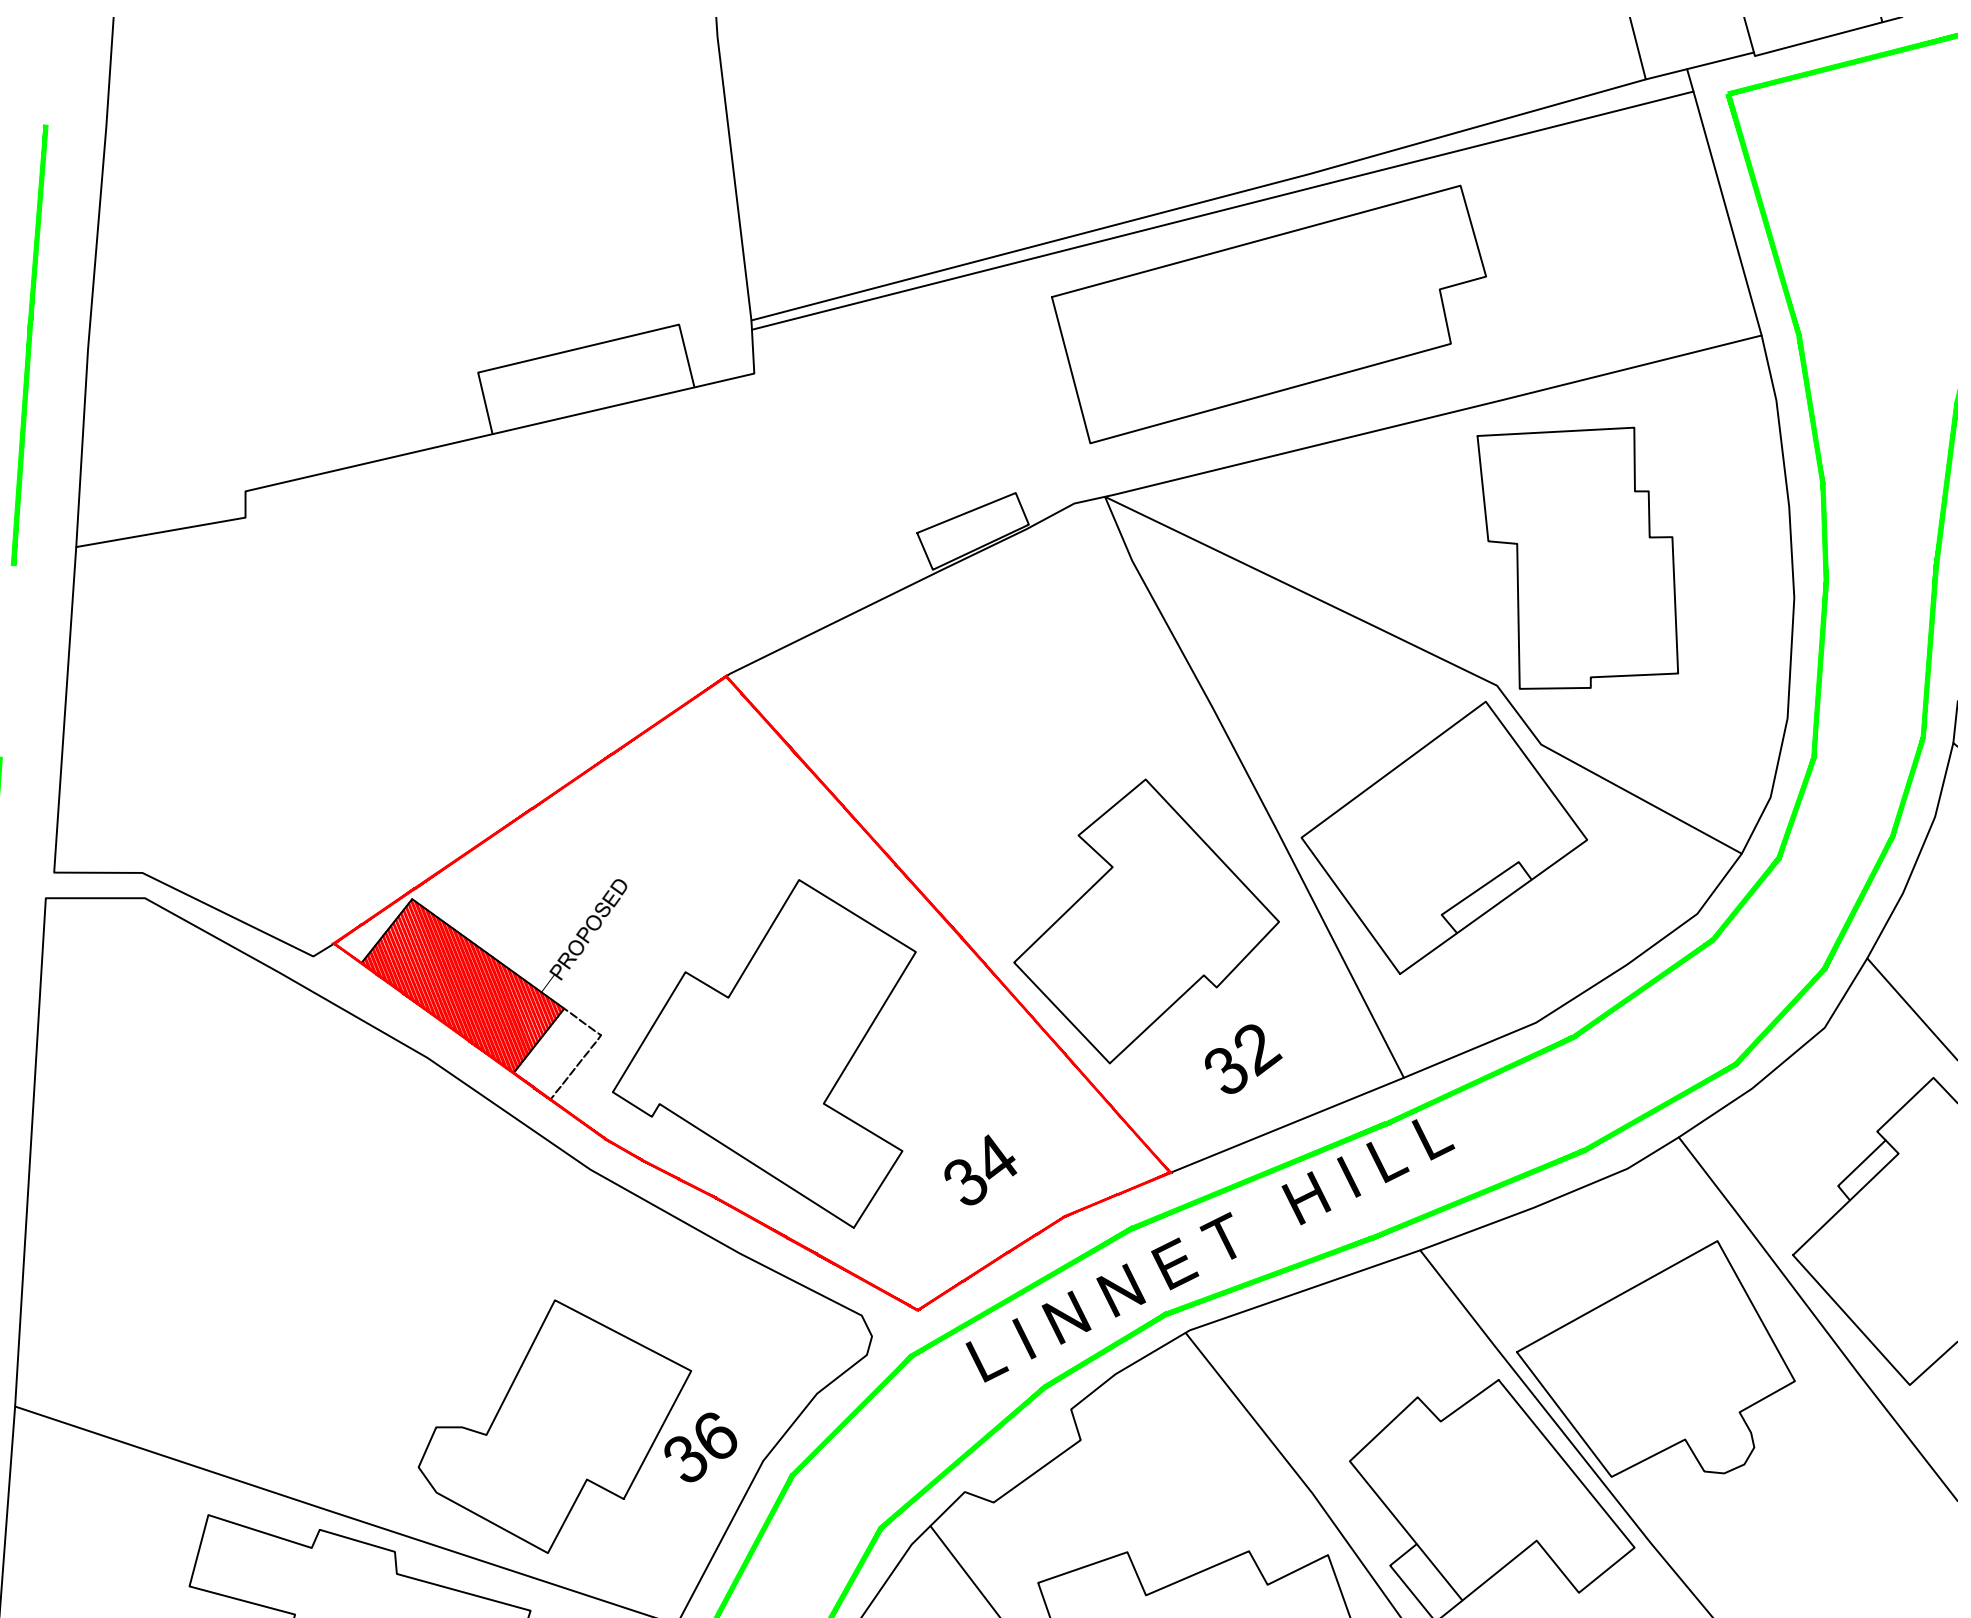



34
32
36
LINNET HILL

PROPOSED BLOCK PLAN
SCALE: 1:500

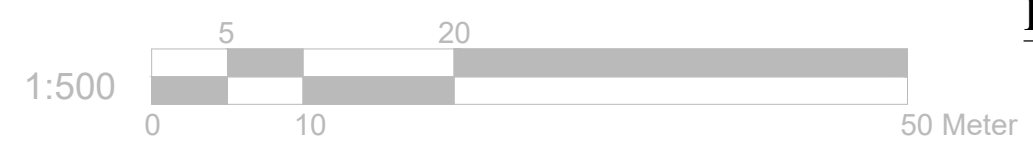


REFERENCE DRAWINGS		GENERAL NOTES This drawing is for planning purposes only; do not use it for any other intent. Structural Design and Building Control Approval must be obtained before starting construction. This drawing is copyrighted; reproduction without prior permission is prohibited.	No		DATE	REVISION		BY	CHK	DRAWN AM	CLIENT/PROJECT 34 LINNET HILL	DRAWING No. D13
											TITLE PROPOSED BLOCK PLAN	SCALE: 1:500 ©A3
												DATE: 24-12-2024

A B C D

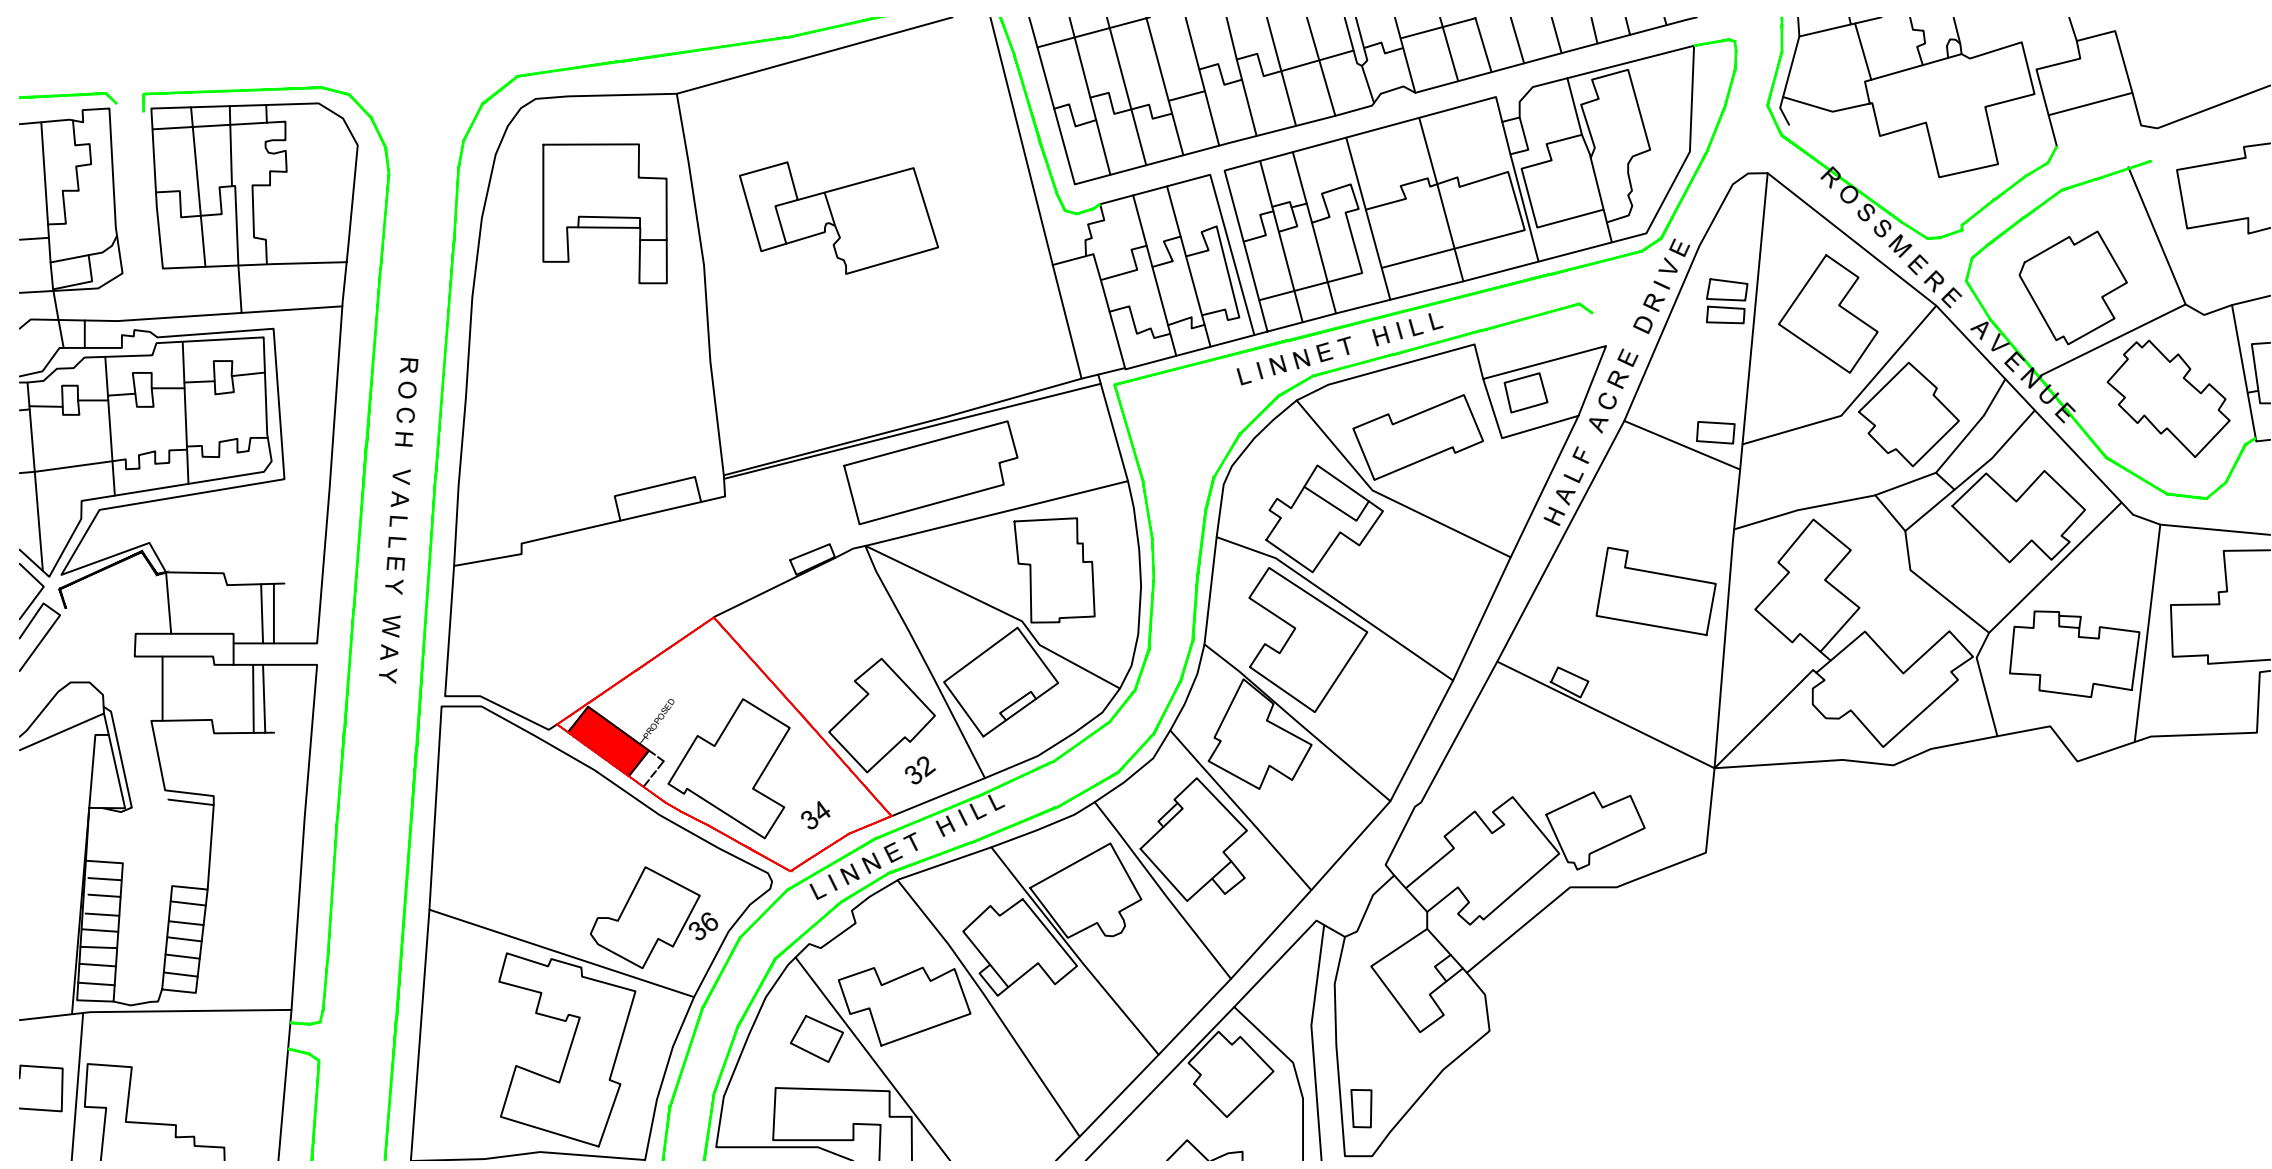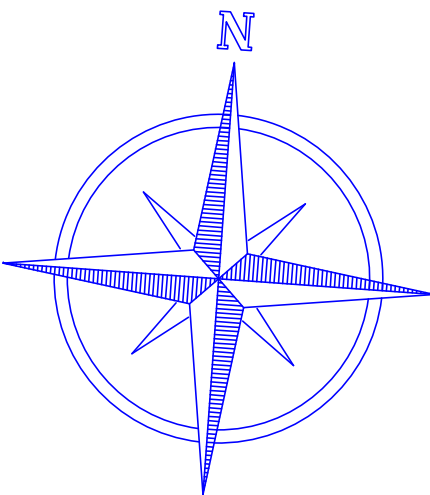

PROPOSED LOCATION PLAN
SCALE: 1:1250

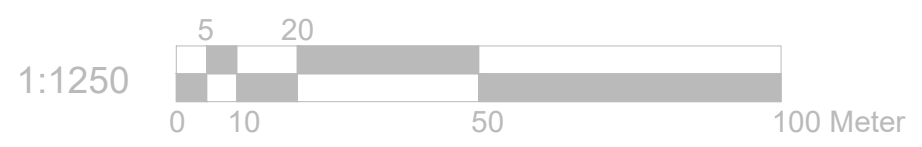

REFERENCE DRAWINGS		GENERAL NOTES This drawing is for planning purposes only; do not use it for any other intent. Structural Design and Building Control Approval must be obtained before starting construction. This drawing is copyrighted; reproduction without prior permission is prohibited.	No	DATE	REVISION	BY	CHK	DRAWN AM	CLIENT/PROJECT	DRAWING No.
									34 LINNET HILL	D14
									TITLE	SCALE: 1:1250 @A3
									PROPOSED SITE LOCATION	DATE: 24-12-2024