


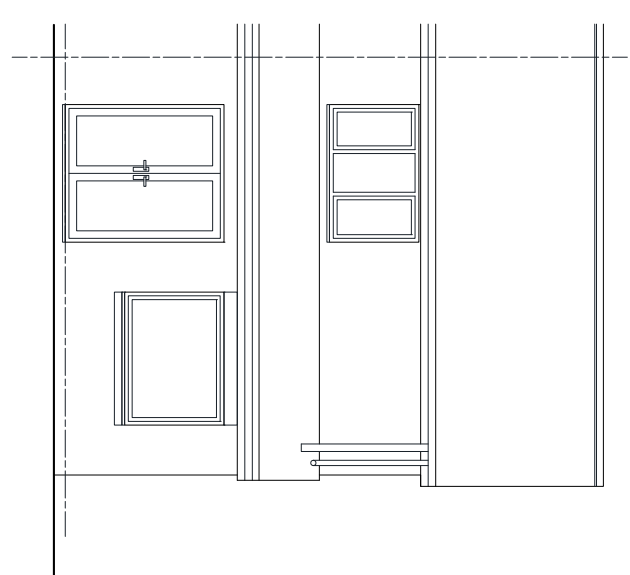


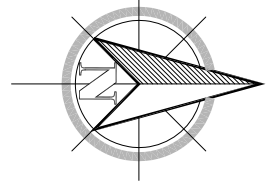


EXISTING REAR ELEVATION scale 1:100

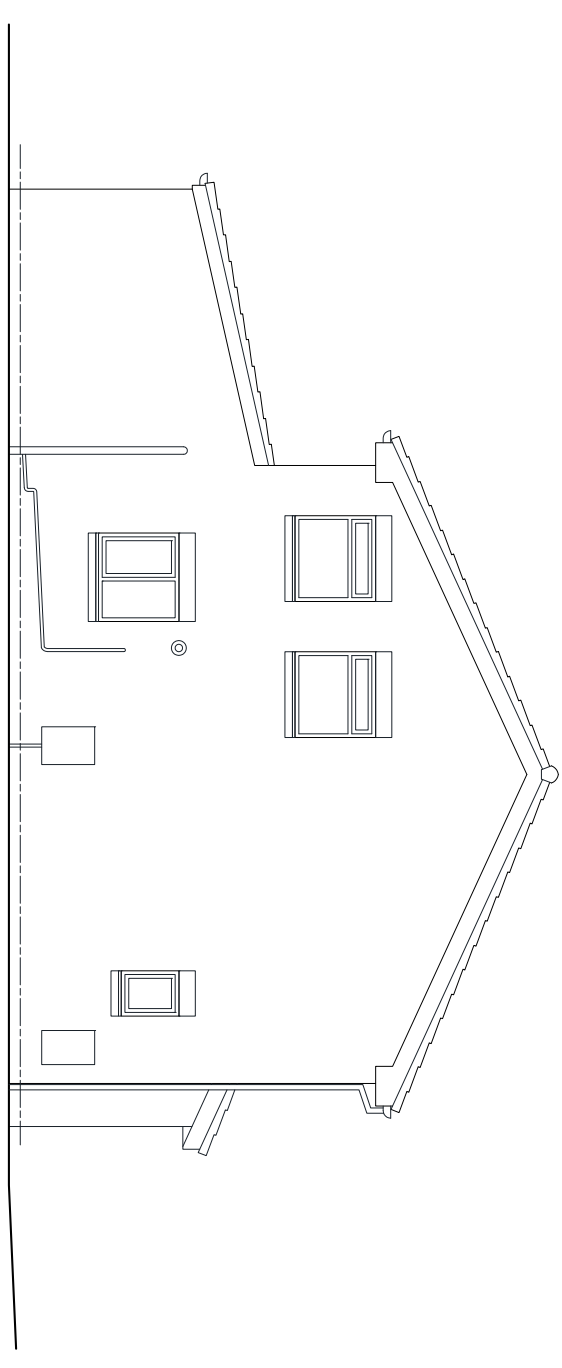

EXISTING SIDE ELEVATION scale 1:100

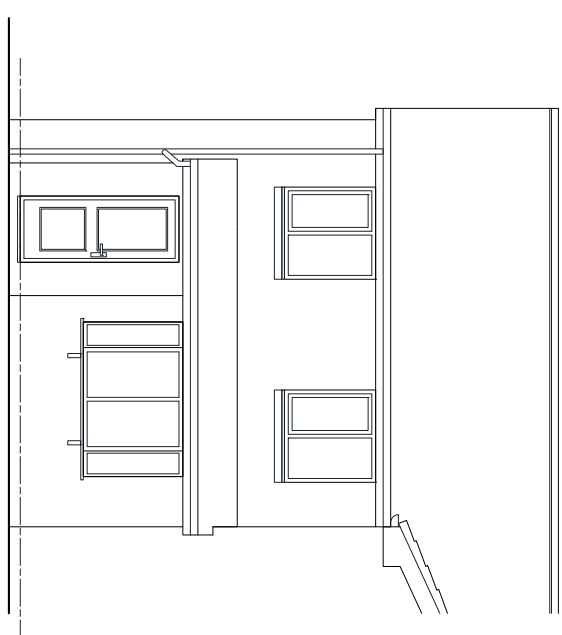


EXISTING FRONT ELEVATION scale 1:100

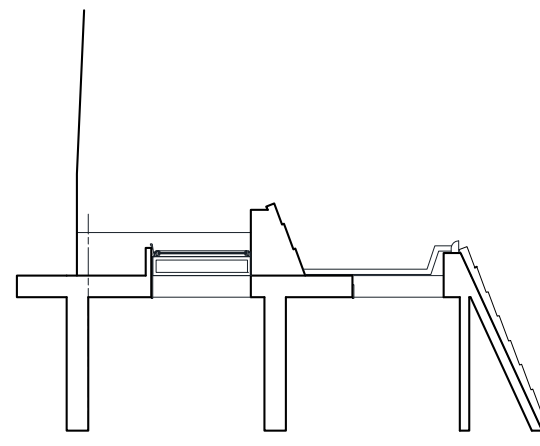


EXISTING SIDE ELEVATION scale 1:100



LOCATION PLAN scale 1:1250

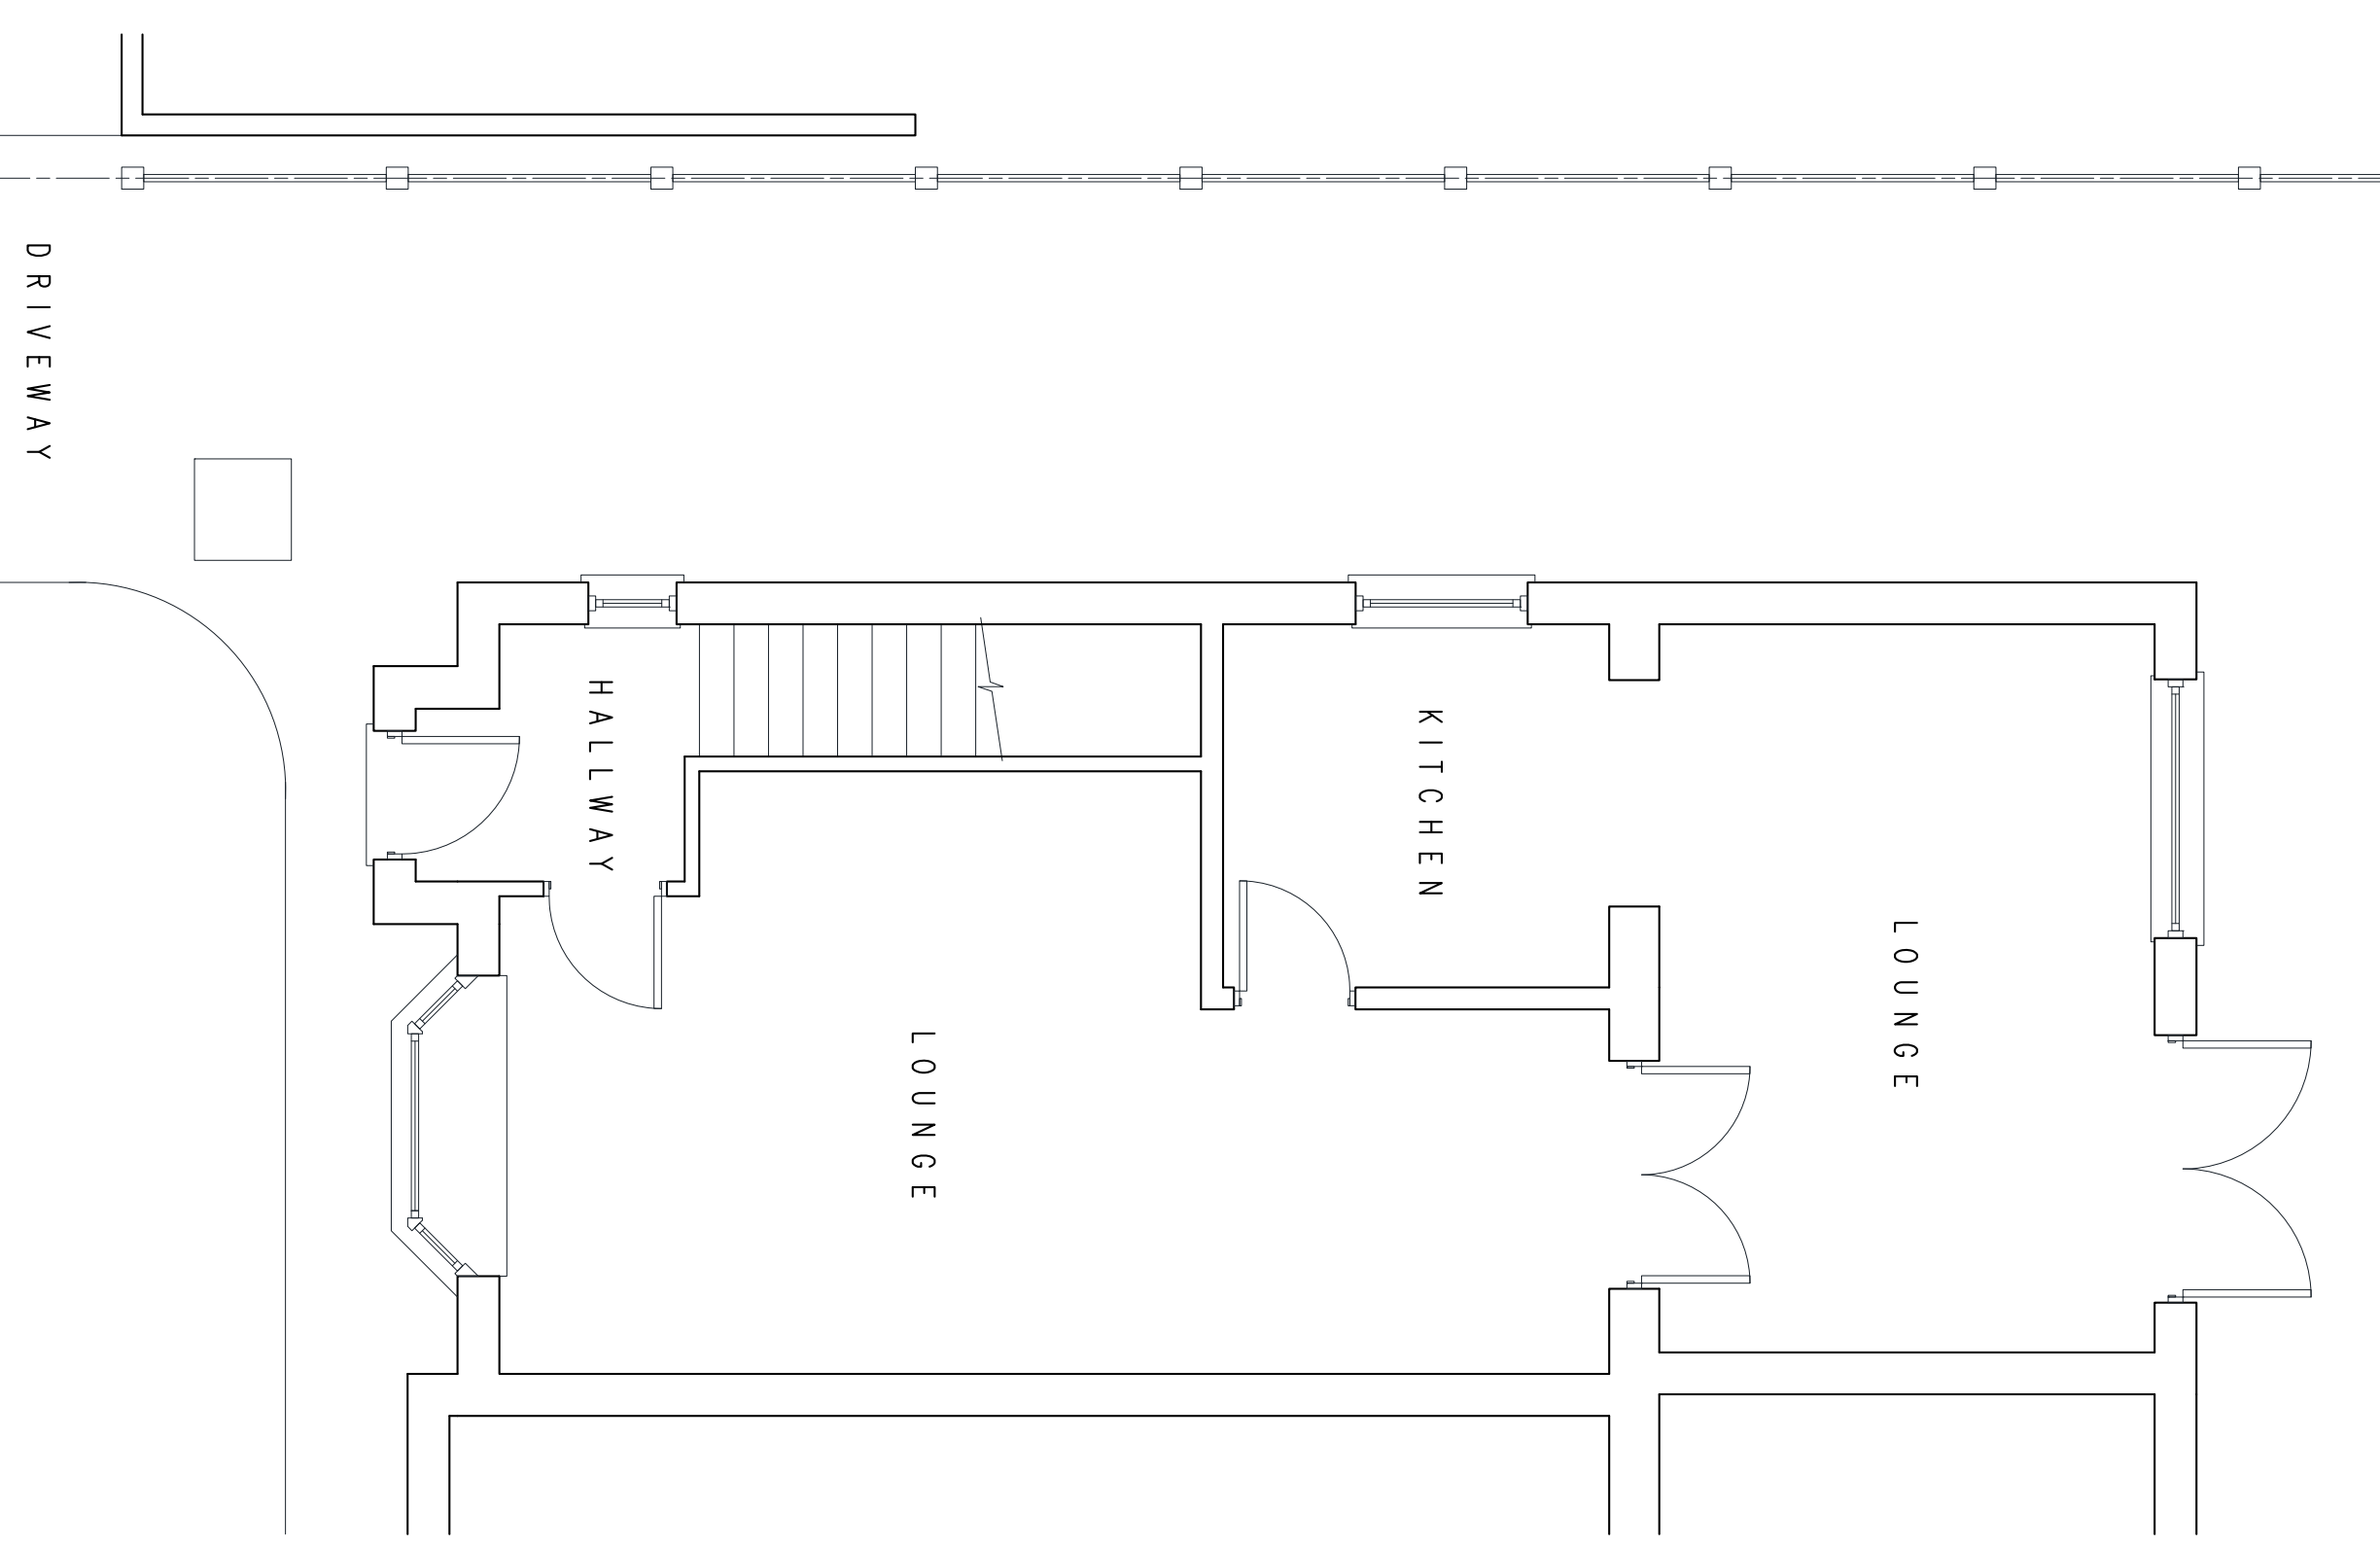

EXISTING GROUND FLOOR PLAN scale 1:50

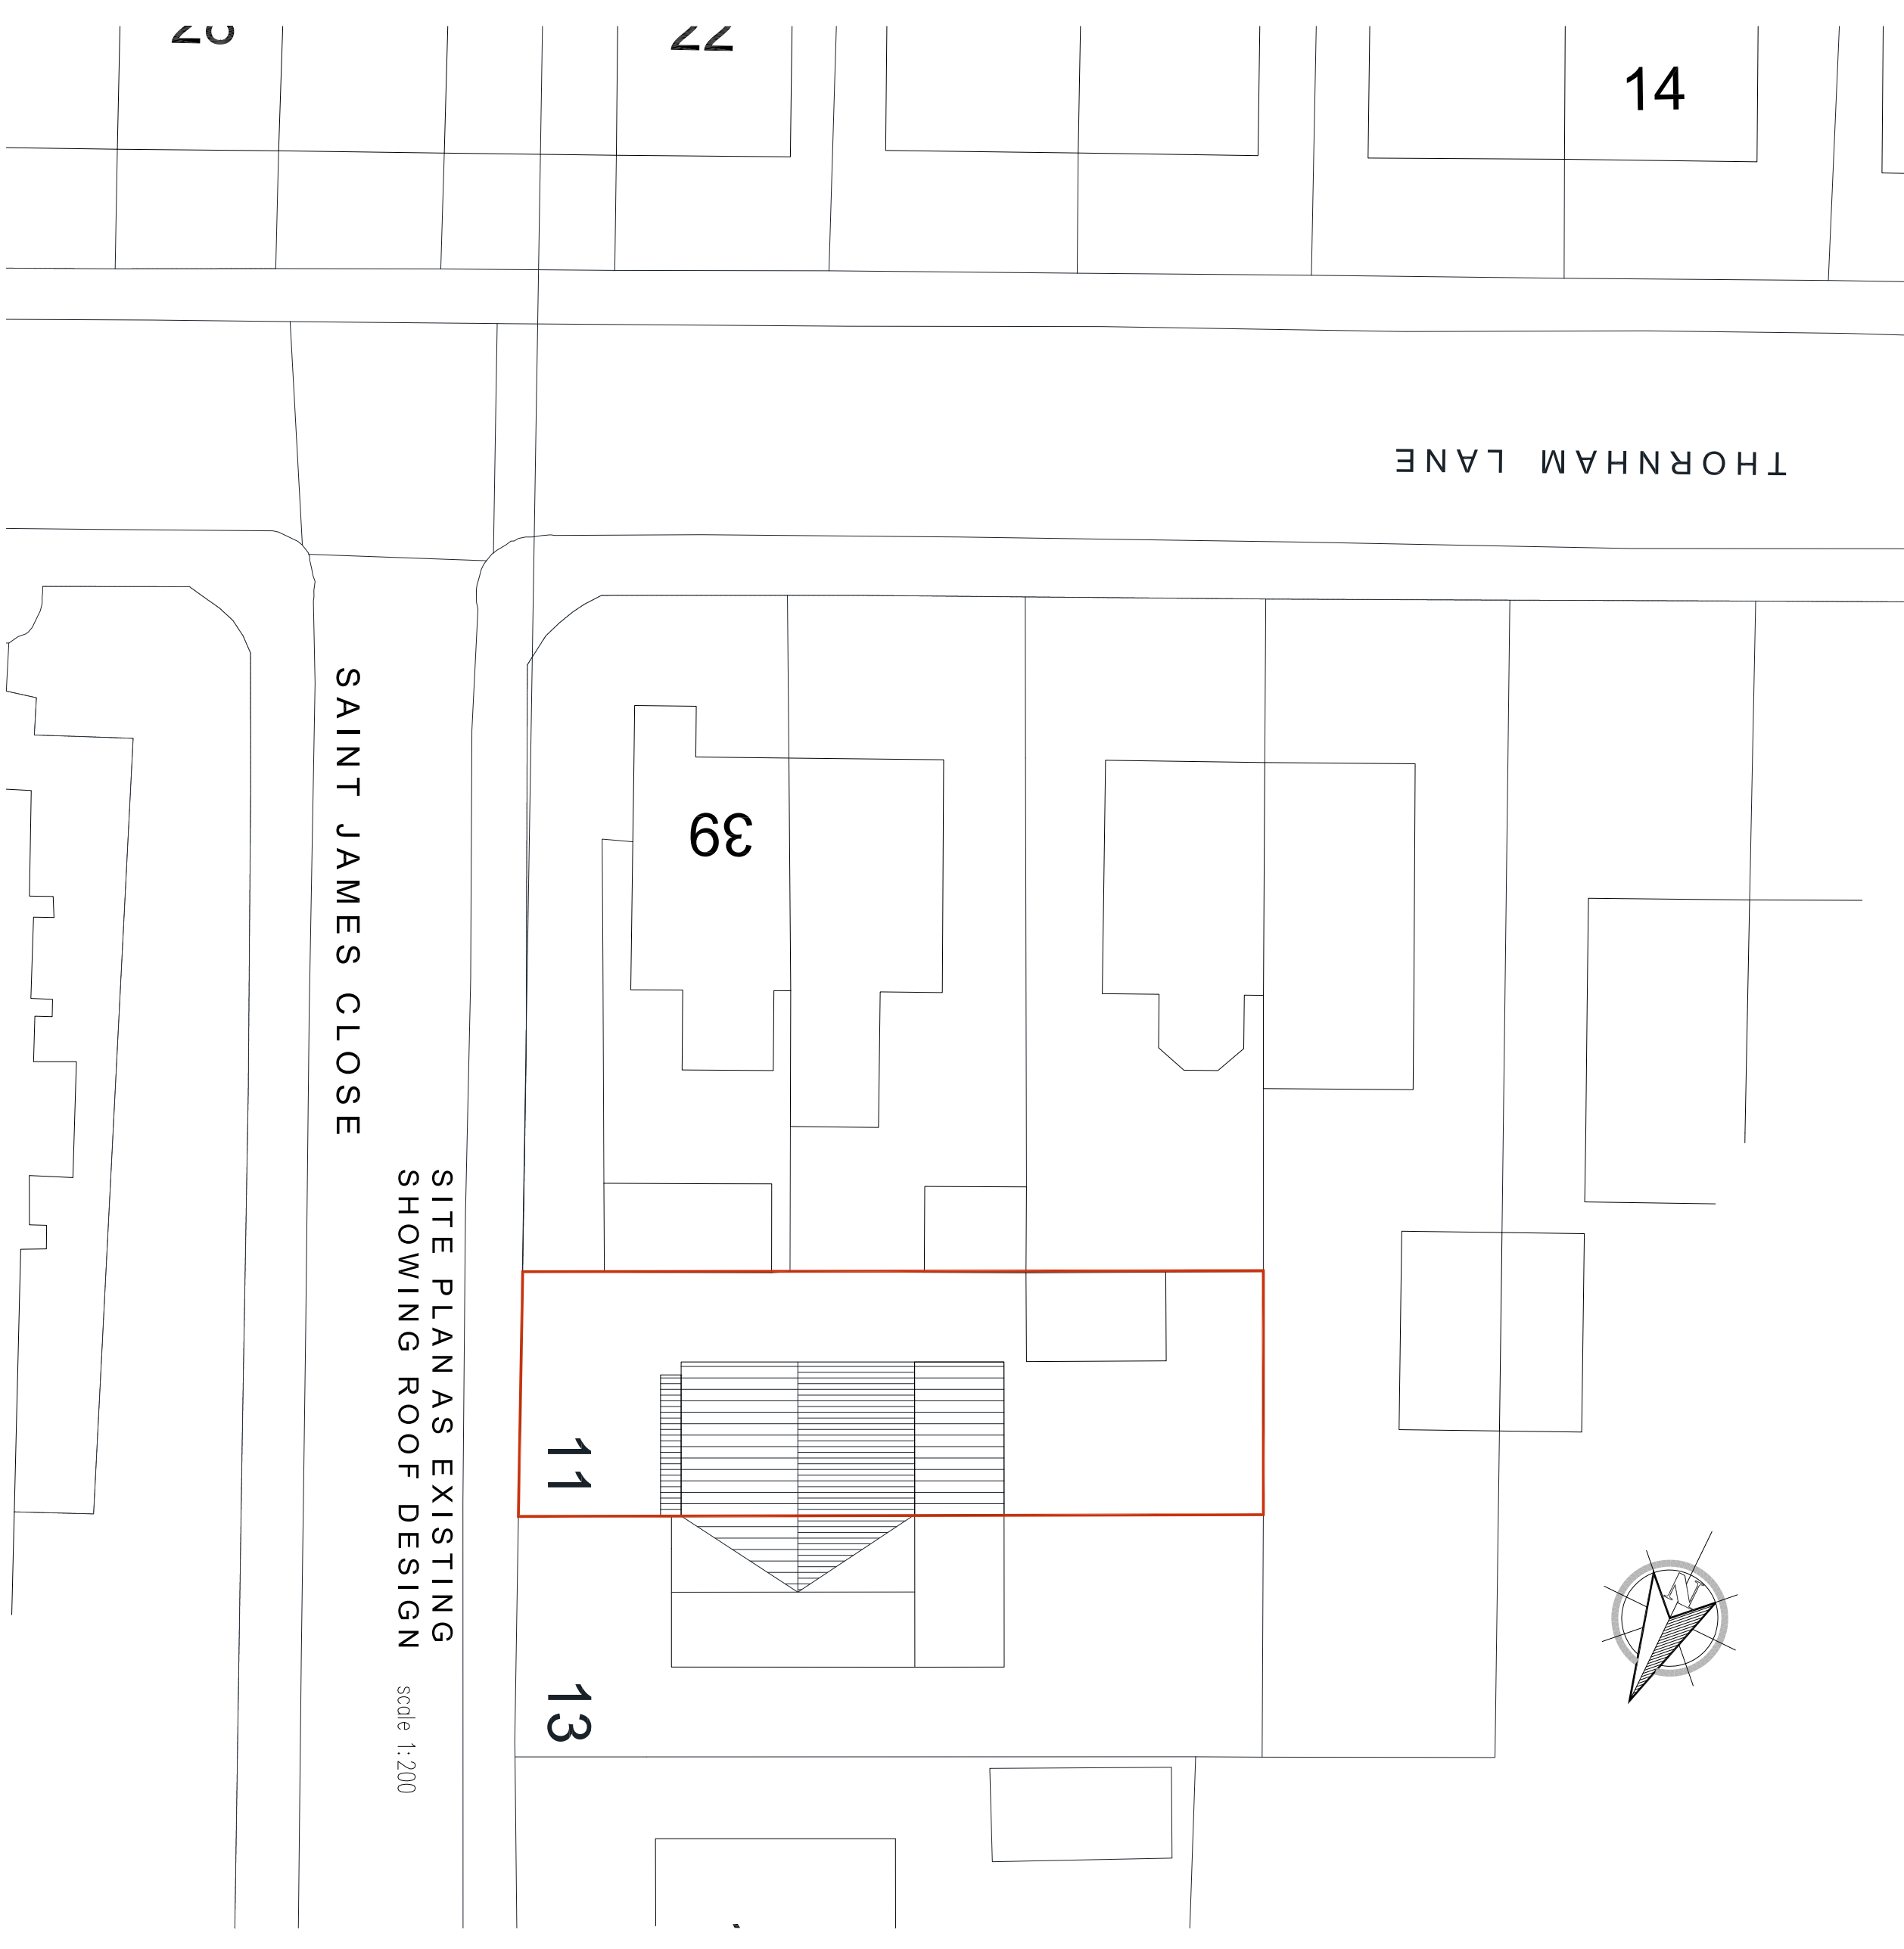

SITE PLAN AS EXISTING
SHOWING ROOF DESIGN scale 1:200