
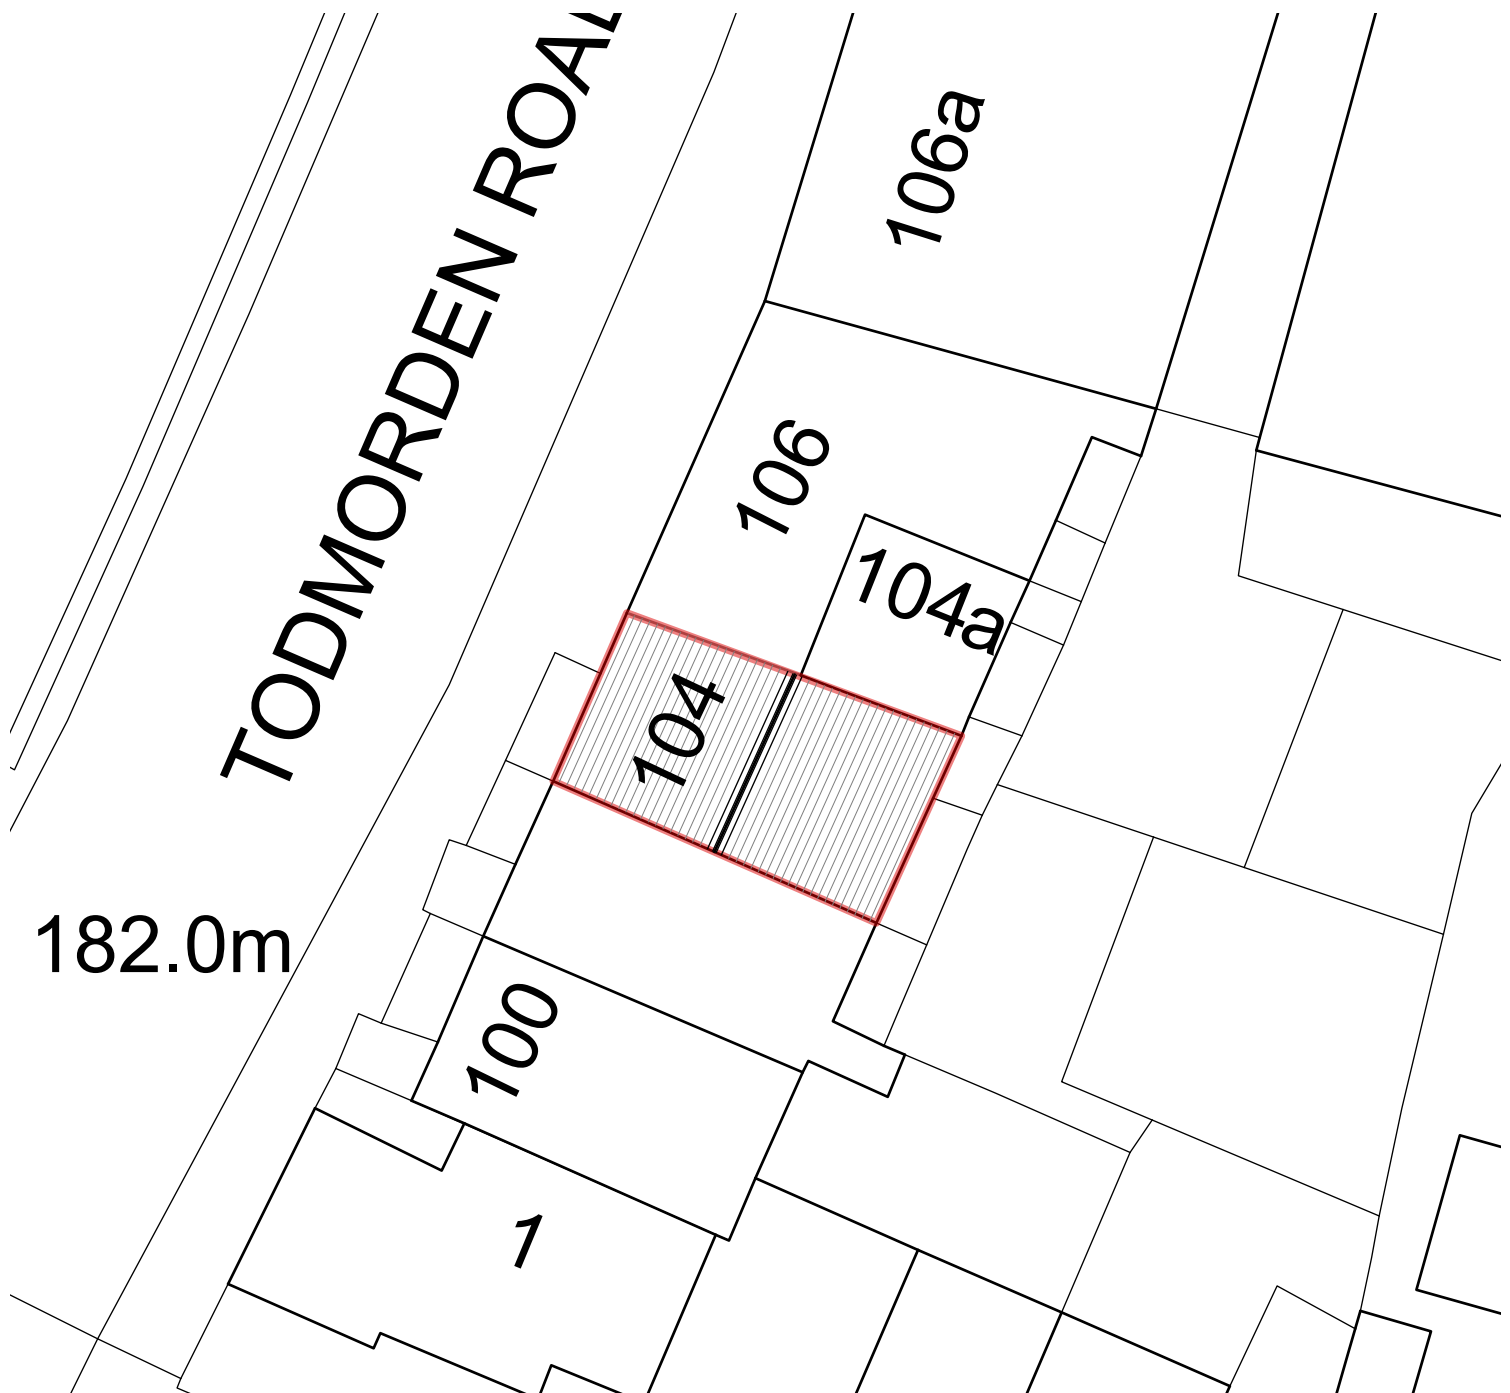


Reproduced by permission of Ordnance Survey
on behalf of The Controller of His Majesty's
Stationery Office.
© Crown Copyright. All rights reserved.
Licence number AR 169552

 

**Survey Drawing
Not for Construction**

Revision

Project

Additional Storey and Internal Alterations

Address

**104 Summit,
Littleborough, OL15 9QX**

Client

Mr and Mrs McMillan

Drawing

Existing Site Plan



Chartered Architects
RIBA Chartered Practice

www.storah.com mail@storah.com 01706 813214

Scale	Sheet Size	Date	Drawn
1:200	ISO A4	Dec 22	LA

Drawing Number	Revision
----------------	----------

22-070 - 002

© Storah Architecture Ltd.