


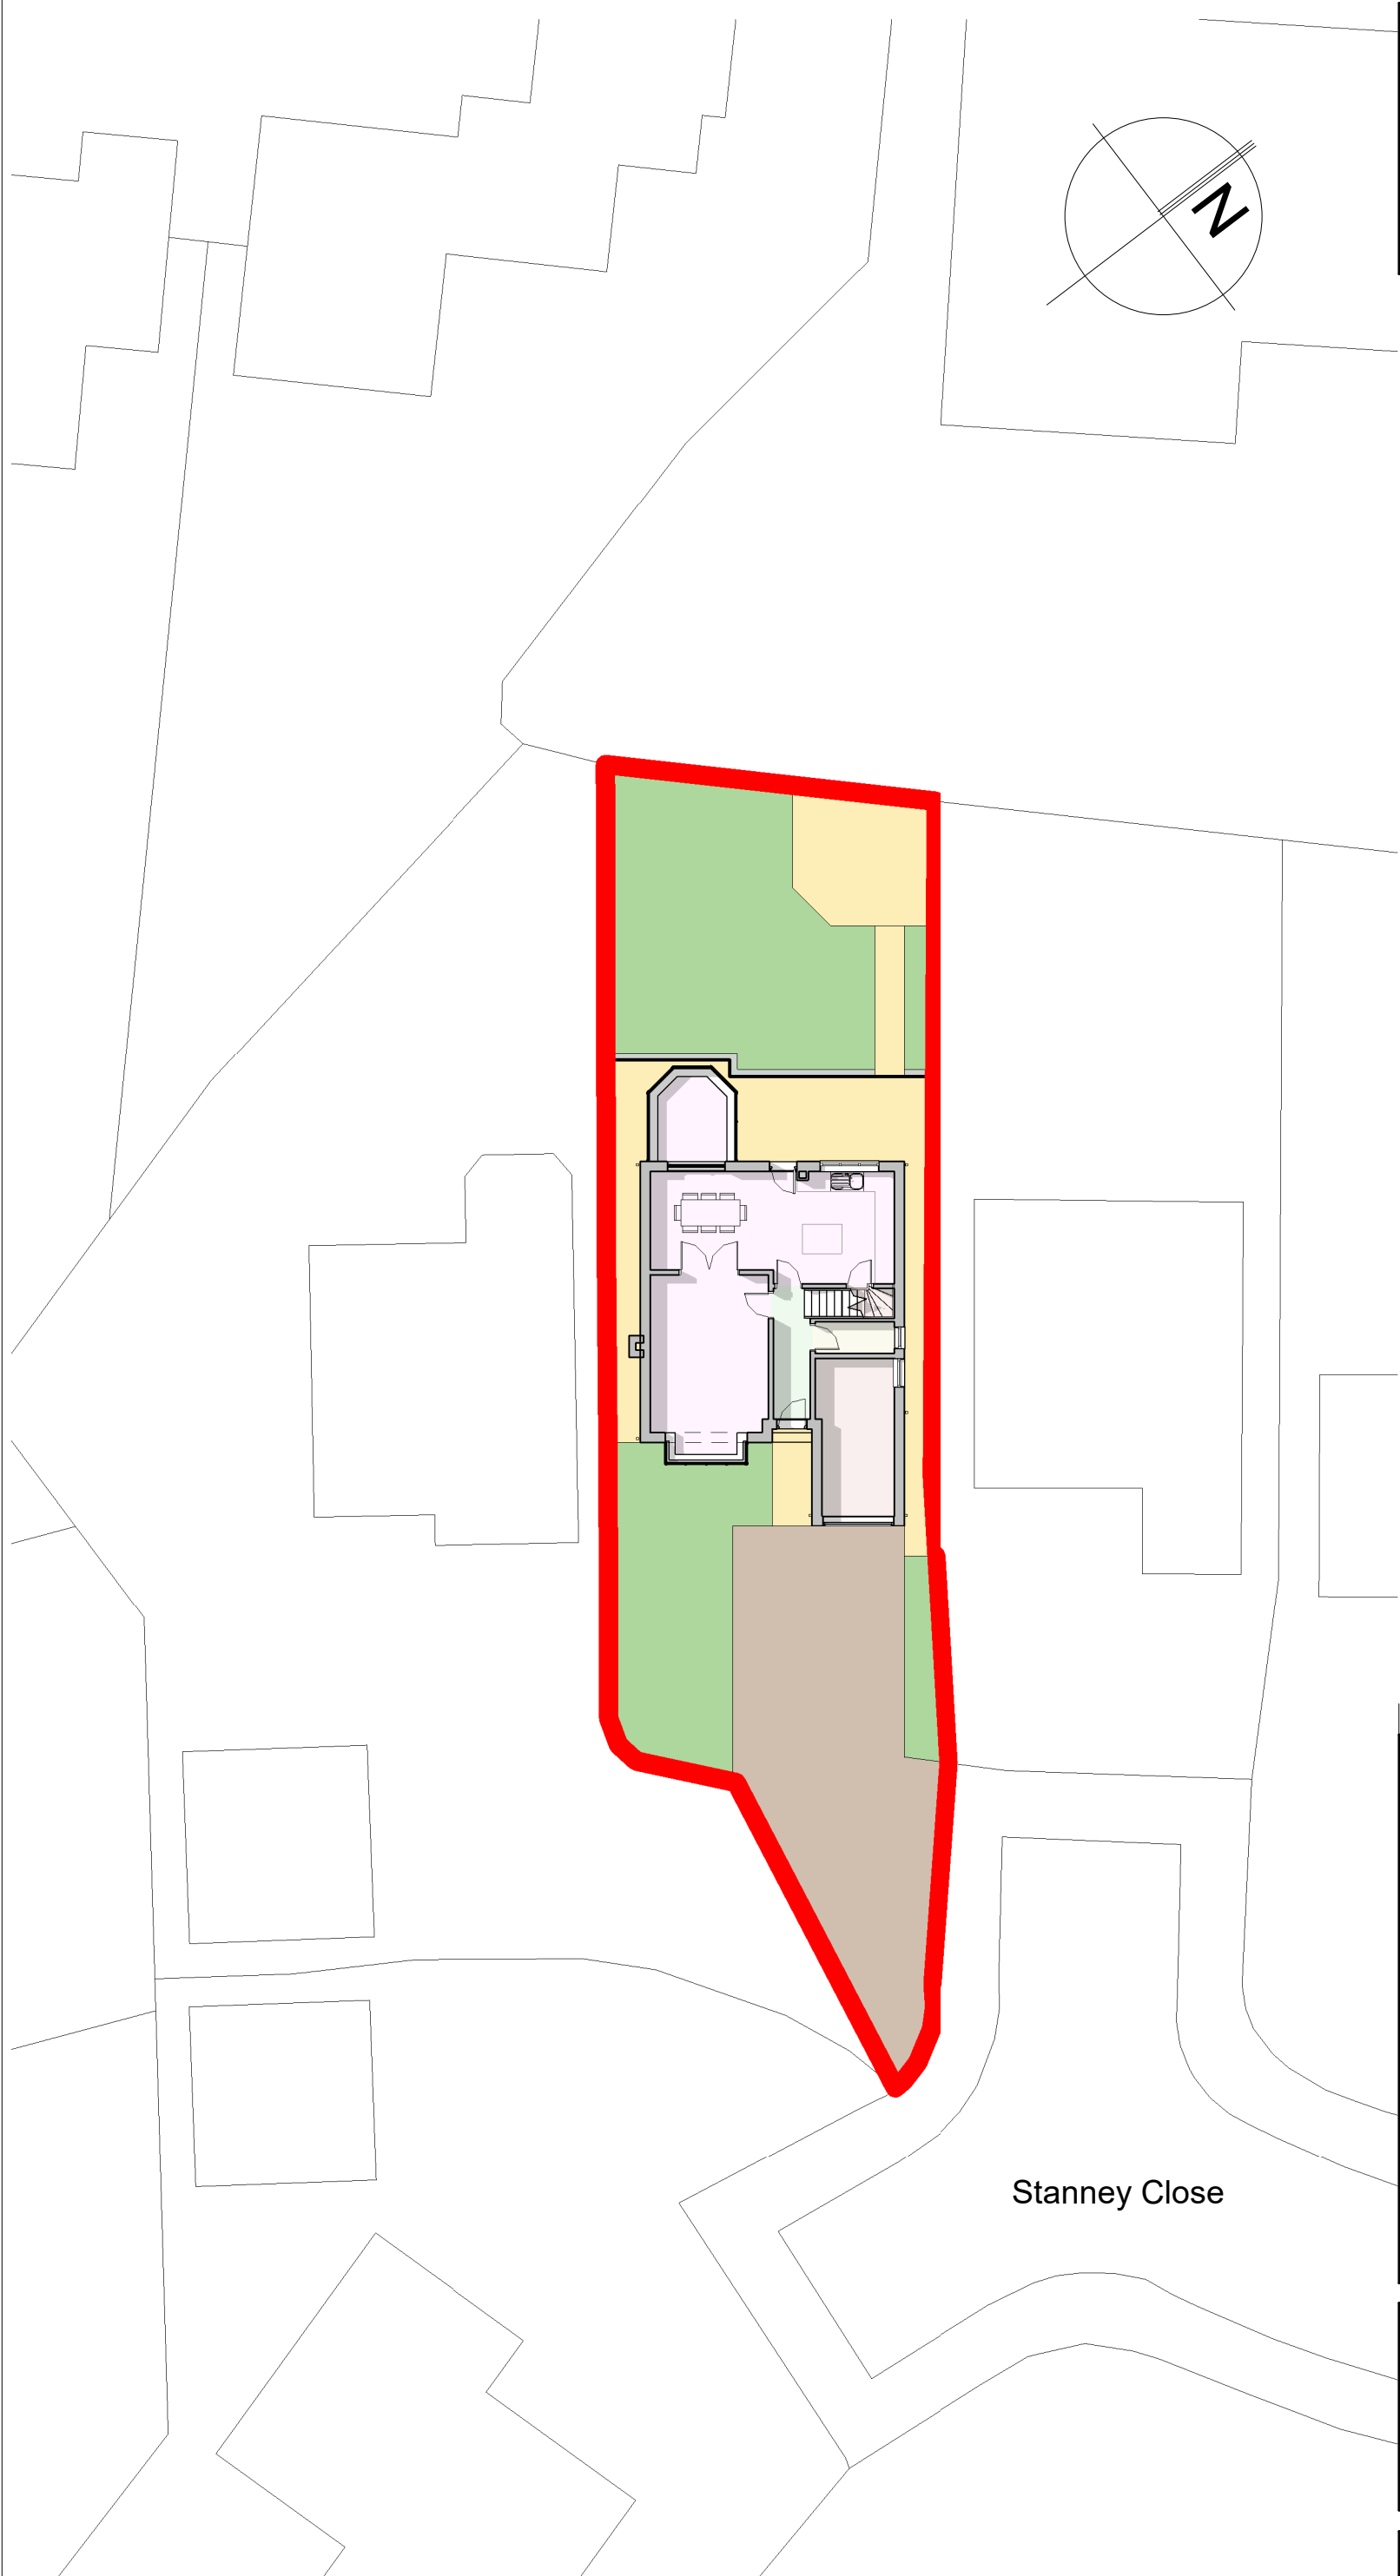

CREATIVE ARCHITECTURE LIMITED

THIS DRAWING IS THE SUBJECT OF COPYRIGHT WHICH VESTS IN CREATIVE ARCHITECTURE LIMITED. IT IS AN INFRINGEMENT OF COPYRIGHT TO REPRODUCE THIS DRAWING, BY WHATEVER MEANS, INCLUDING ELECTRONIC, WITHOUT THE EXPRESS WRITTEN CONSENT OF CREATIVE ARCHITECTURE LIMITED WHICH RESERVES ALL ITS RIGHTS

CREATIVE ARCHITECTURE LIMITED ASSERTS ITS RIGHTS TO BE IDENTIFIED AS THE AUTHOR OF THIS DESIGN

DRAWING NOT TO BE SCALED.

REPORT ERRORS & OMISSIONS TO ARCHITECT.

CHECK ALL DIMENSIONS ON SITE

DRAWING TO BE READ IN CONJUNCTION WITH THE HEALTH AND SAFETY PLAN AND ALL RELEVANT RISK ASSESSMENTS

Site Plan

1 : 200

A	20.12.23	AH	Amendments to site plan	CA
REV.	DATE	DRN.	CHKD.	

PROJECT

22 Stanney Close, Milnrow

CLIENT

Mr & Mrs Slicker

DRAWING

Existing Site Plan

SCALE

1 : 200

SHEET SIZE

@ A3

DRAWN

AH

CHECKED

CA

DATE

07.12.23

CREATIVE ARCHITECTURE

A: 1 The Long Stables, Rochdale Rd, Denshaw, OL3 5UE

T: 07788 200 255

E: adam@creativearchitectureltd.co.uk

W: www.creativearchitectureltd.co.uk

JOB No	DRAWING No	REVISION
23-047	1001	A
STATUS		Planning