


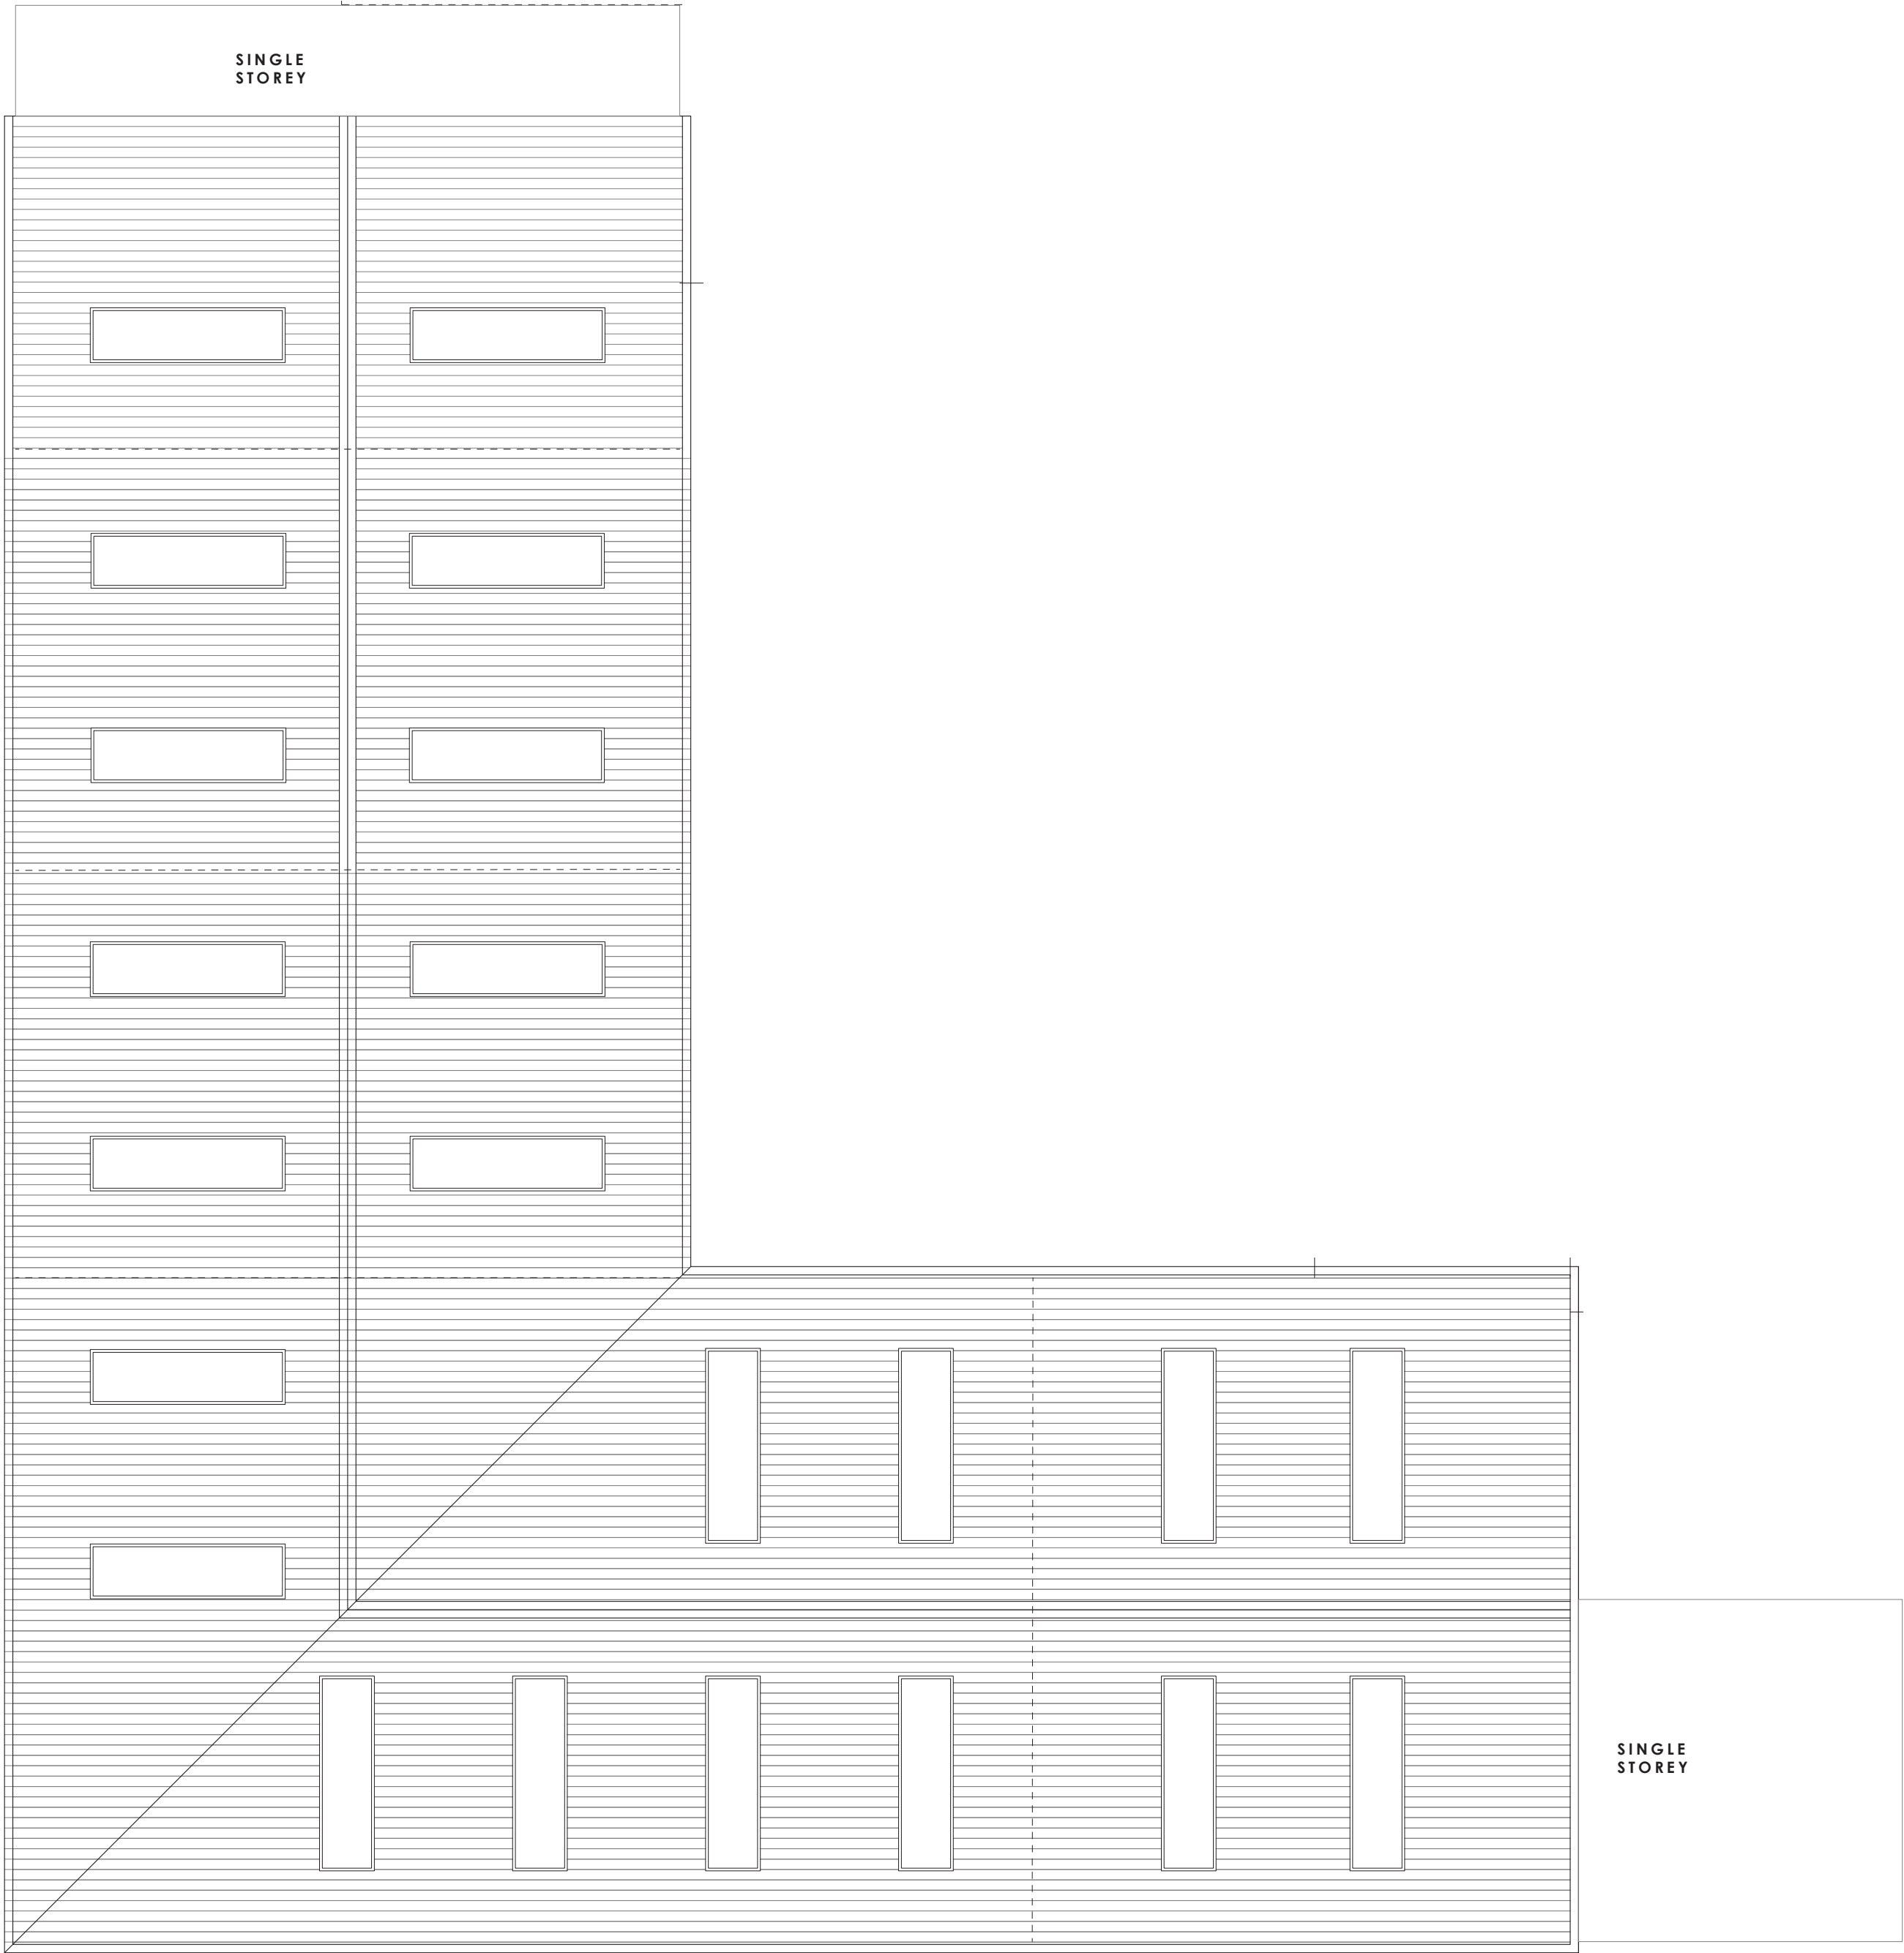

PROPOSED ROOF PLAN
1:200 @ A2

0m 5m 10m

Dimensioning

Figured dimensions only to be taken from these designs and drawings. Work to annotated dimensions only. All dimensions to be checked on site. Architectural designers to be informed immediately of any discrepancies before work proceeds. Drawings are to be read in conjunction with relevant specifications, structural engineers and service engineers' drawings.

Rev	Date	Description
-	16/06/23	Issued to client for comments
A	18/01/24	Issued for Planning



S A L E E M

A R C H I T E C T S

Architecture | Masterplanning | Graphics

CLIENT:
Property Owner

PROJECT:
Land off Aspinall Street,
Heywood

TITLE:
Proposed Roof Plan

REV:
A

SCALE:
1:200 @ A2

DATE:
June 2023

DRAWING NO.
Sheet 5