
 


- KEY
- ① Existing individual letters signage to be removed and made good
 - ② Existing projecting sign to be removed and made good
 - ③ Existing main entrance
 - ④ Existing branch nameplate to be removed and made good
 - ⑤ Existing letter box to be sealed internally
 - ⑥ Existing safety manifestation
 - ⑦ Existing FSA A4 shopfront poster to be removed
 - ⑧ Existing shopfront poster to be removed
 - ⑨ Existing opening branch nameplate to be removed
 - ⑩ Existing CCTV camera recording signage to be removed

STATUTORY STATUS	
LISTED	NO
CONSERVATION	YES

NOTE
This drawing has been prepared from historical information that cannot be guaranteed accurate.
Responsibility is not accepted for errors made by others in scaling from this drawing. All construction information should be taken from figured dimensions only. All dimensions should be checked on site prior to the manufacture of any components. No services should pass through or over the Boxes & Parcels room. No sprinklers to be located in the Comms Room

HATCHING	
	New Secure Partition wall
	New Partition wall
	Book Room Secure wall
	Existing Partition wall
	Structural wall
	Area not in scope
	Barrier Matting
	Banking Hall Vinyl Flooring
	Staff Room Vinyl Flooring

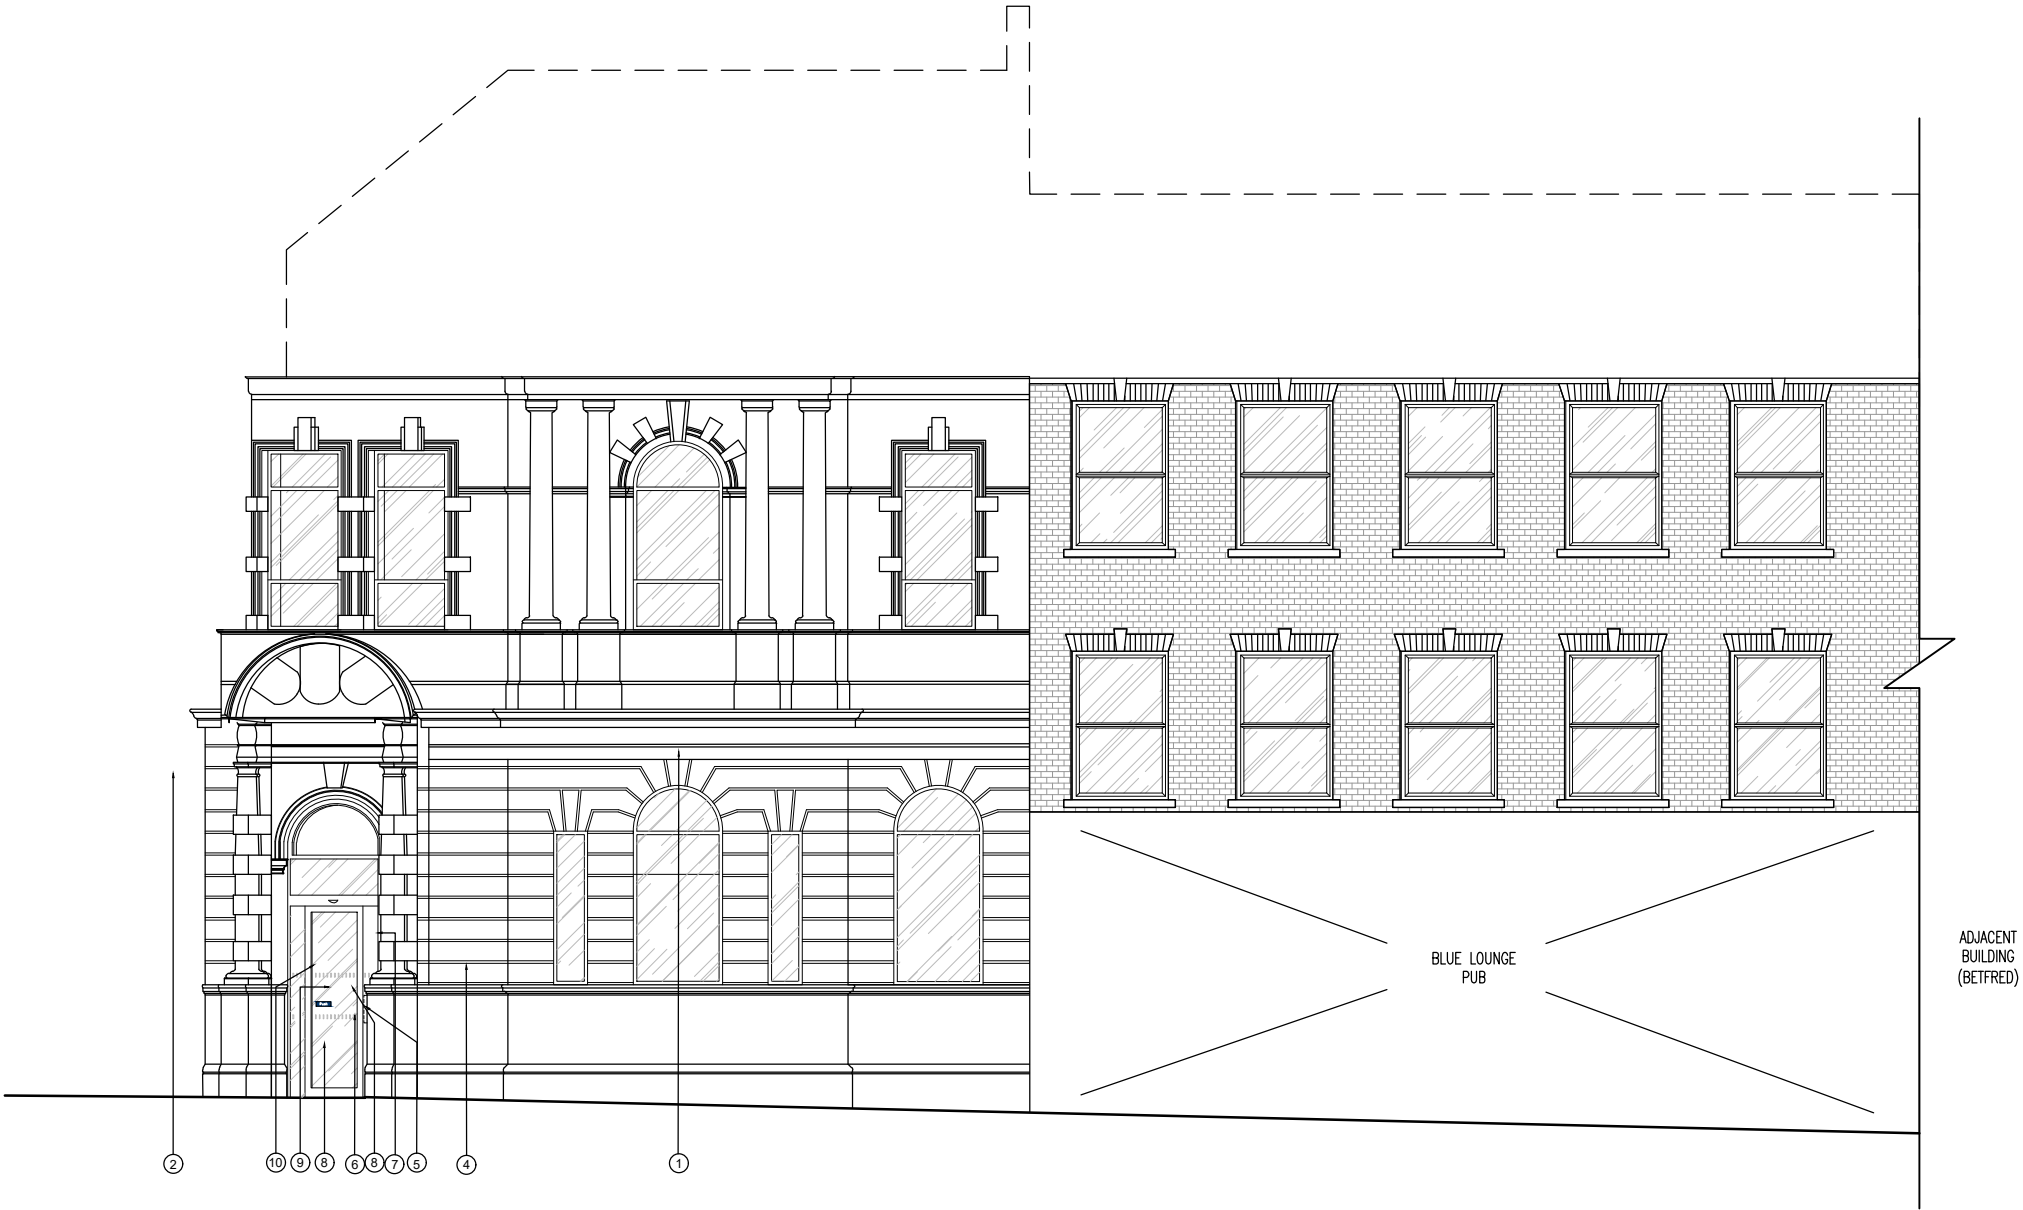

PLANNING



ISG
Boleyn House,
St Augustines
Business Park,
Whitstable,
Kent CT5 2QJ

Project

ROCHDALE YORKSHIRE ST

1-2 YORKSHIRE STREET
ROCHDALE, YORKSHIRE
OL16 1BH
PIM No.



Drawing Title

**FRONT ELEVATION
AS PROPOSED
CLOSURE 2024**

Branch Sort Code	Branch ID	Supplier Project No	
		BY109199	
Scale	Drawn	Checked	Date
1:100@A3	HU	PC	28/02/2024
Drg.No	BY109199_331		Revision
			-
Architectural Practice: ISG Design Hub			