


All dimensions shall be verified by the contractor on site prior to work commencing.
Do not scale from this drawing. Only work to written dimensions.
This drawing is the property of penrice design and copyright is reserved by them. The drawing is not to be copied or declared by or to any unauthorised persons without prior written consent.

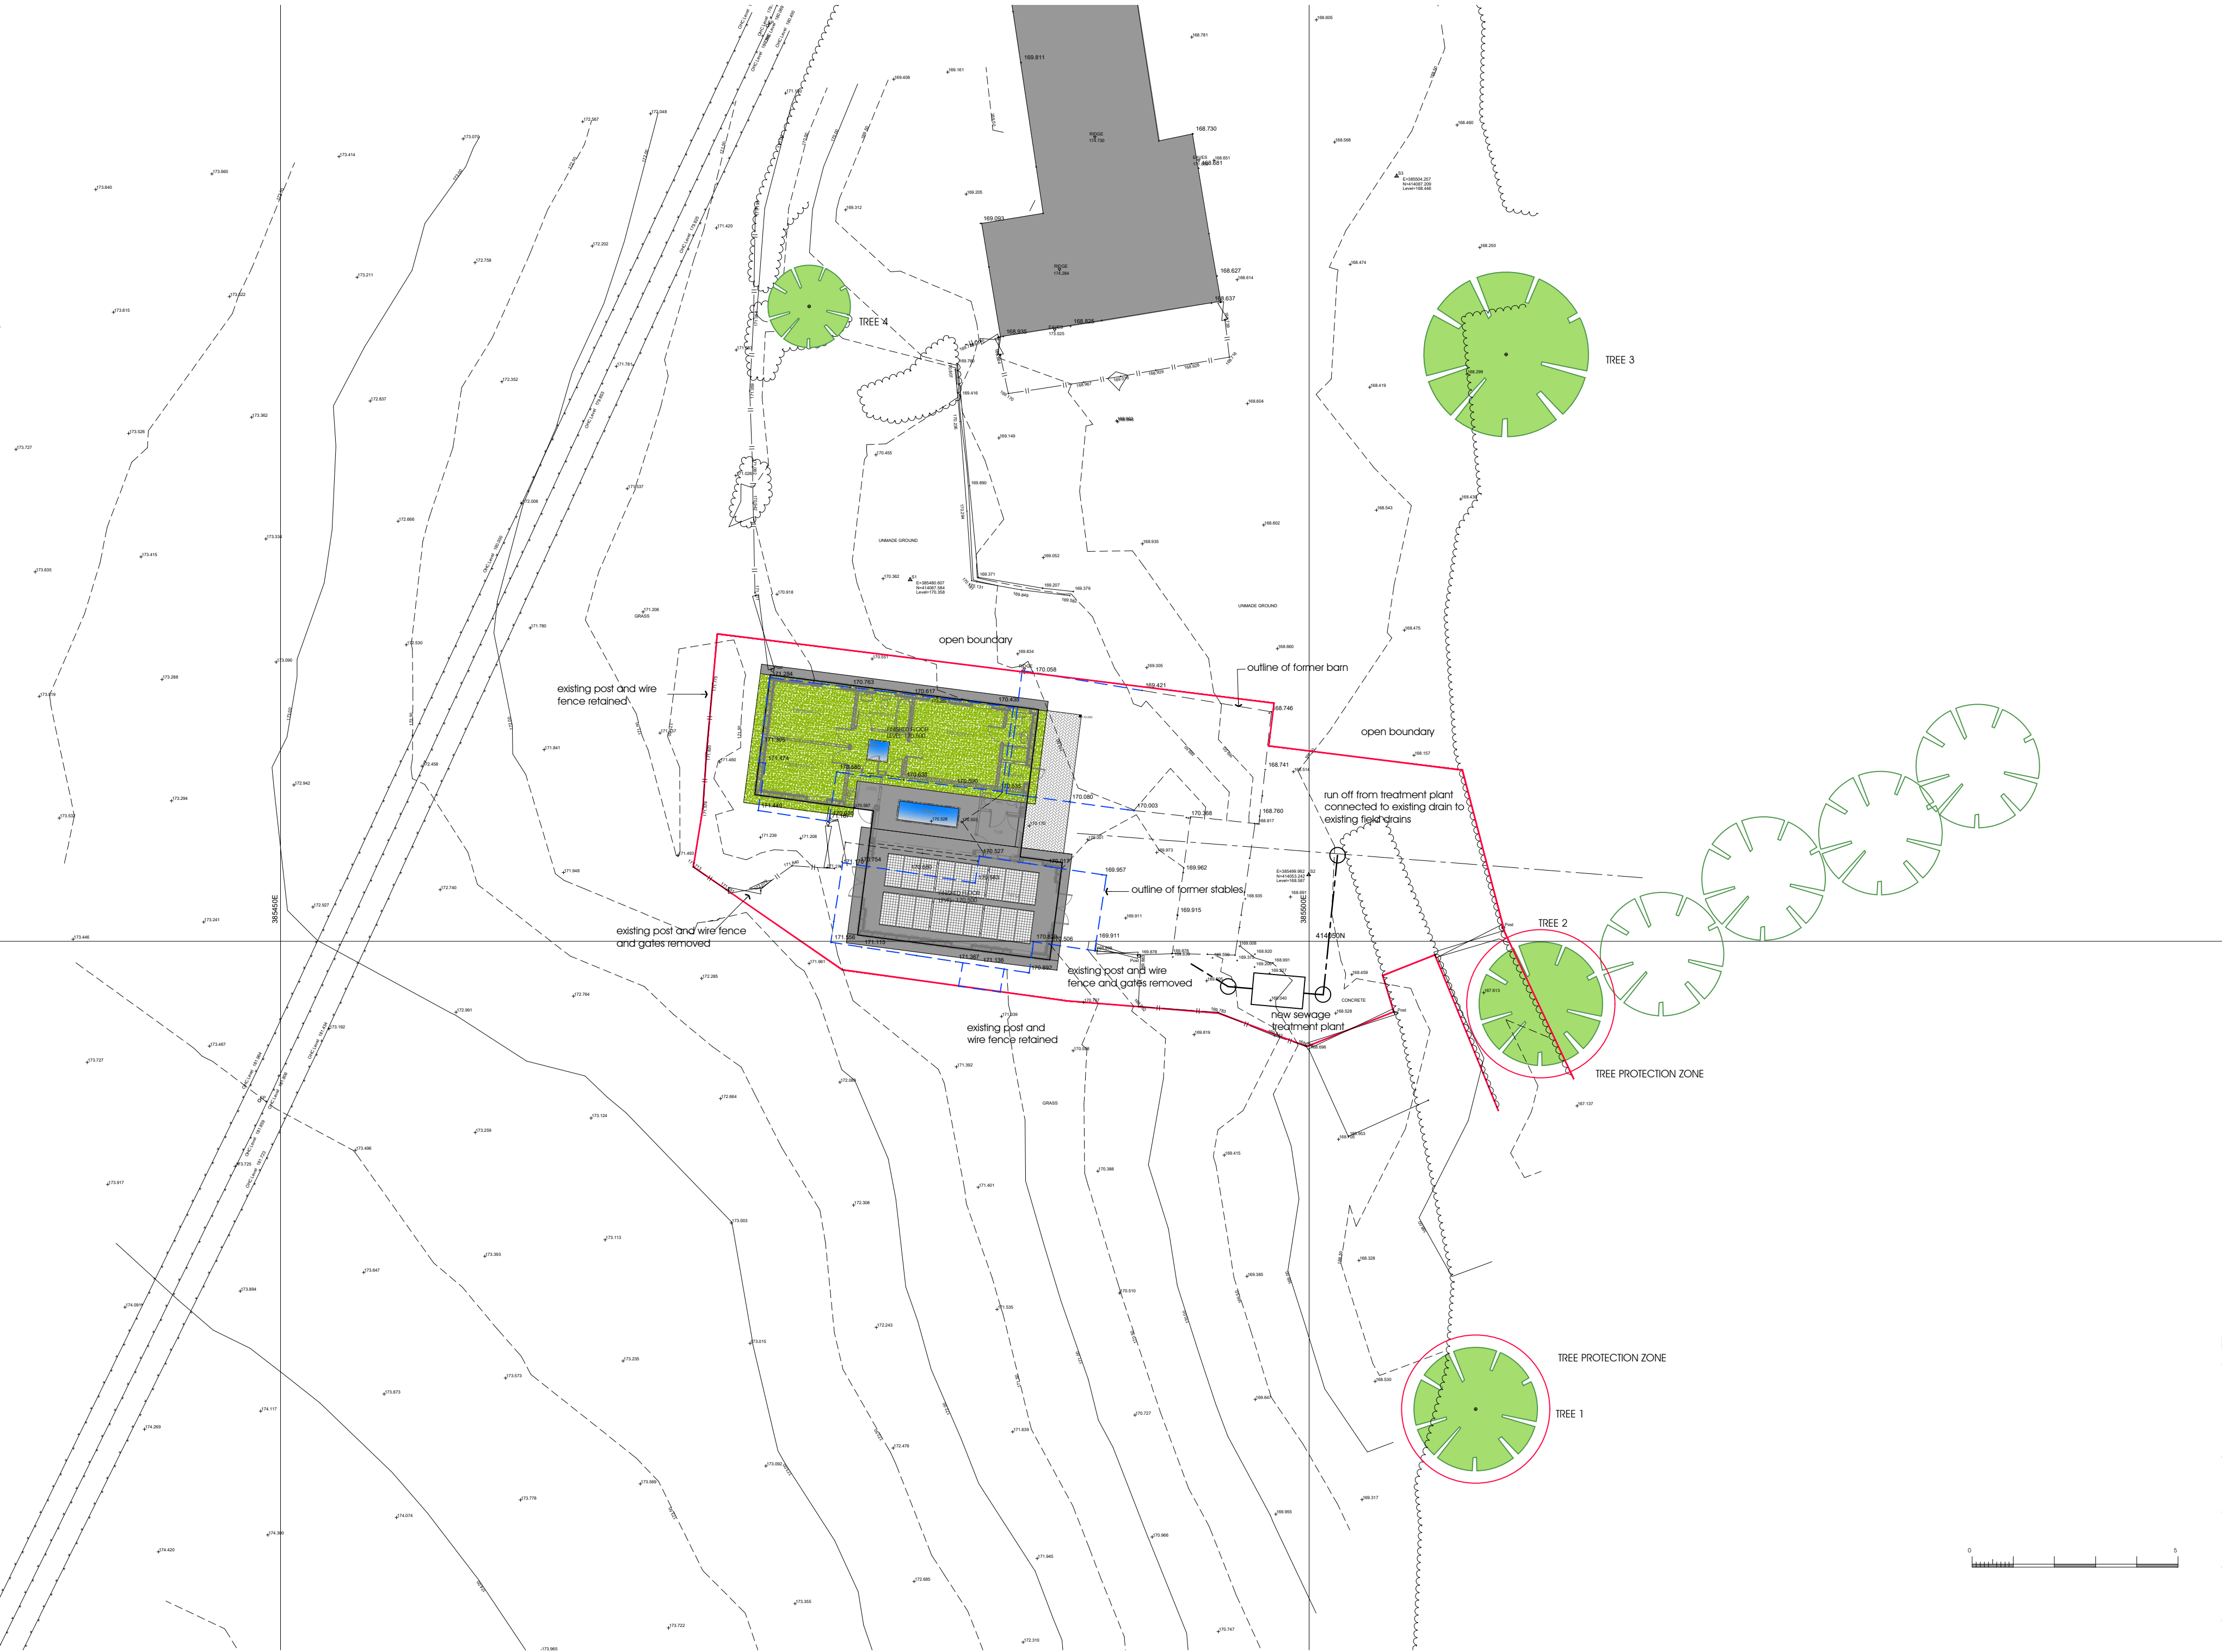

A 23.02.2024 rescaled to 1:200

PLANNING ISSUE

PROJECT
proposed dwelling
paper house farm, norden

SUBJECT
proposed floor plan

DRAWN: dgh
DATE: january 2024
SCALE: 1:200 @ A2

DWG No.
P04 A

