


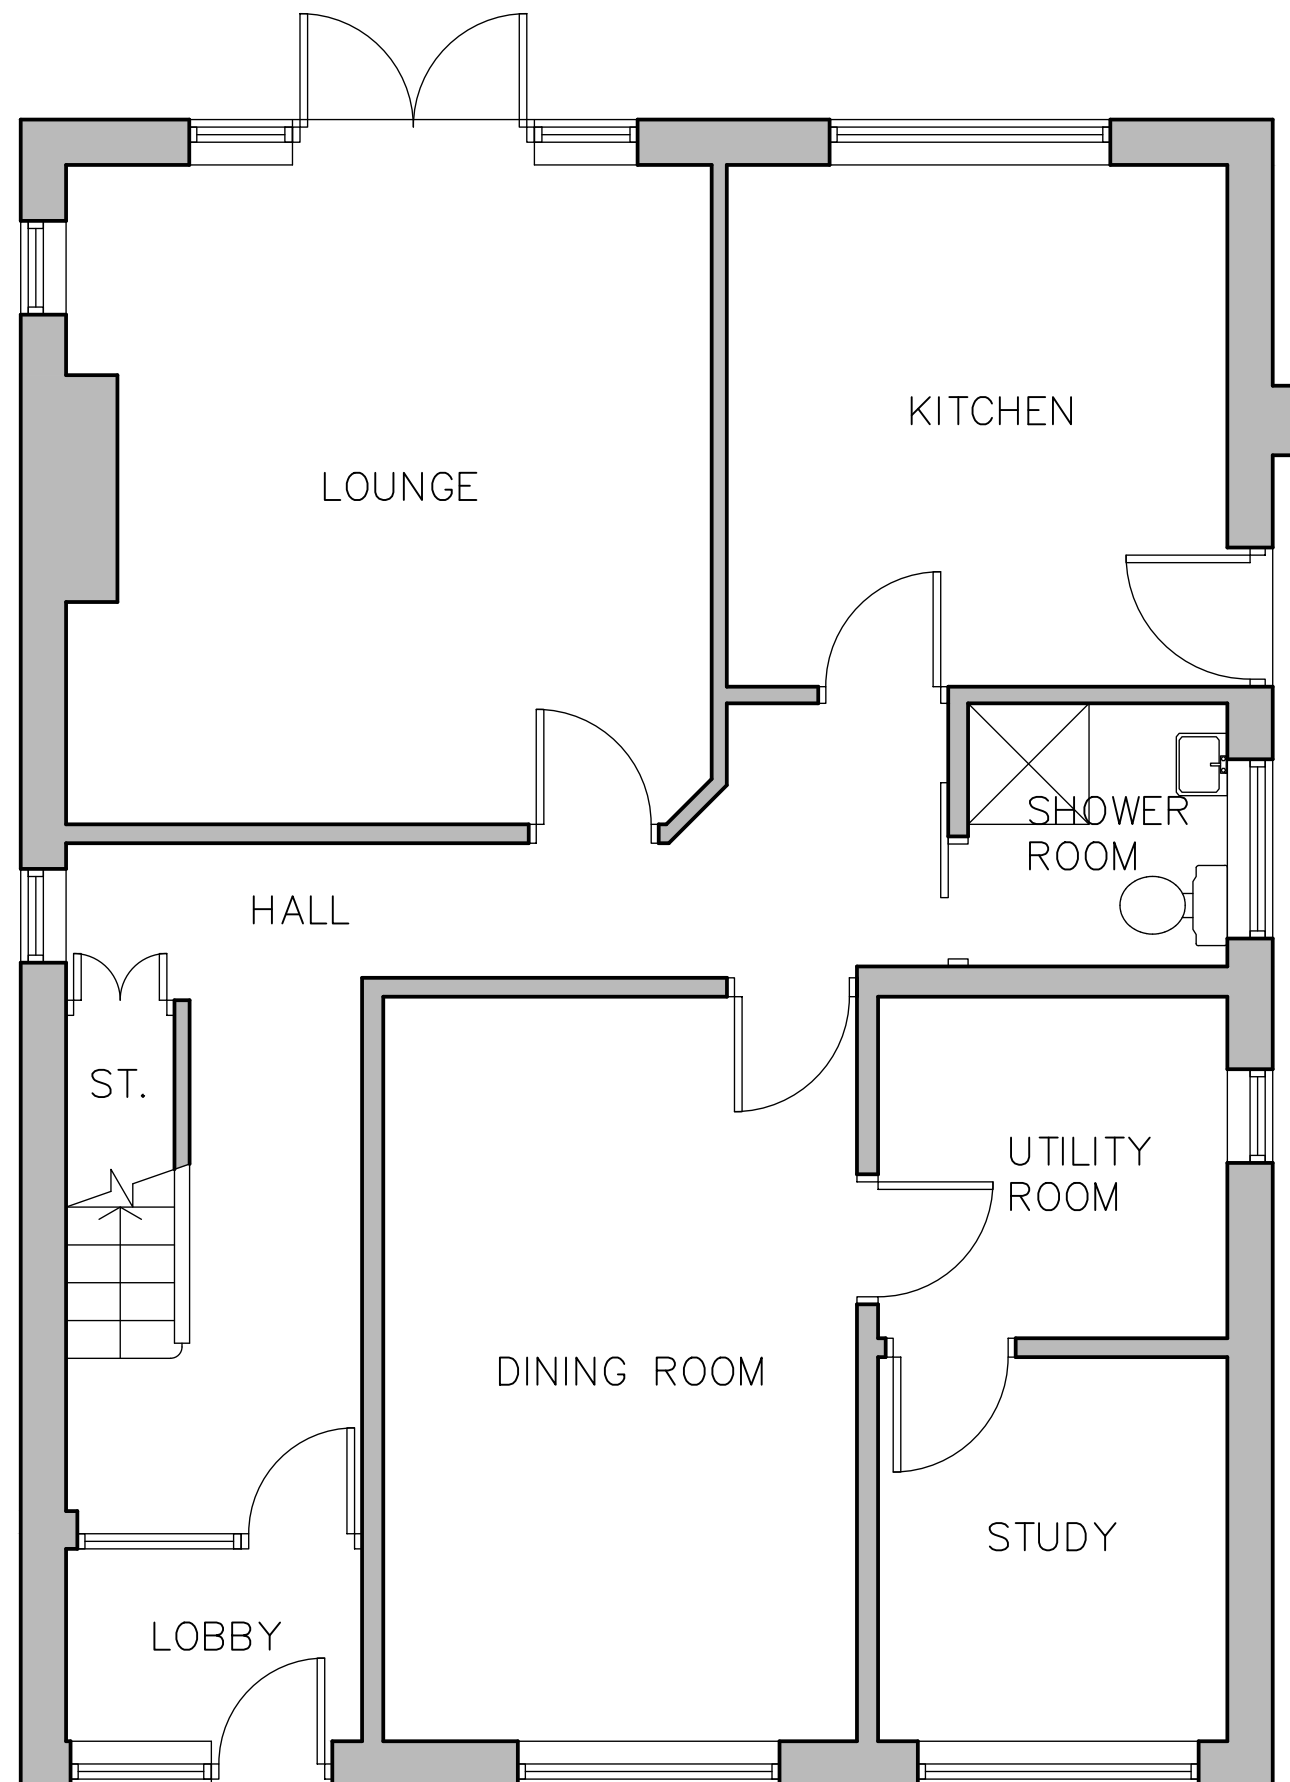

NOTES

- ALL DIMENSIONS TO BE CHECKED ON SITE
- NO DIMENSIONS TO BE SCALED FROM THIS DRAWING
UNLESS OTHERWISE STATED

[illegible]

FAST
ARCHITECTURE

CLIENT
ROCHDALE BOROUGH
COUNCIL
ECONOMY AND PLACE

PROJECT
15 BANKFIELD LANE
NEW CHILDRENS' HOME

DRAWING TITLE
GROUND FLOOR PLAN
AS EXISTING

SCALE 1:50	DATE 10.24	
JOB NO. 2024-23	DRAWING NO. 03	REV.