
 
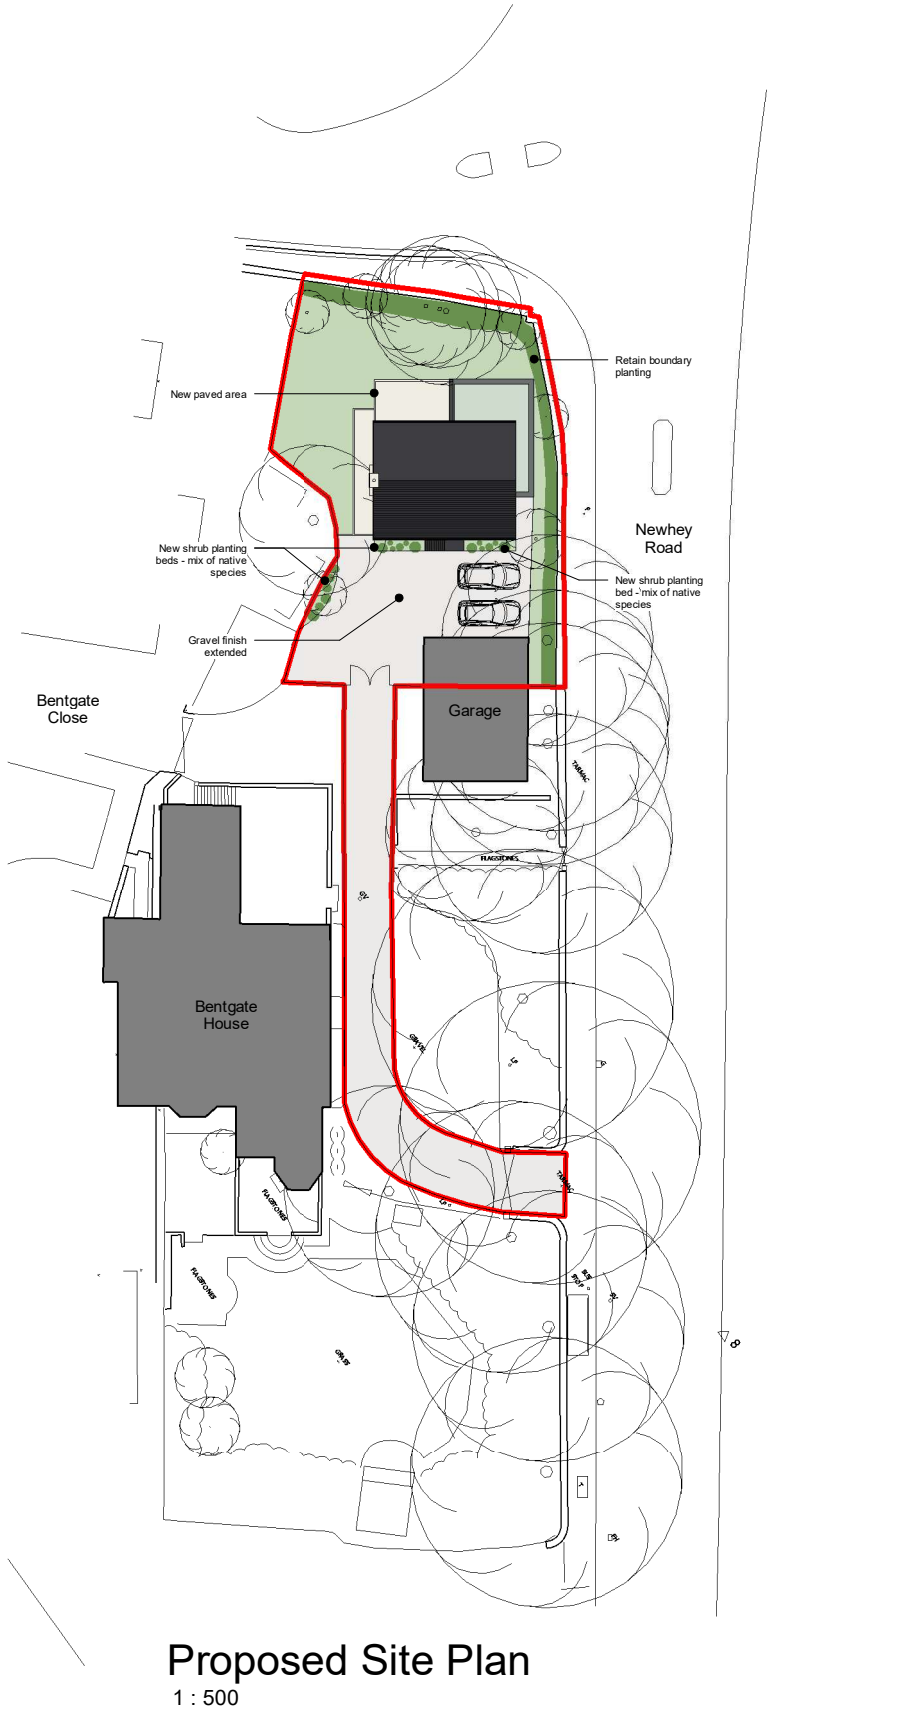


General Notes:
1.This drawing is to be read in conjunction with all relevant architectural information and other consultants drawings.
2.Discrepancies must be reported directly to the Architect.
3.All dimensions must be checked on site and not scaled from drawing.
4.This drawing is copyright.

REVISIONS

A	General Amendments	23/01/25
---	--------------------	----------

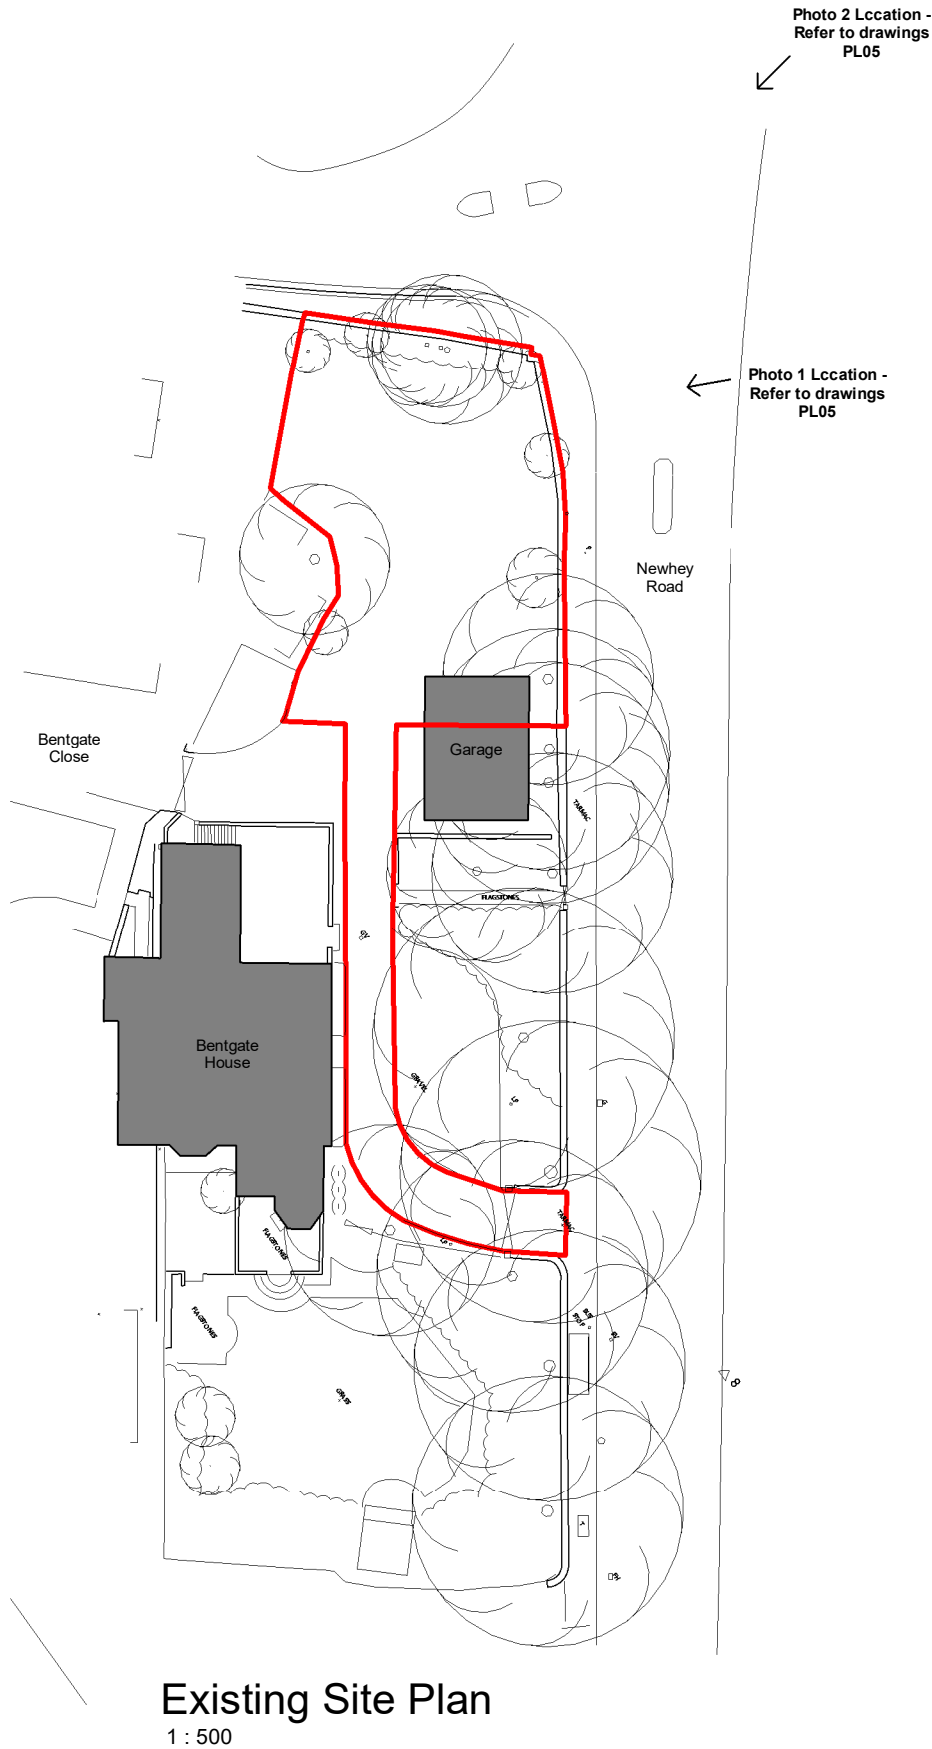

Scale (A3)	1 : 500		
Issue	PLANNING		
 Jeffrey Jordan Architects w: jeffreyyordanarchitects.co.uk e: jsmith@jeffreyyordanarchitects.co.uk t: +44770685467			
Project Address	Bentgate House, Newhey		
Project Description	New Dwelling		
Drawing Title	Site Plans		
Drawing No.	PL02	REV.	A