





PROPOSED FRONT ELEVATION FROM KIRKWAY Scale 1:100


 


Under the conditions of engagement the copyright in all drawings, specifications and documents prepared by the designer and in the work executed form them shall remain the property of the designer unless otherwise agreed. Prior to commencement of any works all dimensions are to be checked and verified by the relevant contractor DO NOT SCALE FROM THIS DRAWING


REVISION
Revision A
1 Removed signage as requested
2 Added elevations of proposed pergola

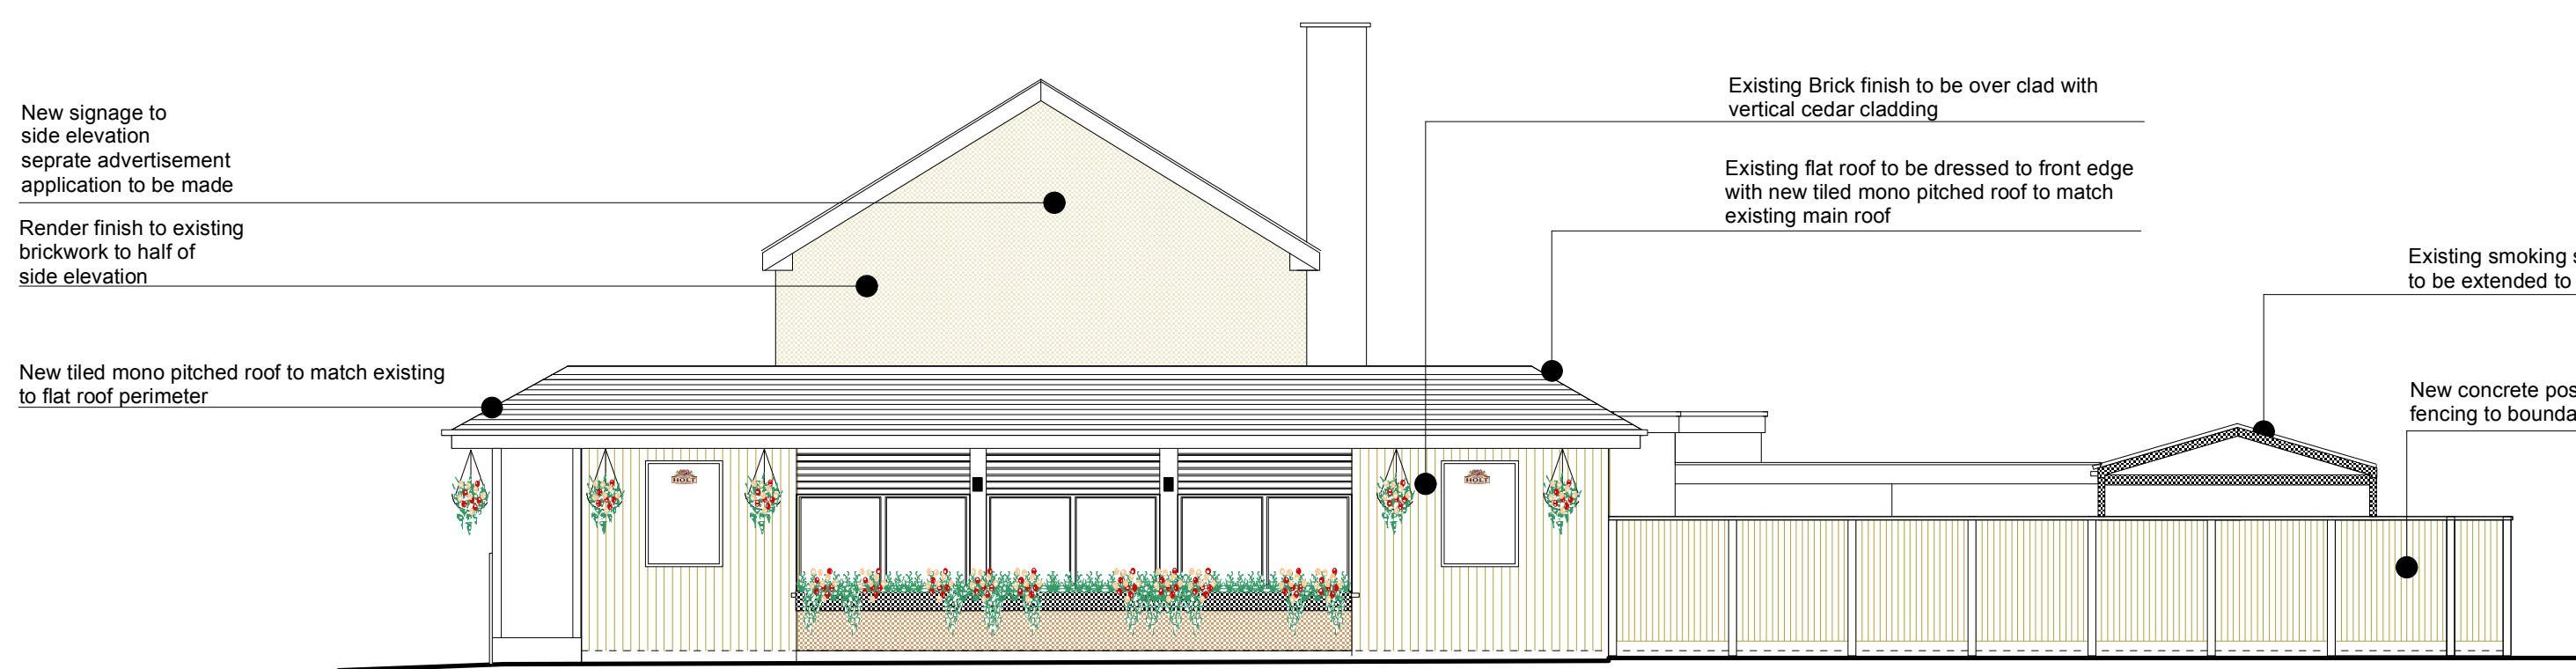


PROPOSED SIDE ELEVATION CAR PARK AND SHOPS Scale 1:100

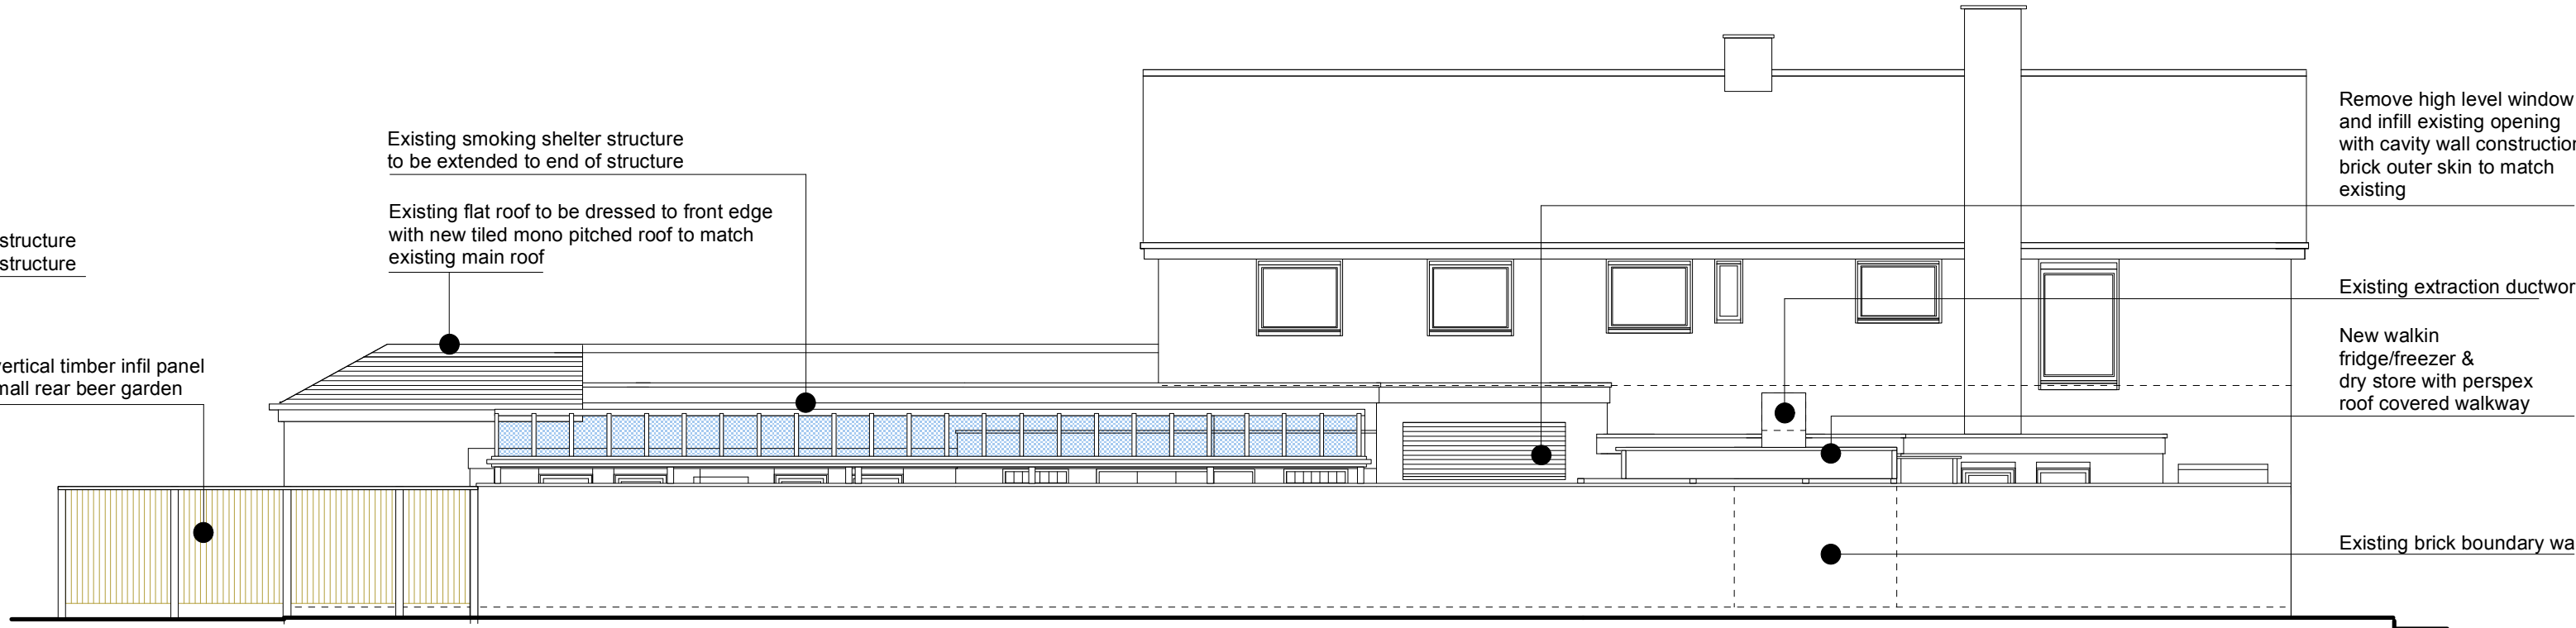 


PROPOSED REAR ELEVATION FROM REAR PUBLIC PATH Scale 1:100

 


PROPOSED FRONT ELEVATION OF PERGOLA FROM EXISTING BEER GARDEN Scale 1:100

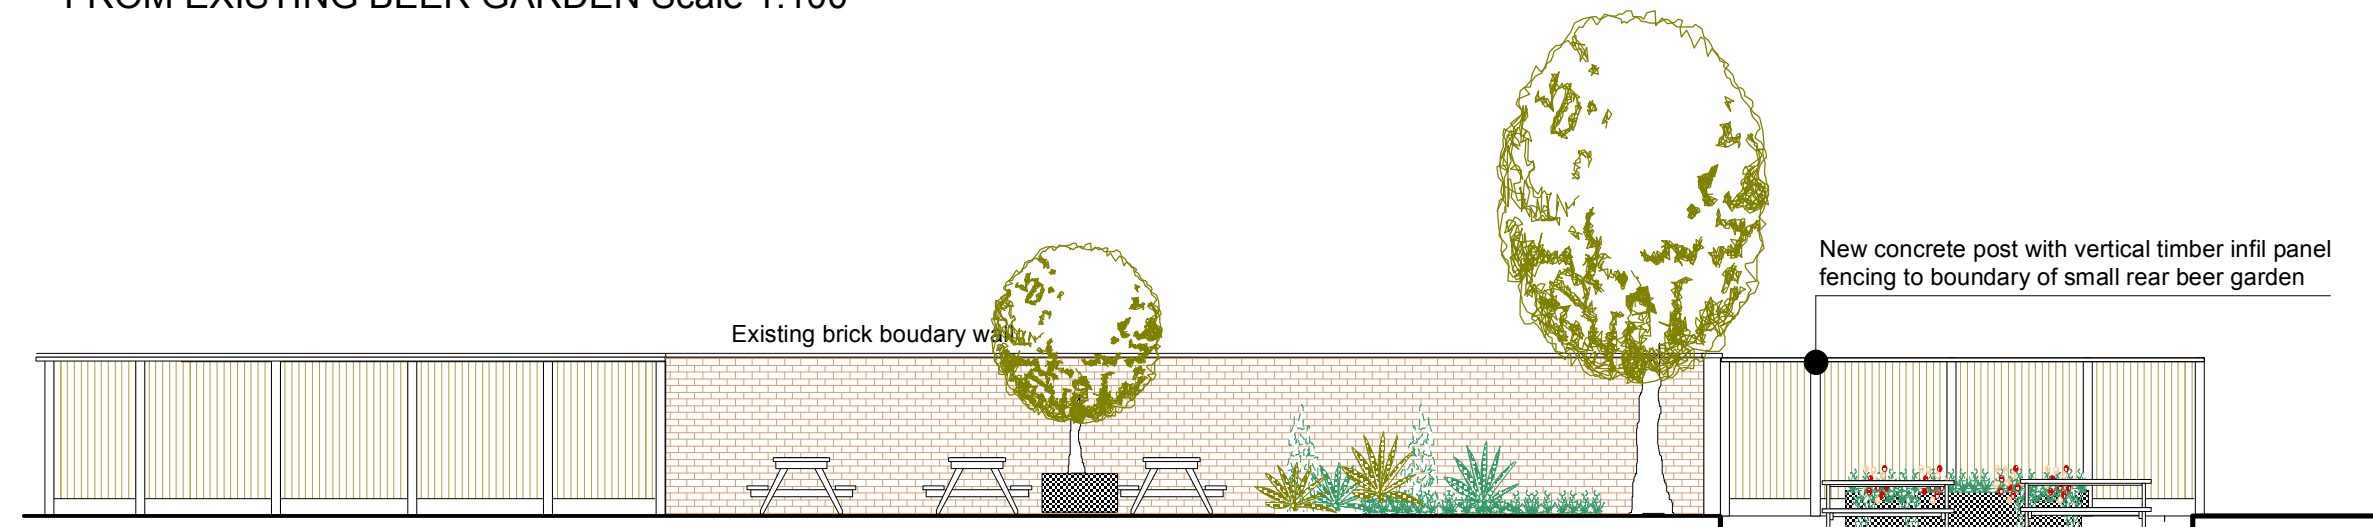


PROPOSED SIDE ELEVATION OF PERGOLA TOWARDS BOUNDARY WALL FROM BEER GARDEN Scale 1:100

 

PROPOSED REAR ELEVATION FROM REAR BEER GARDEN Scale 1:100

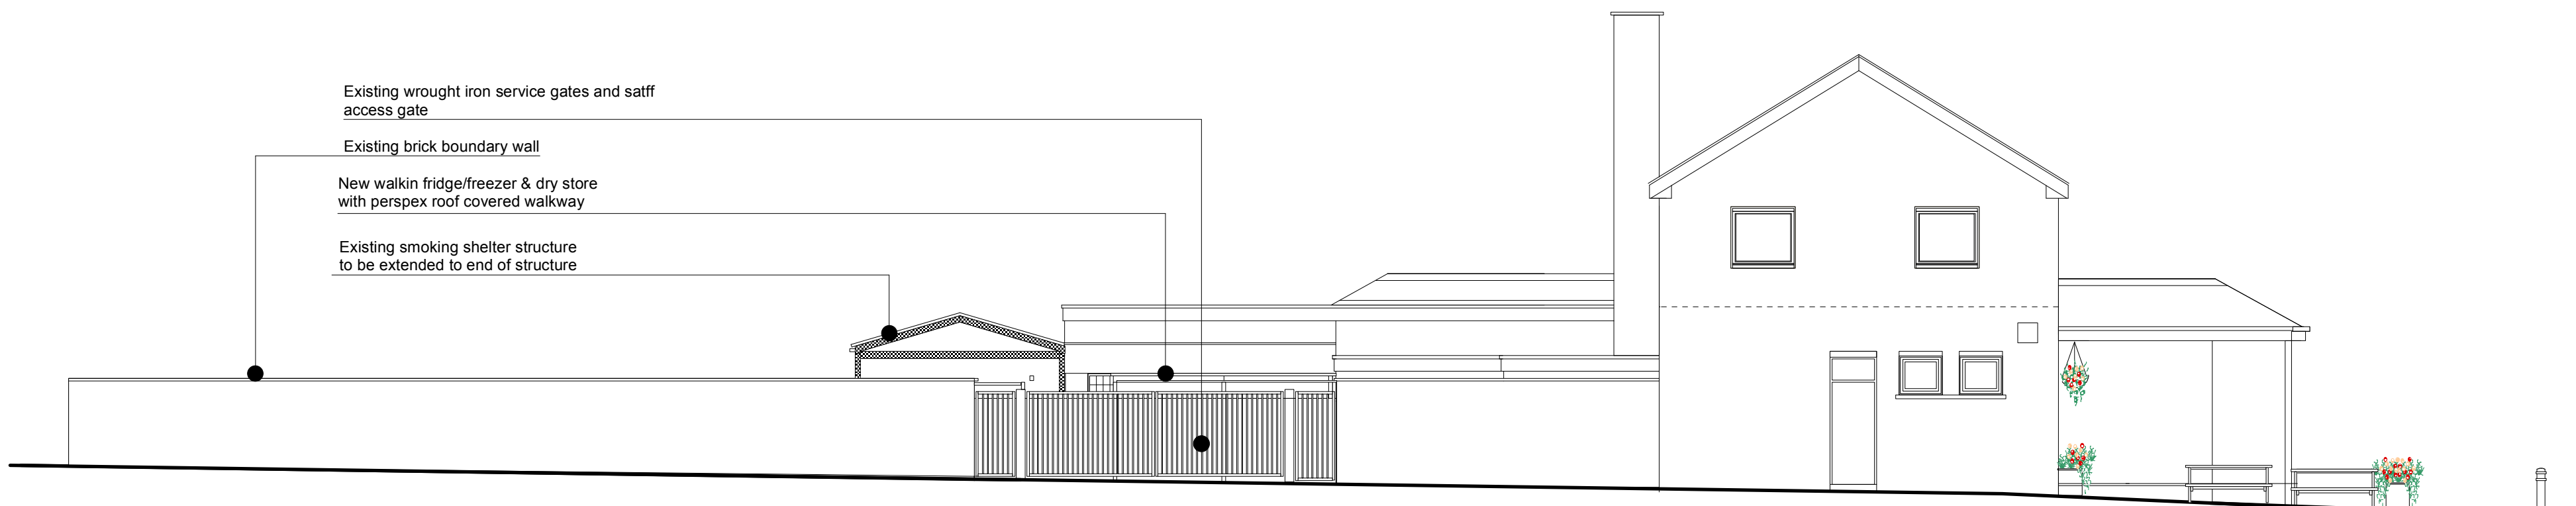

PROPOSED SIDE ELEVATION WITH BOUNDARY WALL AND SERVICE YARD GATES SHOWN Scale 1:100

 

CLIENT
Joseph Holt Ltd
The Brewery
Empire Street
Manchester
M3 1JD

PROJECT
Thornberies
179A Kirkway
Middleton
Manchester
M24 1LW

DRAWING
Proposed elevations

DRAWING NO
PL 2371.005B

DRAWN
AAL

DATE
22.10.2023

SCALE
1:100@A1

design306

design306
306 Milnrow Road
Rochdale
OL16 5BQ
Tel 07794 332098
email alex@design306.co.uk