




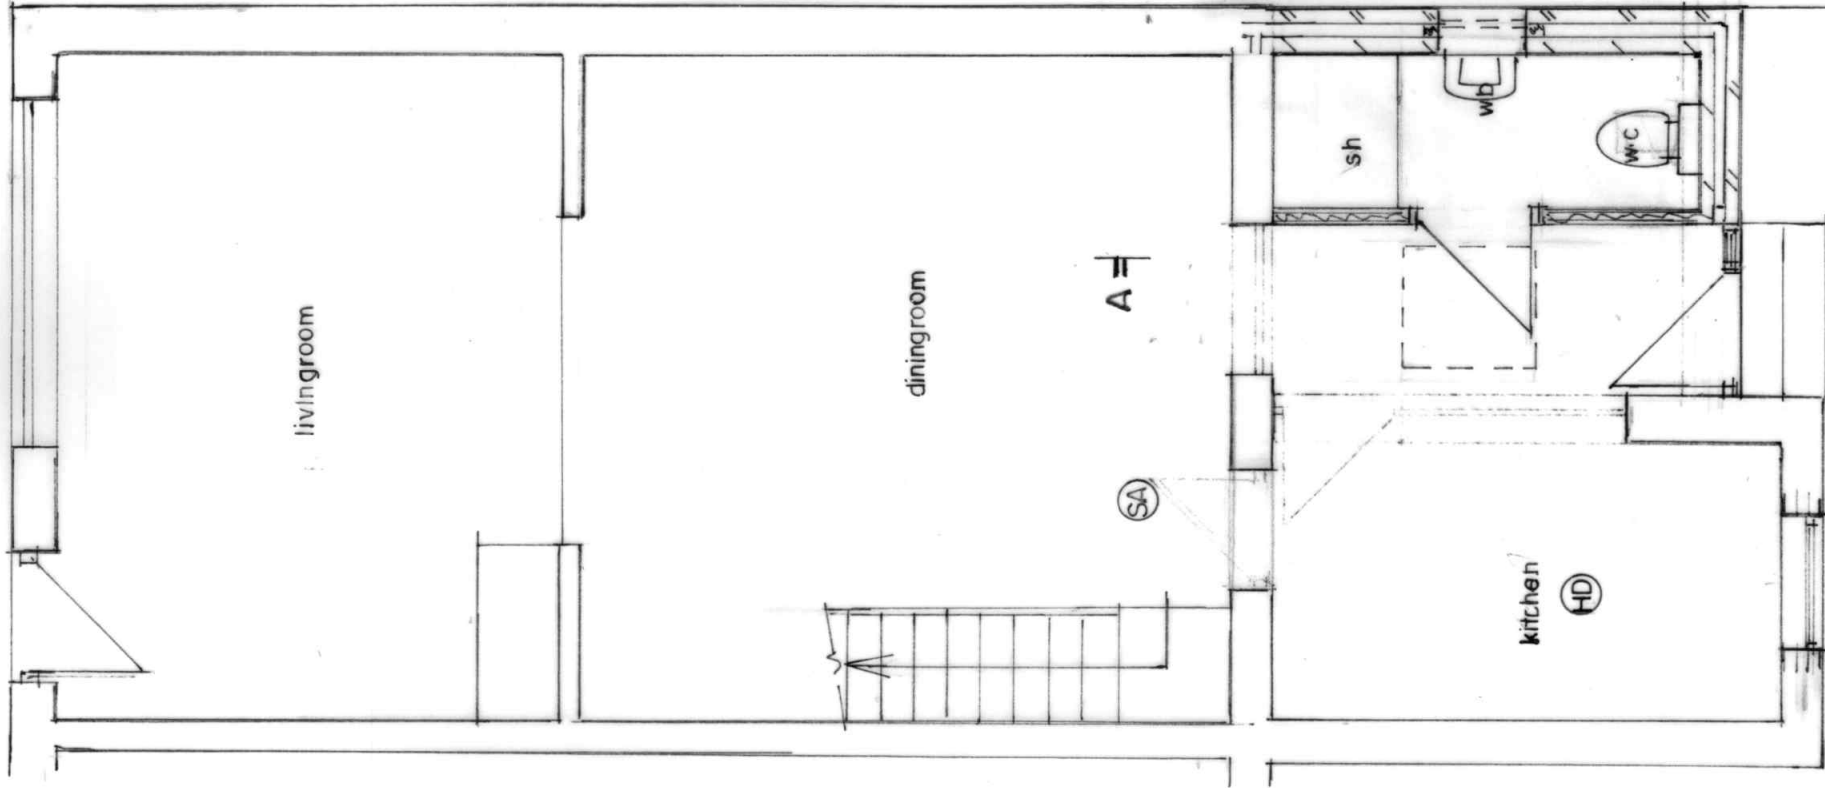


GROUND FLOOR PLAN
(PROPOSED)

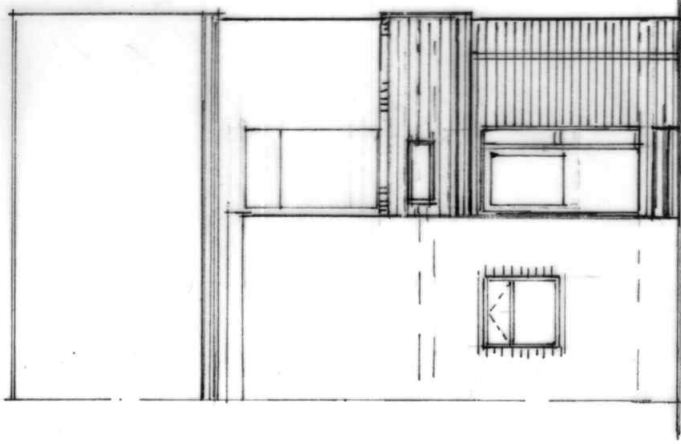

REAR ELEVATION
(PROPOSED)

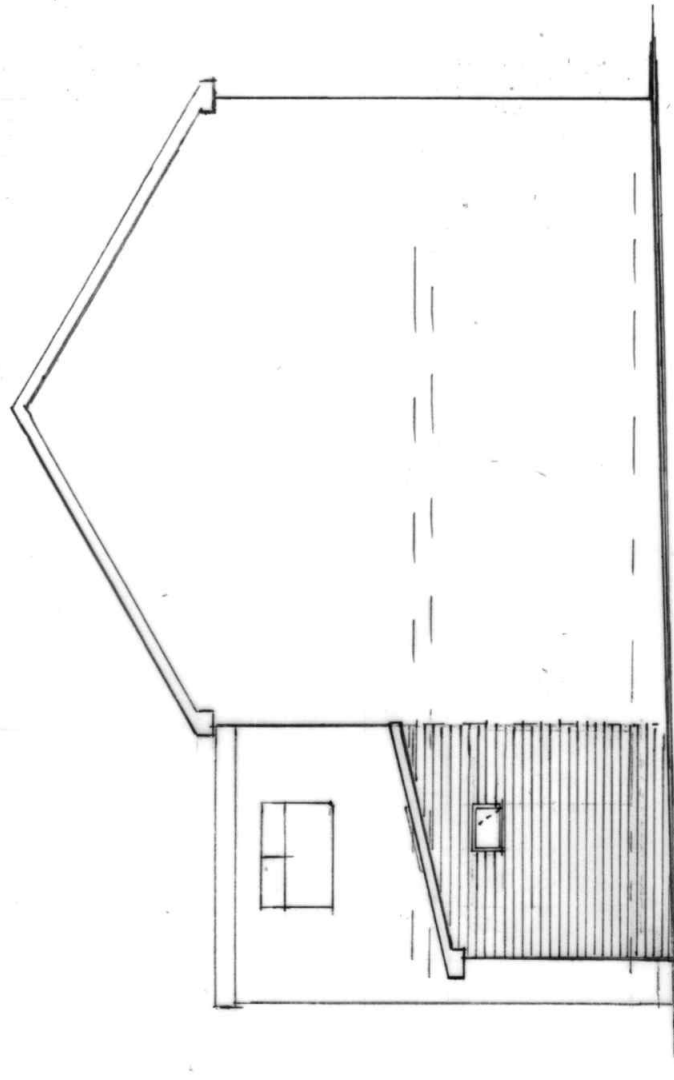

SIDE ELEVATION
(PROPOSED)

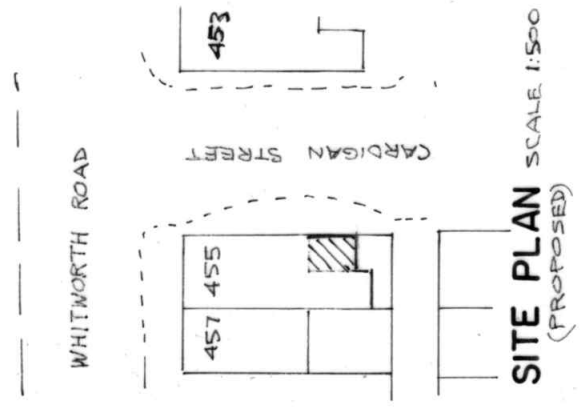

BUILDING DESIGN SERVICES

M. FAROOQ
418 Bury Road Rochdale OL11 5EU.
Tel: 01706 712231 Mob: 07967605763

PROPOSED SINGLE STOREY REAR EXTENSION AT
455 WHITWORTH ROAD ROCHDALE OL12 6HB

For: Mrs AMNA SAMERA AJAIB

Plan
Elevation

Scale 1:50
Scale 1:100

2105 /2