



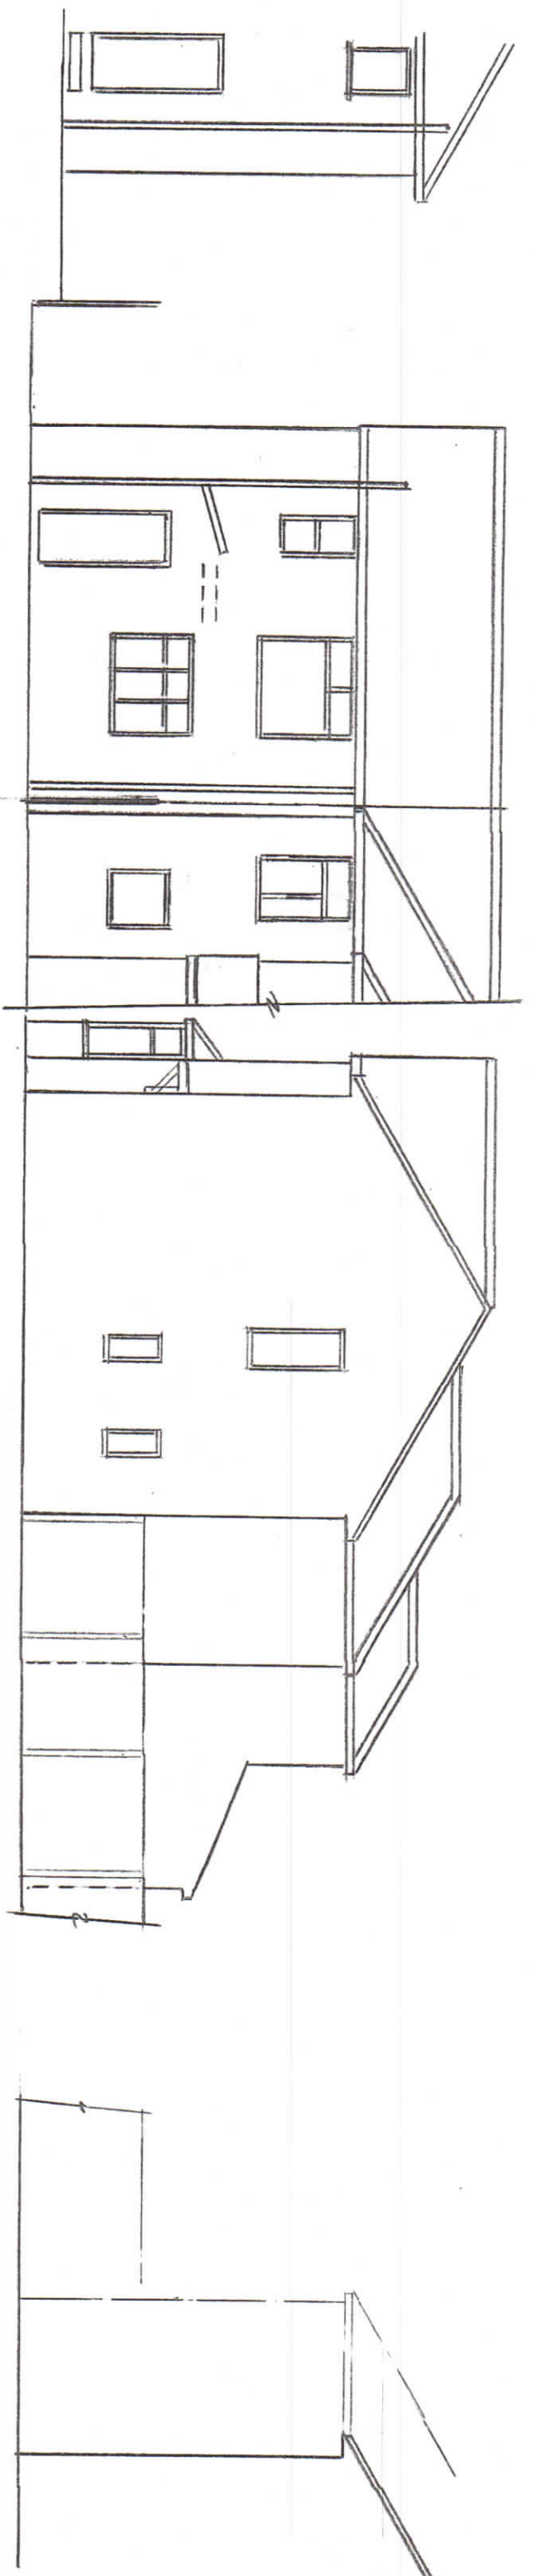


EXISTING REAR ELEVATION

EXISTING SIDE ELEVATION


EXISTING SIDE ELEVATION

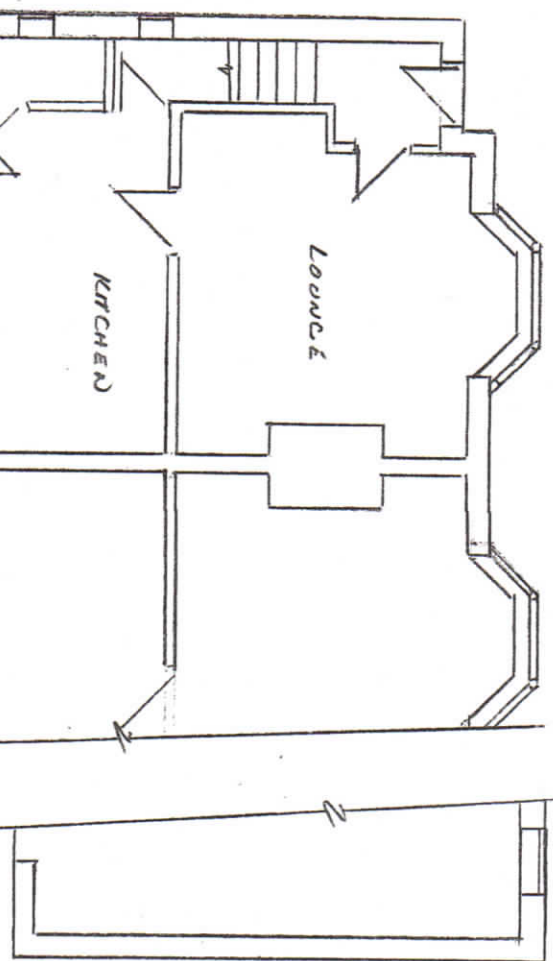

EXISTING GROUND FLOOR PLAN

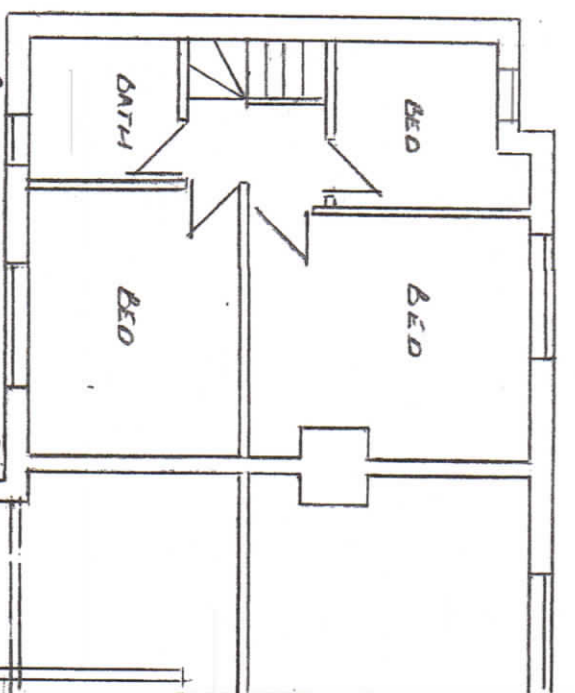


EXISTING FIRST FLOOR PLAN

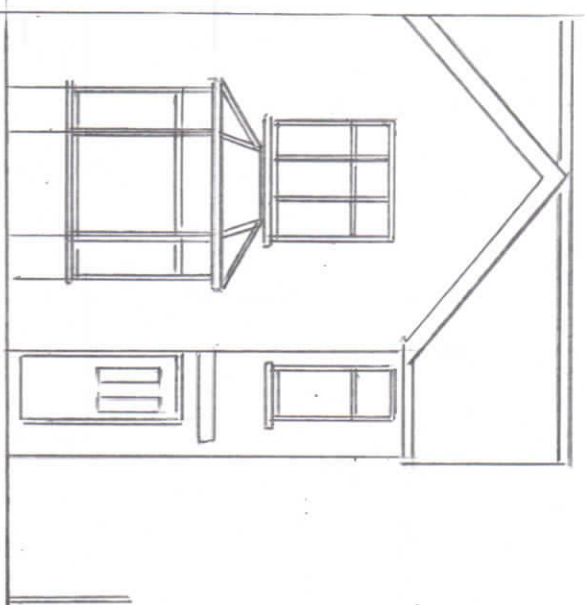

EXISTING FRONT ELEVATION

Rev 1


Thompson Designs Tel 0161 705 1458 Mob 07884 318634 Sheet 1 Existing Plans and Elevations 259 Albert Royds Street Rochdale OL16 2TZ Scale 1:100 @ A3 Date March 2023

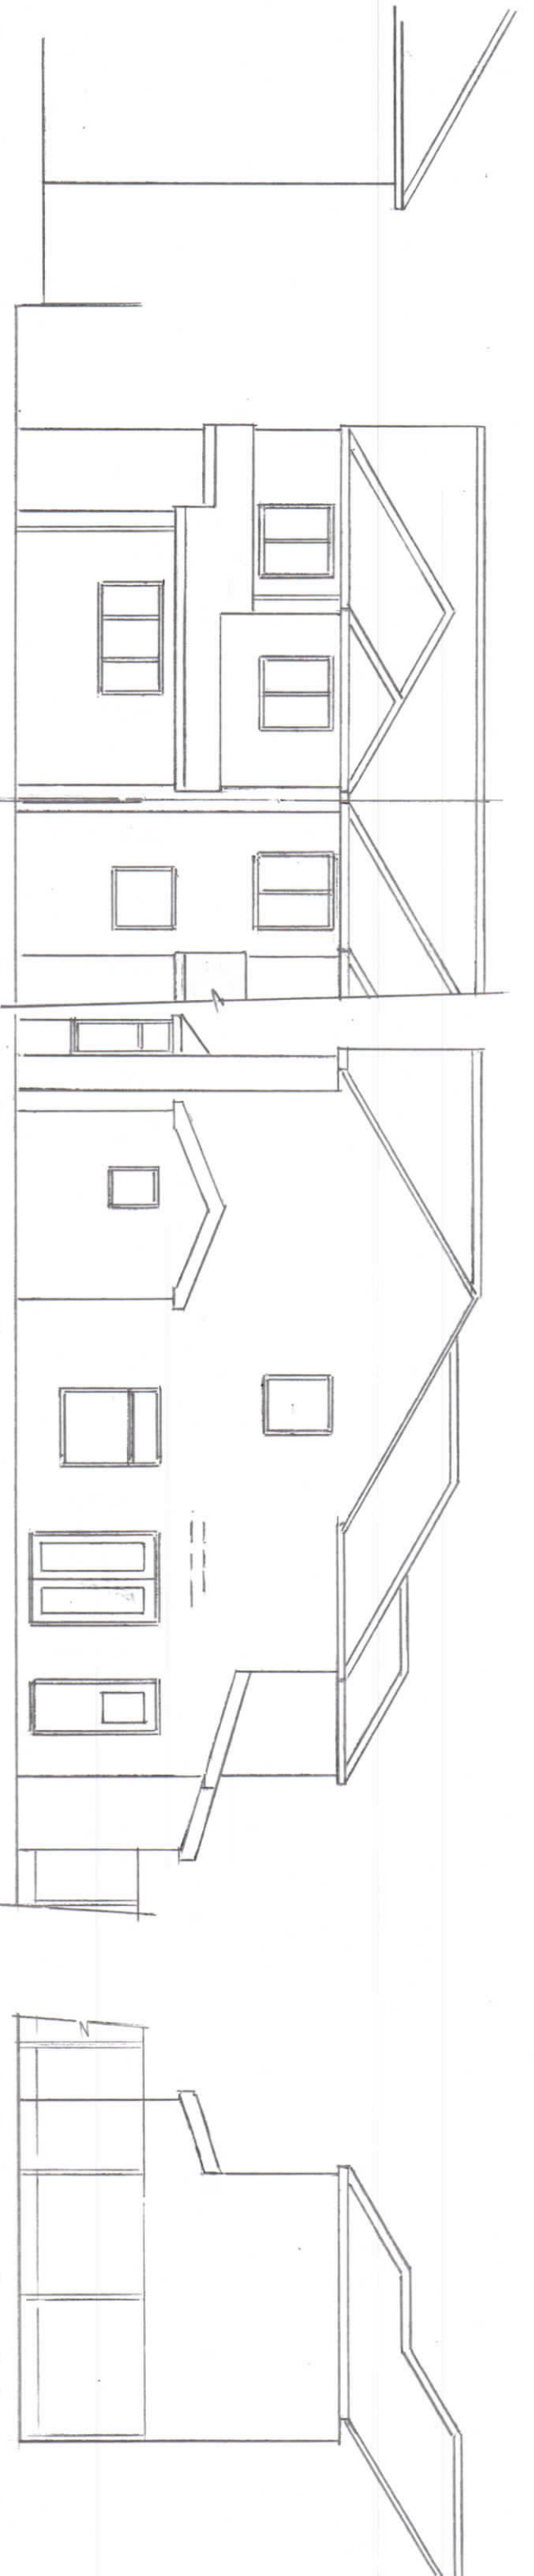


PROPOSED REAR ELEVATION

PROPOSED SIDE ELEVATION

PROPOSED SIDE ELEVATION

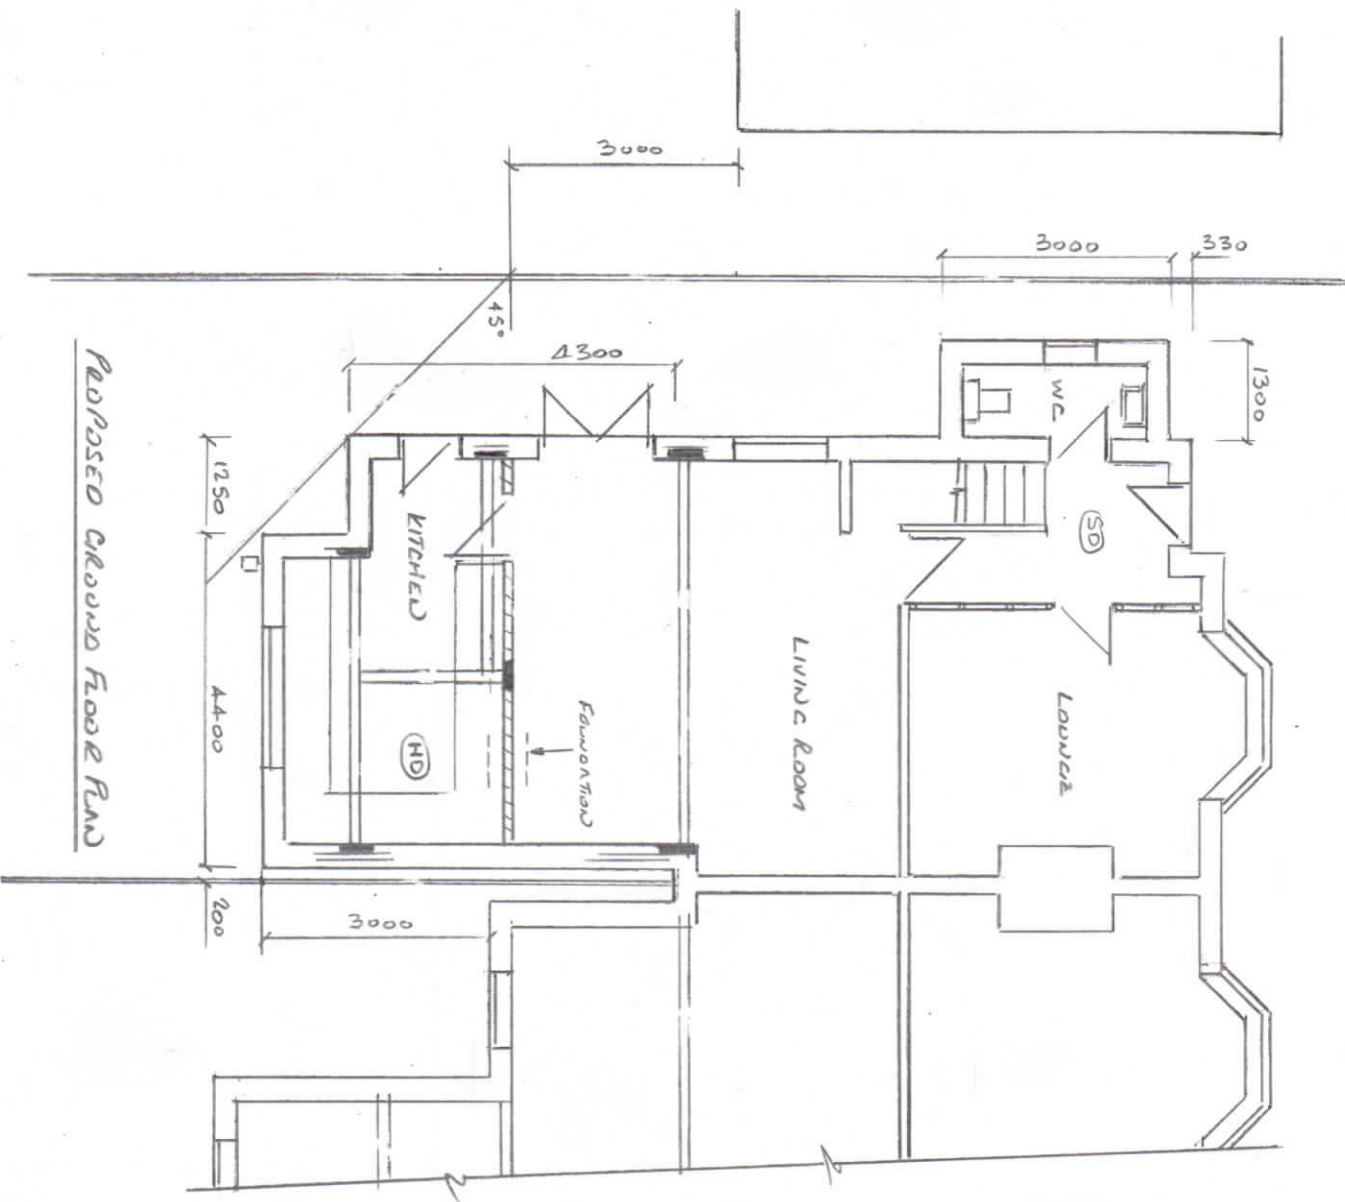


PROPOSED GROUND FLOOR PLAN

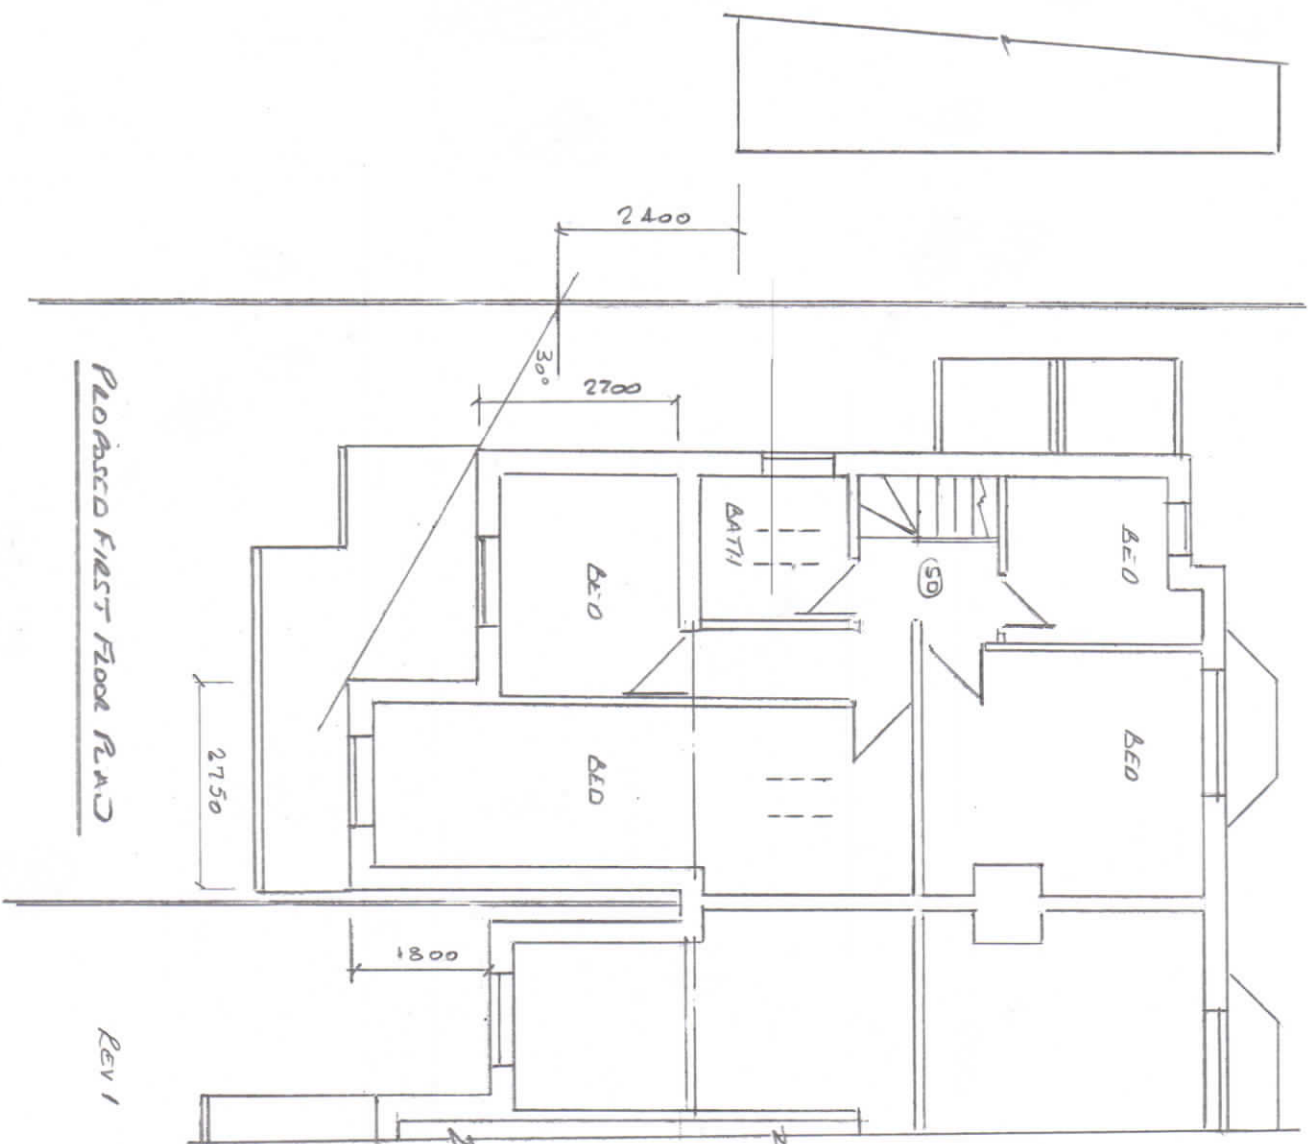

PROPOSED FIRST FLOOR PLAN

REV 1

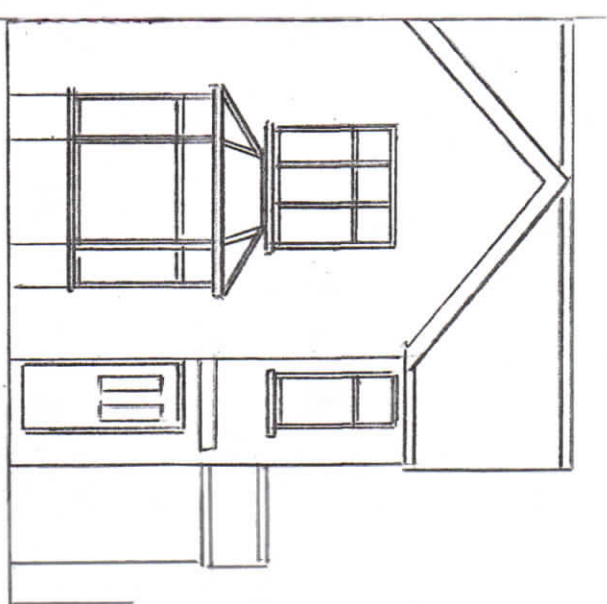

PROPOSED FRONT ELEVATION

Thompson Designs
Tel 0161 705 1458 Mob 07884 318634

Sheet 2
Propose Plans and Elevations
259 Albert Royds Street
Rochdale OL16 2TZ
Scale 1:100 @ A3 Date March 2023