


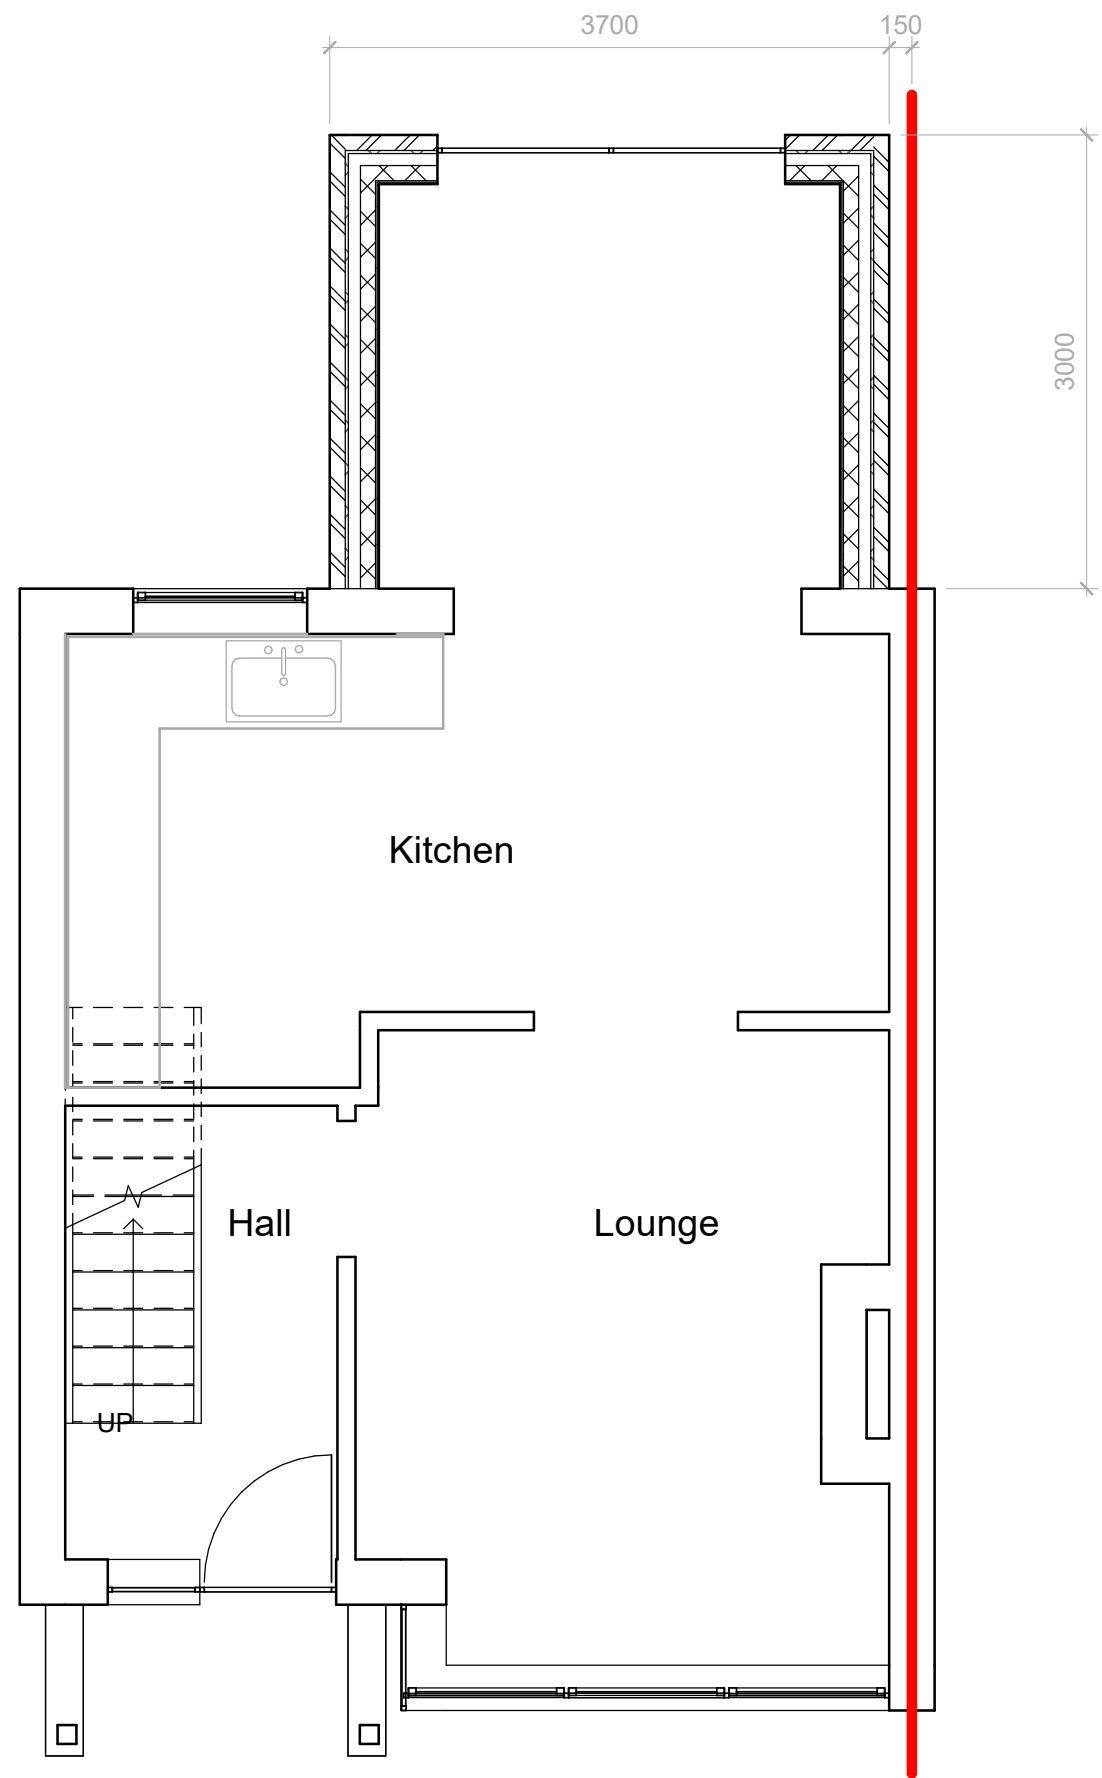

2 As Proposed Ground Floor
1 : 50




6 As Proposed Front Elevation
1 : 50




5 As Proposed RHS Elevation
1 : 50




4 As Proposed Rear Elevation
1 : 50

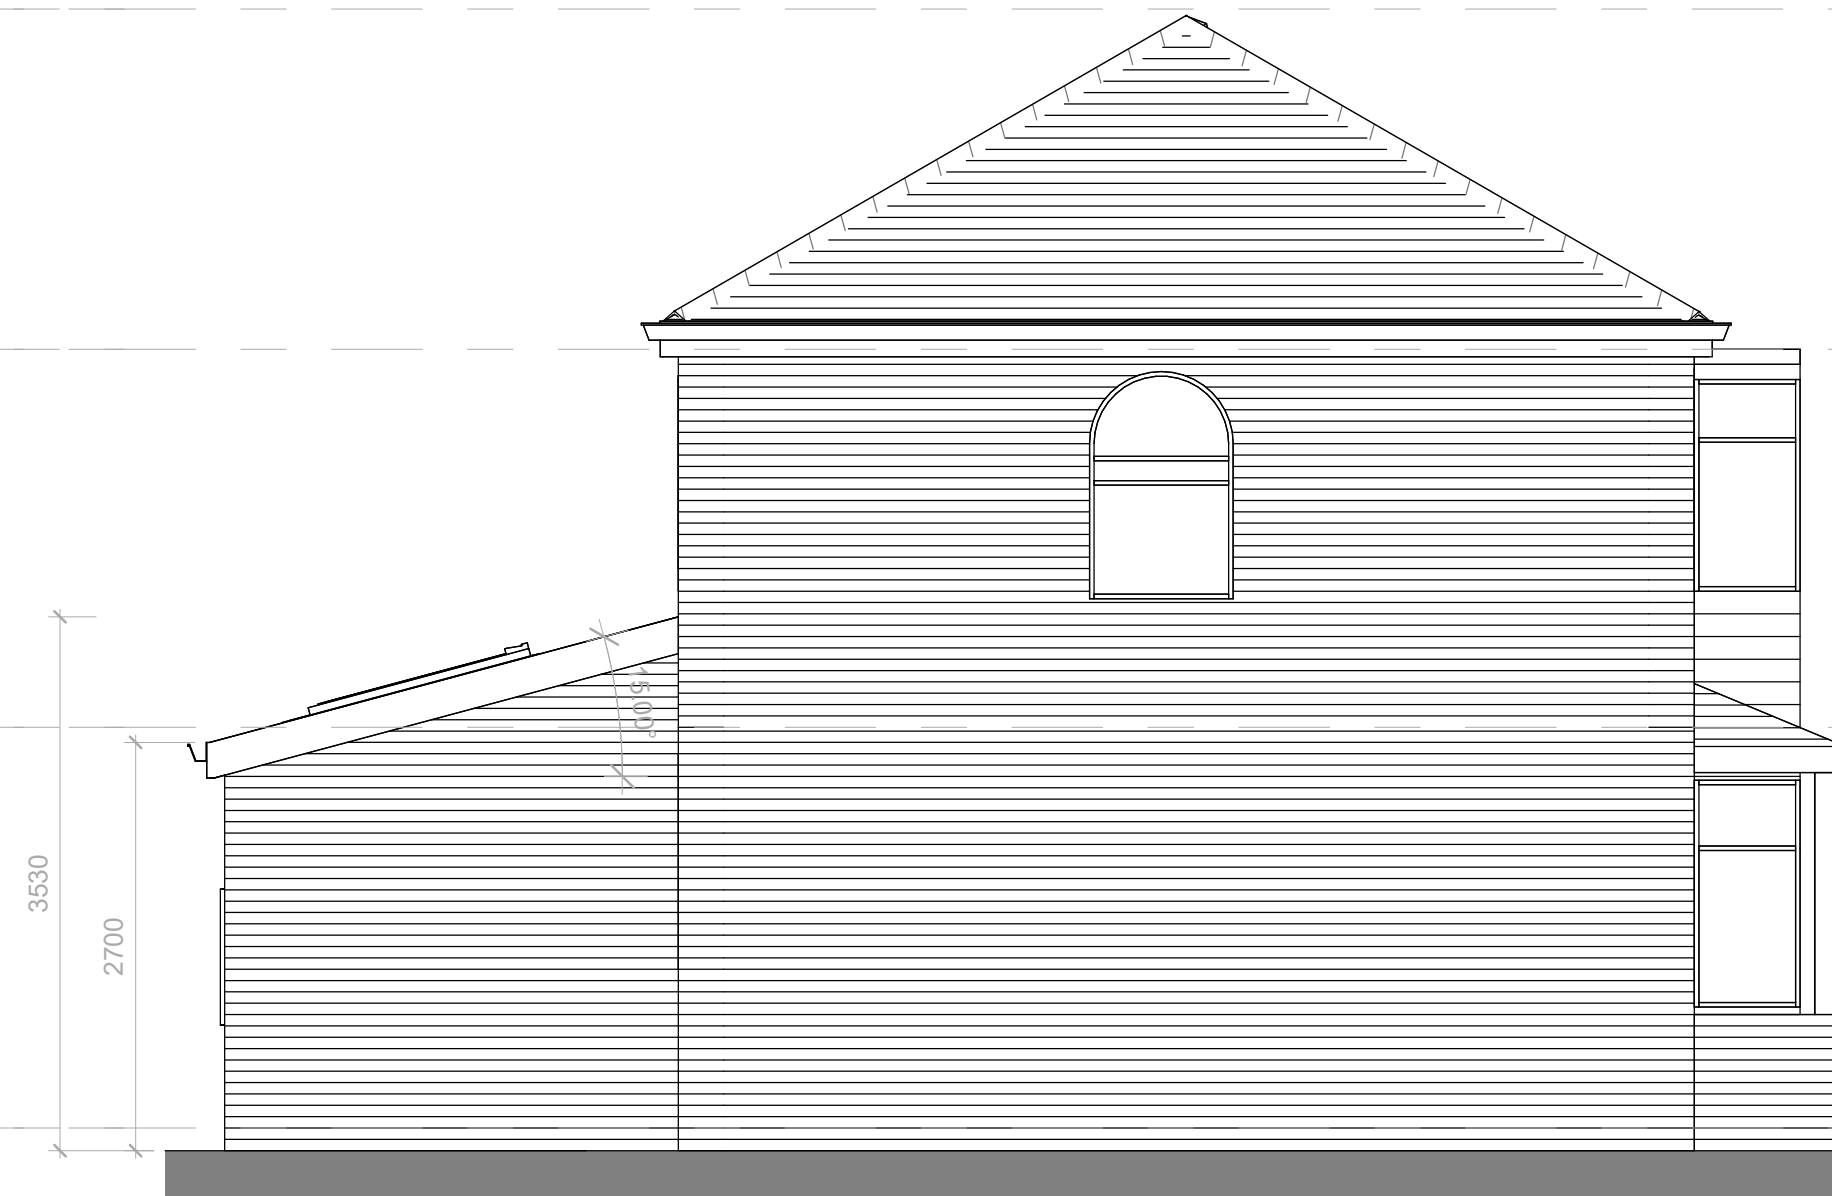


7 As Proposed LHS Elevation
1 : 50

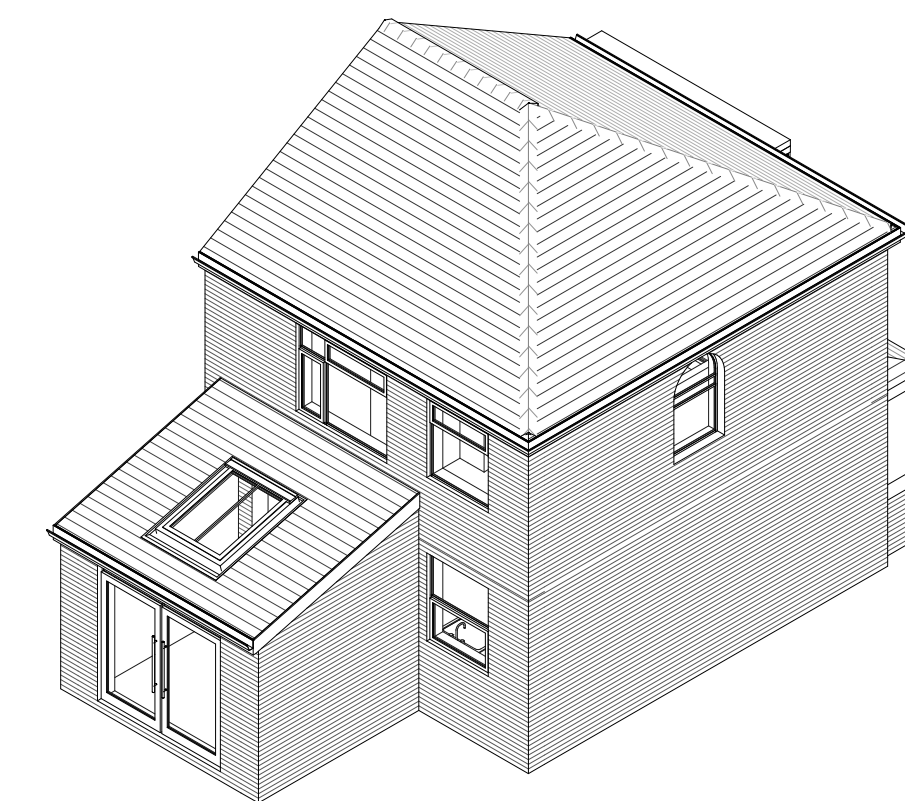

8 Proposed 3D

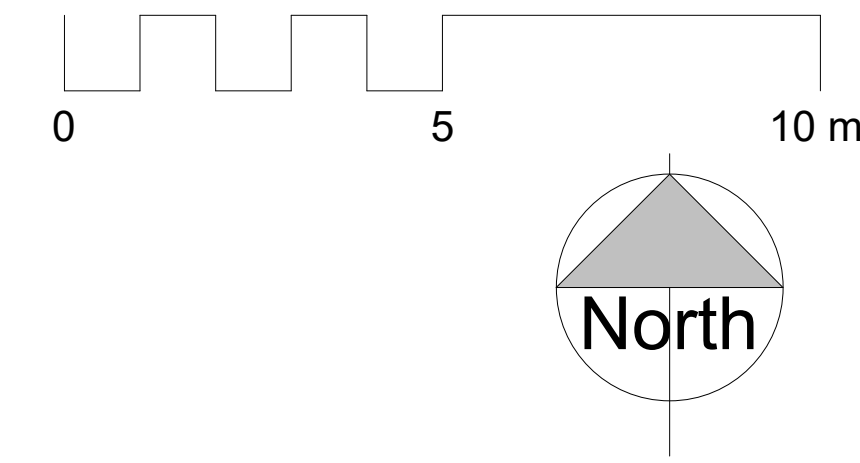

NOTE
S
ALL DIMENSIONS AND LEVELS ARE TO BE CHECKED ON SITE
ANY DISCREPANCIES ARE TO BE REPORTED TO THE PROJECT MANAGER BEFORE ANY WORK COMMENCES
THIS DRAWING SHALL NOT BE SCALED TO ASCERTAIN ANY DIMENSIONS WORK TO FIGURED DIMS ONLY
THIS DRAWING SHALL NOT BE REPRODUCED WITHOUT EXPRESS WRITTEN PERMISSION FROM Clarks Bespoke Design LTD.

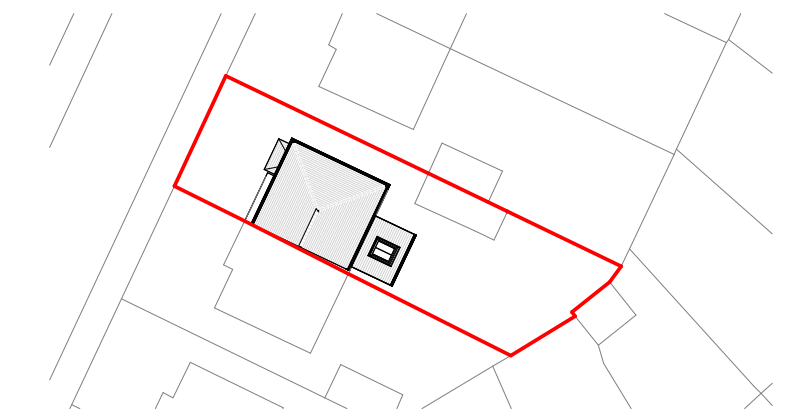

1 Block Plan
1 : 500

P1	Date 1	BC	First Issue
Rev No.	Rev Date	Rev By	Description
project			
8 Alder rd			
location			
8 Alder Rd Rochdale, OL11 2PP			
client			
George Smith			
 T: 07402266305 E: brad@cbdarchitecture.com			
 drawing title			
As Proposed			
dwg purpose			
PRELIMINARY			
scale	As indicated	drawn	BC
@ sheet size	A1	rev date	Date 1
23-006		PL-002	
job number		drawing number	P1 revision