


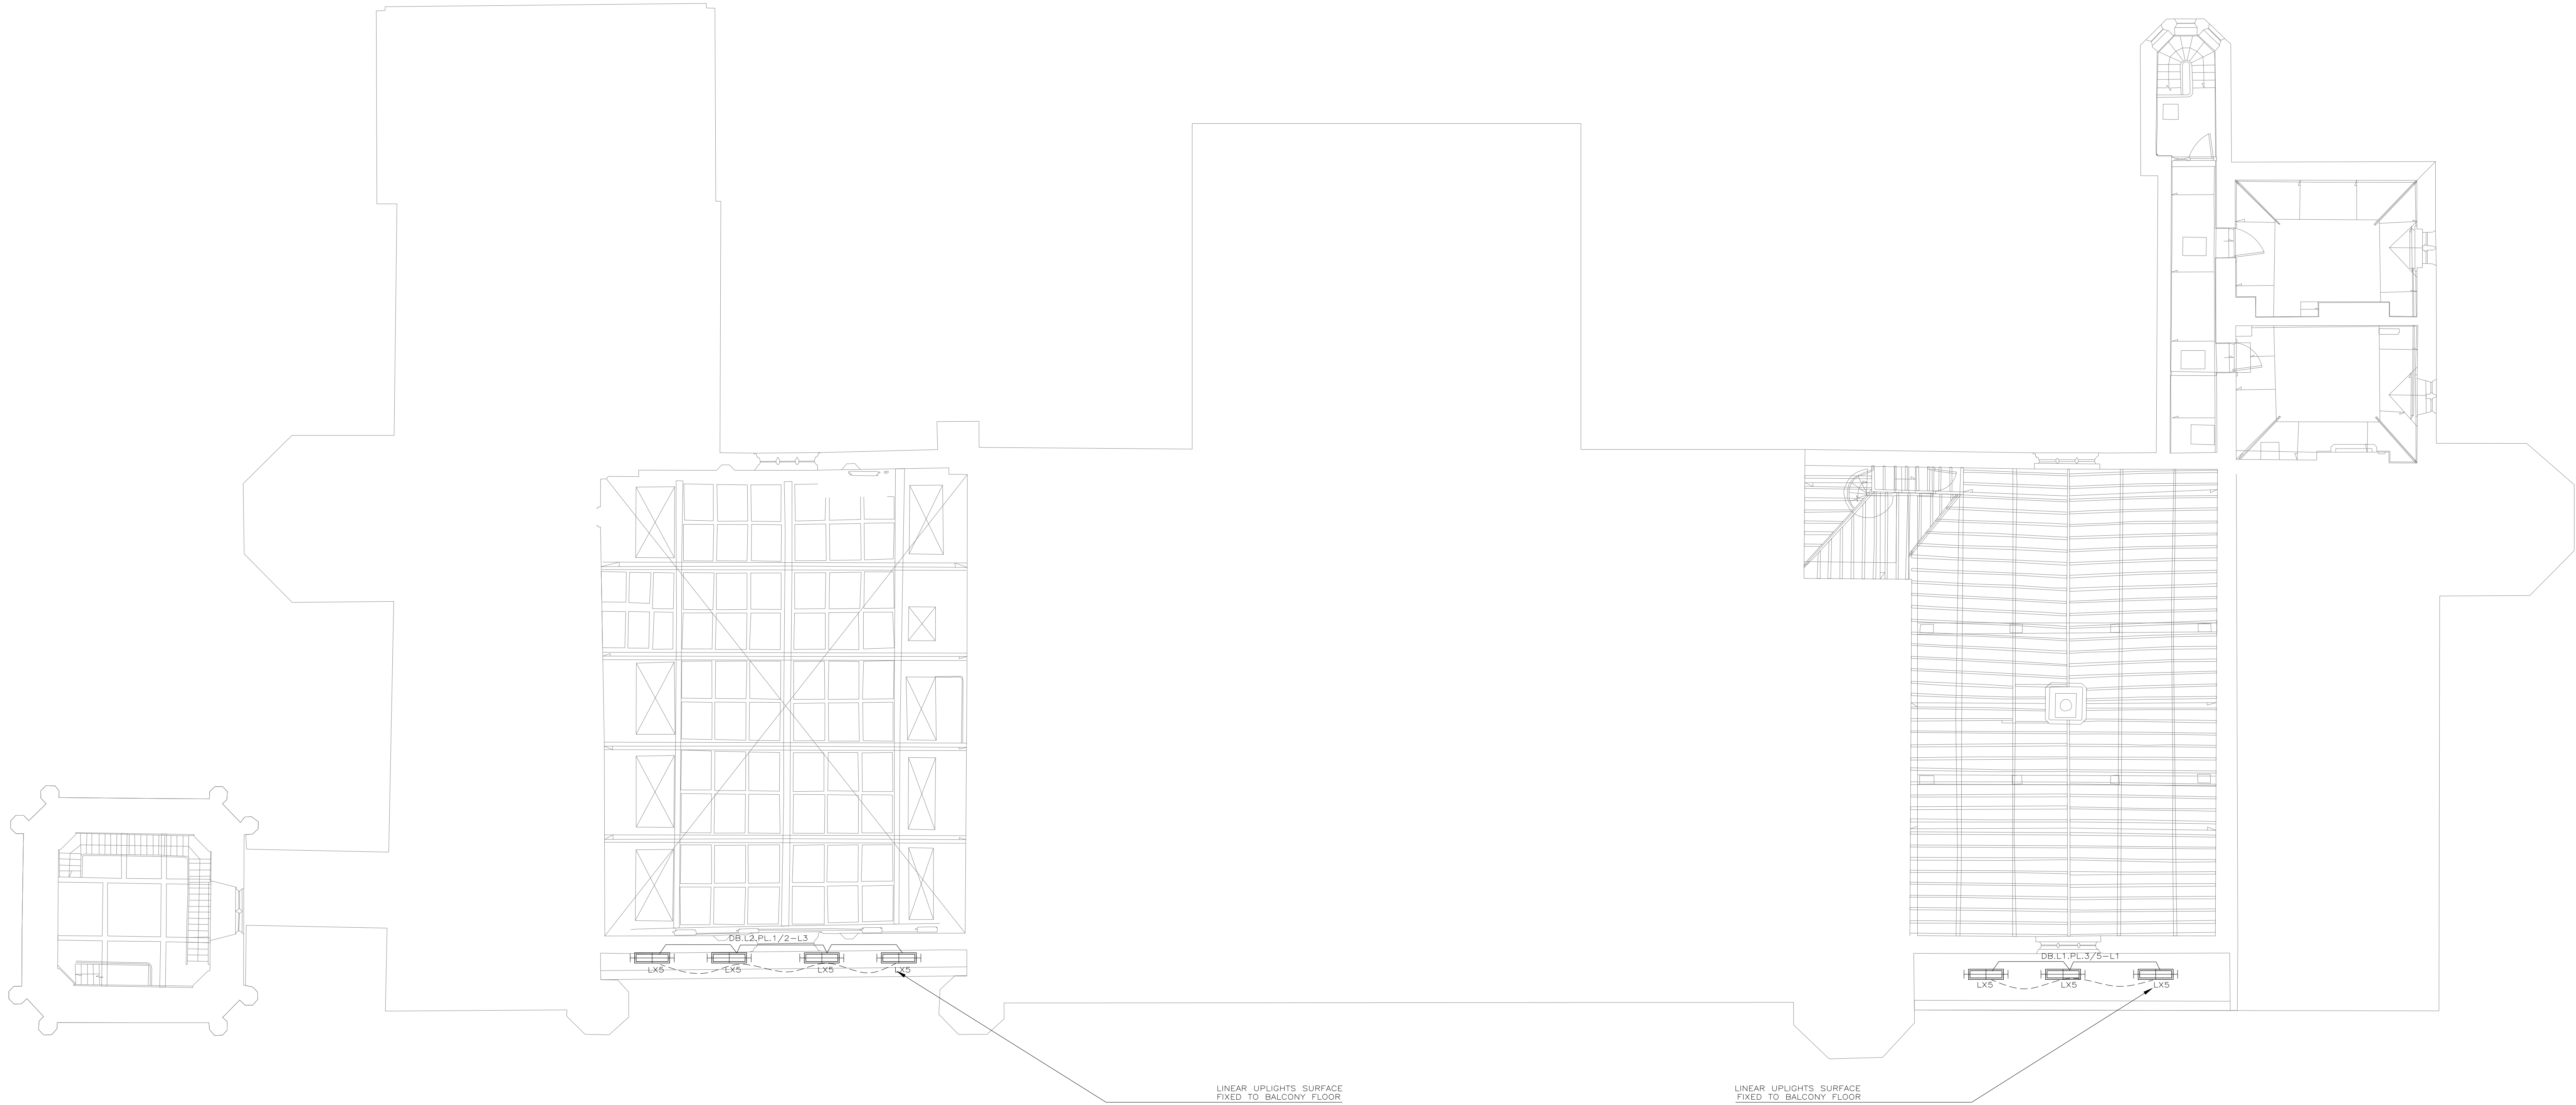

MAX FORDHAM

maxfordham.com

client
Donald Insall Associates
job no. **6582** project leader **IJS** scale at A1 (ext.)
1:100
status code and description
D3 - For Construction

project
Rochdale Town Hall
issue date **04/03/22** revision **C01** classification
Ss_70_80_25_00

drawing title
**External Lighting Plan
Third Floor Level**

project code orig. volume level type role number
J6582 - MXF - ZZ - 40 - DR - E - 31100

© Copyright Max Fordham LLP