



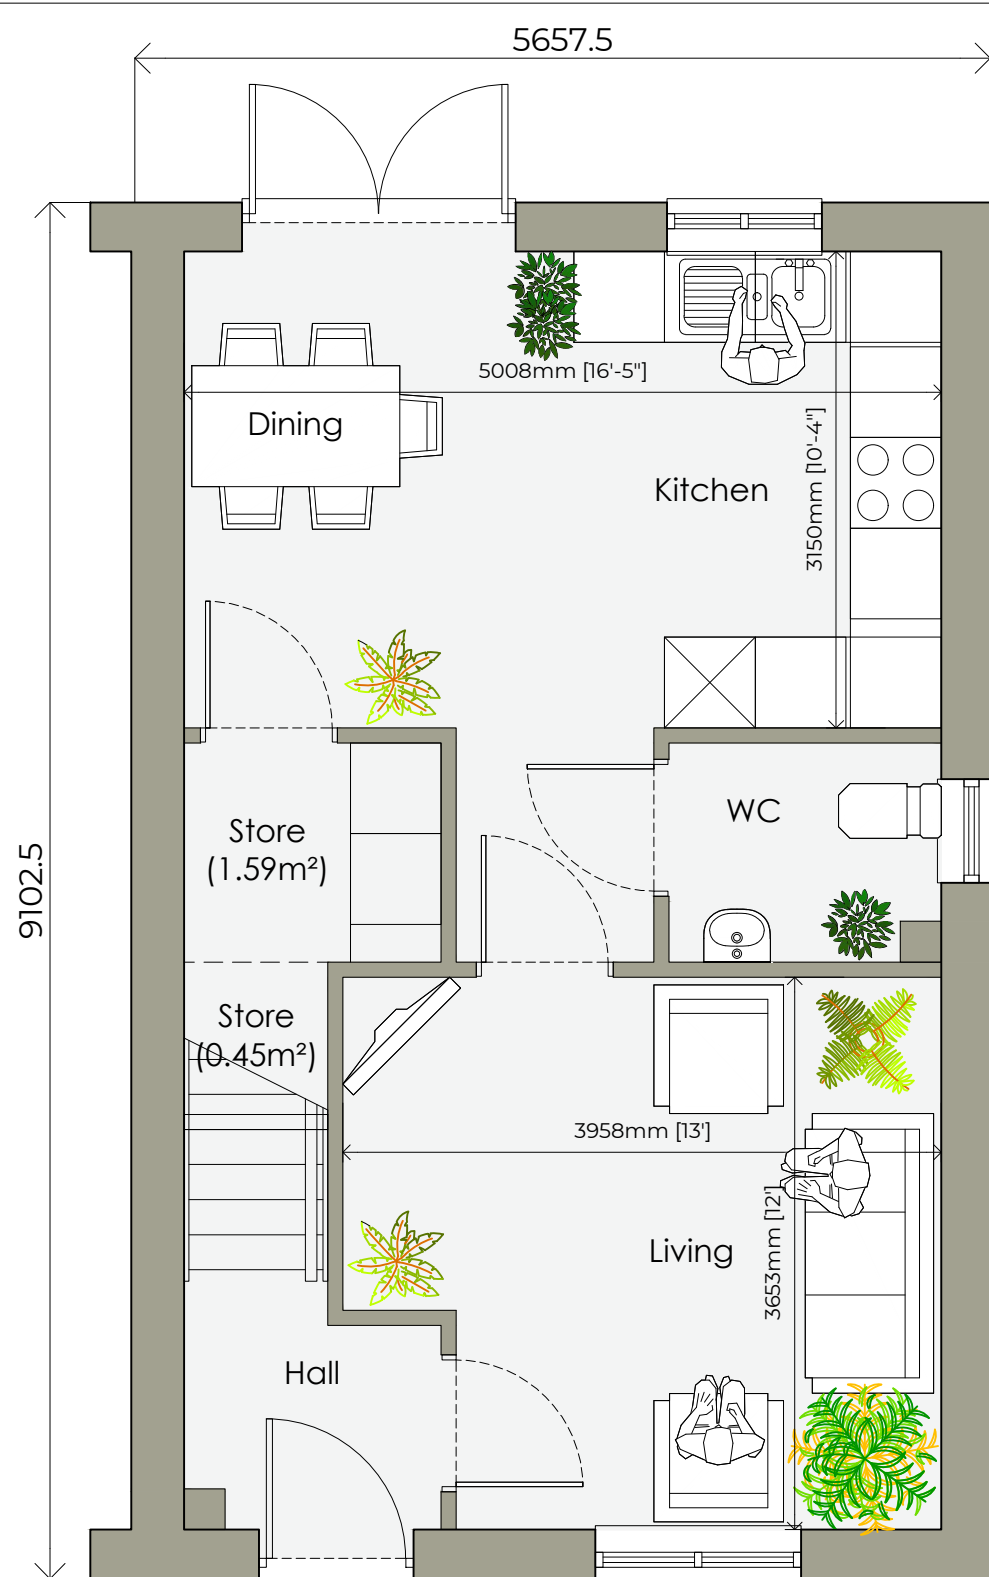


Ground Floor (1:50)

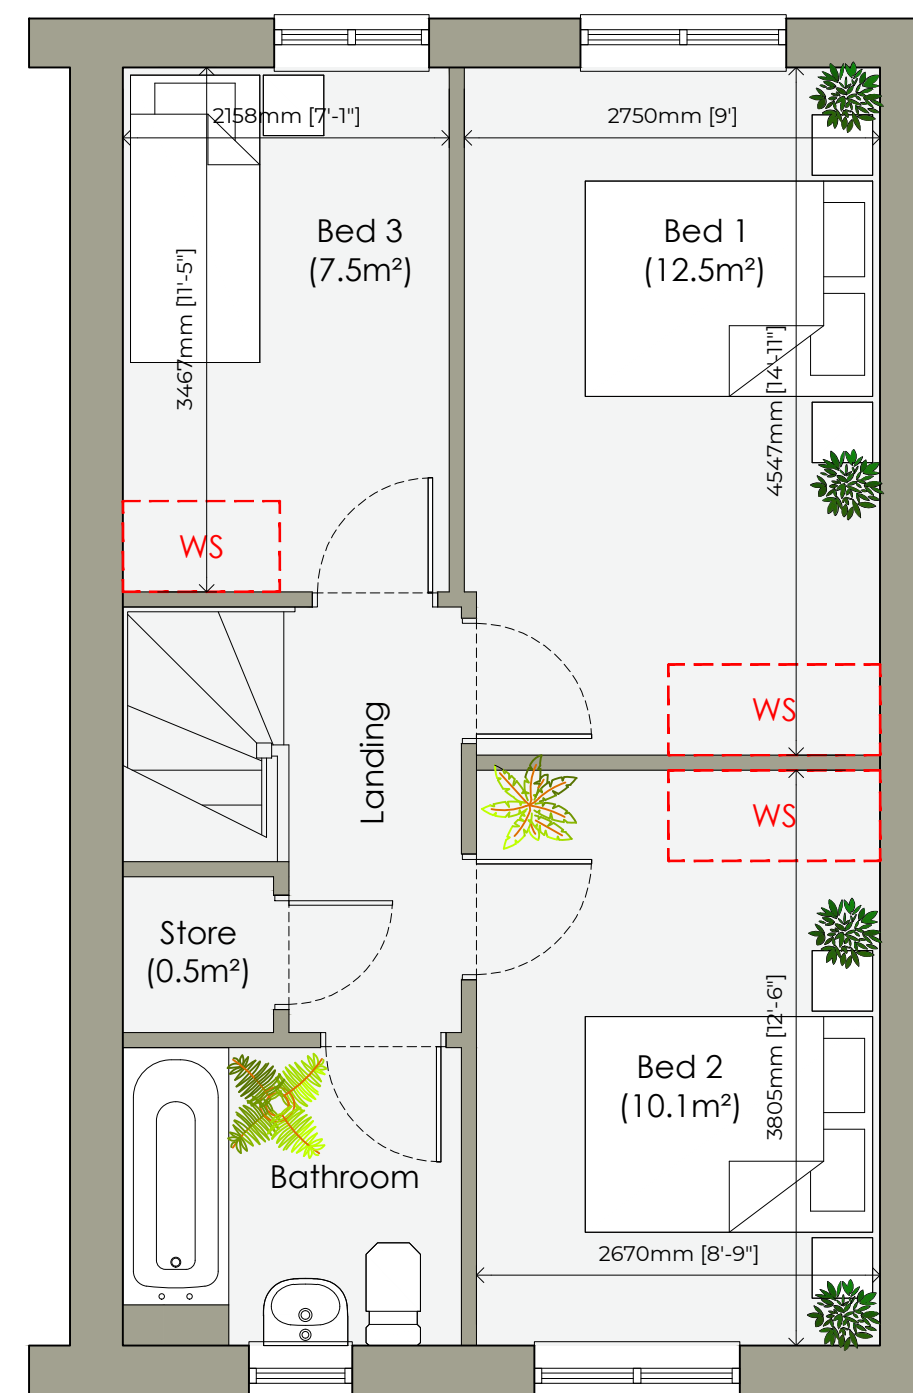

First Floor




Front Elevation (1:100)
(Semi Detached)

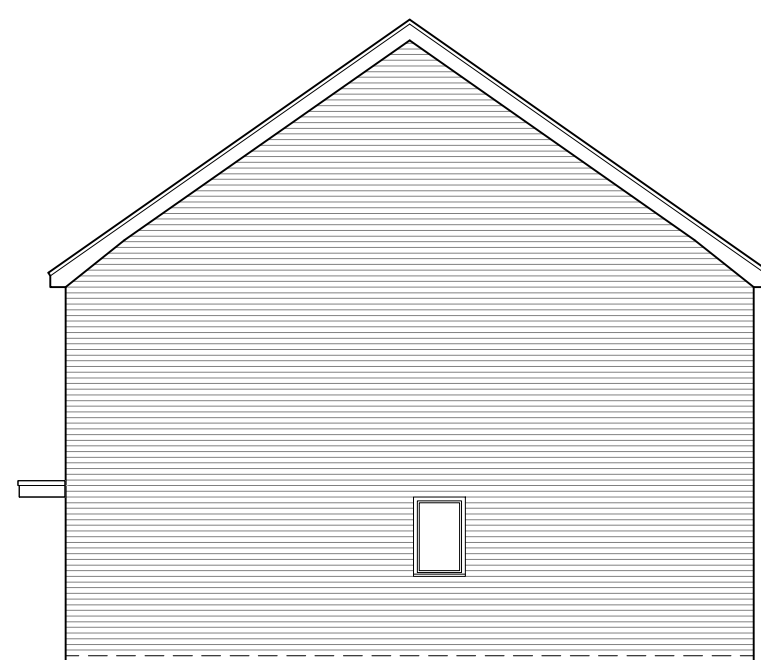

Side Elevation
(1:100)





Rear Elevation
(1:100)

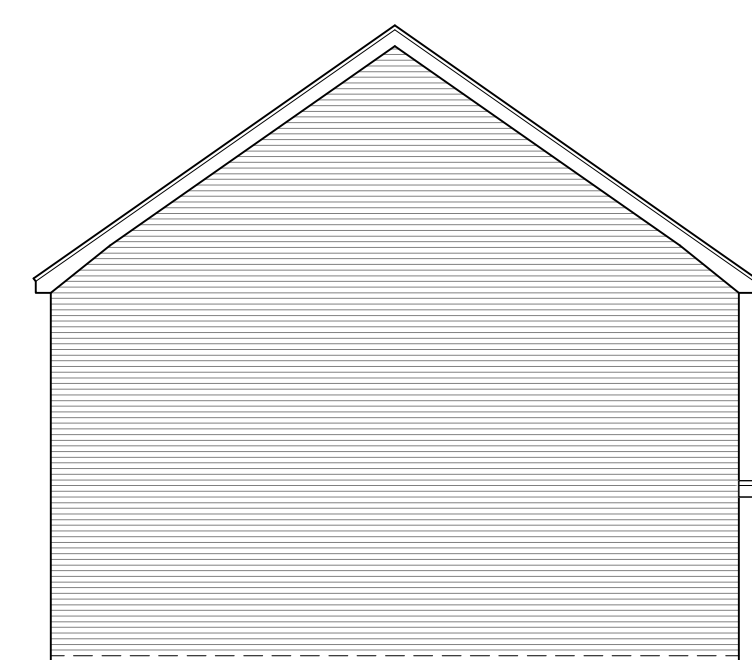

Side Elevation
(1:100)

Holly

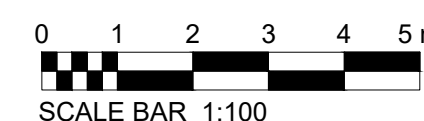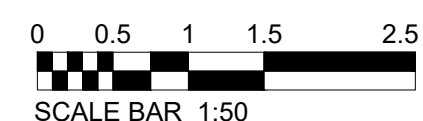

Castleton Property Development Ltd 115 St John Street Oldham OL4 3DJ	
site:	Innings Way, Rochdale
title:	The Holly House Type
scale: @A2	1:500
date:	Dec 23
drawn by:	MMc
checked:	
drawing no:	IW-HOL-01
sheet no:	Sheet 1 of 1
revision:	